


Dr.P.Kumar (M) 079
1 Derris Close Hayes
London UB4 8RY

(S-1)

PROPOSAL;-
LOFT
CONVERSION
STUDY HALL,

UPD

L.D.C,
PROPOSED

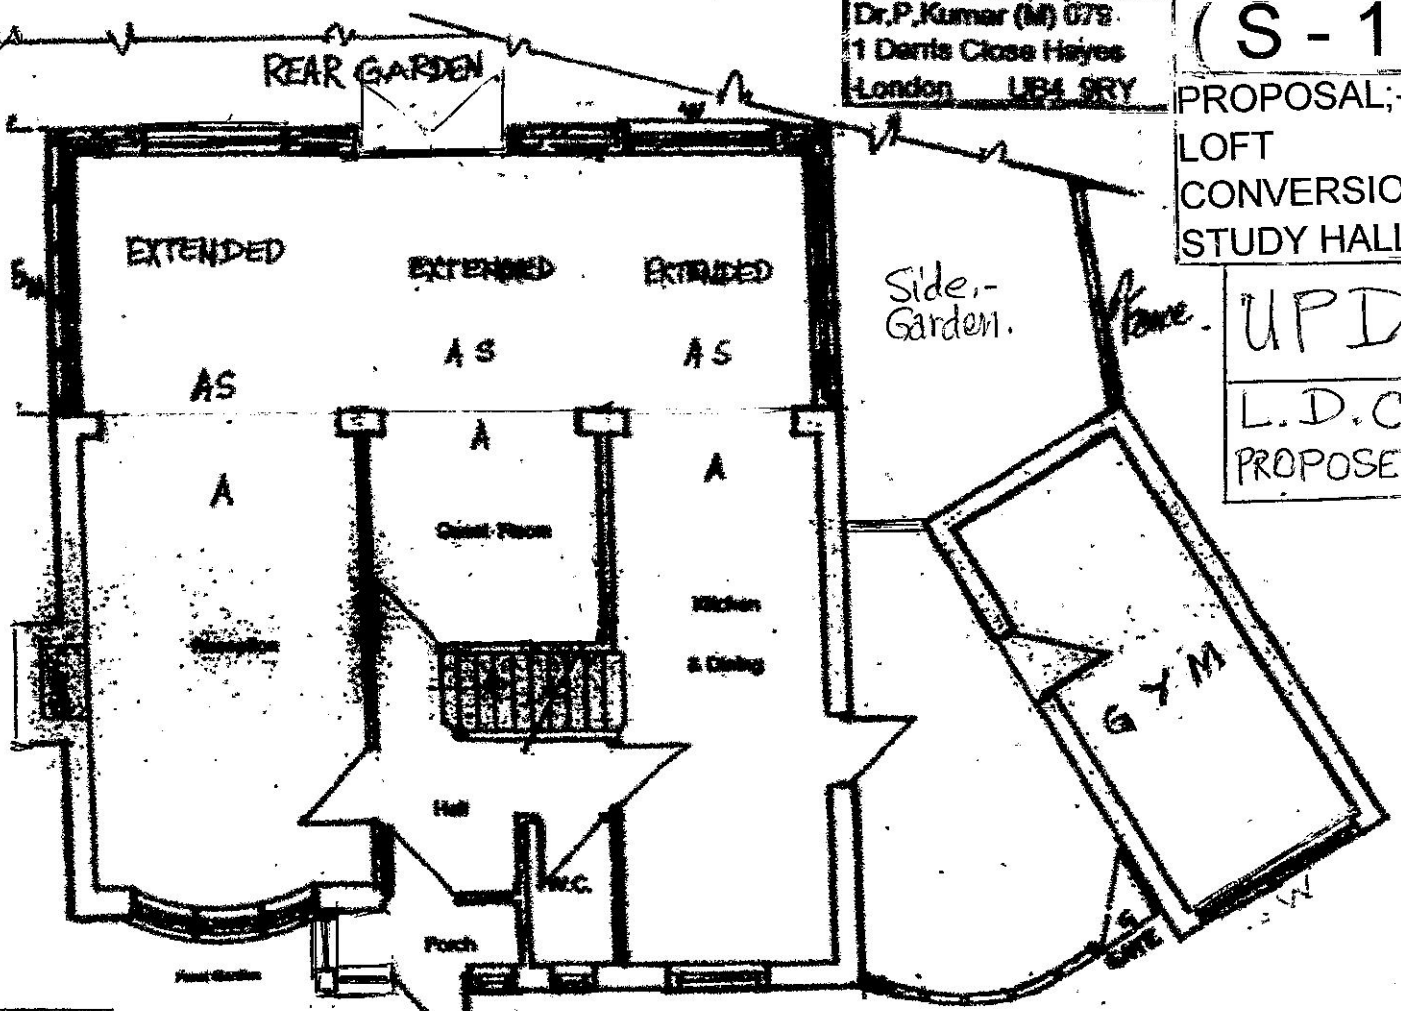

EXISTING Ground Floor Plan (1:100)

Front Garden.

DRAW_IT

Architectural Technician/Consultant


Mr. Money Qadri

Agent

6, Avian Ave; Curo Park,
Frogmore St Albans,
Herts.
AL2 2FG

Mobile: 07949 035 715

draw_it@hotmail.com

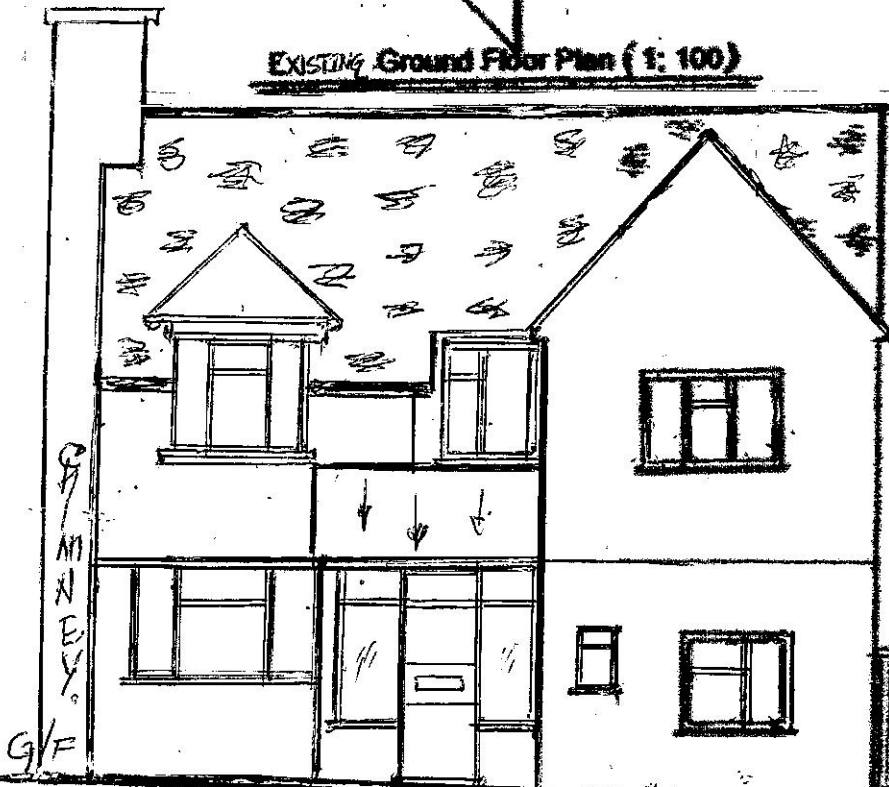

EXISTING FRONT ELEV: 1:100

0 1 2 5 10 SCALE BAR 1:100

DRAWN BY:-
Shoani

DWG/NOS:-
D/01/P/K-1.

SHEET/NOS COUNCIL
S-1, of, S-6. REF/NOS:-

Checked By.
M.A.Q.

DATE:-
02/07/2020.

PLANNING PORTAL
REF/NOS:-
PP-0

REV:- Date
Scale 1" = 10' AS SHOWN.