


Dr.P.Kumar (M) 079
1 Derris Close Hayes
London UB4 9RX

(S*1)

PROPOSAL;-
LOFT
CONVERSION
STUDY HALL,

HOUSEHOLD
PLANNING
APPLICATION
FOR DETACHED
HOUSE #1/D

UB4. 9RX.

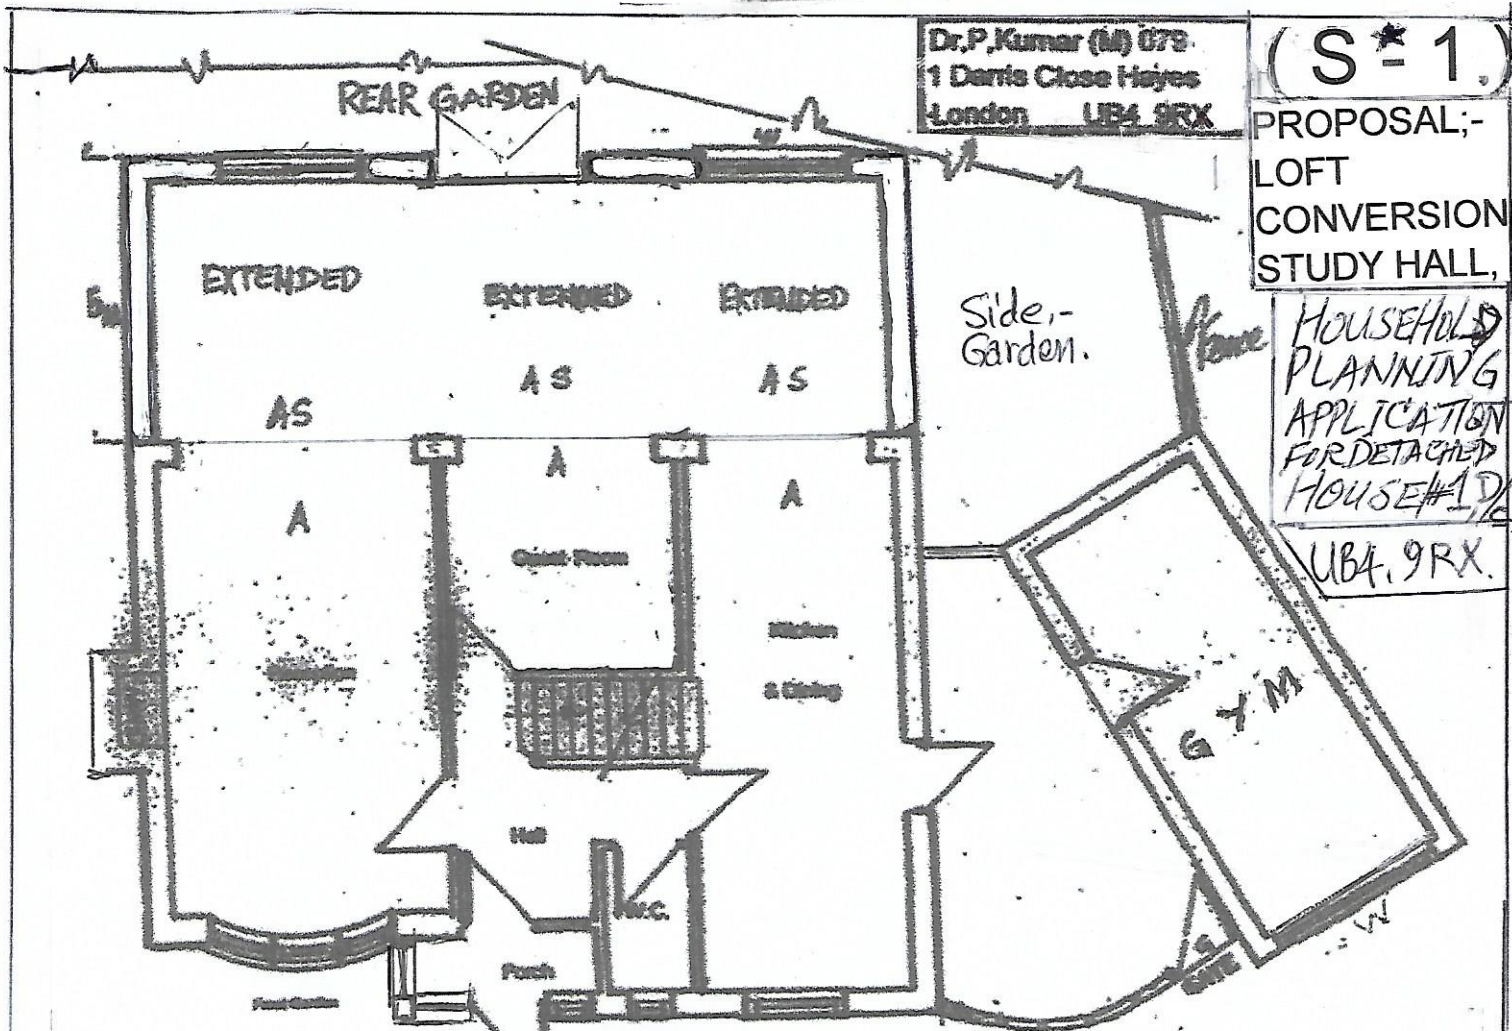

EXISTING Ground Floor Plan (1:100)

Front Garden.

DRAW_IT

Architectural Technician/Consultant


Mr. Money Qadri

Agent

6, Avian Ave; Curo Park,
Frogmore St Albans,
Herts.
AL2 2FG

Mobile: 07949 035 715

draw_it@hotmail.com

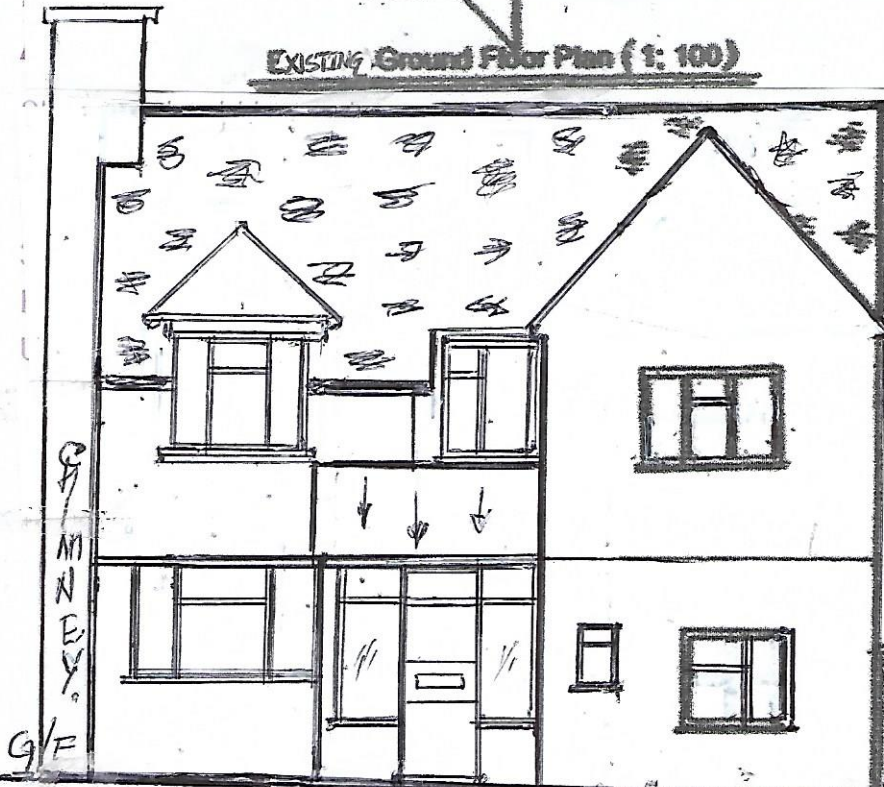

EXISTING FRONT ELEV: 1:100.

0 1 2 5 (SCALE BAR 1:100) 10

DRAWN BY:-
Shoani

DWG/NOS:-
D/01/P/K-1/A.

SHEET/NOS COUNCIL
S*1, of, S*6. REF/NOS:-

Checked By.
M.A.Q.

DATE:-
22/08/2020.

PLANNING PORTAL
REF/NOS:-
PP-0 920

REV: Date/
Scale 1:1
AS SHOWN.