




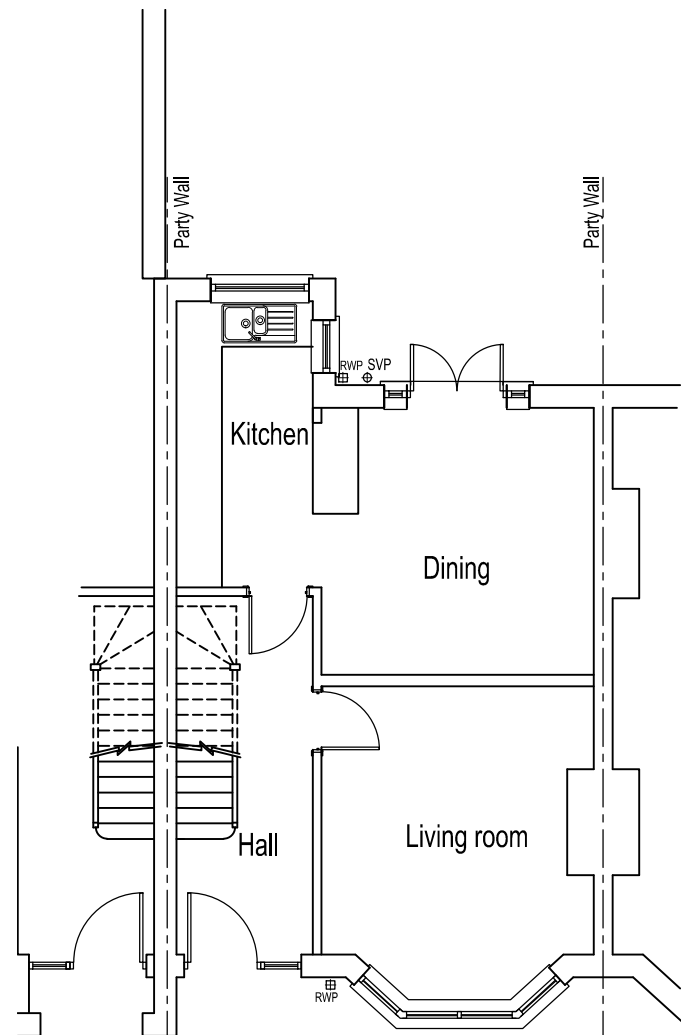


GROUND FLOOR PLAN

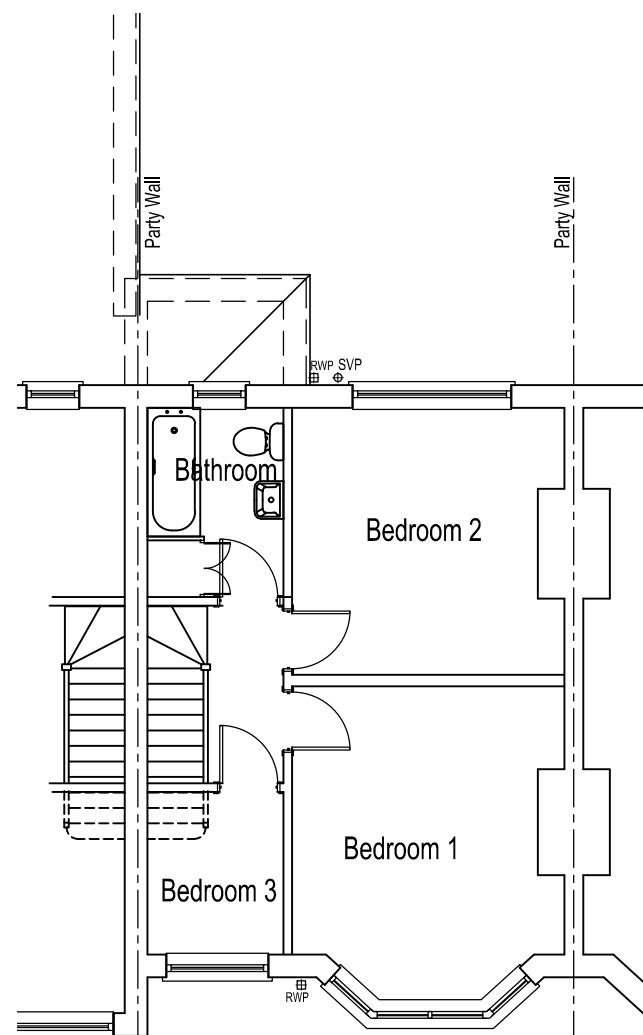

FIRST FLOOR PLAN

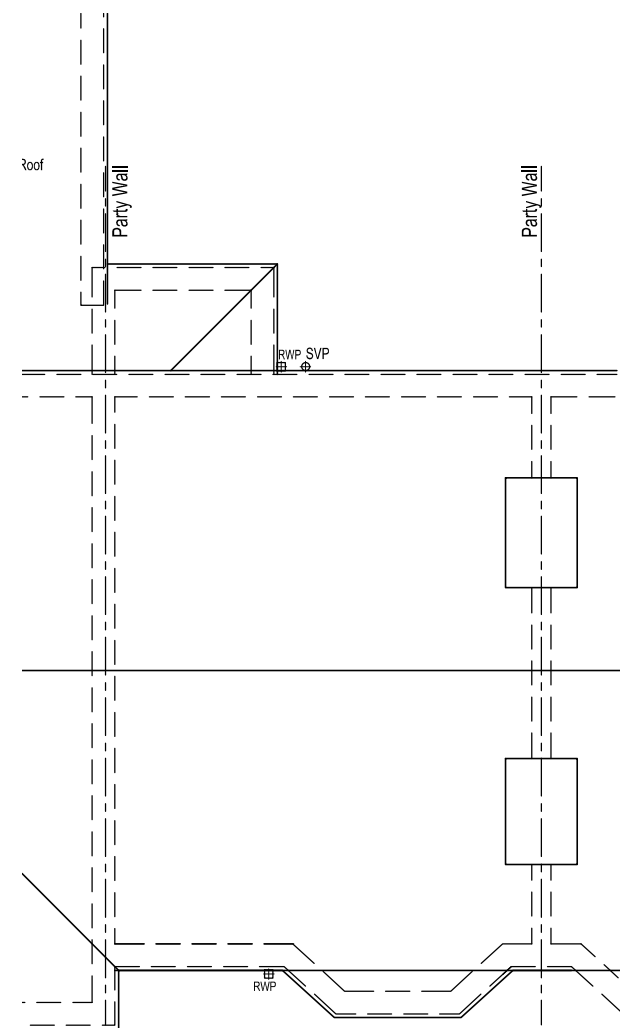

ROOF PLAN

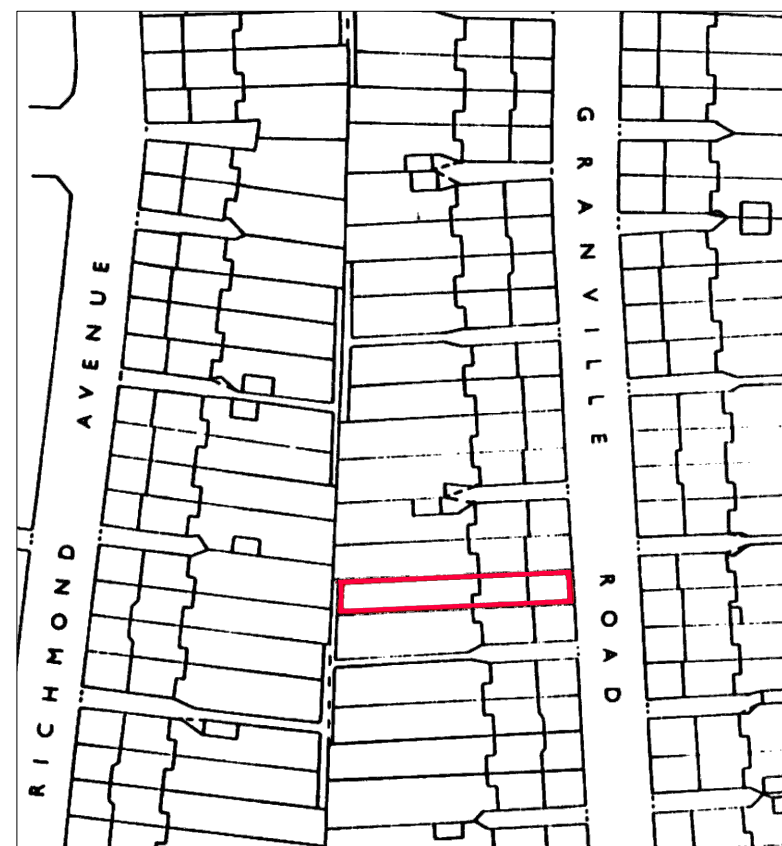

SITE LOCATION PLAN — 1:1250



NOTES

All stated dimensions to be verified on site and the Architect notified of any discrepancies.
This drawing to be read in accordance with the specification/Bills of Materials and related drawings.

0 50
Scale bar 50mm at
1:1

A	23.11.16	NORTH ARROW AMENDED	JB
REV	DATE	NOTE	IN

Project

PROPOSED REAR
EXTENSION

Title

EXISTING PLANS

FOR
102 GRANVILLE ROAD
HILLINGDON
UXBRIDGE, UB10 9AG

Scale 1:100 @ A3	Date NOV 2016
Drawn	Checked

Drawing Number GR/PL01	Revision A
---------------------------	---------------