



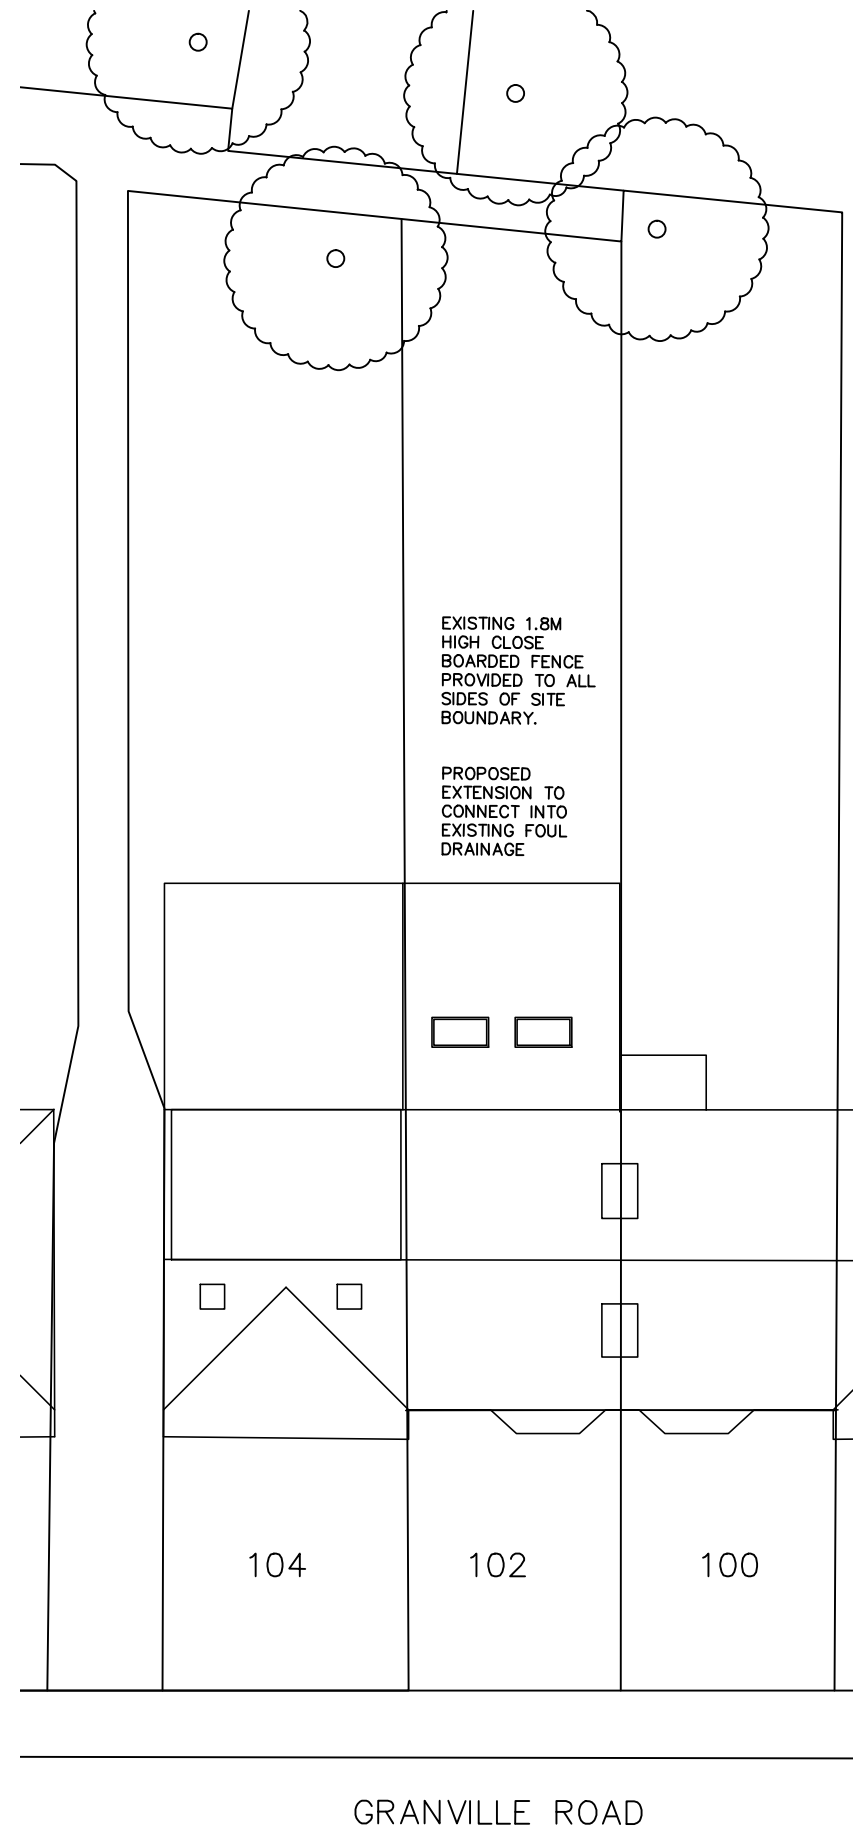

GRANVILLE ROAD

NOTES

All stated dimensions to be verified on site and the Architect notified of any discrepancies.
This drawing to be read in accordance with the specification/Bills of Materials and related drawings.

 

A	23.11.16	SITE PLAN SCALE CORRECTED	JB
REV	DATE	NOTE	IN

Project

PROPOSED REAR
EXTENSION

Title

PROPOSED SITE PLAN
FOR
102 GRANVILLE ROAD
HILLINGDON
UXBRIDGE, UB10 9AG

Scale 1:200 @ A3	Date NOV 2016
Drawn	Checked

Drawing Number GR/PL04	Revision A
---------------------------	---------------