

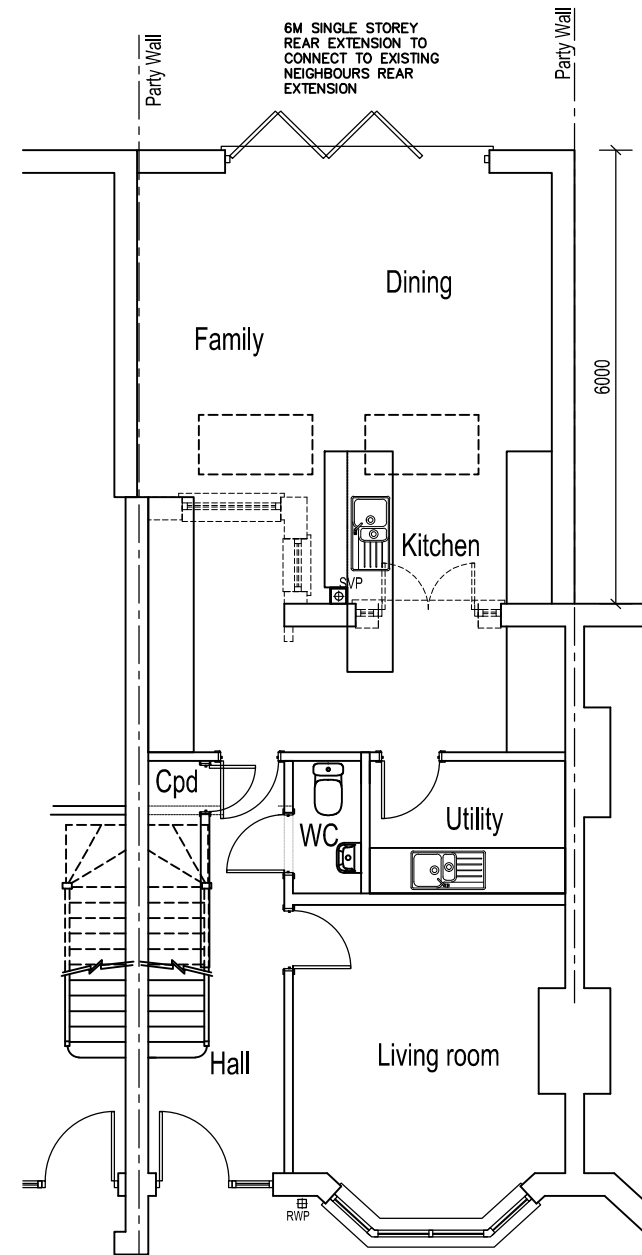



All stated dimensions to be verified on site and the Architect notified of any discrepancies.
This drawing to be read in accordance with the specification/Bills of Quantities and related drawings.

 

GROUND FLOOR PLAN

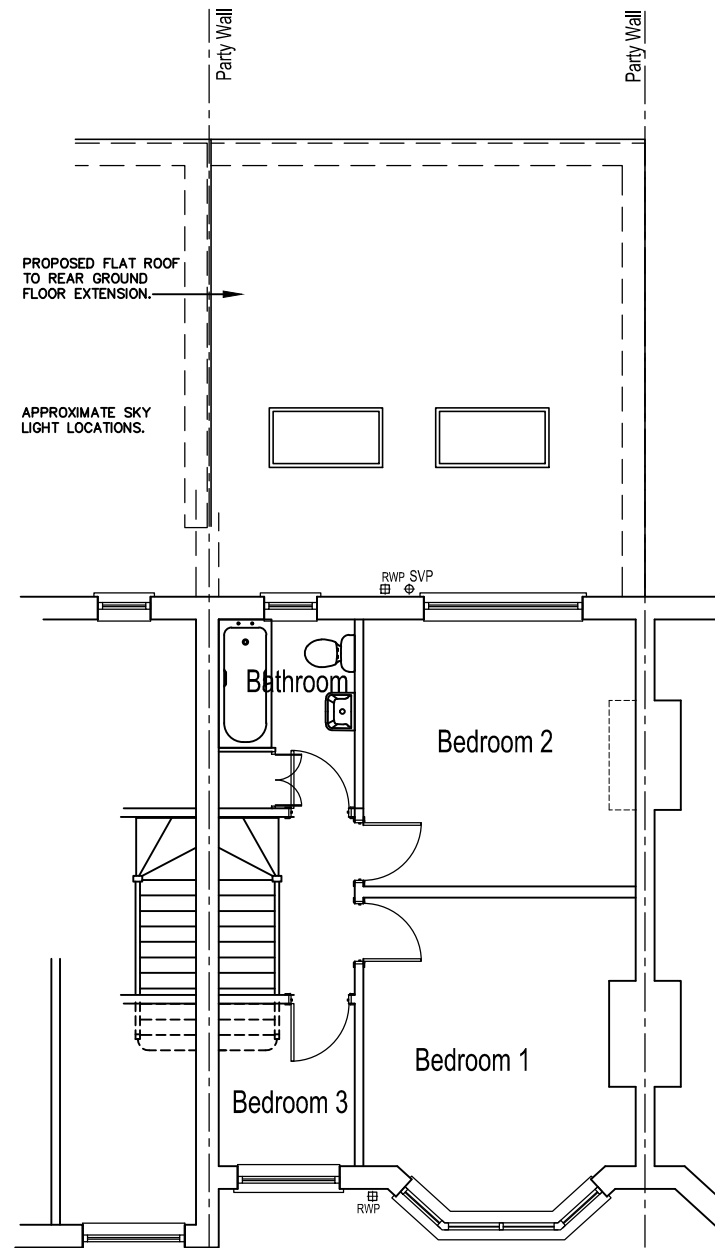

FIRST FLOOR PLAN

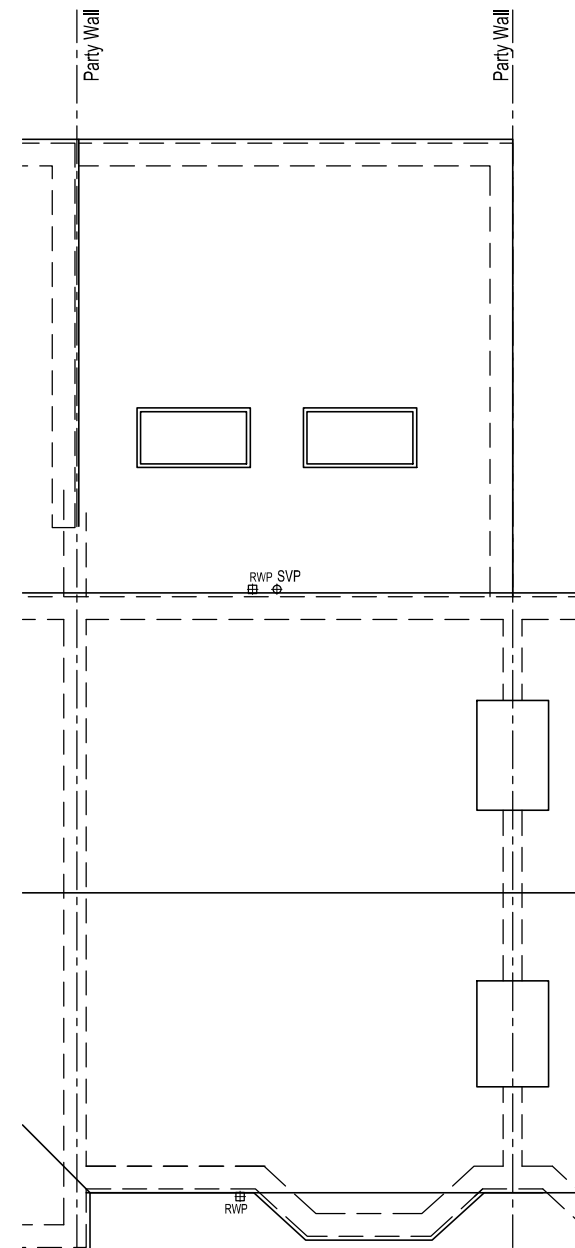

ROOF PLAN

REV	DATE	NOTE	IN
Project			

PROPOSED REAR
EXTENSION

Title

PROPOSED PLANS
FOR
102 GRANVILLE ROAD
HILLINGDON
UXBRIDGE, UB10 9AG

Scale 1:100 @ A3	Date NOV 2016
Drawn	Checked
Drawing Number GR/PL03	Revision —