




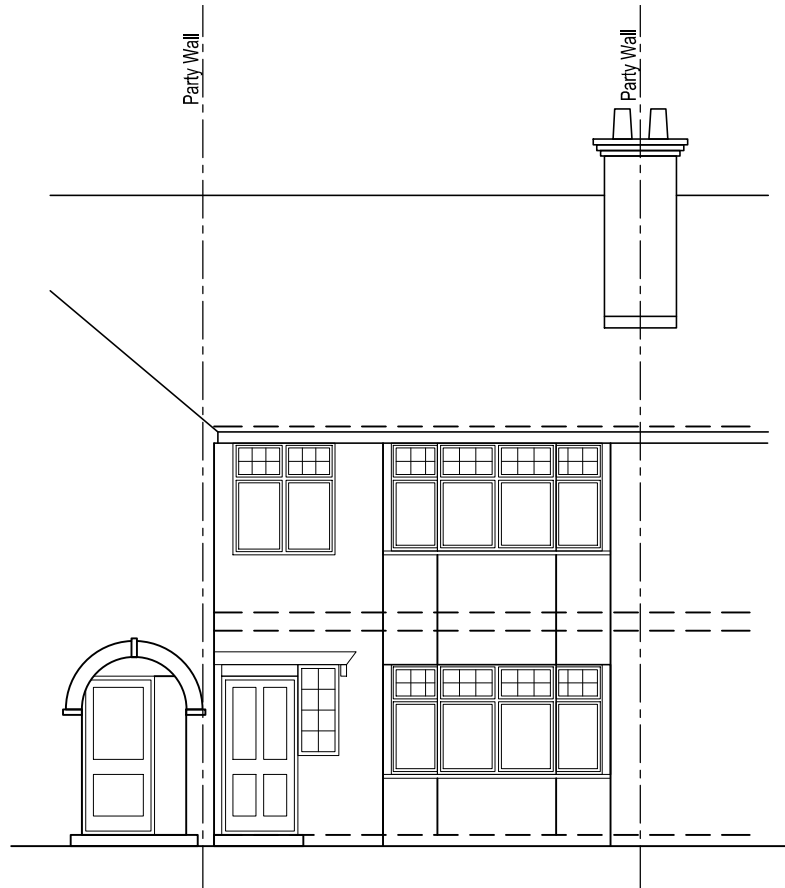


102 GRANVILLE ROAD
FRONT ELEVATION

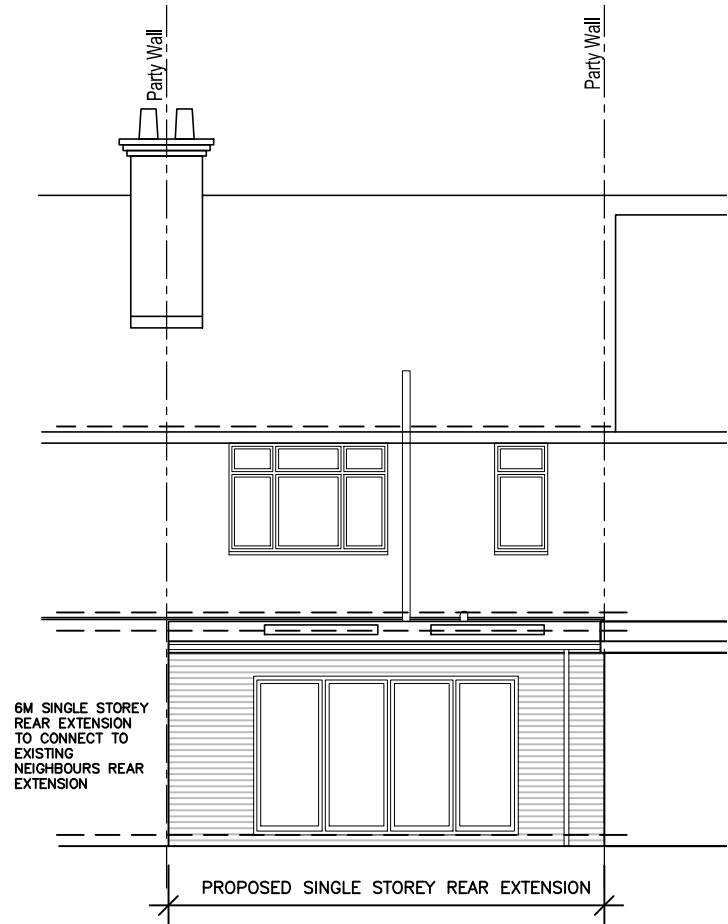

REAR ELEVATION

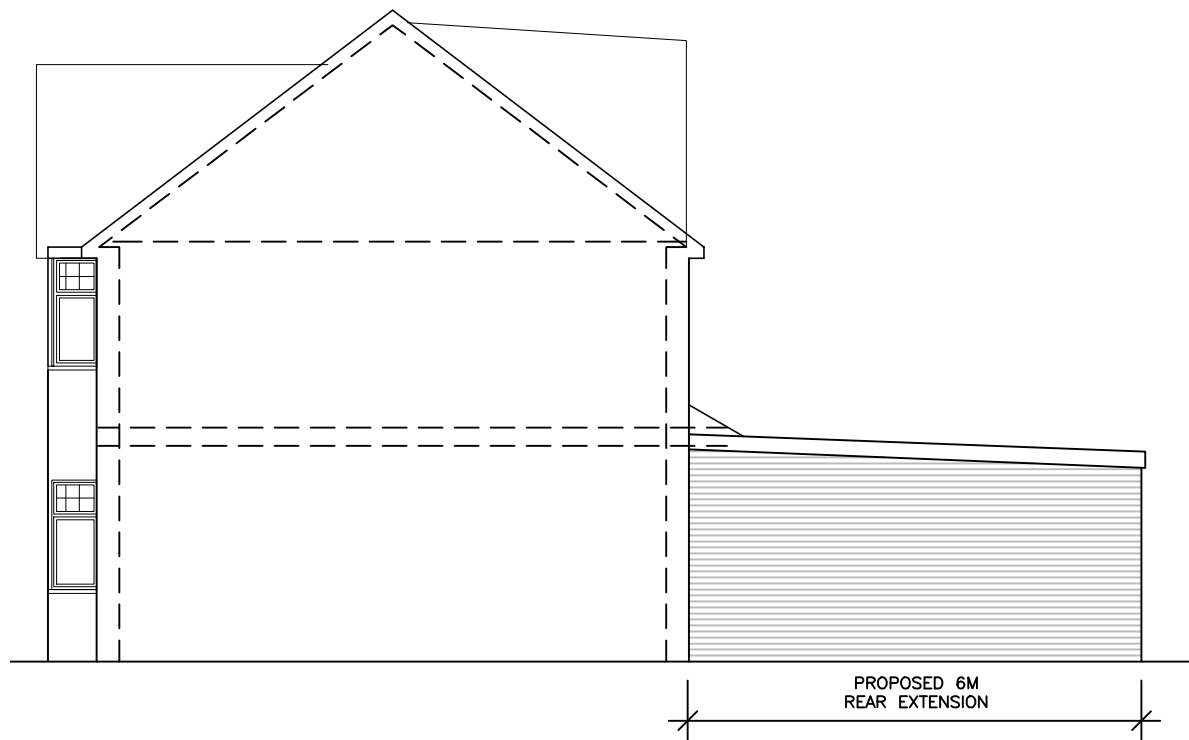

SIDE ELEVATION

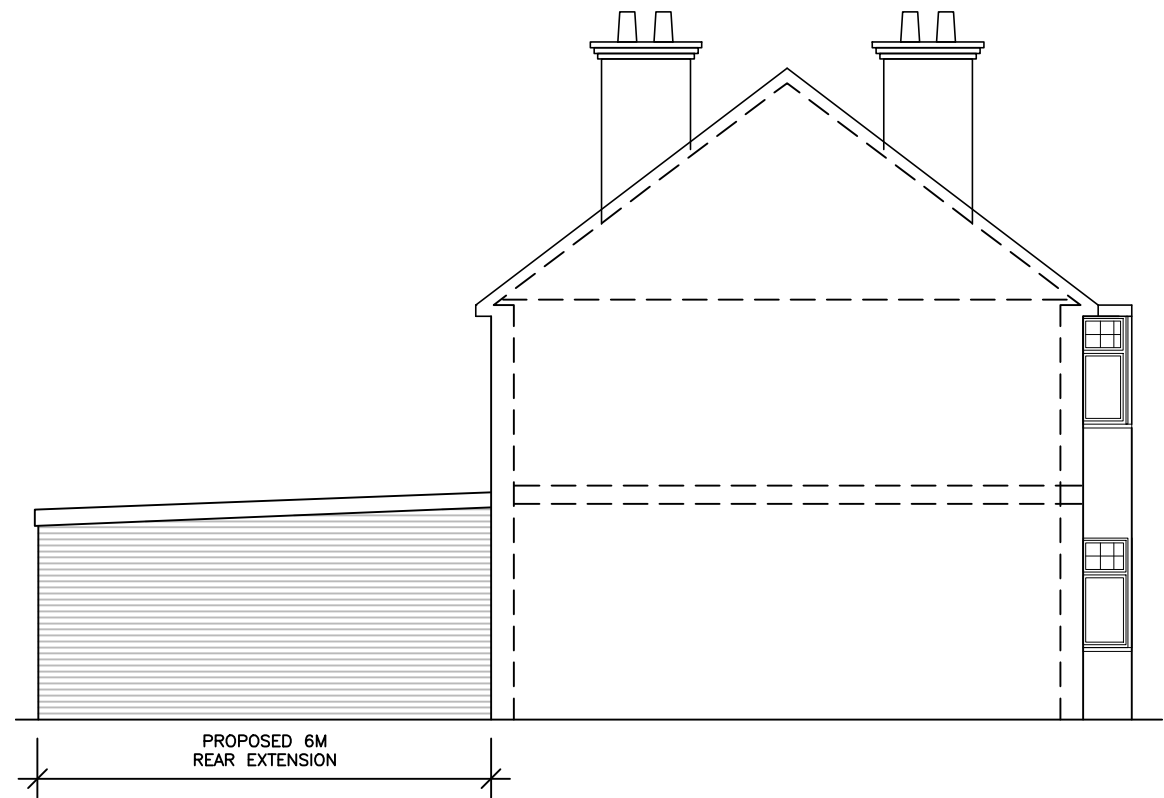

PARTY WALL ELEVATION

NOTES

All stated dimensions to be verified on site and the Architect notified of any discrepancies.
This drawing to be read in accordance with the specification/Bills of Quantities and related drawings.

0 50

Scale bar 50mm at 1:1

NOTES:

BRICKWORK REAR EXTENSION FINISH TO MATCH EXISTING.

GLAZING TO BE WHITE UPVC TO MATCH EXISTING.

PROPOSED GUTTERING TO PROPOSED EXTENSION TO MATCH EXISTING.

PROPOSED DRAINAGE CONNECTS TO EXISTING SERVICES.

REV DATE NOTE IN

Project

PROPOSED REAR
EXTENSION

Title

PROPOSED ELEVATIONS
FOR
102 GRANVILLE ROAD
HILLINGDON
UXBRIDGE, UB10 9AG

Scale 1:100 @ A3 Date NOV 2016

Drawn Checked

Drawing Number GR/PL05 Revision