




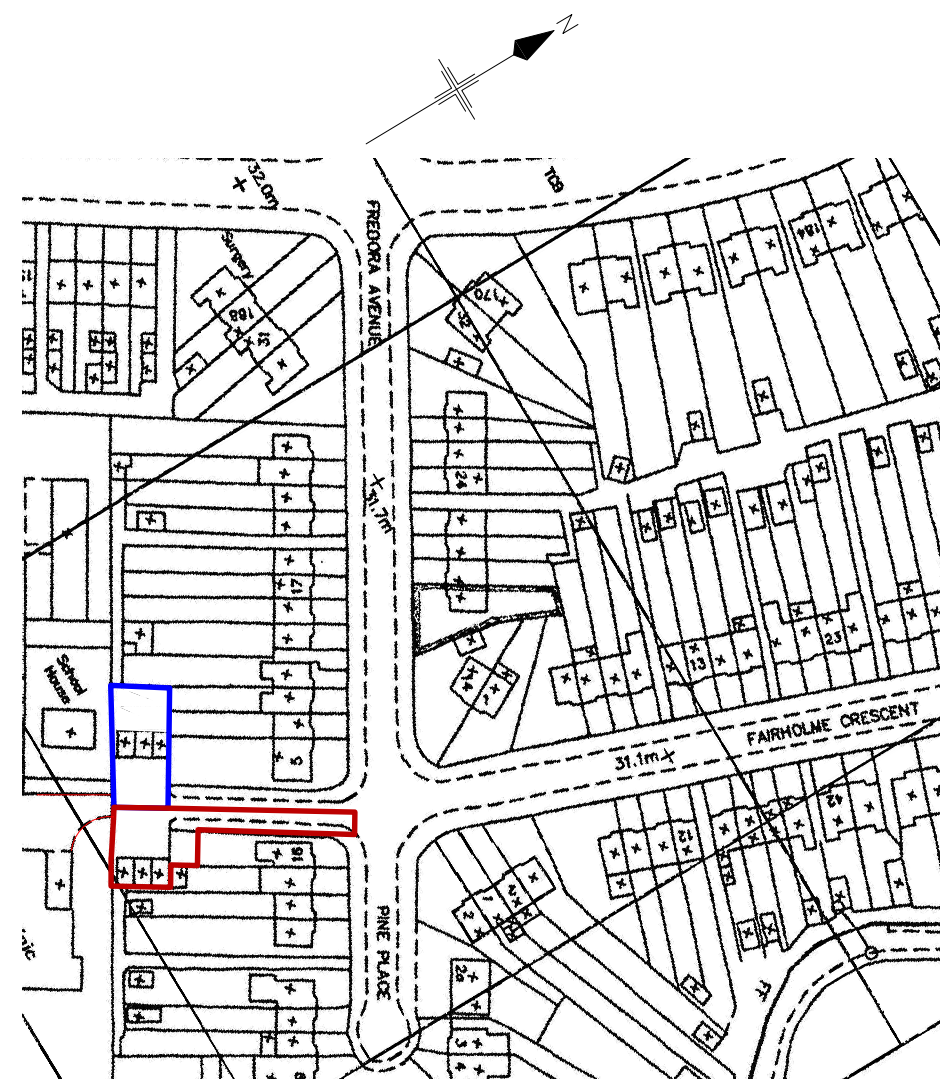

LOCATION PLAN 1:1250

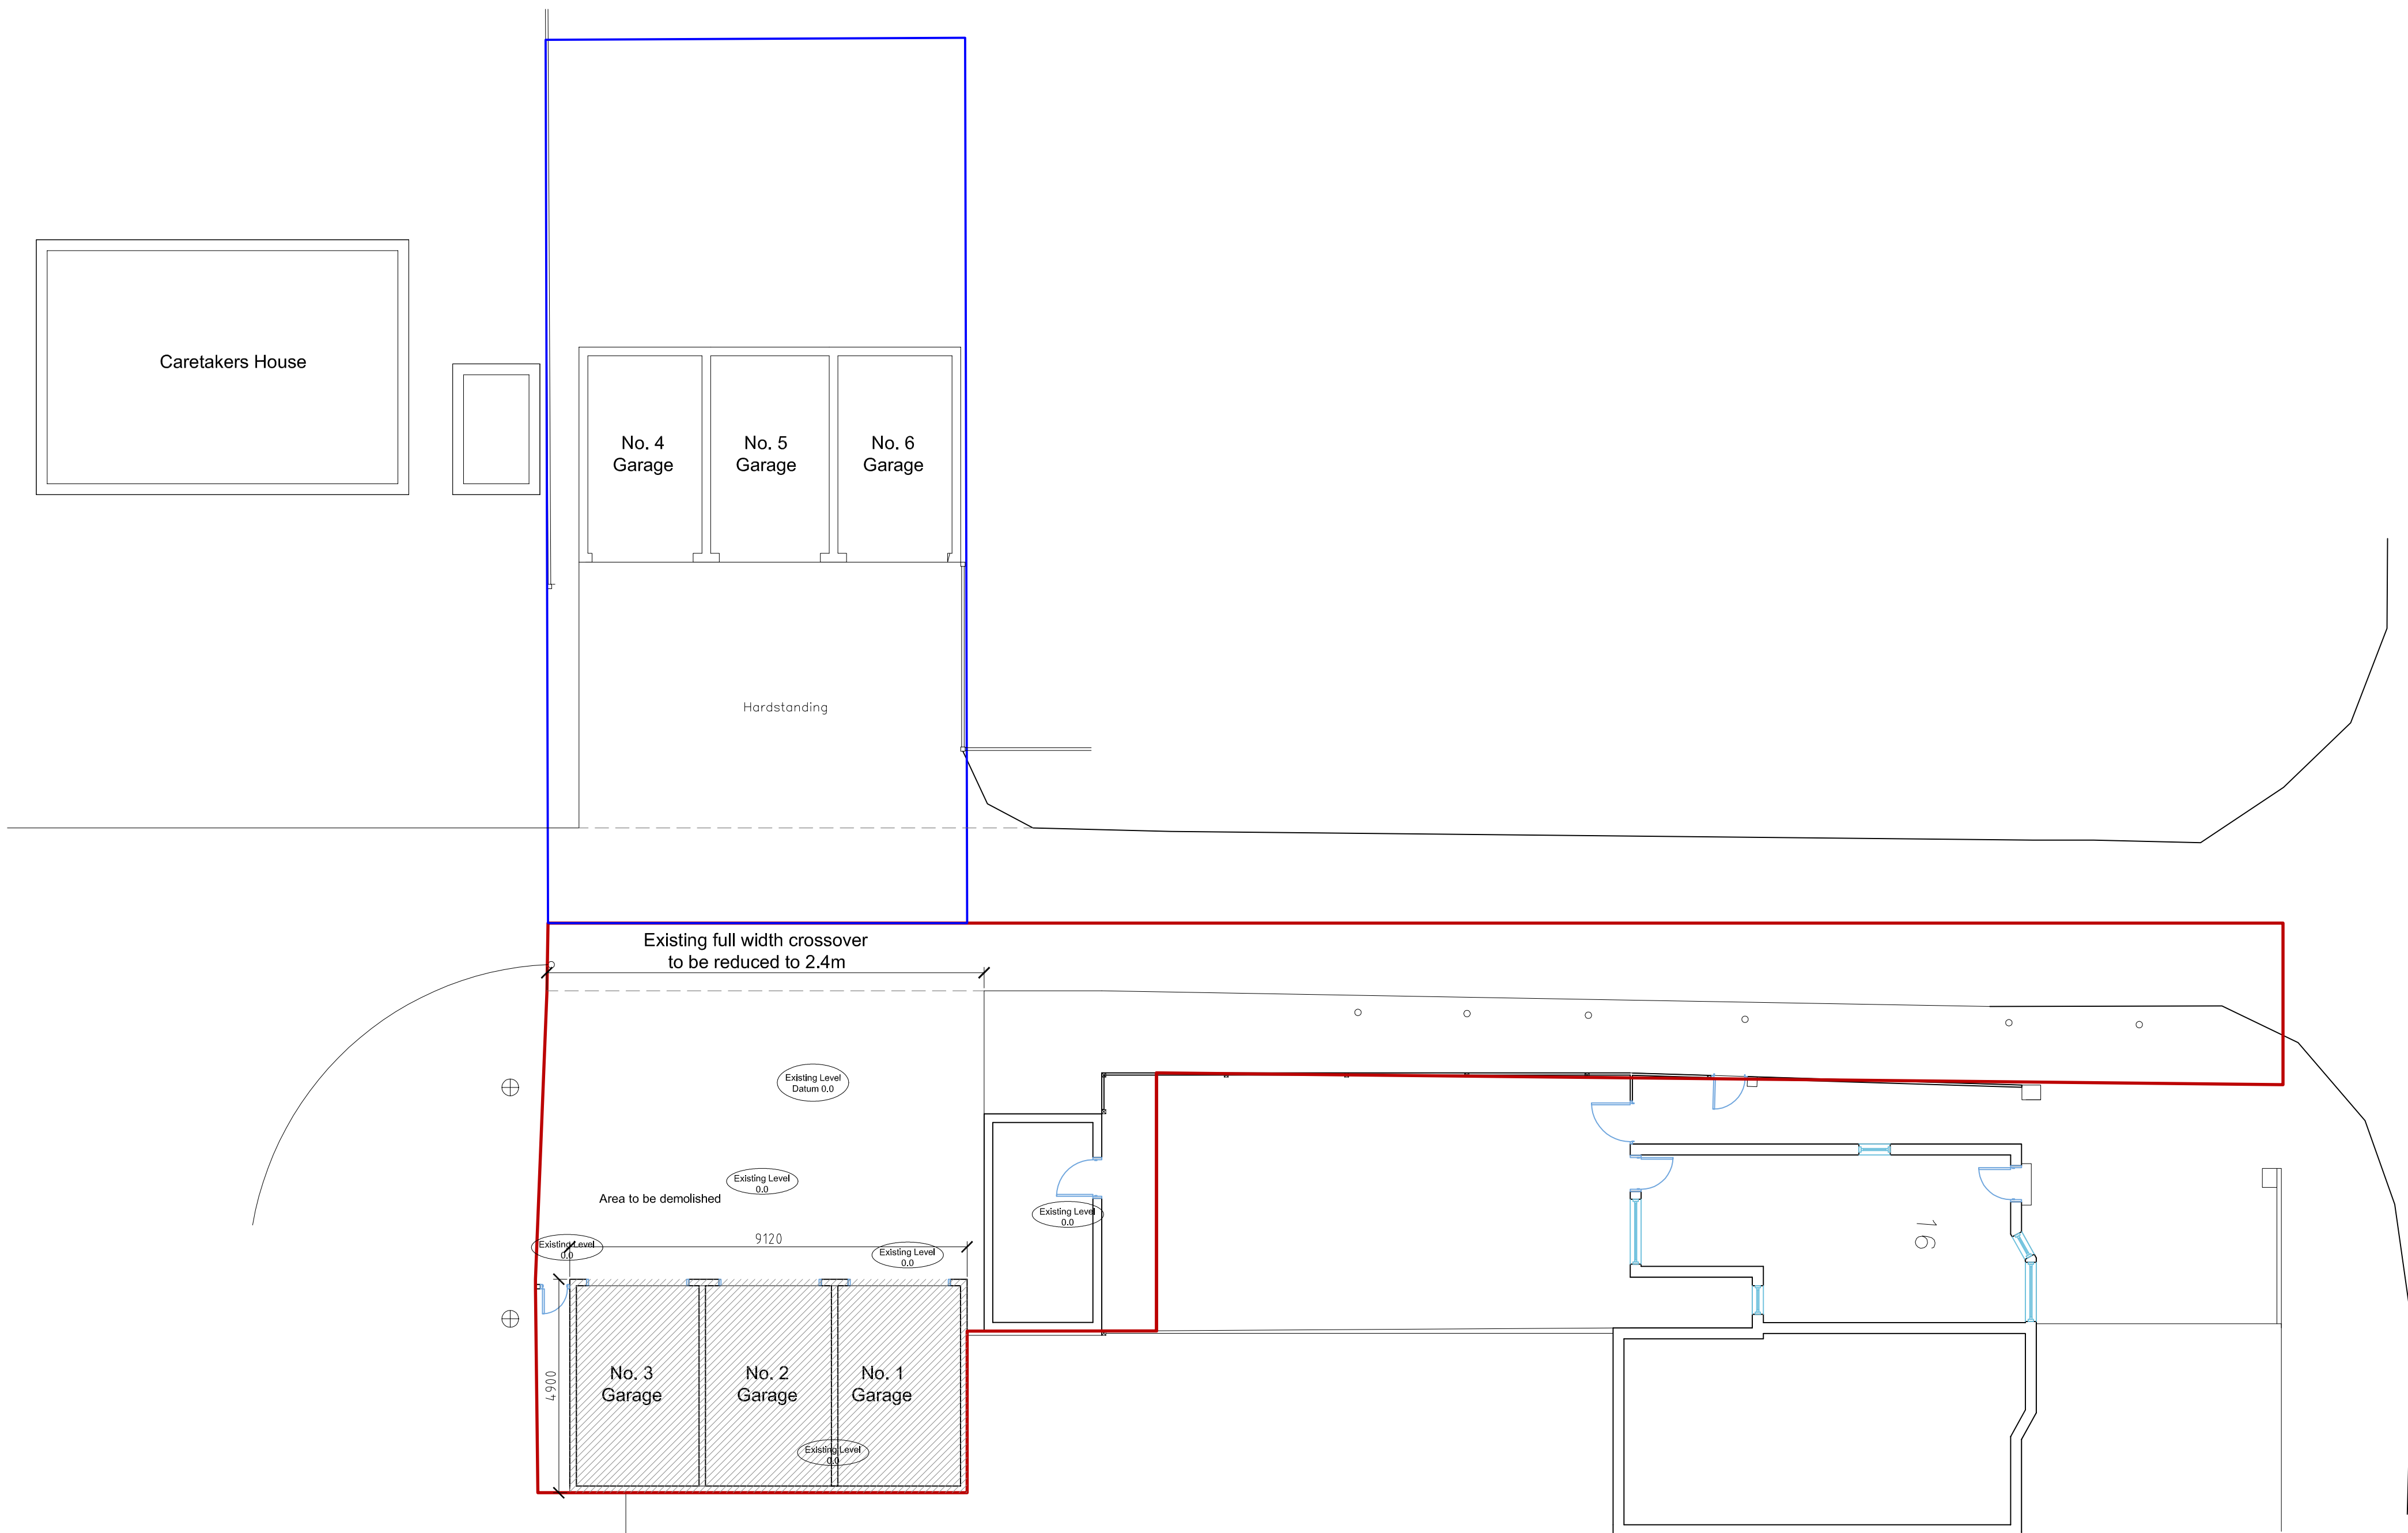


SITE PLAN 1:100

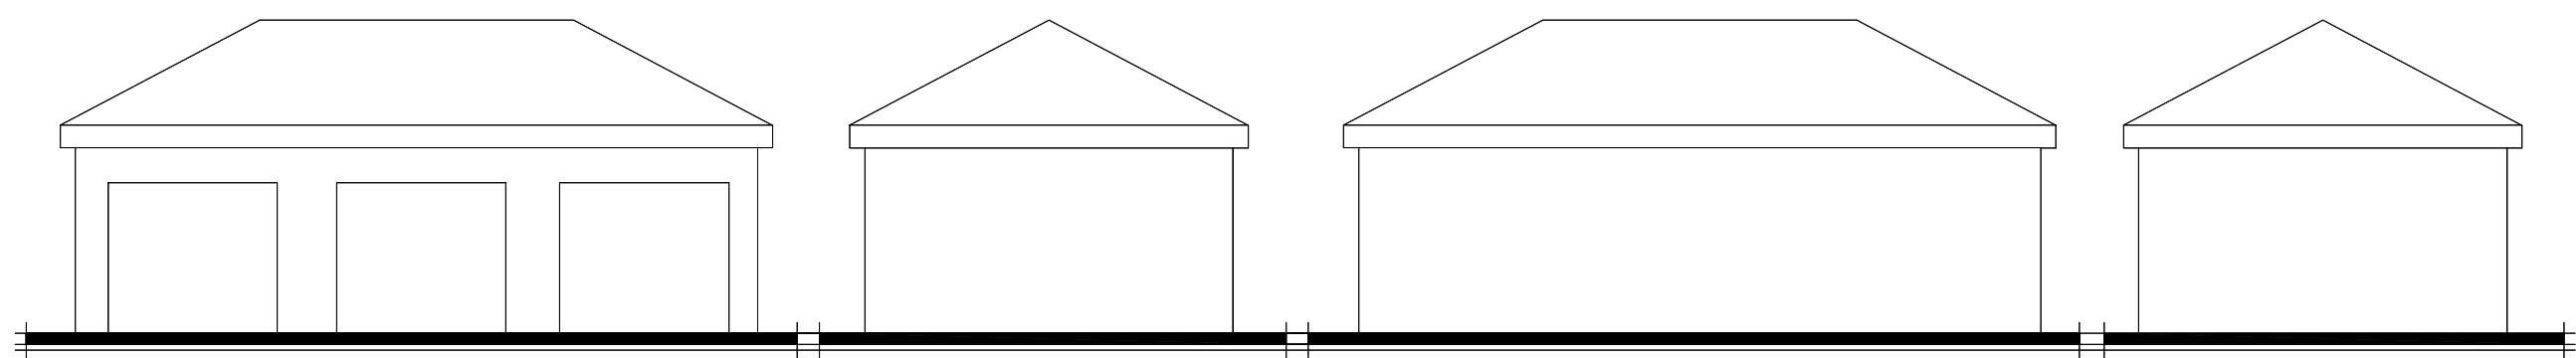

FRONT SIDE REAR SIDE
ELEVATION OF GARAGAES TO BE DEMOLISHED AS PART OF DEVELOPMENT 1:100

Notes:
All dimensions must be checked on site and not scaled from this drawing

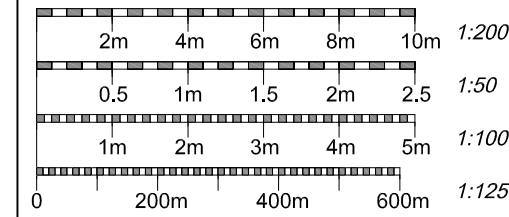

© Copyright

B 27.4.15 HIGHLIGHTED LEVELS TXT CL
A 20.4.15 REVISED DRAWING CL

Simon Hands and Associates
Chartered Surveyors & Architects
12 Ruislip Road
Greenford
Middlesex
UB6 9QN
Tel 020 8575 5959
Fax 020 8575 8866
email: enquiries@shandsassociates.co.uk

Client
Median Properties Ltd.

Job Title
**New House at
SCHOOL APPROACH
FREDORA AVENUE
HAYES
UB4 8RH**

Drawing Title
EXISTING PLANS & ELEVATIONS

Scale
1:50 100 1250

Paper Size
A1

Date
APR 2014

Drawn By
NRH

Job No
2011215

Drw No
101

Rev
B