
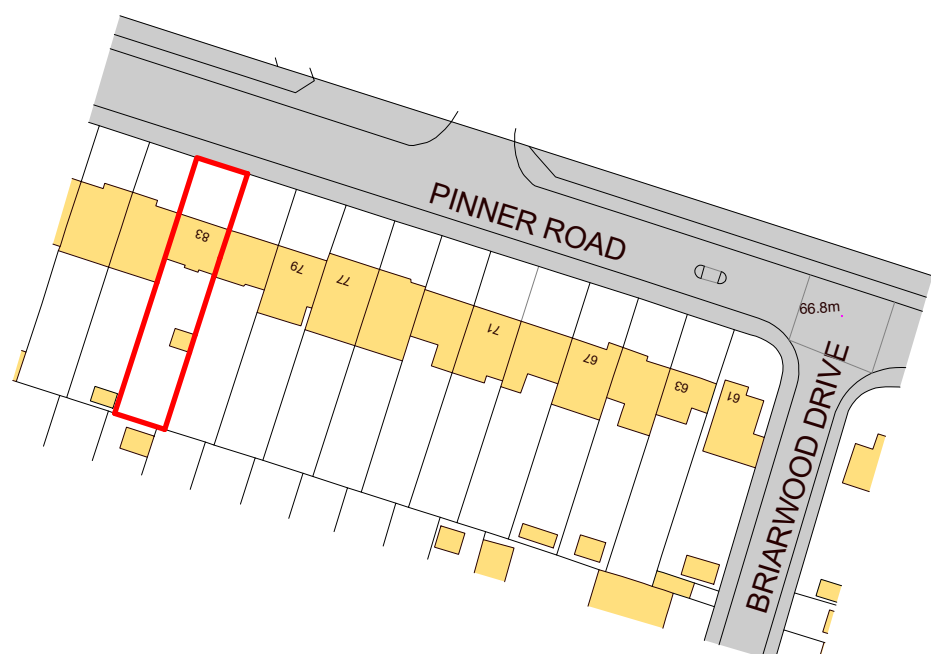


2

PL.E.00 Existing Block Plan (Scale 1/500)

1 : 500

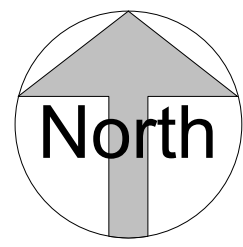

1

PL.E.00 Existing Site Plan

1 : 1250

Client : Mr & Mrs Shah

Project : 83 Pinner Road, Northwood,
HA6 1QN

Drawing : Site & Block Plans

Scale : As indicated

Status : Planning

Rev :

Date : 10/21/20

Dwg No : PL-DR-00-00



DESIGNLABS LONDON

ARCHITECTURE / INTERIOR / MANAGEMENT / PLANNING

T: 07870661614 / 07888831314

E: info@designlabslondon.com W: www.designlabslondon.com

© THIS DRAWING IS THE COPYRIGHT OF DESIGNLABS LONDON LTD. It shall not be in any way used or reproduced or construct without their prior written consent. All dimensions are to be checked on site by client or contractor prior to commencing any work. Work only to figured dimensions. Any discrepancies are to be reported to the DLL in writing and DLL shall not take responsibility for site failing to inform discrepancies.


EXISTING DRAWINGS SET

Client : Mr & Mrs Shah		
Project : 83 Pinner Road, Northwood, HA6 1QN		
Drawing: Existing Drawing Title		
Scale :	Status : Planning	Rev :
Date : 10/31/20	Dwg No : PL-DR-P1	



DESIGNLABS LONDON
ARCHITECTURE / INTERIOR / MANAGEMENT / PLANNING
E: info@designlabslondon.com W: www.designlabslondon.com

© THIS DRAWING IS THE COPYRIGHT OF DESIGNLABS LONDON LTD. It shall not be in any way used or reproduced or construct without their prior written consent. All dimensions are to be checked on site by client or contractor prior to commencing any work. Work only to figured dimensions. Any discrepancies are to be reported to the DLL in writing and DLL shall not take responsibility for site failing to inform discrepancies.

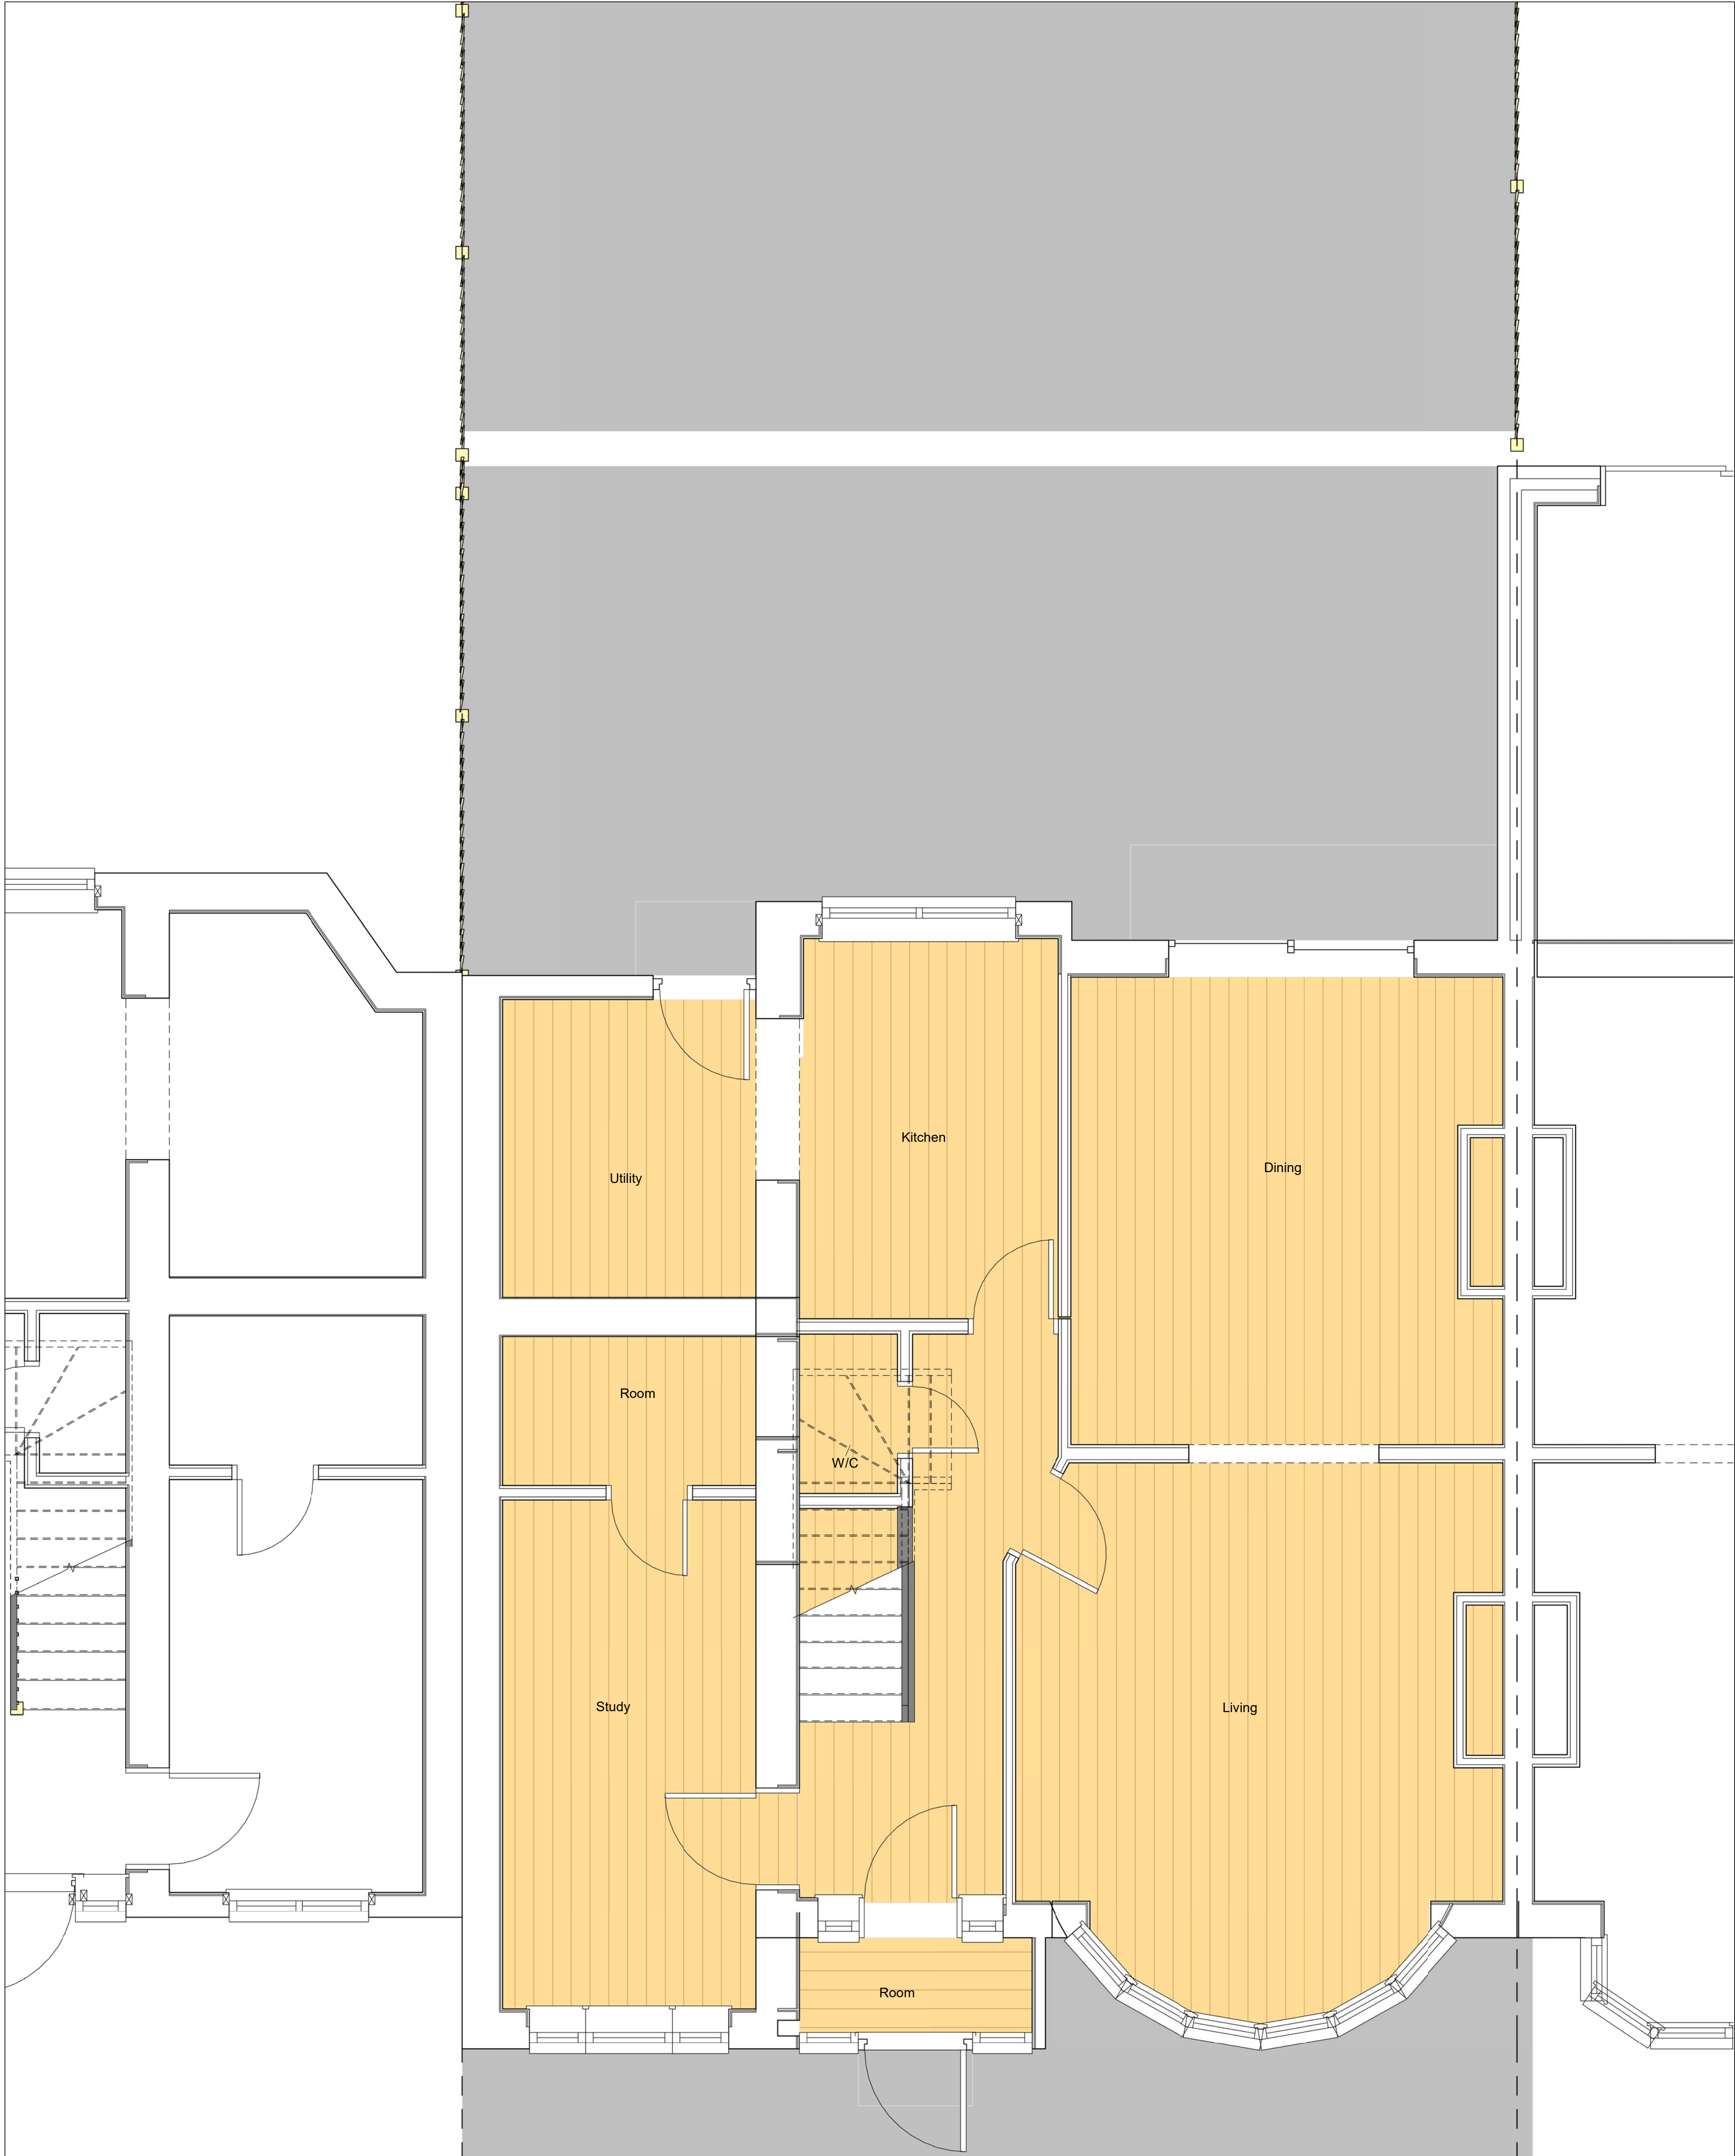

1


0.1 Existing Ground Floor
1 : 25

Client : Mr & Mrs Shah		
Project : 83 Pinner Road, Northwood, HA6 1QN		
Drawing : Existing Ground Floor Plan		
Scale : 1 : 25	Status : Planning	Rev :
Date : 10/21/20	Dwg No : PL-DR-PI-00-01	



DESIGNLABS LONDON
ARCHITECTURE / INTERIOR / MANAGEMENT / PLANNING
T: 07870661614 / 07888831314
E: info@designlabslondon.com W: www.designlabslondon.com

© THIS DRAWING IS THE COPYRIGHT OF DESIGNLABS LONDON LTD. It shall not be in any way used or reproduced or construct without their prior written consent. All dimensions are to be checked on site by client or contractor prior to commencing any work. Work only to figured dimensions. Any discrepancies are to be reported to the DLL in writing and DLL shall not take responsibility for site failing to inform discrepancies.

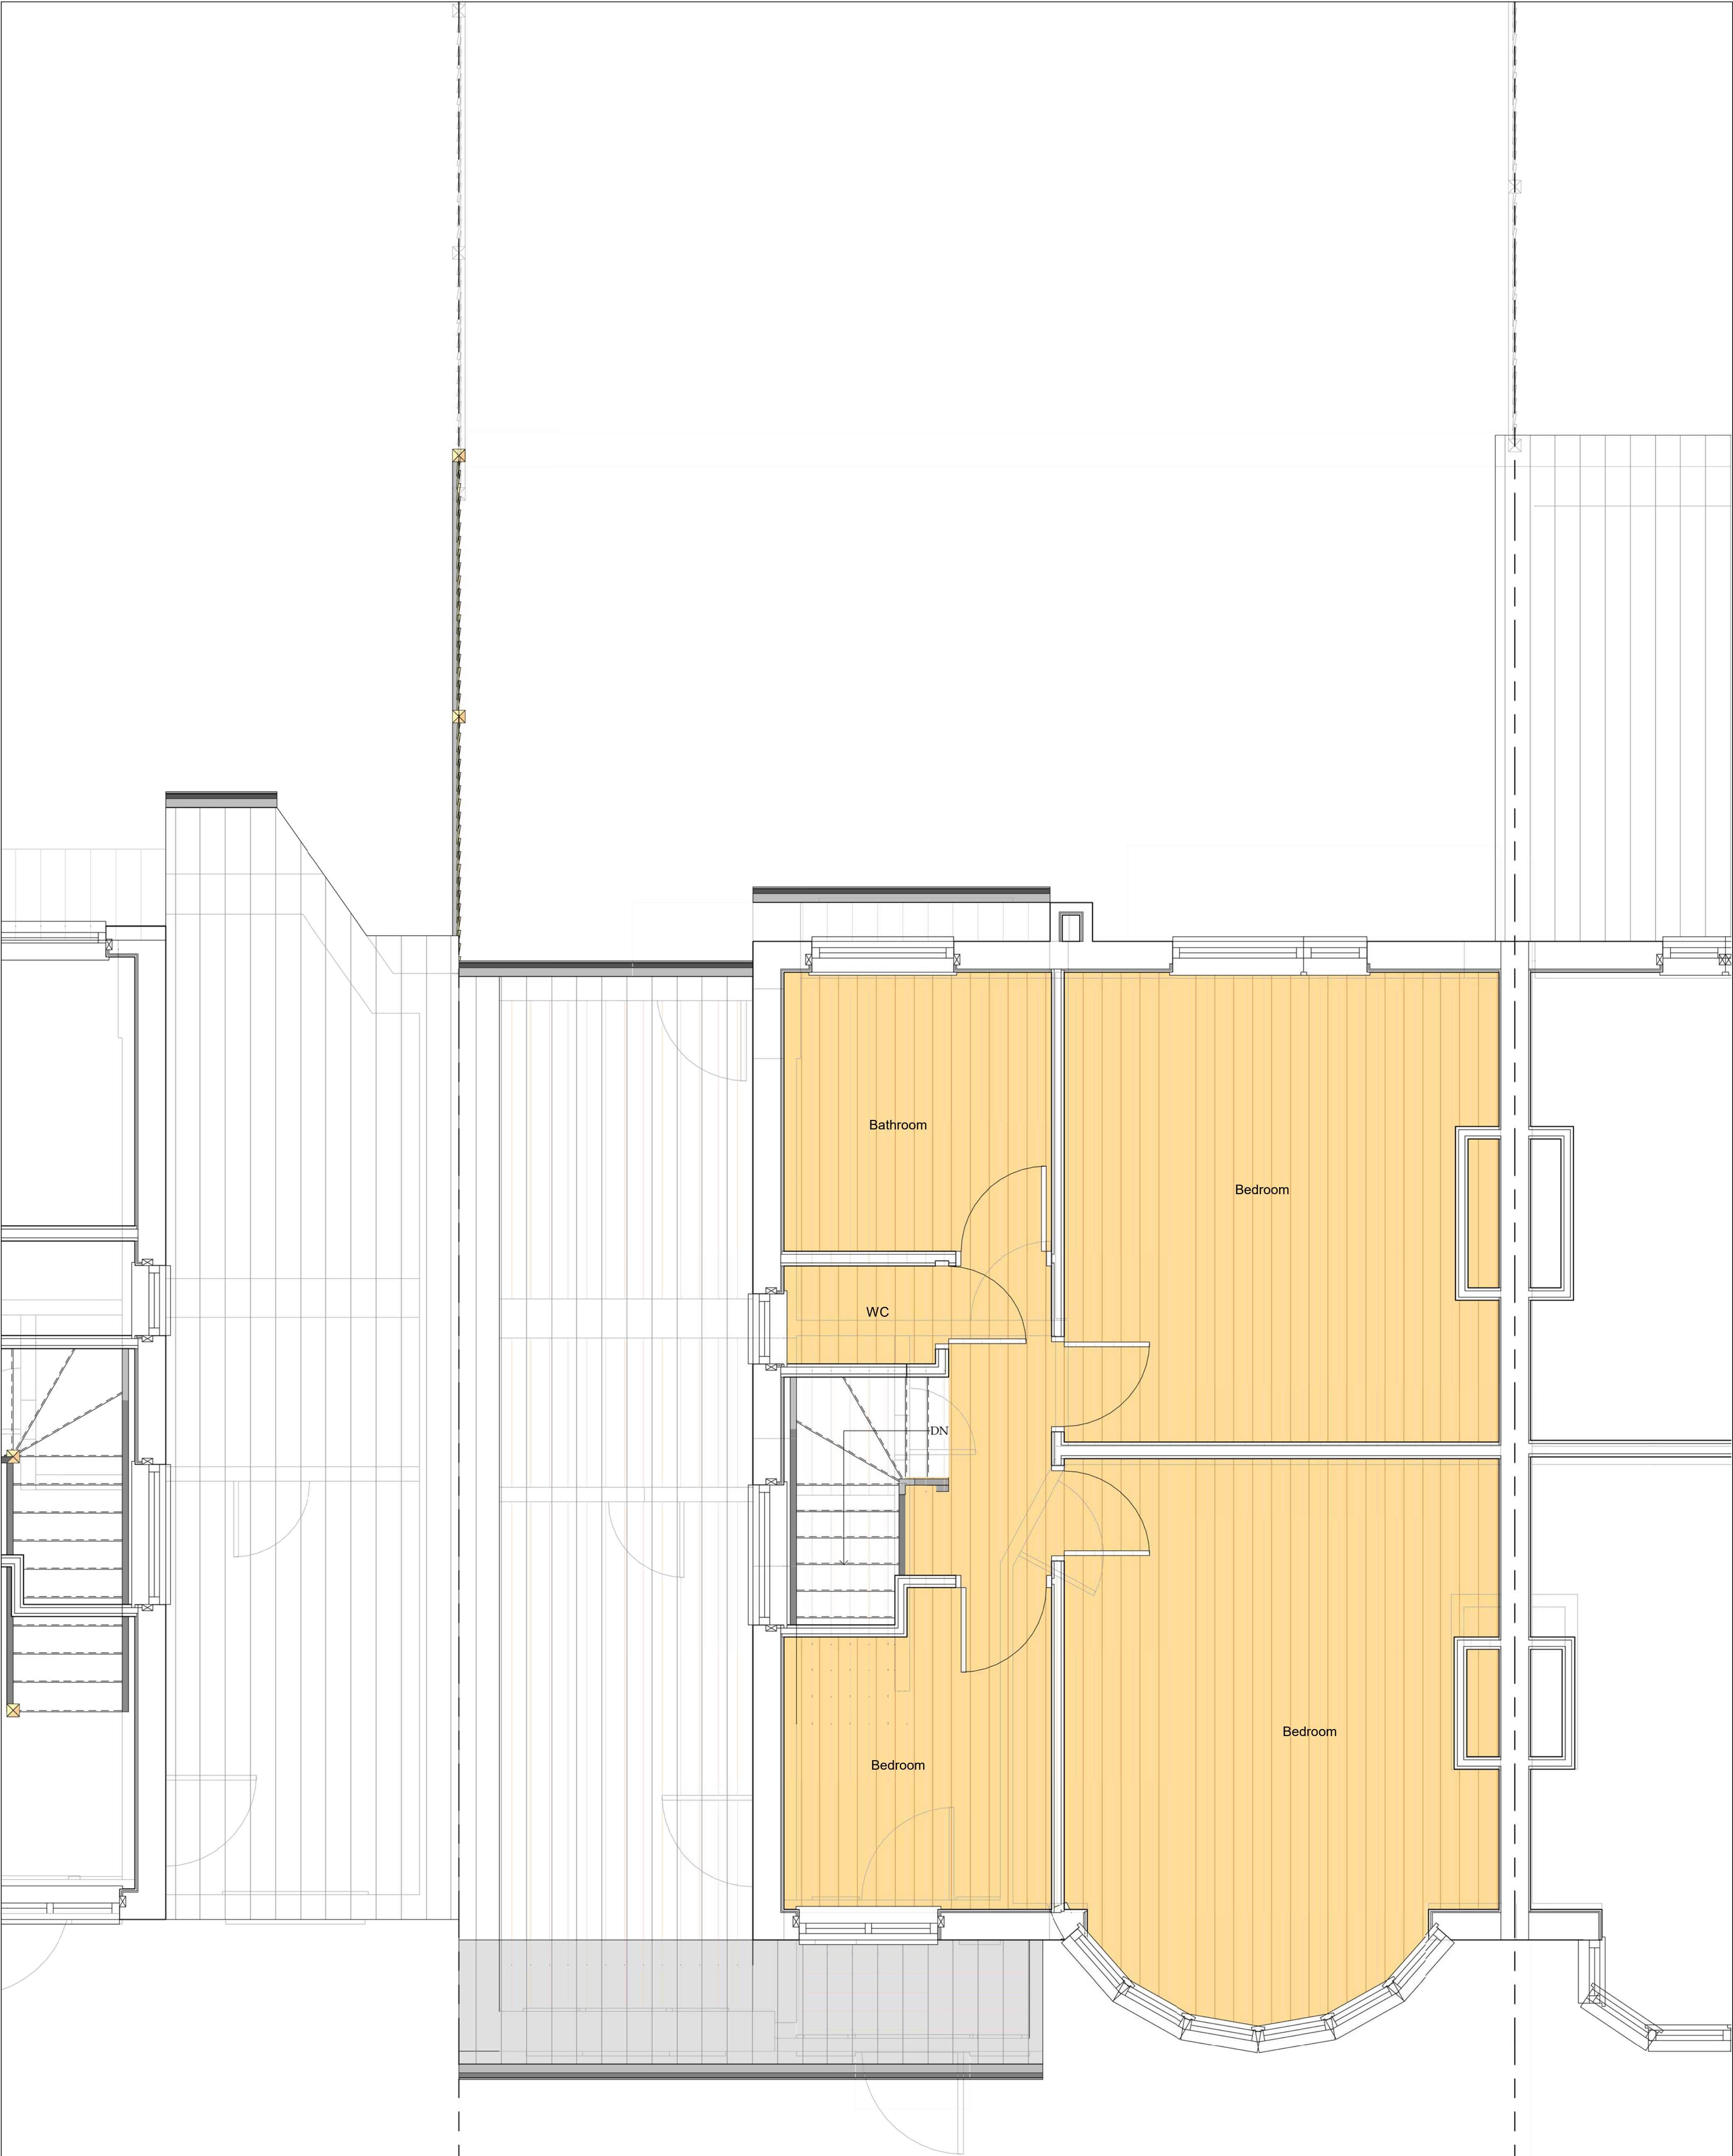

Client : Mr & Mrs Shah

Project : 83 Pinner Road, Northwood,
HA6 1QN


Drawing : Existing First Floor

Scale : 1 : 25	Status : Planning	Rev :
Date : 10/21/20	Dwg No : PL-DR-PI-01-02	



DESIGNLABS LONDON
ARCHITECTURE / INTERIOR / MANAGEMENT / PLANNING
T: 07870661614 / 07888831314
E: info@designlabslondon.com W: www.designlabslondon.com

© THIS DRAWING IS THE COPYRIGHT OF DESIGNLABS LONDON LTD. It shall not be in any way used or reproduced or construct without their prior written consent. All dimensions are to be checked on site by client or contractor prior to commencing any work. Work only to figured dimensions. Any discrepancies are to be reported to the DLL in writing and DLL shall not take responsibility for site failing to inform discrepancies.

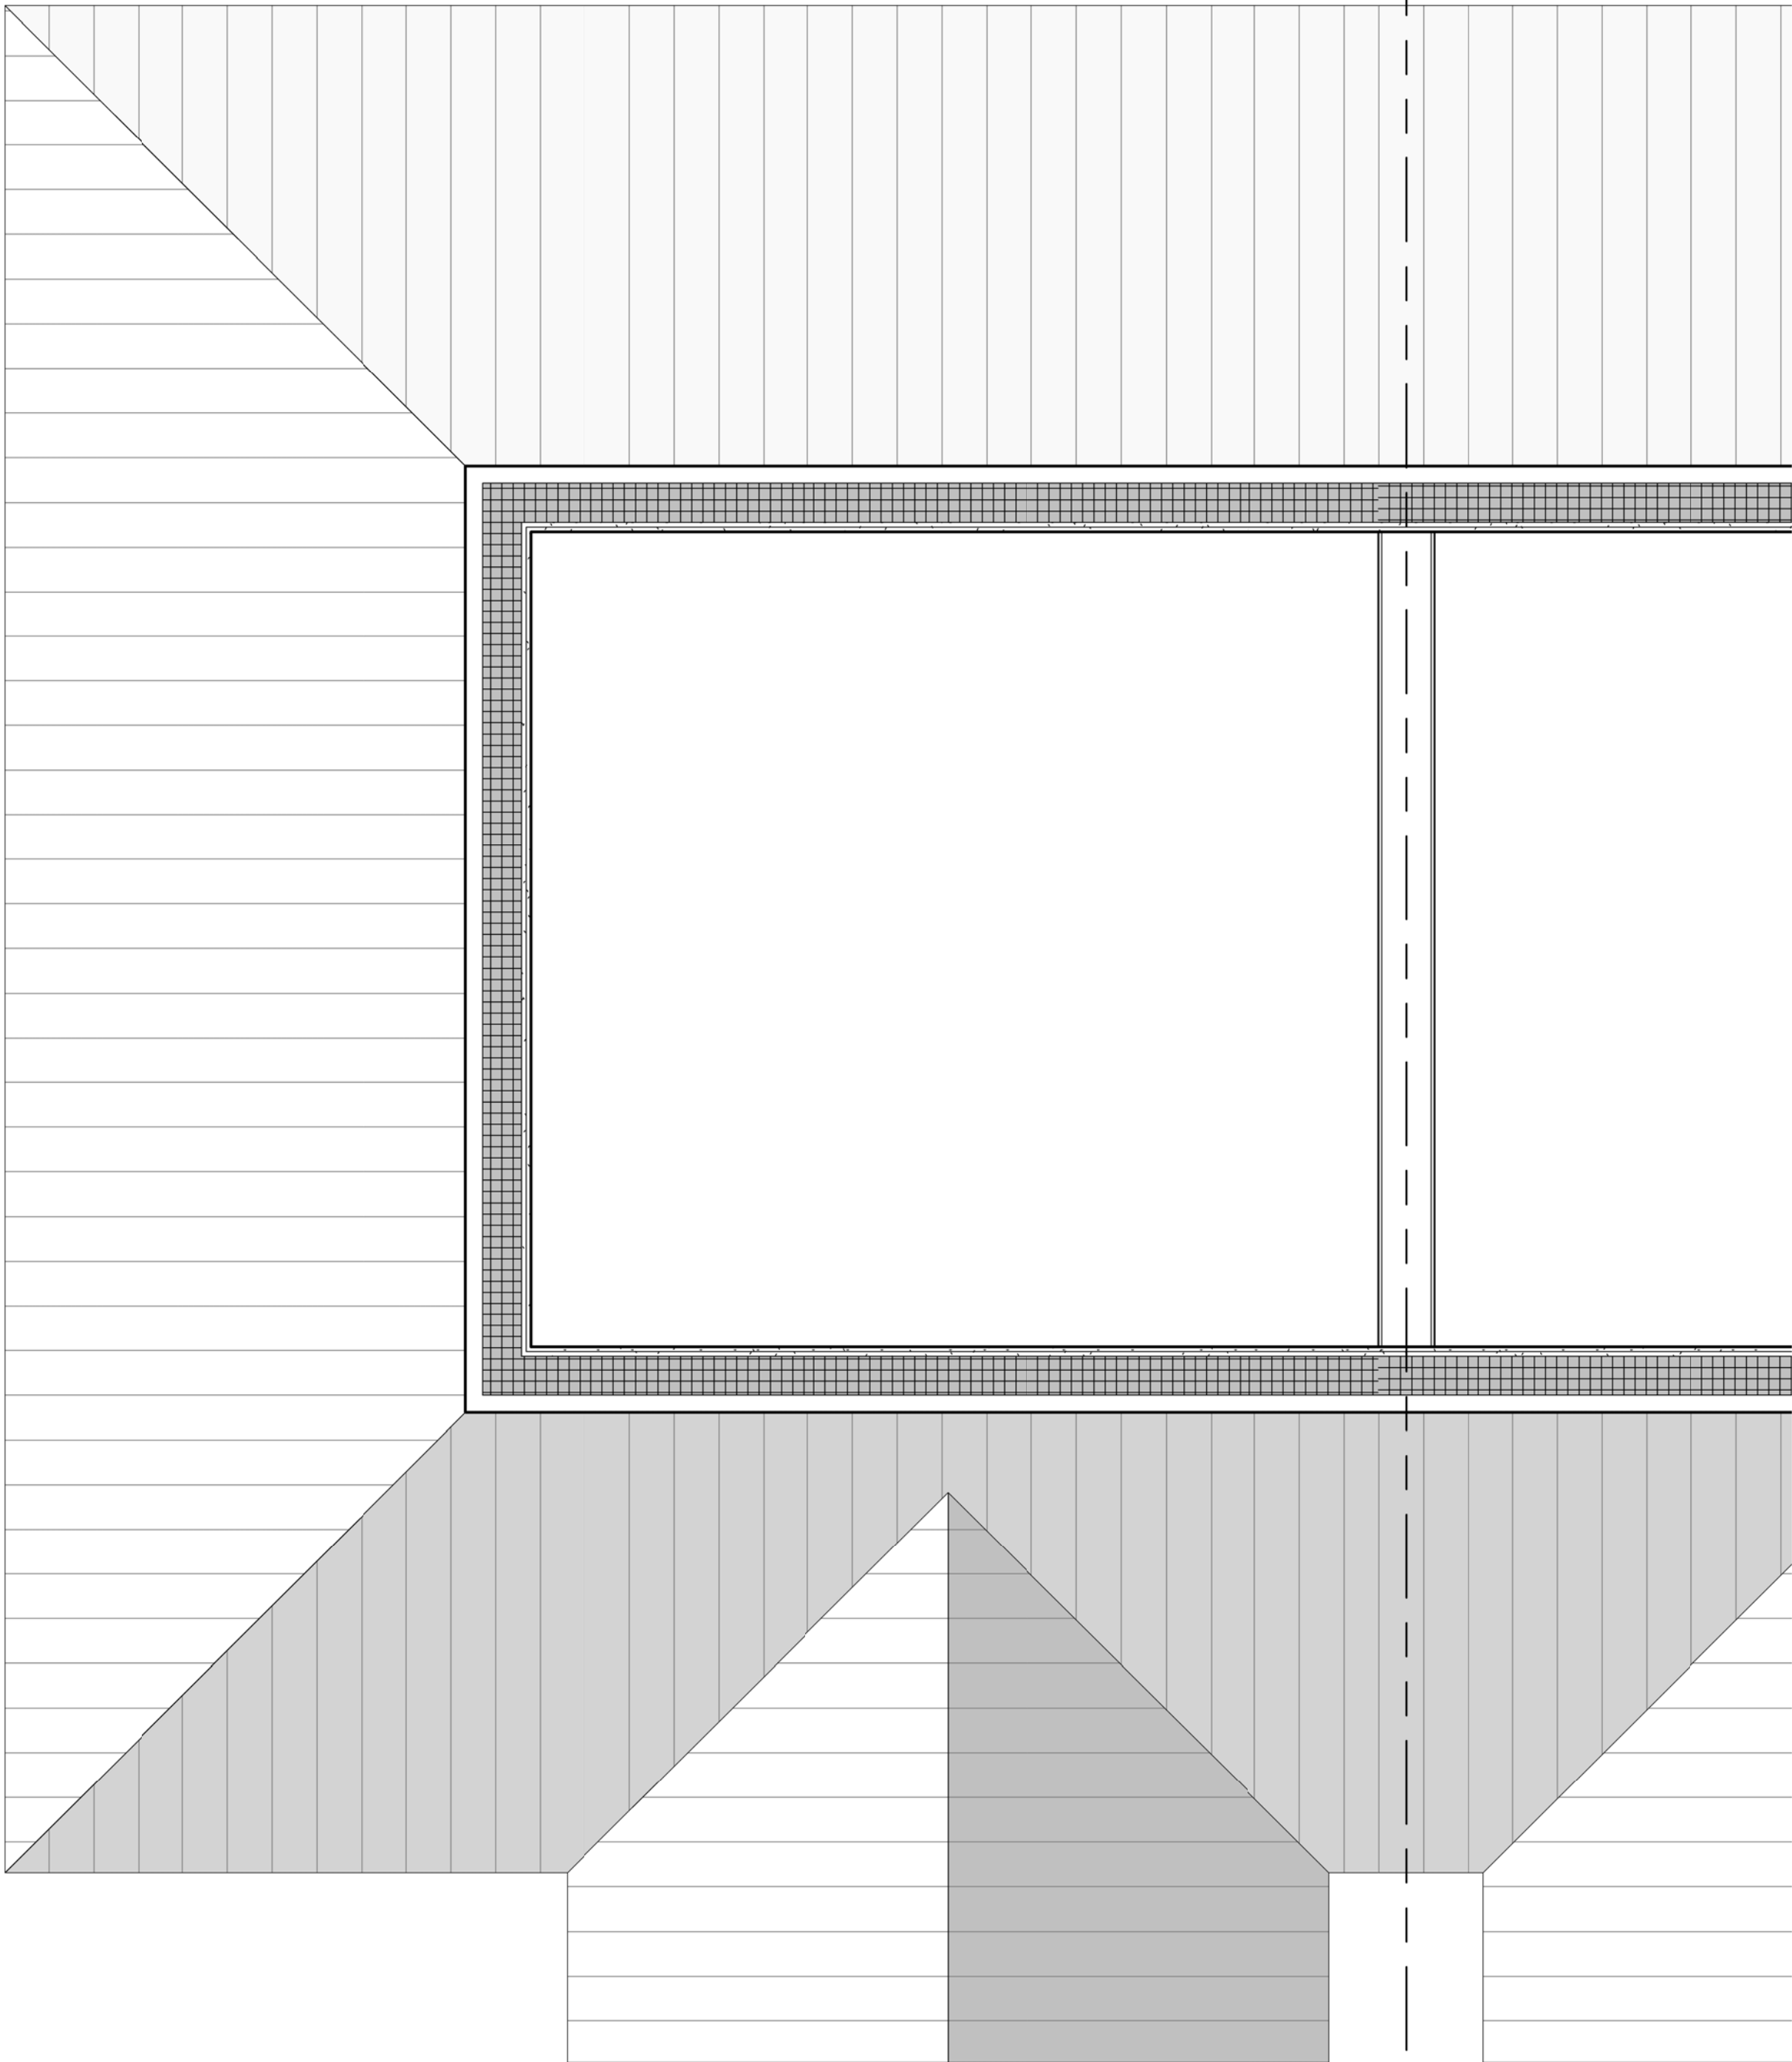

1

0.3 Existing Loft Plan


1 : 25

Client : Mr & Mrs Shah		
Project : 83 Pinner Road, Northwood, HA6 1QN		
Drawing : Existing Loft Plan		
Scale : 1 : 25	Status : Planning	Rev :
Date : 10/30/20	Dwg No : PL-DR-PI-02-03	



DESIGNLABS LONDON
ARCHITECTURE / INTERIOR / MANAGEMENT / PLANNING
T: 07870661614 / 07888831314
E: info@designlabslondon.com W: www.designlabslondon.com

© THIS DRAWING IS THE COPYRIGHT OF DESIGNLABS LONDON LTD. It shall not be in any way used or reproduced or construct without their prior written consent. All dimensions are to be checked on site by client or contractor prior to commencing any work. Work only to figured dimensions. Any discrepancies are to be reported to the DLL in writing and DLL shall not take responsibility for site failing to inform discrepancies.

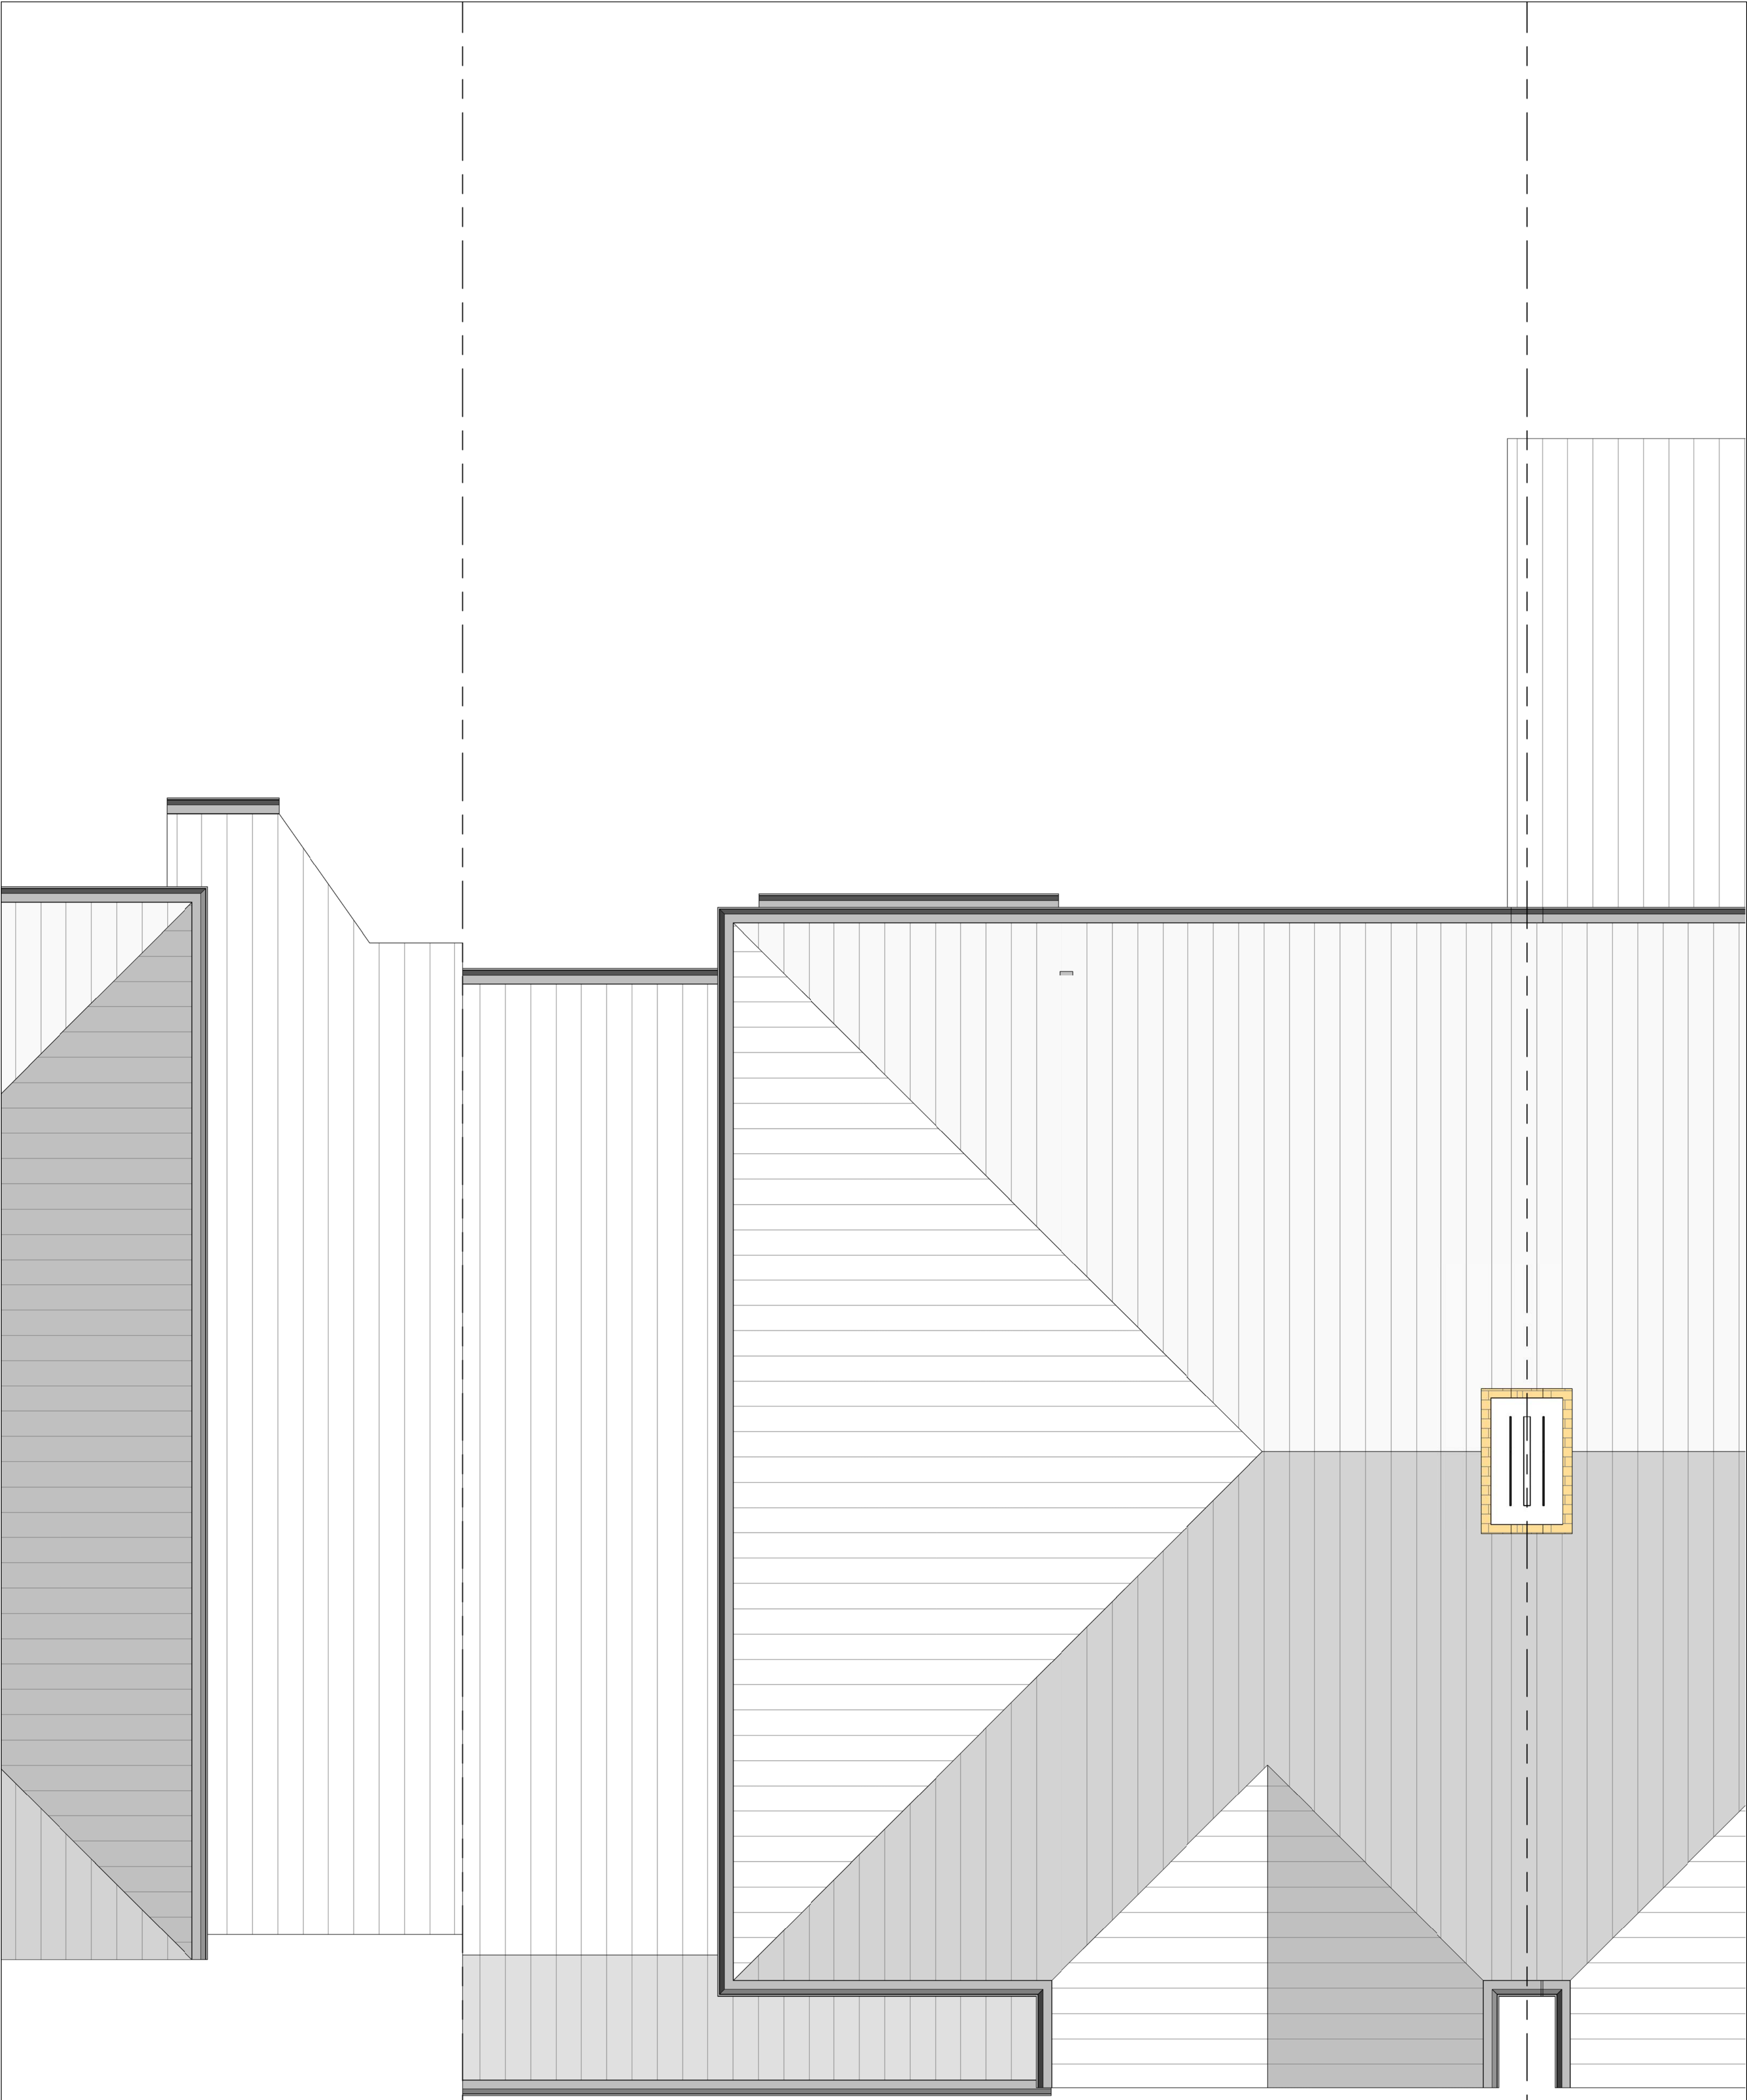

Client : Mr & Mrs Shah		
Project : 83 Pinner Road, Northwood, HA6 1QN		
Drawing : Existing Roof Plan		
Scale : 1 : 25	Status : Planning	Rev :
Date : 10/21/20	Dwg No : PL-DR-PI-RL-04	



DESIGNLABS LONDON
ARCHITECTURE / INTERIOR / MANAGEMENT / PLANNING
T: 07870661614 / 07888831314
E: info@designlabslondon.com W: www.designlabslondon.com

© THIS DRAWING IS THE COPYRIGHT OF DESIGNLABS LONDON LTD. It shall not be in any way used or reproduced or construct without their prior written consent. All dimensions are to be checked on site by client or contractor prior to commencing any work. Work only to figured dimensions. Any discrepancies are to be reported to the DLL in writing and DLL shall not take responsibility for site failing to inform discrepancies.



1 Existing Front Elevation
1 : 25



2 Existing Rear Elevation
1 : 25

Client : Mr & Mrs Shah


Project : 83 Pinner Road, Northwood,
HA6 1QN


Drawing : Existing Front & Rear
Elevations

Scale : 1 : 25	Status : Planning	Rev :
Date : 10/21/20	Dwg No : PL-DR-PI-XX-50	

DESIGNLABS LONDON
ARCHITECTURE / INTERIOR / MANAGEMENT / PLANNING
T: 07870661614 / 07888831314
E: info@designlabslondon.com W: www.designlabslondon.com

© THIS DRAWING IS THE COPYRIGHT OF DESIGNLABS LONDON LTD. It shall not be in any way used or reproduced or construct without their prior written consent. All dimensions are to be checked on site by client or contractor prior to commencing any work. Work only to figured dimensions. Any discrepancies are to be reported to the DLL in writing and DLL shall not take responsibility for site failing to inform discrepancies.

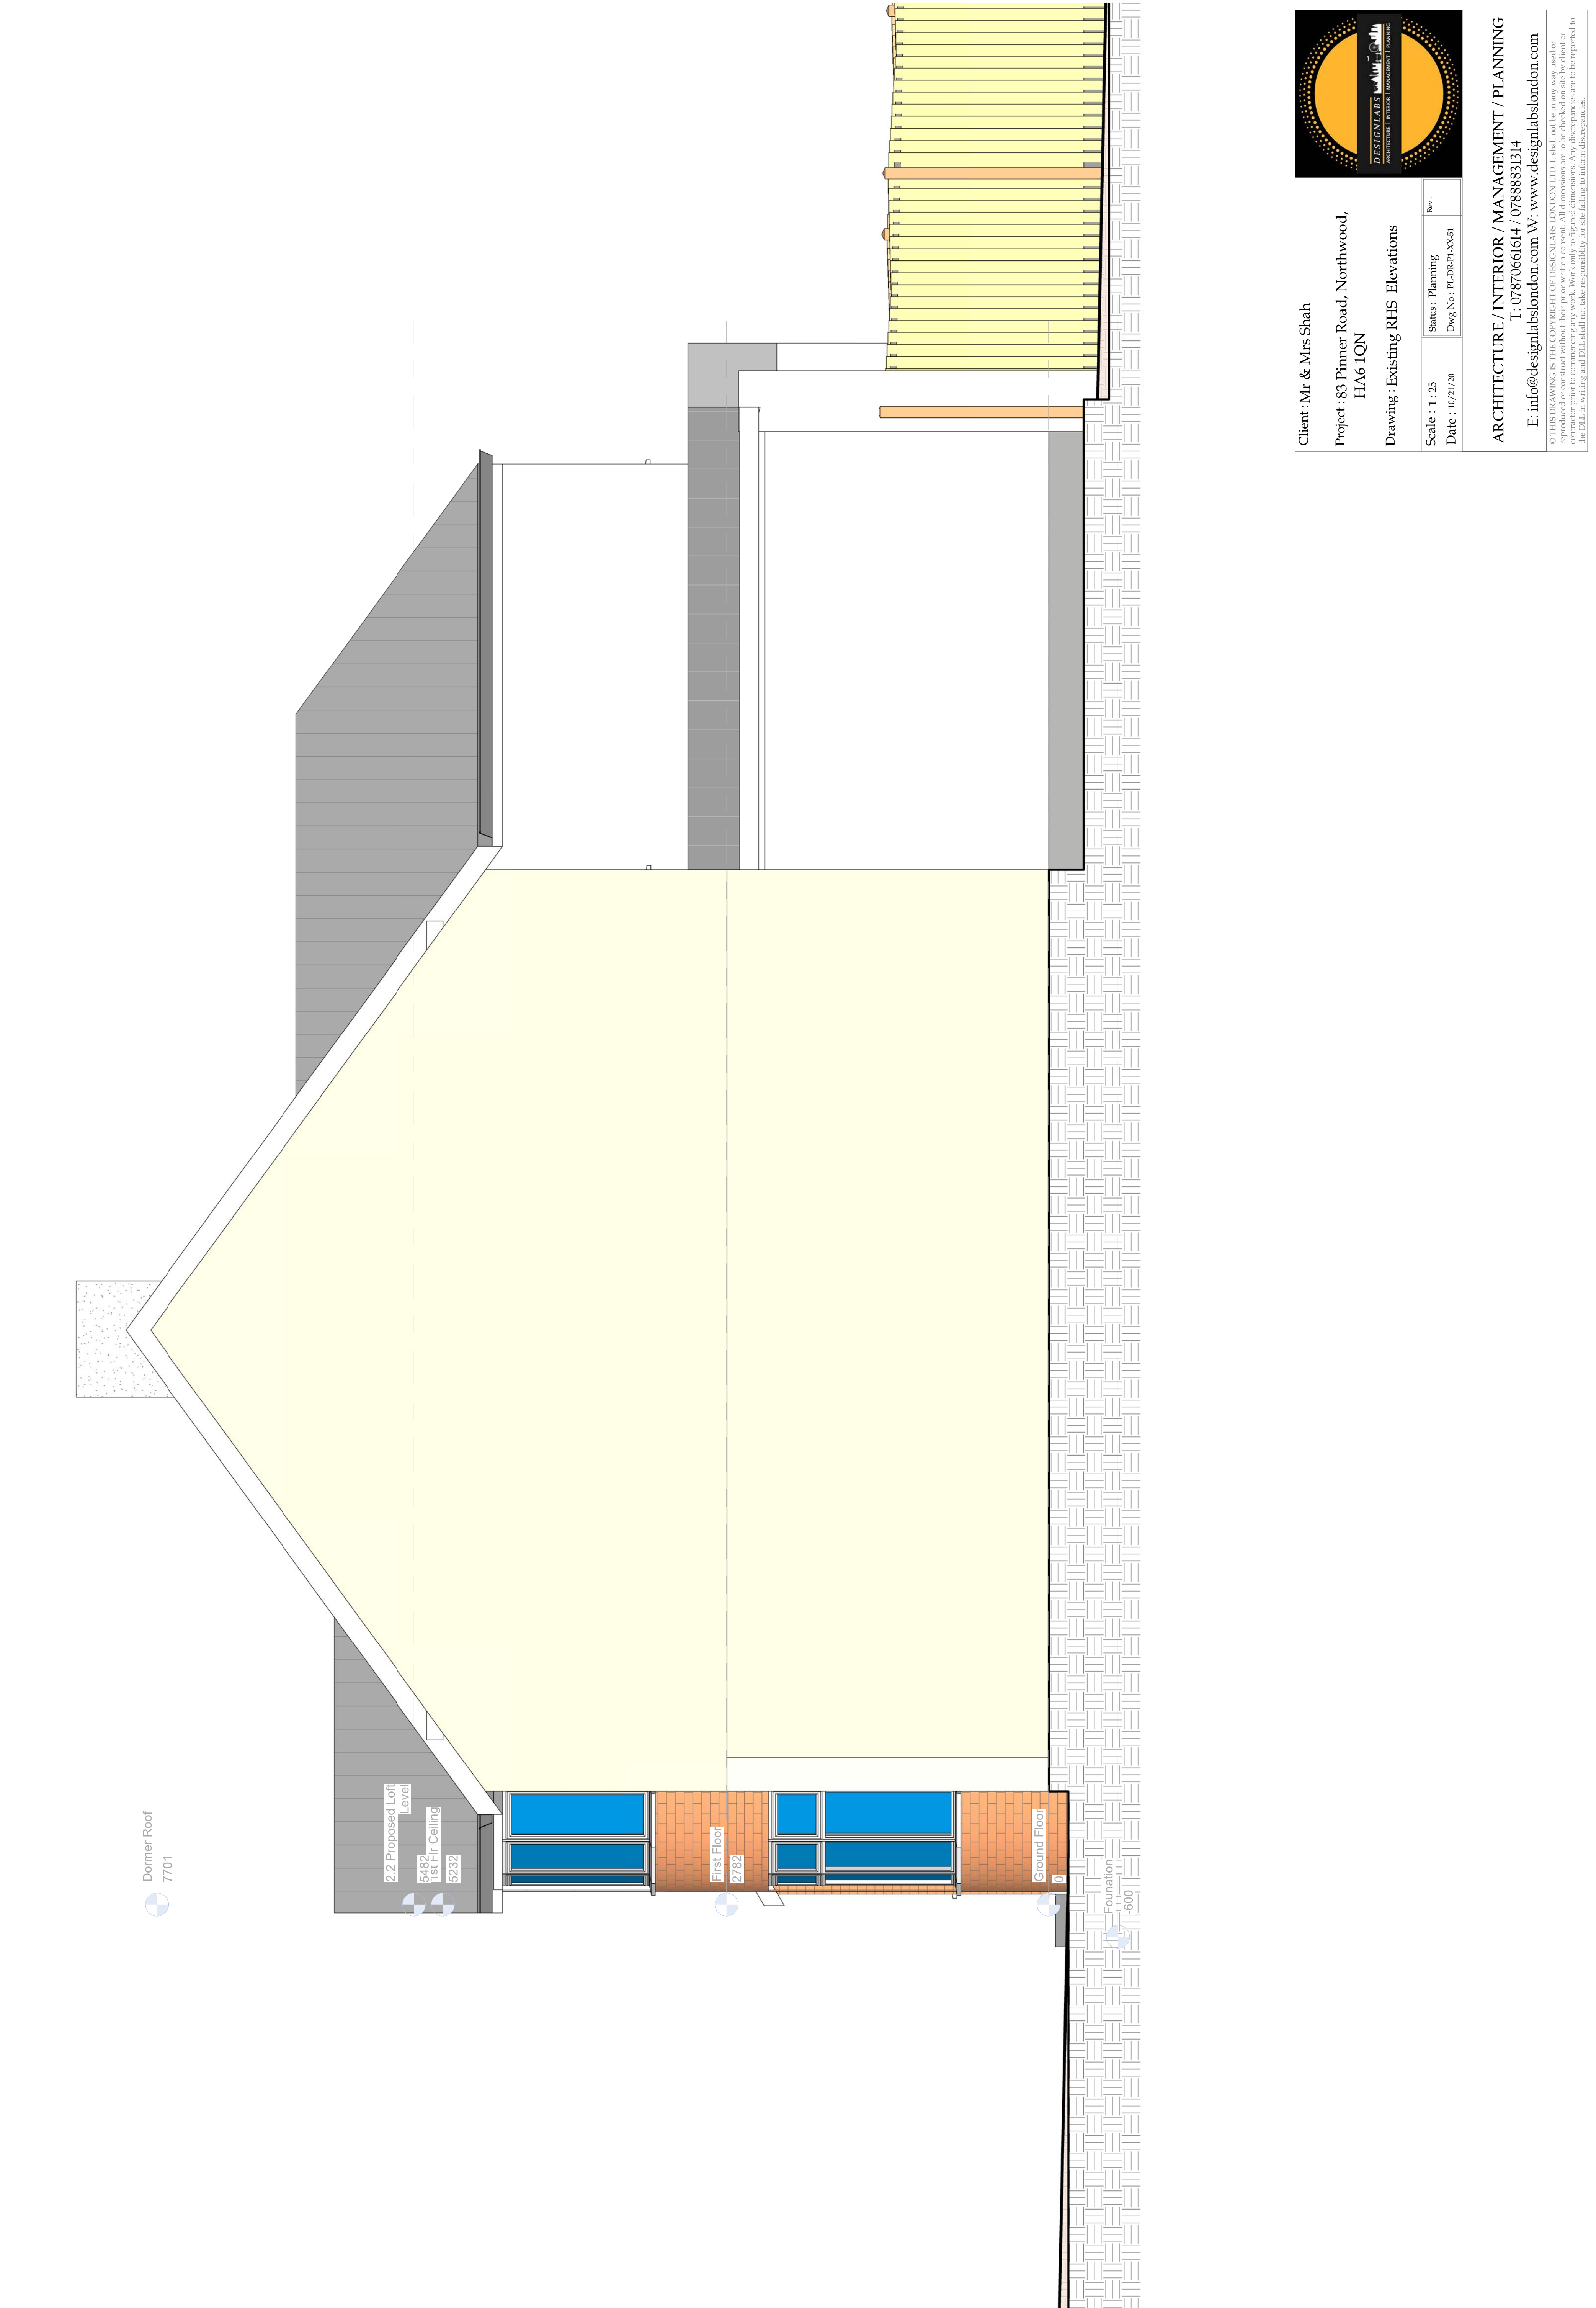

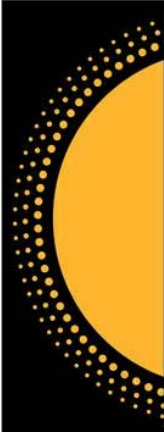
 DESIGNLABS <i>designlabs</i> ARCHITECTURE / INTERIOR / MANAGEMENT / PLANNING							
Client: Mr & Mrs Shah							
Project : 83 Pinner Road, Northwood, HA6 1QN							
Drawing : Existing RHS Elevations							
Scale : 1 : 25	Status : Planning	Rev :					
Date : 10/21/20	Dwg No : PL-DR PT-XX-51						
ARCHITECTURE / INTERIOR / MANAGEMENT / PLANNING							
T: 07870661614 / 07888831314							
E: info@designlabslondon.com							
© THIS DRAWING IS THE COPYRIGHT OF DESIGNLABS LONDON LTD. It shall not be in any way used or reproduced or construct without their prior written consent. All dimensions are to be checked on site by client or contractor prior to commencing any work. Work only to figured dimensions. Any discrepancies are to be reported to the D.L. in writing and D.L. shall not take responsibility for site failing to inform discrepancies.							

Dormer Roof
7701

2.2 Proposed Loft
Level
5482
1st Flr Ceiling
5232

First Floor
2782

Ground Floor
0

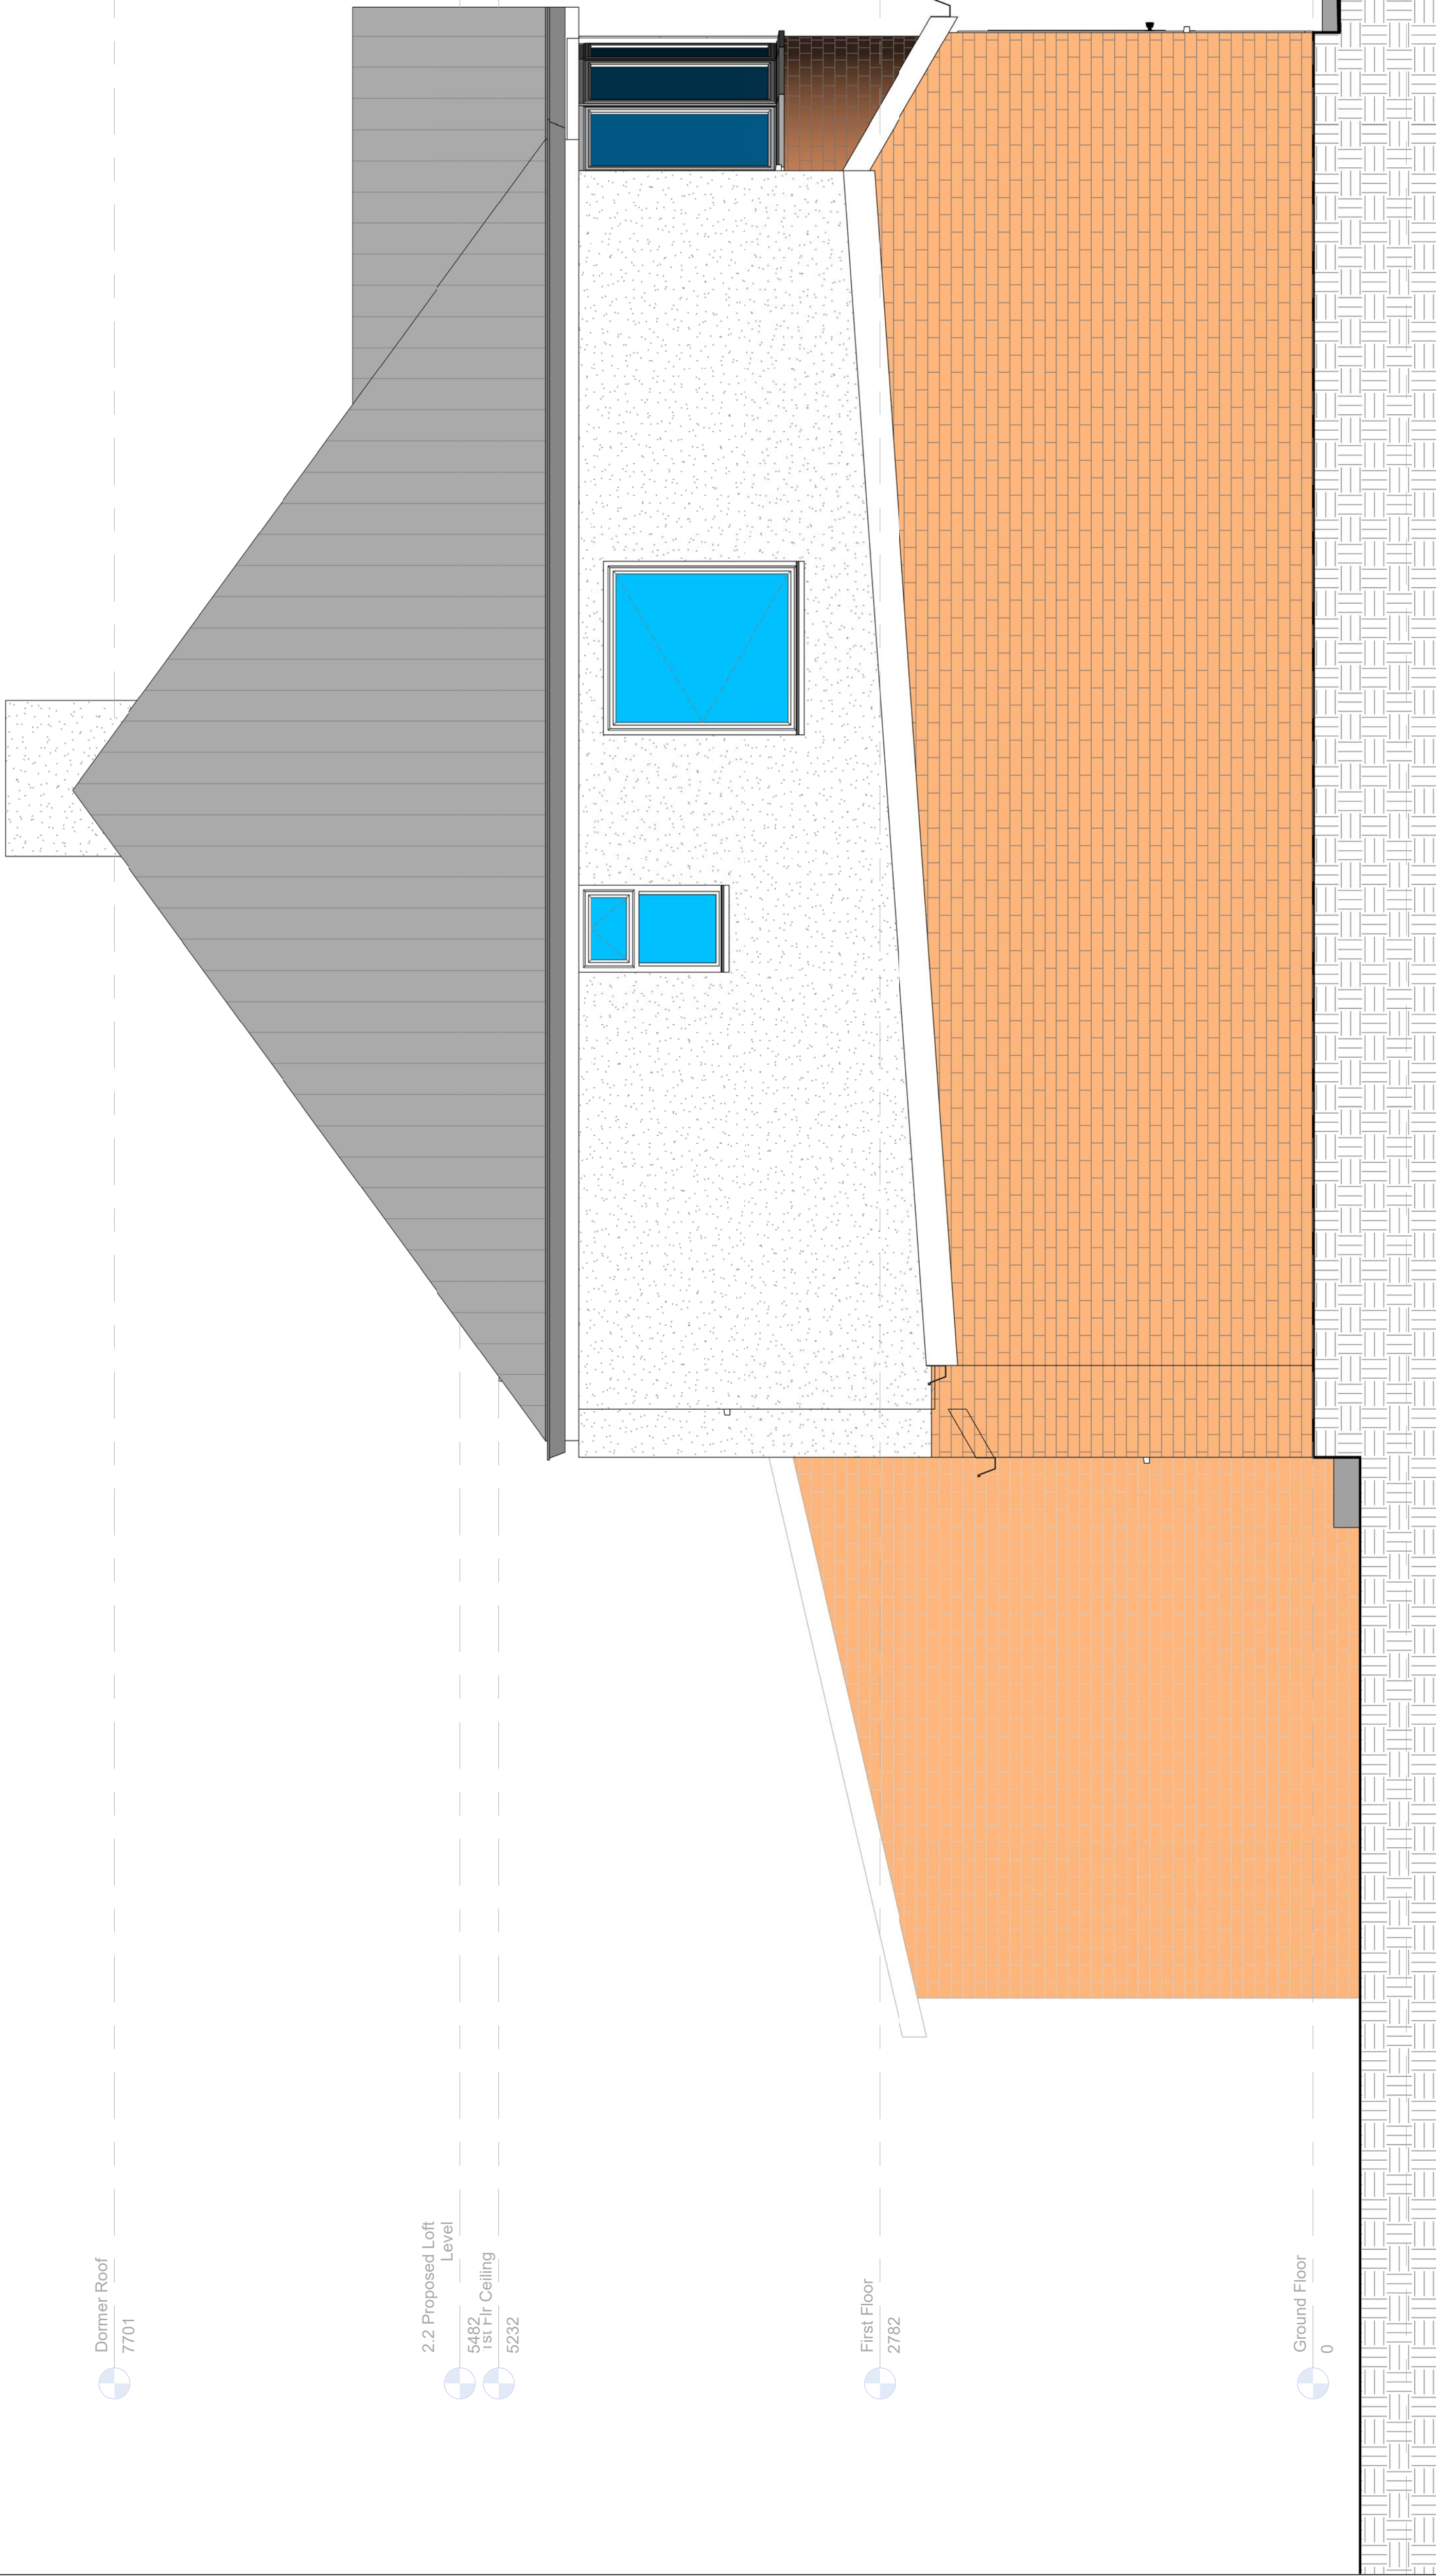

Client: Mr & Mrs Shah	
Project: 83 Pinner Road, Northwood, HA6 1QN	
Drawing: Existing LHS Elevations	
Scale : 1 : 25	Status : Planning
Date : 12/04/20	Dwg No : PL-DR-FP-XX-52
	
ARCHITECTURE / INTERIOR / MANAGEMENT / PLANNING	
T: 07870661614 / 07888831314	
E: info@designlabslondon.com W: www.designlabslondon.com	
© THIS DRAWING IS THE COPYRIGHT OF DESIGNLABS LONDON LTD. It shall not be in any way used or reproduced or construct without their prior written consent. All dimensions are to be checked on site by client or contractor prior to commencing any work. Work only to figured dimensions. Any discrepancies are to be reported to the D.L. in writing and D.L. shall not take responsibility for site failing to inform discrepancies.	


PROPOSED DRAWINGS SET

Client : Mr & Mrs Shah		
Project : 83 Pinner Road, Northwood, HA6 1QN		
Drawing: Proposed Drawing Set		
Scale :	Status : Planning	Rev :
Date : 10/31/20	Dwg No : PL-DR-P2	



DESIGNLABS LONDON
ARCHITECTURE / INTERIOR / MANAGEMENT / PLANNING
T: 07870661614 / 07888831314
E: info@designlabslondon.com W: www.designlabslondon.com

© THIS DRAWING IS THE COPYRIGHT OF DESIGNLABS LONDON LTD. It shall not be in any way used or reproduced or construct without their prior written consent. All dimensions are to be checked on site by client or contractor prior to commencing any work. Work only to figured dimensions. Any discrepancies are to be reported to the DLL in writing and DLL shall not take responsibility for site failing to inform discrepancies.

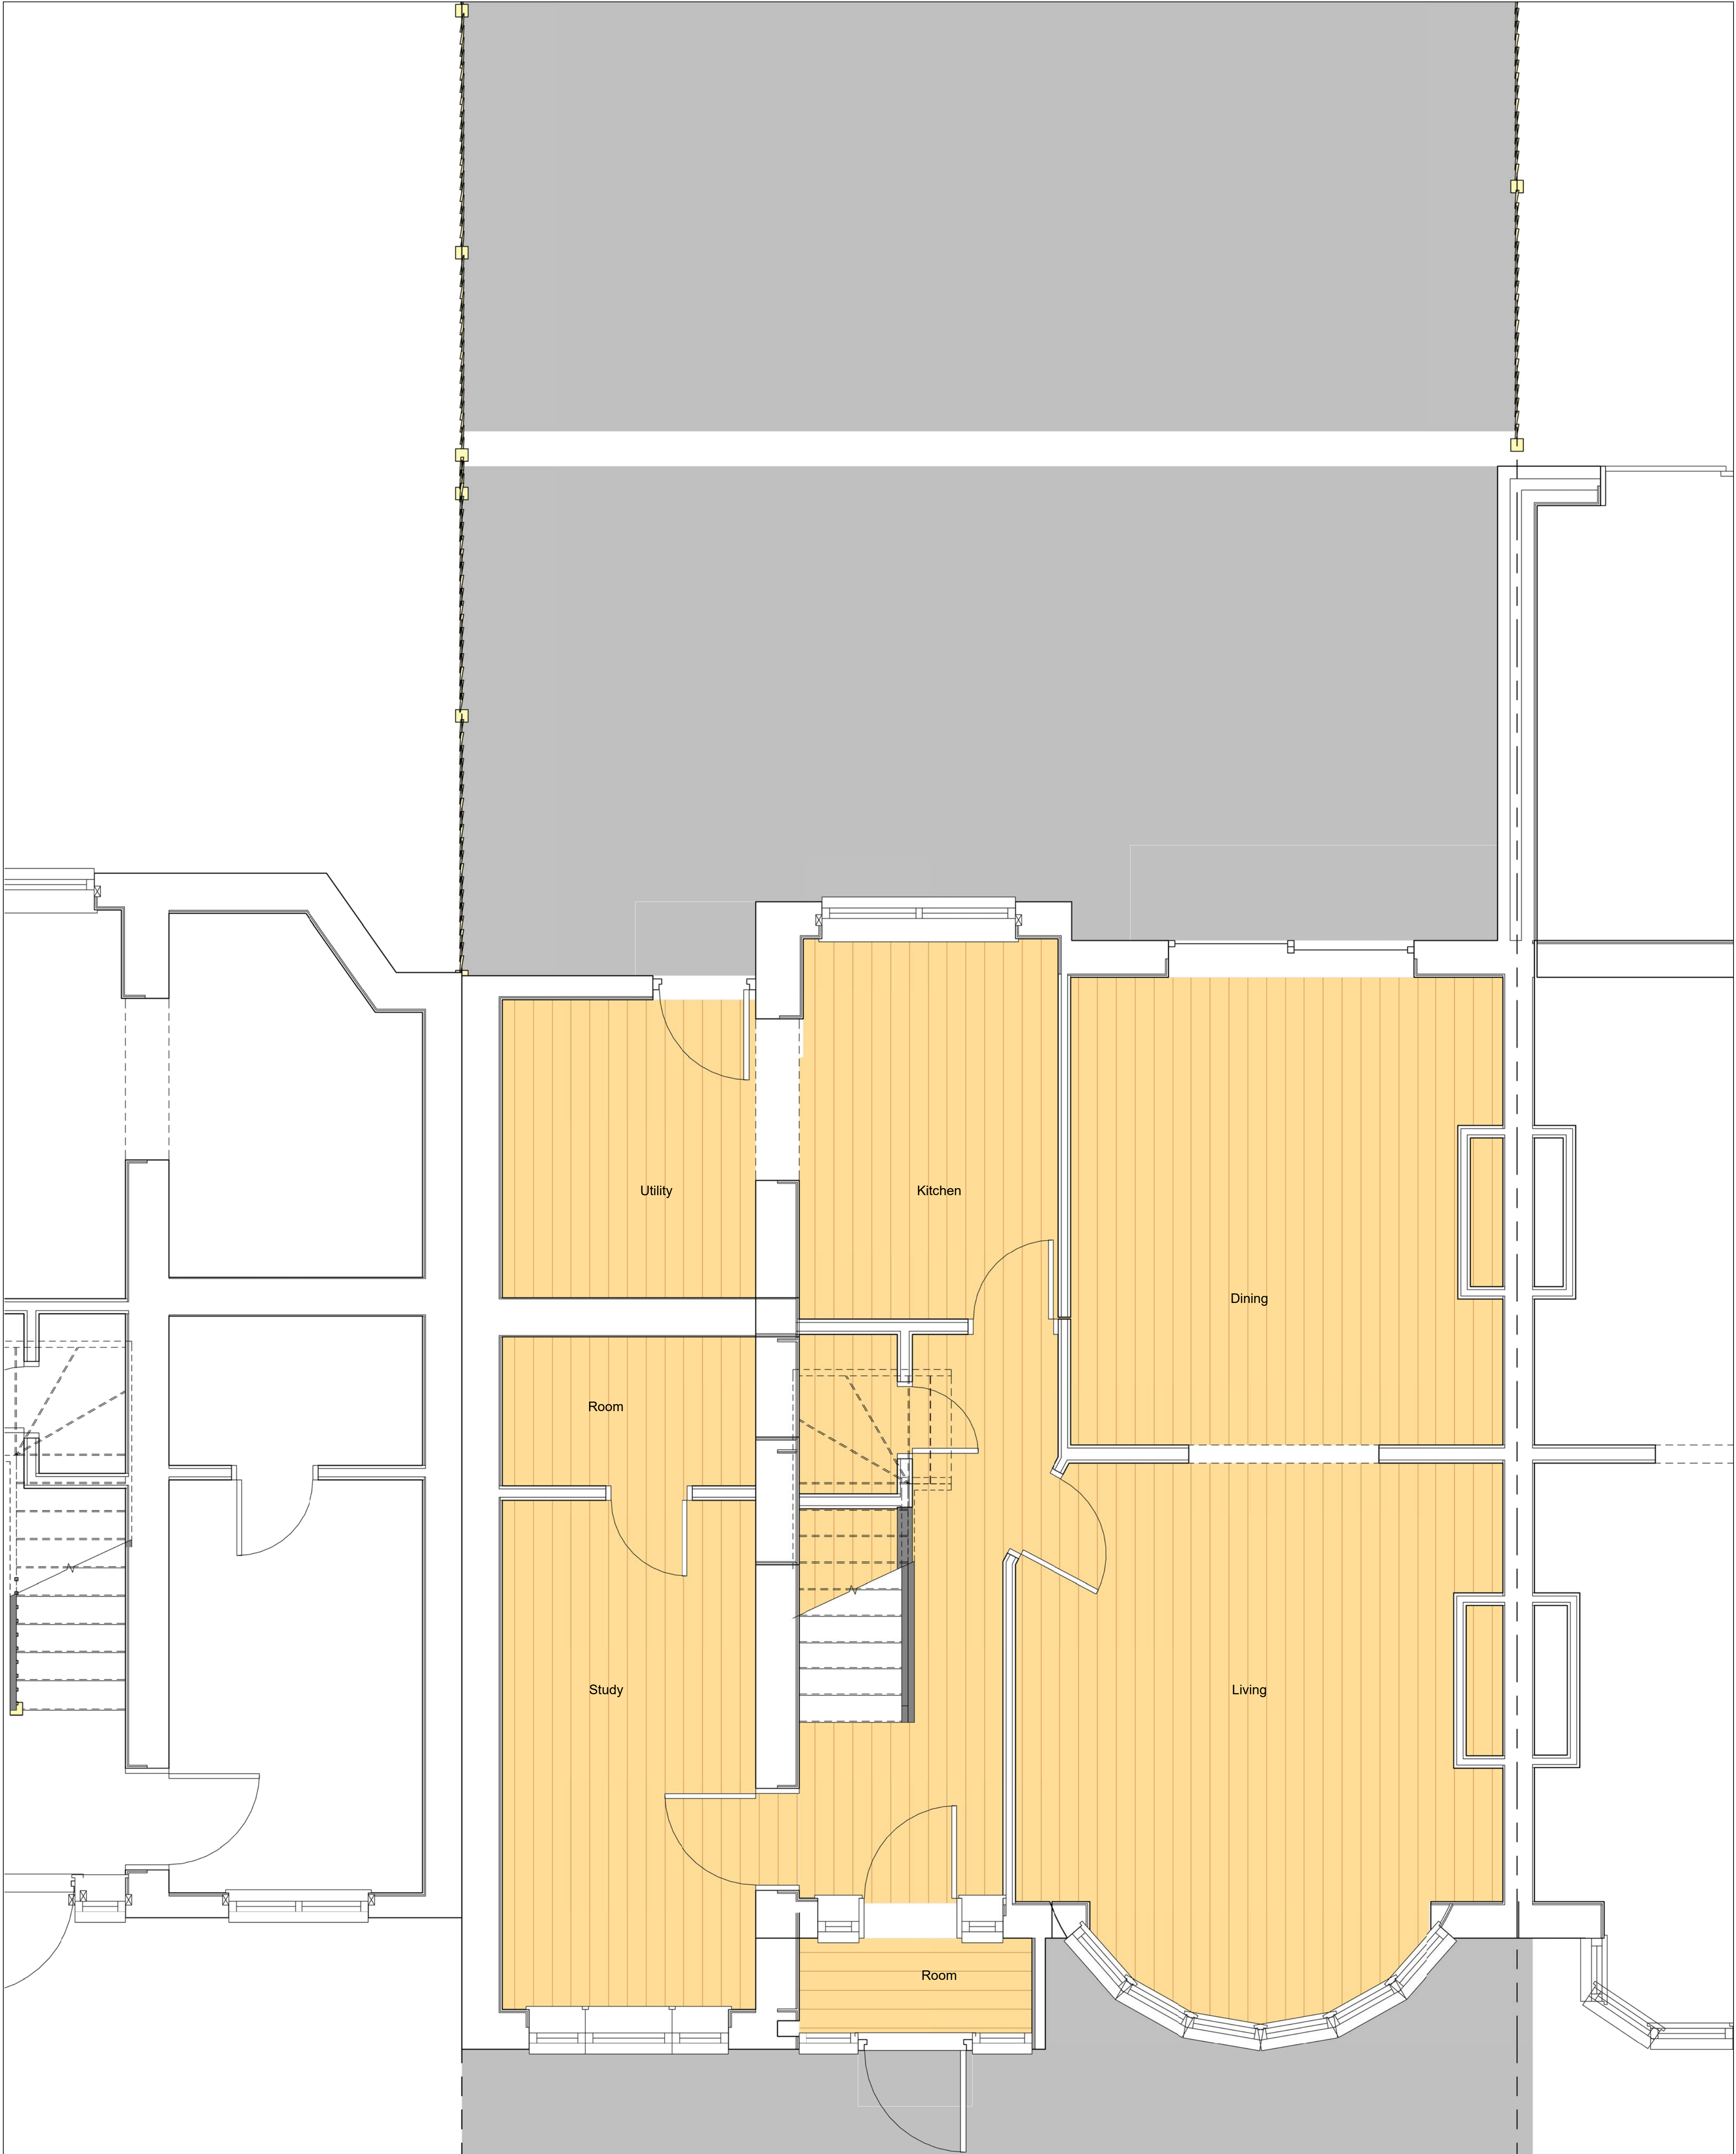


Client : Mr & Mrs Shah
Project : 83 Pinner Road, Northwood,
HA6 1QN
Drawing : Proposed Ground Floor Plan

Scale : 1 : 25	Status : Planning	Rev :
Date : 04/18/21	Dwg No : PL-DR-F2-00-21	



DESIGNLABS LONDON
ARCHITECTURE / INTERIOR / MANAGEMENT / PLANNING
T: 07870661614 / 07888831314
E: info@designlabslondon.com W: www.designlabslondon.com

© THIS DRAWING IS THE COPYRIGHT OF DESIGNLABS LONDON LTD. It shall not be in any way used or reproduced or construct without their prior written consent. All dimensions are to be checked on site by client or contractor prior to commencing any work. Work only to figured dimensions. Any discrepancies are to be reported to the DLL in writing and DLL shall not take responsibility for site failing to inform discrepancies.

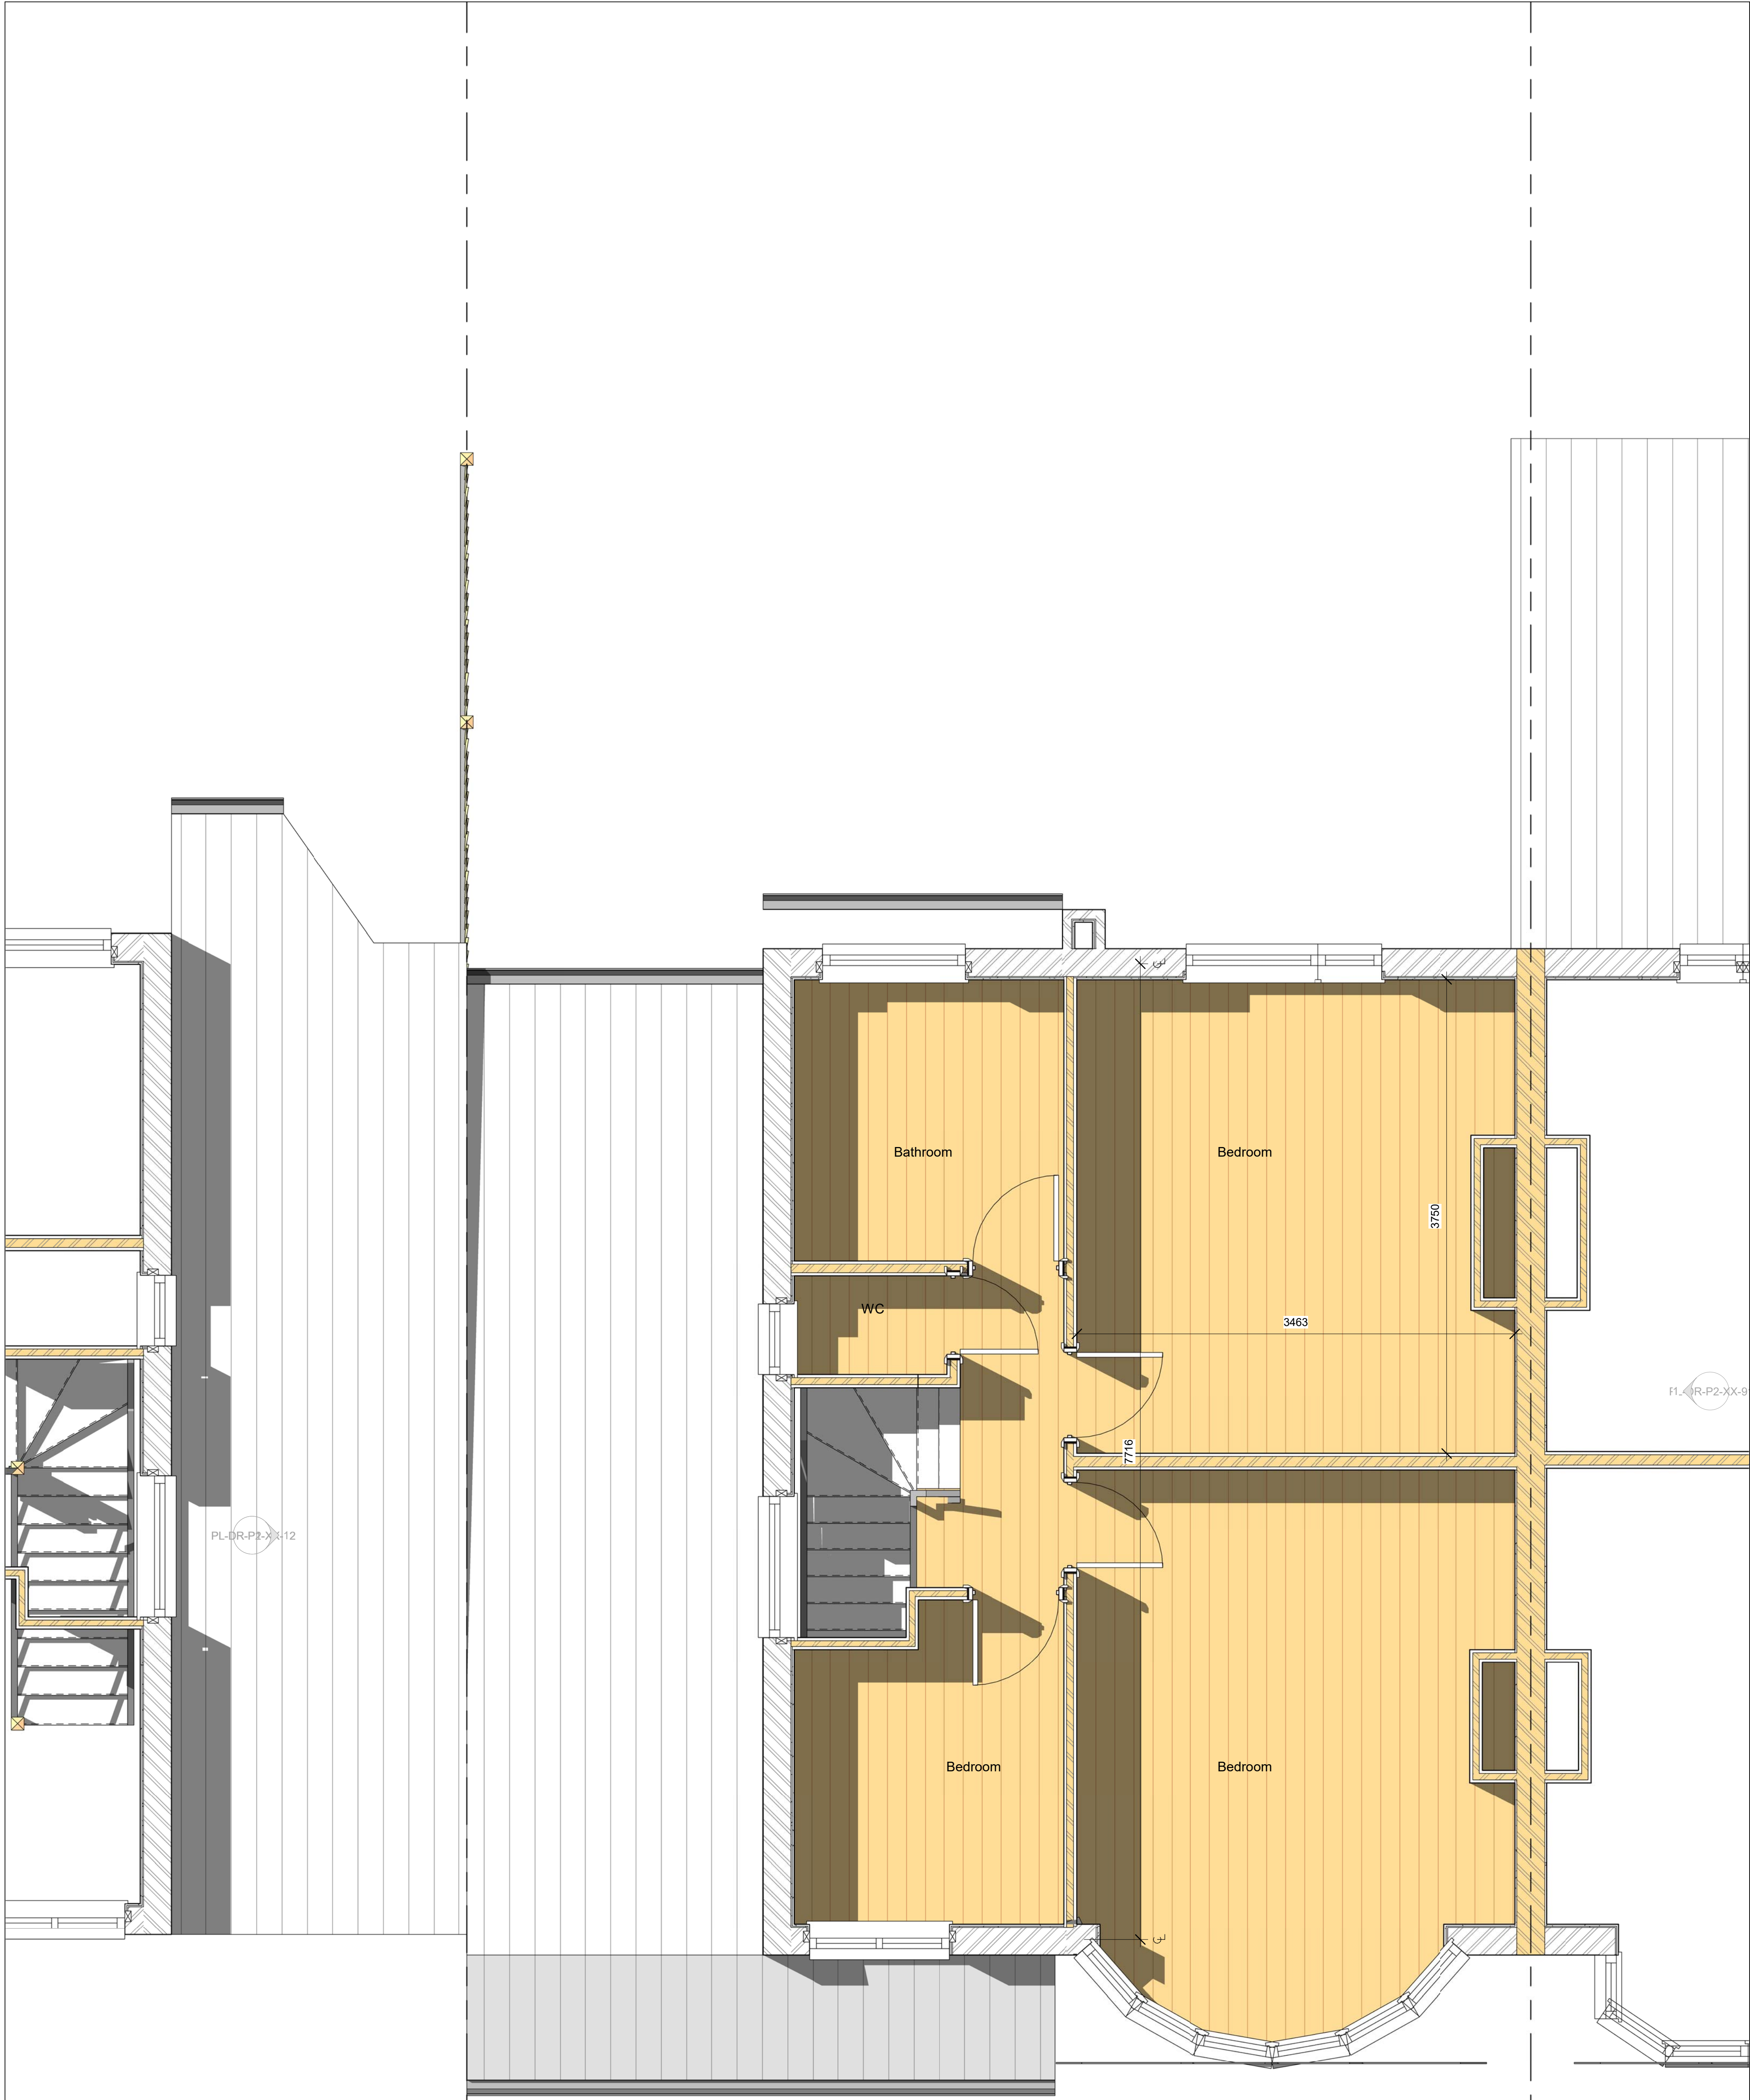

Client : Mr & Mrs Shah

Project : 83 Pinner Road, Northwood,
HA6 1QN


Drawing : Proposed First Floor Plan

Scale : 1 : 25	Status : Planning	Rev :
Date : 04/18/21	Dwg No : PL-DR-P2-01-22	



DESIGNLABS LONDON
ARCHITECTURE / INTERIOR / MANAGEMENT / PLANNING
T: 07870661614 / 07888831314
E: info@designlabslondon.com W: www.designlabslondon.com

© THIS DRAWING IS THE COPYRIGHT OF DESIGNLABS LONDON LTD. It shall not be in any way used or reproduced or construct without their prior written consent. All dimensions are to be checked on site by client or contractor prior to commencing any work. Work only to figured dimensions. Any discrepancies are to be reported to the DLL in writing and DLL shall not take responsibility for site failing to inform discrepancies.

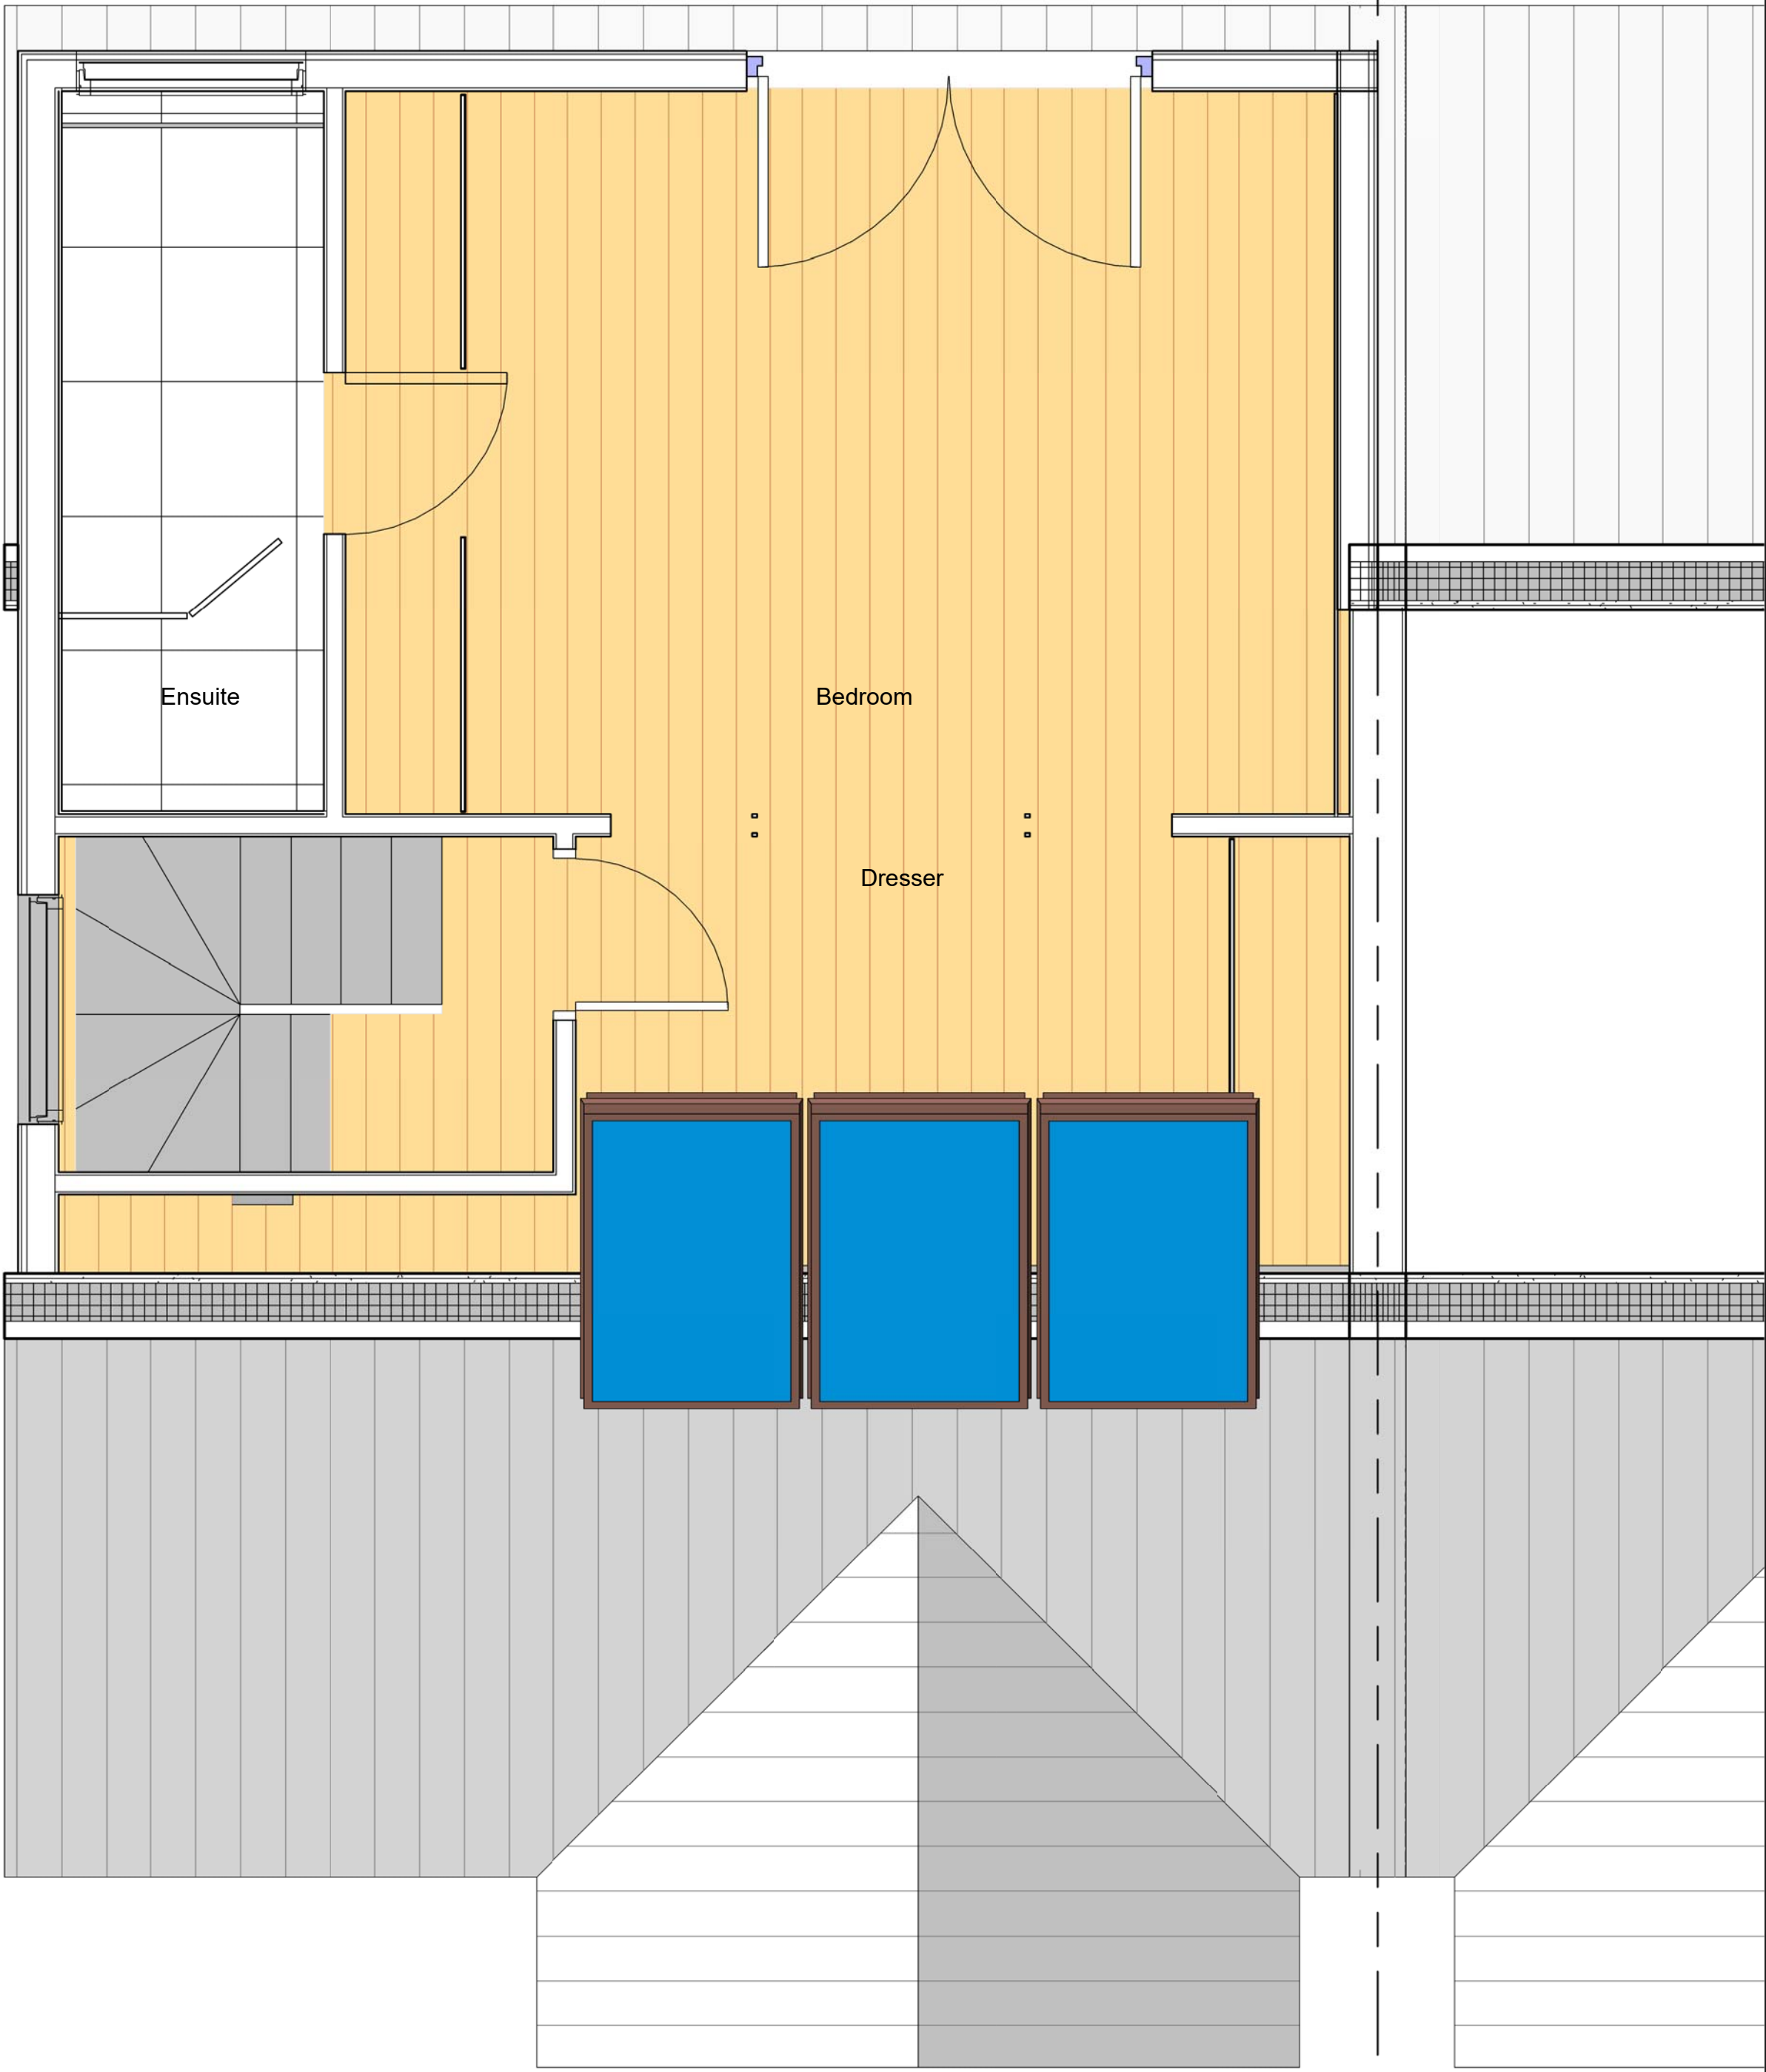

Client : Mr & Mrs Shah

Project : 83 Pinner Road, Northwood,
HA6 1QN

Drawing : Proposed Loft Plan

Scale : 1 : 25

Status : Planning

Rev :

Date : 04/19/21

Dwg No : PL-DR-P2-02-23




DESIGNLABS LONDON

ARCHITECTURE / INTERIOR / MANAGEMENT / PLANNING

T: 07870661614 / 07888831314

E: info@designlabslondon.com W: www.designlabslondon.com

© THIS DRAWING IS THE COPYRIGHT OF DESIGNLABS LONDON LTD. It shall not be in any way used or reproduced or construct without their prior written consent. All dimensions are to be checked on site by client or contractor prior to commencing any work. Work only to figured dimensions. Any discrepancies are to be reported to the DLL in writing and DLL shall not take responsibility for site failing to inform discrepancies.

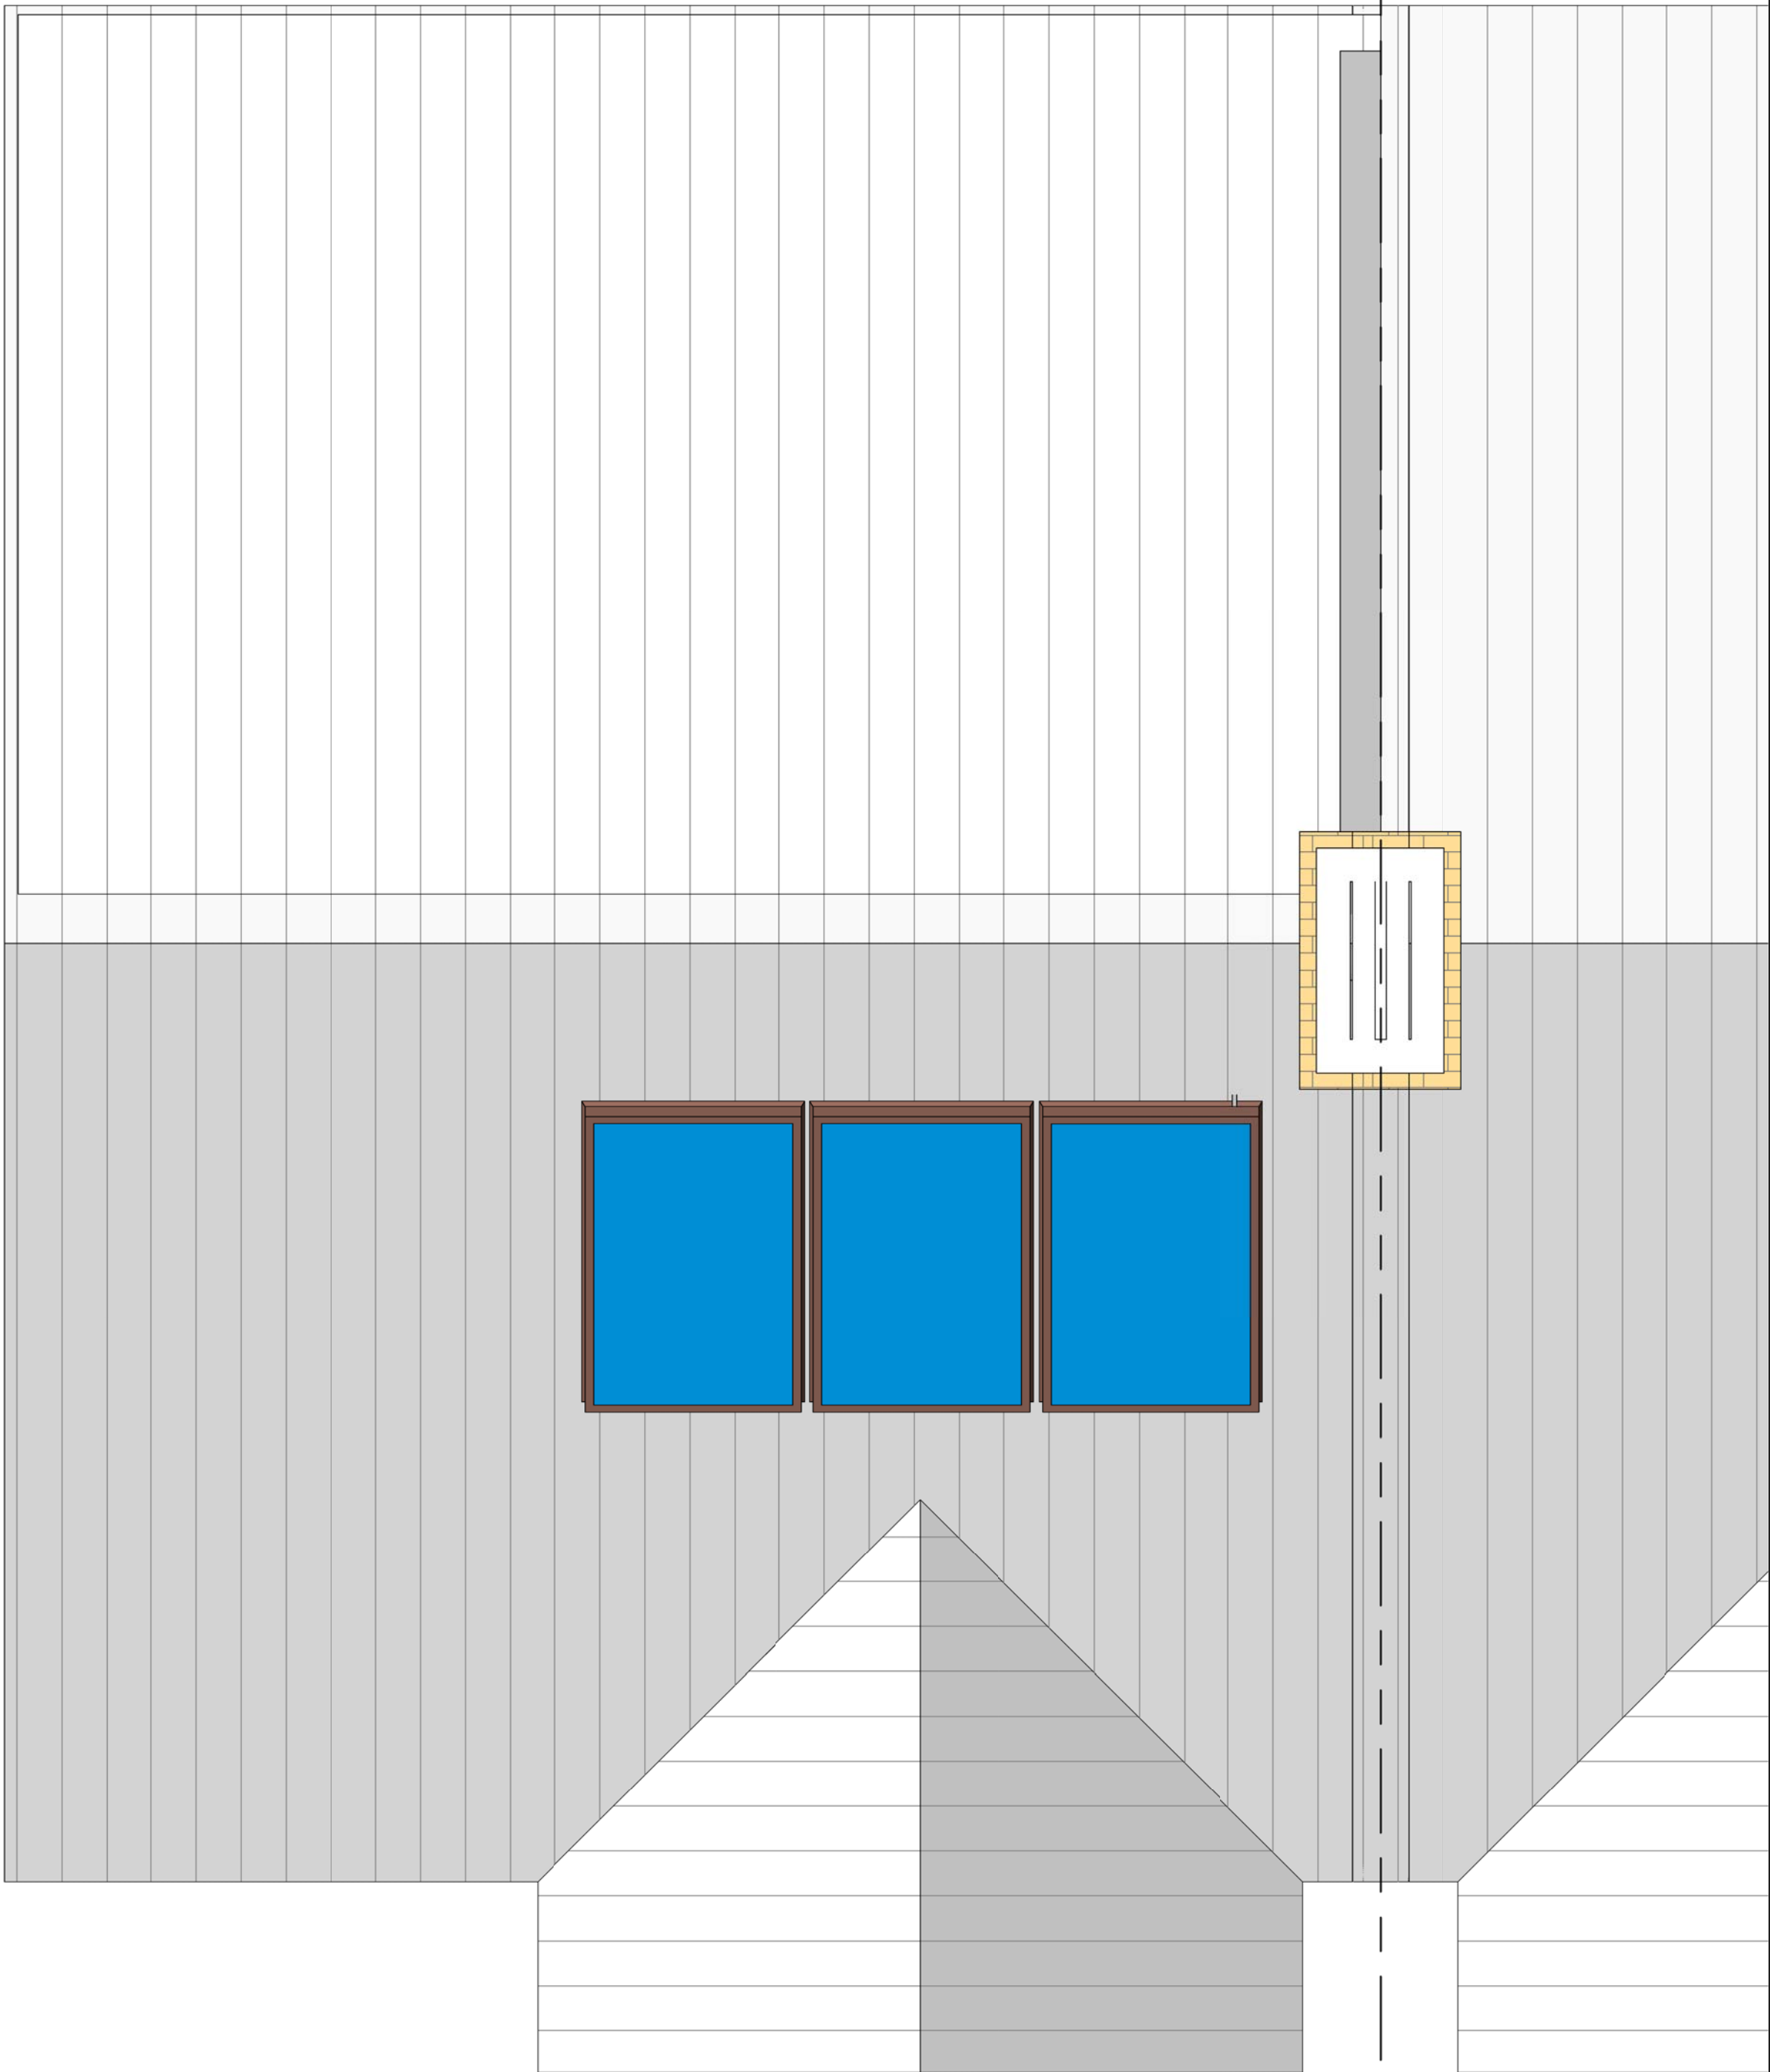


Client : Mr & Mrs Shah		
Project : 83 Pinner Road, Northwood, HA6 1QN		
Drawing : Proposed Roof Plan		
Scale : 1 : 25	Status : Planning	Rev :
Date : 04/18/21	Dwg No : PL-DR-P2-RL-24	



DESIGNLABS LONDON
ARCHITECTURE / INTERIOR / MANAGEMENT / PLANNING
T: 07870661614 / 07888831314
E: info@designlabslondon.com W: www.designlabslondon.com

© THIS DRAWING IS THE COPYRIGHT OF DESIGNLABS LONDON LTD. It shall not be in any way used or reproduced or construct without their prior written consent. All dimensions are to be checked on site by client or contractor prior to commencing any work. Work only to figured dimensions. Any discrepancies are to be reported to the DLL in writing and DLL shall not take responsibility for site failing to inform discrepancies.

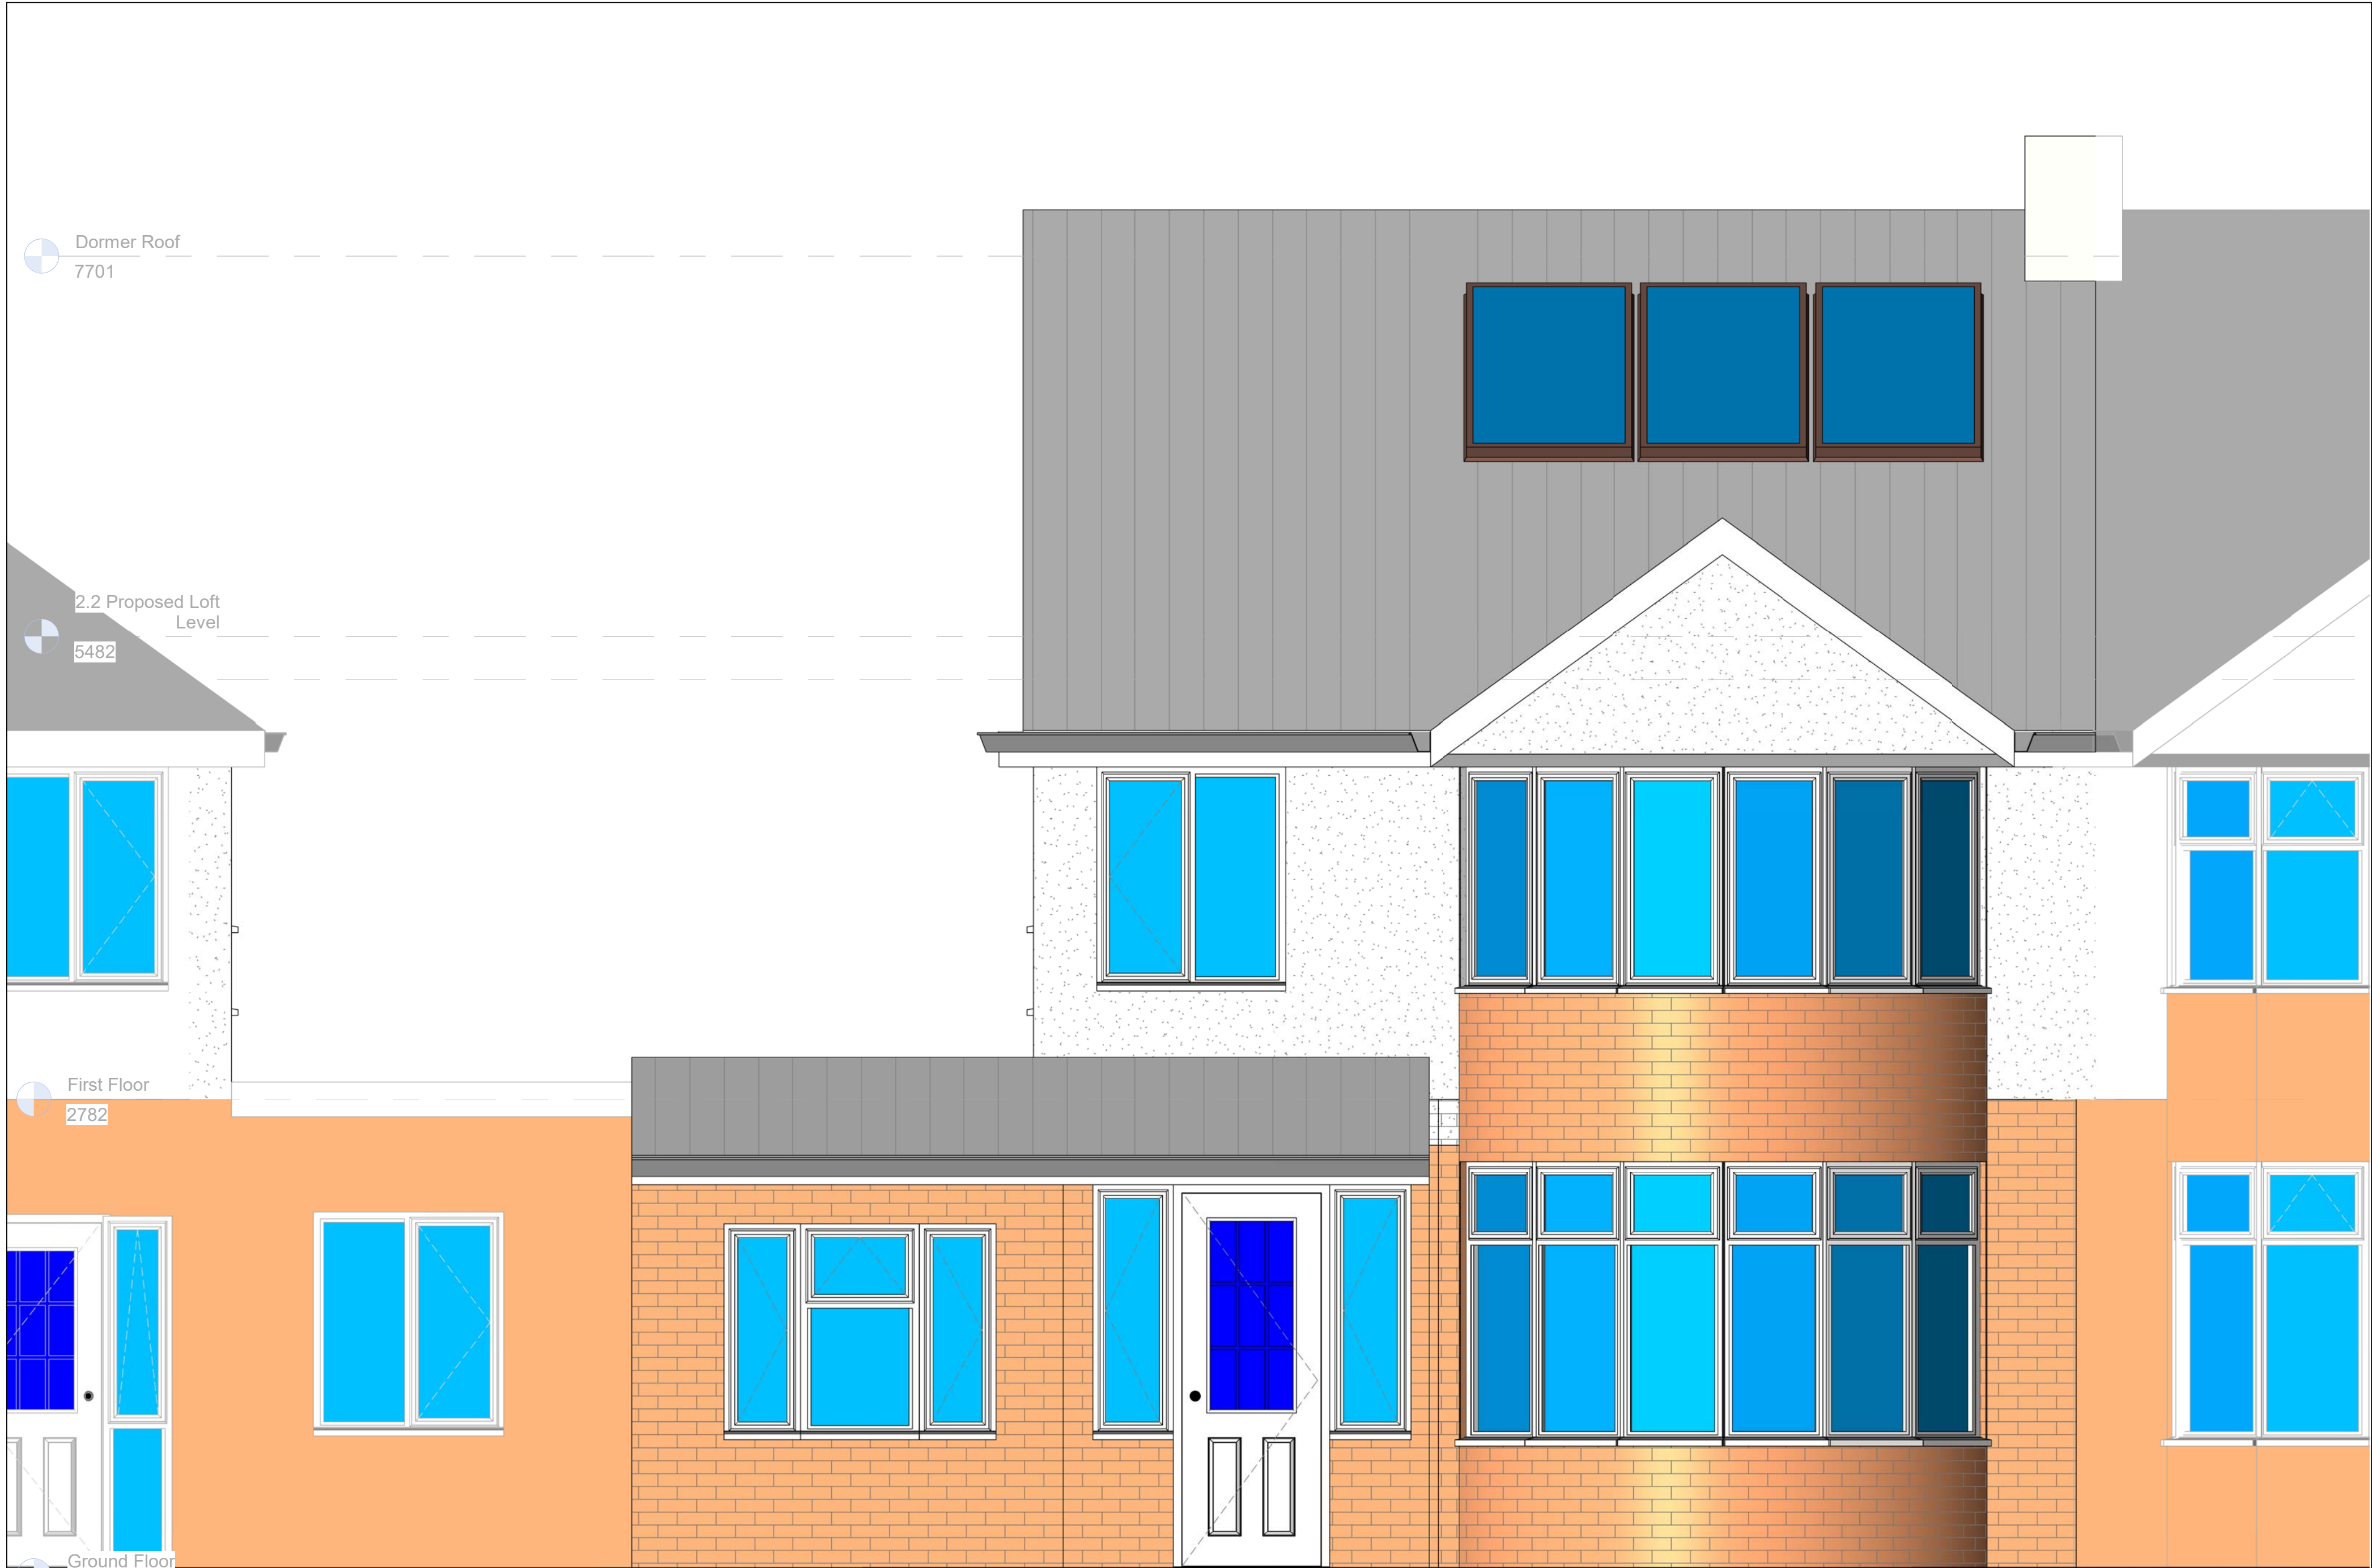

1 Proposed Front Elevation
1 : 25




2 Proposed Rear Elevation
1 : 25

Client: Mr & Mrs Shah
Project: 83 Pinner Road, Northwood, HA6 1QN
Drawing: Proposed Front & Rear Elevation
Scale: 1 : 25 Status: Planning Rev:
Date: 04/19/21 Dwg No: PL-DR-P2-XX-90

DESIGNLABS LONDON
ARCHITECTURE / INTERIOR / MANAGEMENT / PLANNING
T: 07870661614 / 07888831314
E: info@designlabslondon.com W: www.designlabslondon.com

© THIS DRAWING IS THE COPYRIGHT OF DESIGNLABS LONDON LTD. It shall not be in any way specified, reproduced or construct without their prior written consent. All dimensions are to be checked on site by client or contractor prior to commencing any work. Work only to figured dimensions. Any discrepancies are to be reported to the DLL in writing and DLL shall not take responsibility for site failing to inform discrepancies.

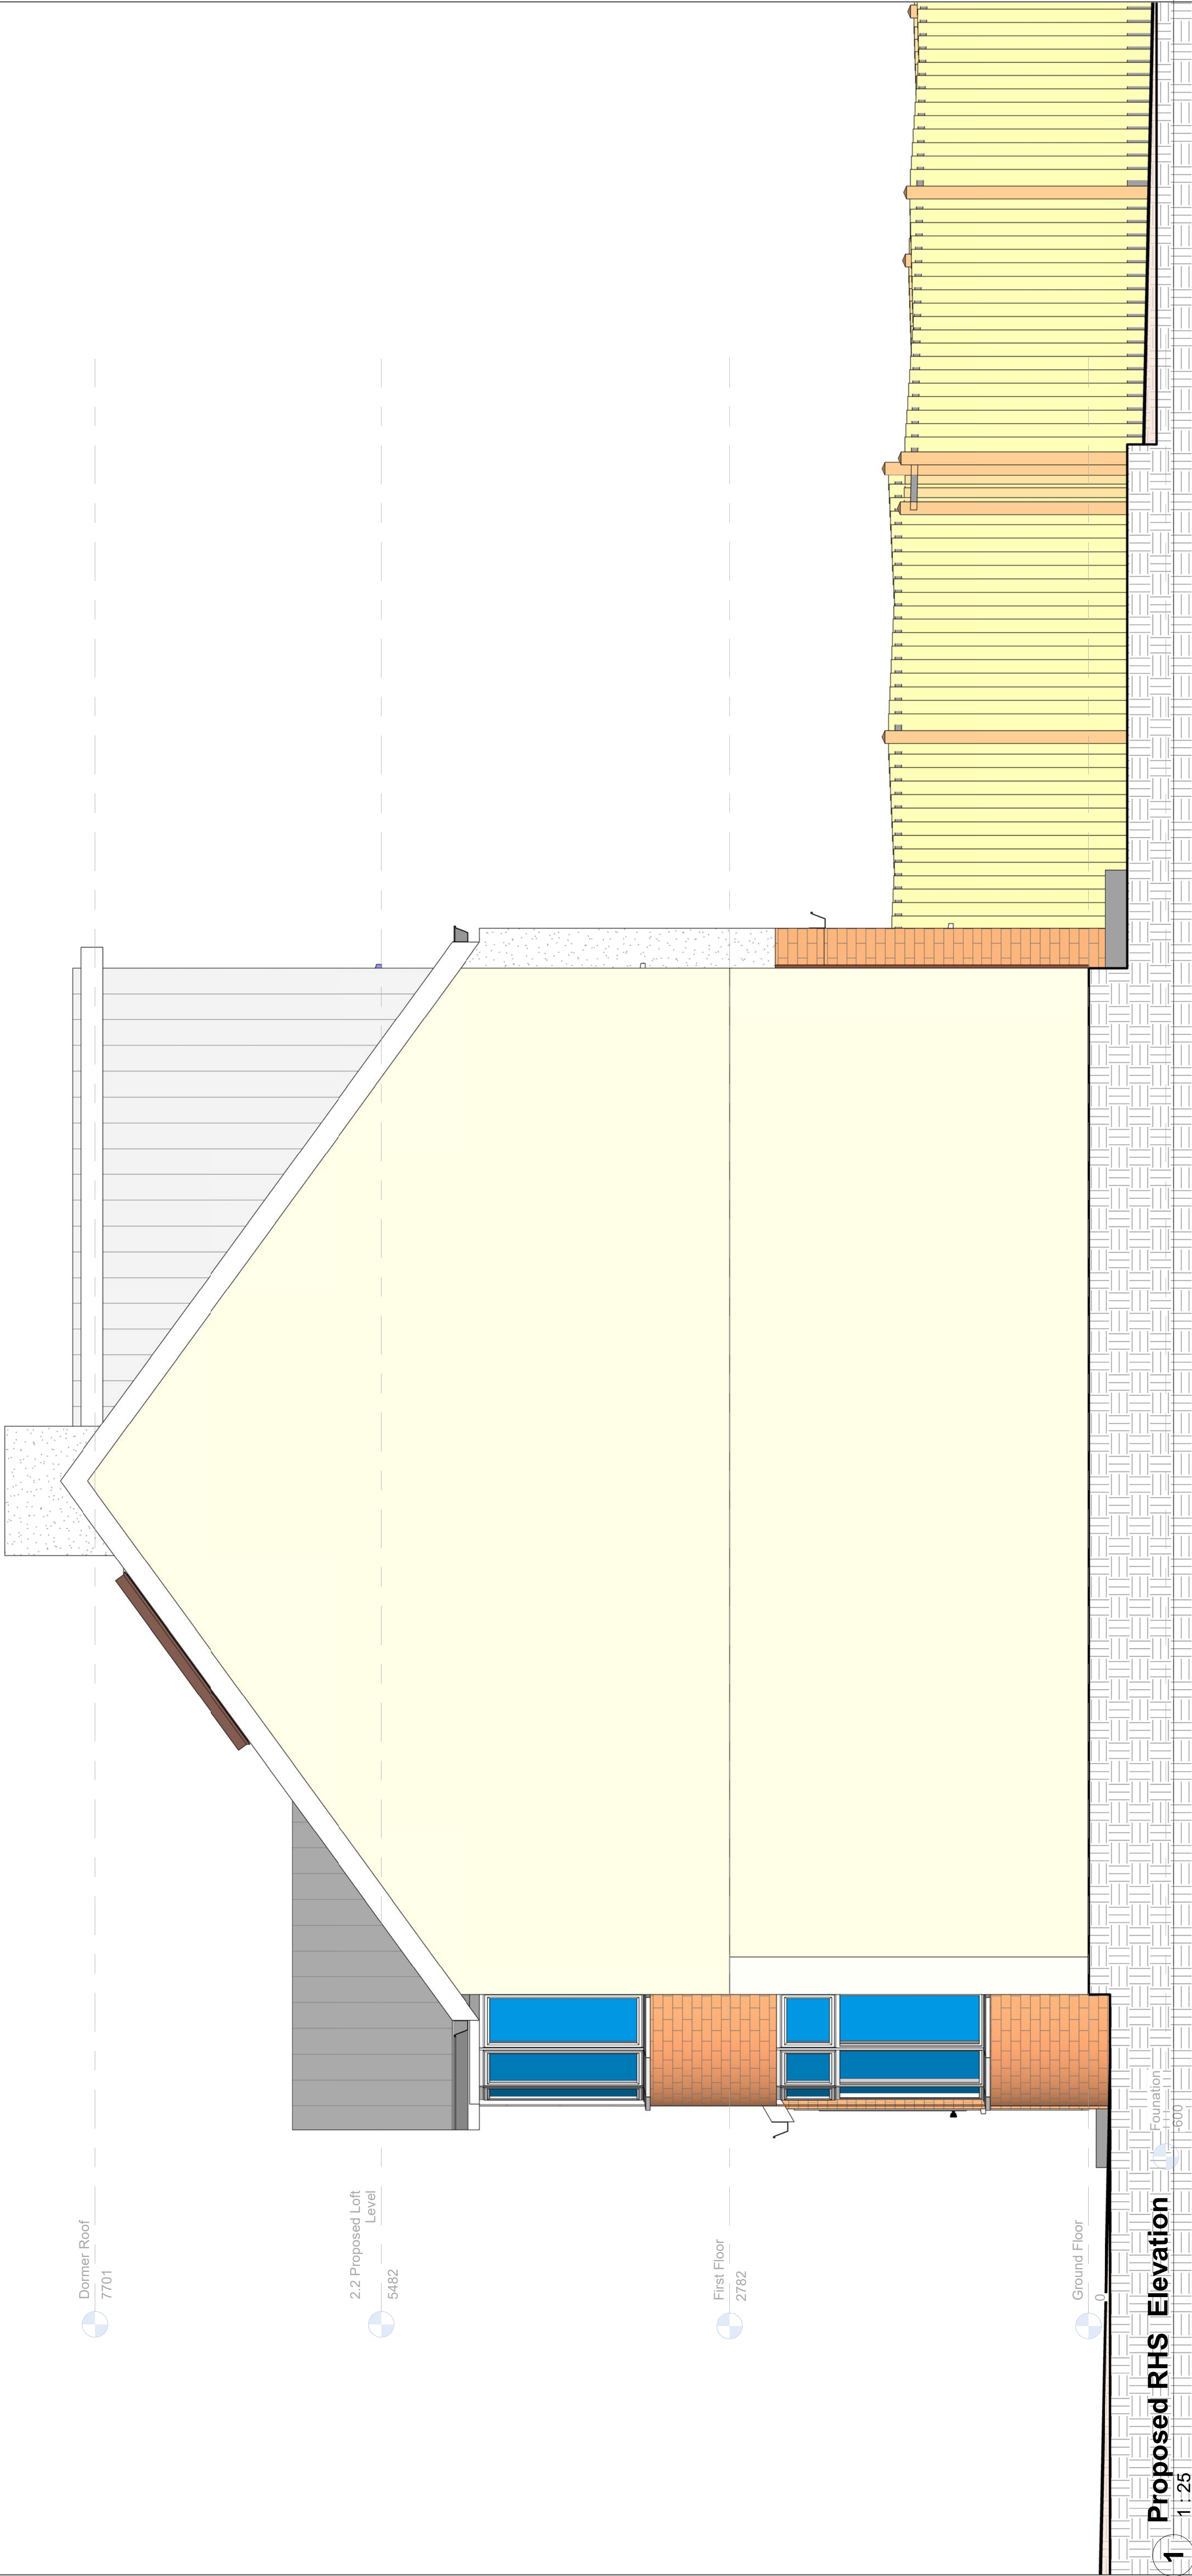

Client :Mr & Mrs Shah

Project :83 Pinner Road, Northwood,
HA6 1QN

Drawing : Proposed RHS Elevation

Scale : 1 : 25

Date : 04/19/21



Status : Planning

Dwg No : PL-DR-22-XX-01

Rev :

--

ARCHITECTURE / INTERIOR / MANAGEMENT / PLANNING

T: 07870661614 / 07888831314
E: info@designlabslondon.com
www.designlabslondon.com

© THIS DRAWING IS THE COPYRIGHT OF DESIGN LABS LONDON LTD. It shall not be in any way used or reproduced or construct without their prior written consent. All dimensions are to be checked on site by client or contractor prior to commencing any work. Work only to figured dimensions. Any discrepancies are to be reported to the D.L. in writing and D.L. shall not take responsibility for site failing to inform discrepancies.

Domer Roof
7701

First Floor
2782

Ground Floor
0

2.2 Proposed Loft
Level
5482
1st Flr Ceiling
5232

Fixed obscure
glazing

1 Proposed LHS Elevation
1 : 25

Client :Mr & Mrs Shah
Project : 83 Pinner Road, Northwood,
HA6 1QN
Drawing : Proposed LHS Elevation
Scale : 1 : 25
Date : 09/19/21
Status : Planning
Dwg No : PL-201923X-02



ARCHITECTURE / INTERIOR / MANAGEMENT / PLANNING
T: 07870661614 / 07888831314
E: info@designlabslondon.com W: www.designlabslondon.com

© THIS DRAWING IS THE COPYRIGHT OF DESIGN LABS LONDON LTD. It shall not be in any way used or reproduced or construct without their prior written consent. All dimensions are to be checked on site by client or contractor prior to commencing any work. Work only to figured dimensions. Any discrepancies are to be reported to the D.L. in writing and D.L. shall not take responsibility for site failing to inform discrepancies.