



- Note:
- 1) All External finishes to match Main dwelling house.
 - 2) Any side elevation windows to be Obscure and non-opening Below 1.7m FFL.
 - 3) Bathroom Windows to be obscure and non-opening below 1.7m FFL.

Note: The Drawings is for planning purpose and should not be used for construction.
All dimensions should be confirmed on site and any deviation should be reported back to designer.

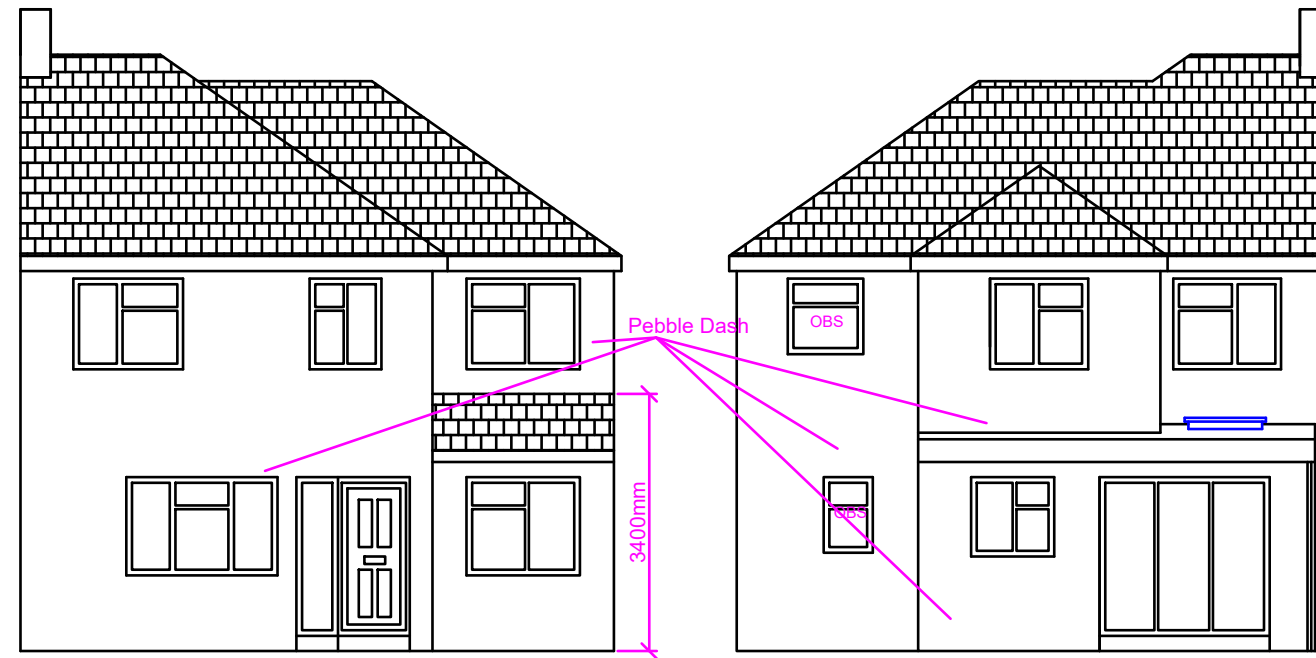


Proposed Front Elevation

Proposed Rear Elevation

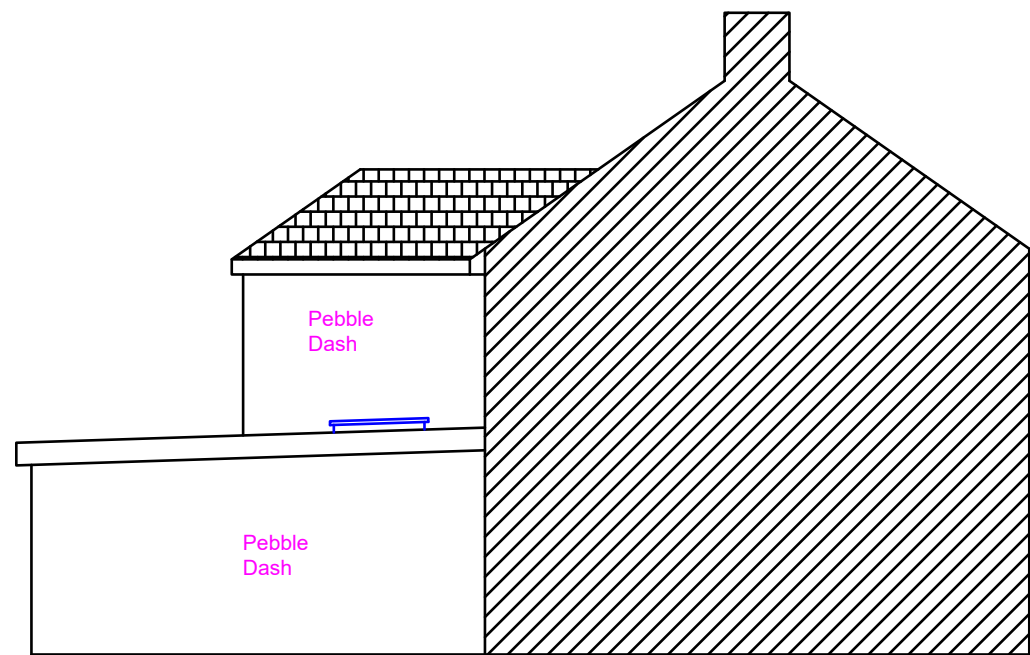

Proposed Side Elevation (LHS)

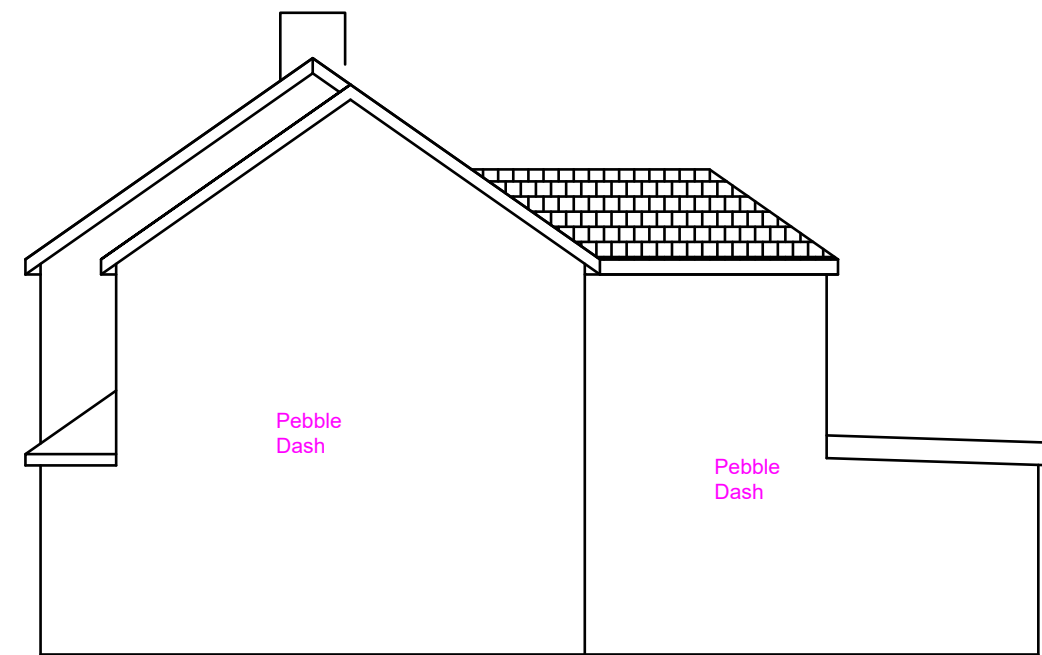

Proposed Side Elevation (RHS)

Proposed Development:

Double Storey Side, Single Storey Rear
and Part First Floor Rear extension

Site Address:

2 Jonson Close
Hayes UB4 0BS

Revisions:

Rev	Date	Description
A	08/11/2020	

Drawing Description:

Proposed Elevations

Drawing No:

ART/2020/DSS2JC/PE

Scale: 1:100
Paper Size: A3
Sheet No: 4 of 5



ART CONSULTANTS (UK) LTD
113 LONG LANE
STANWELL
TW19 7AL
M:07960071377
E: ARTCONSULTANTSUK@GMAIL.COM