



NOTES

The Contractor must verify all dimensions at the site before setting out, commencing work, or making any shop drawings. Any discrepancies must be reported to the Contract Administrator before proceeding.
DO NOT SCALE FROM THIS DRAWING

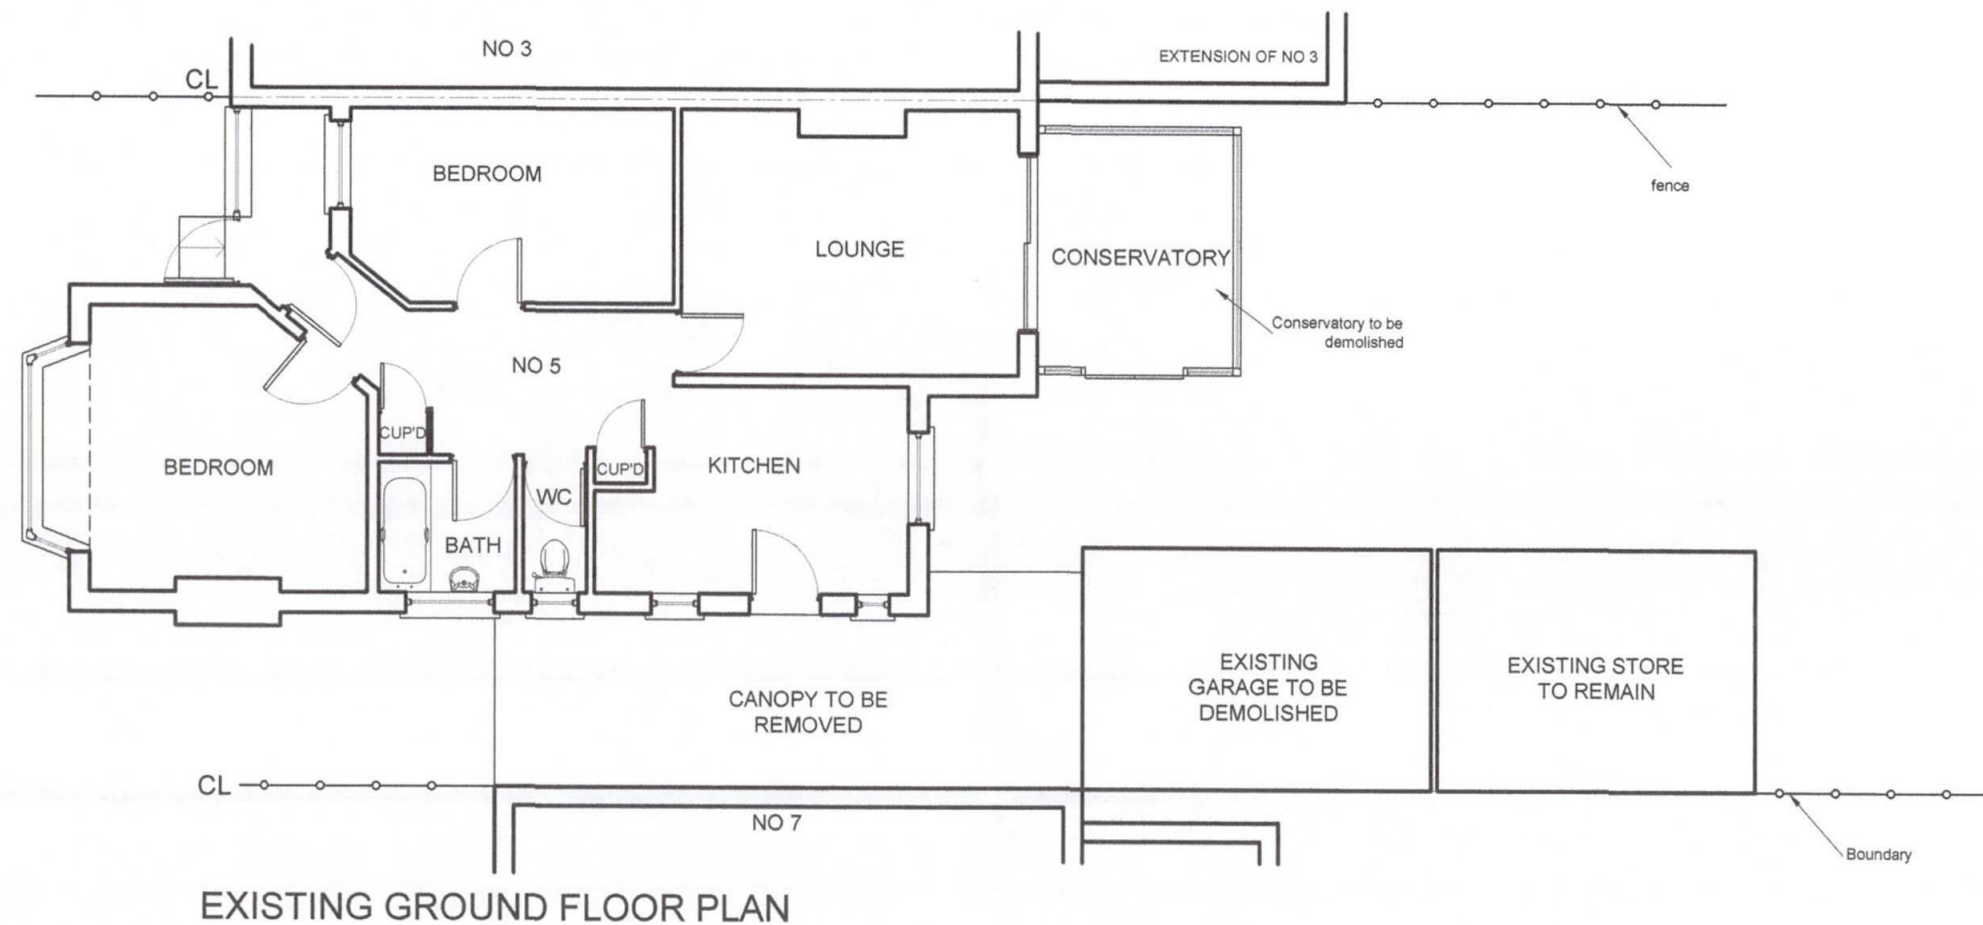

Rev	Revision notes	Initials	Date
-----	----------------	----------	------

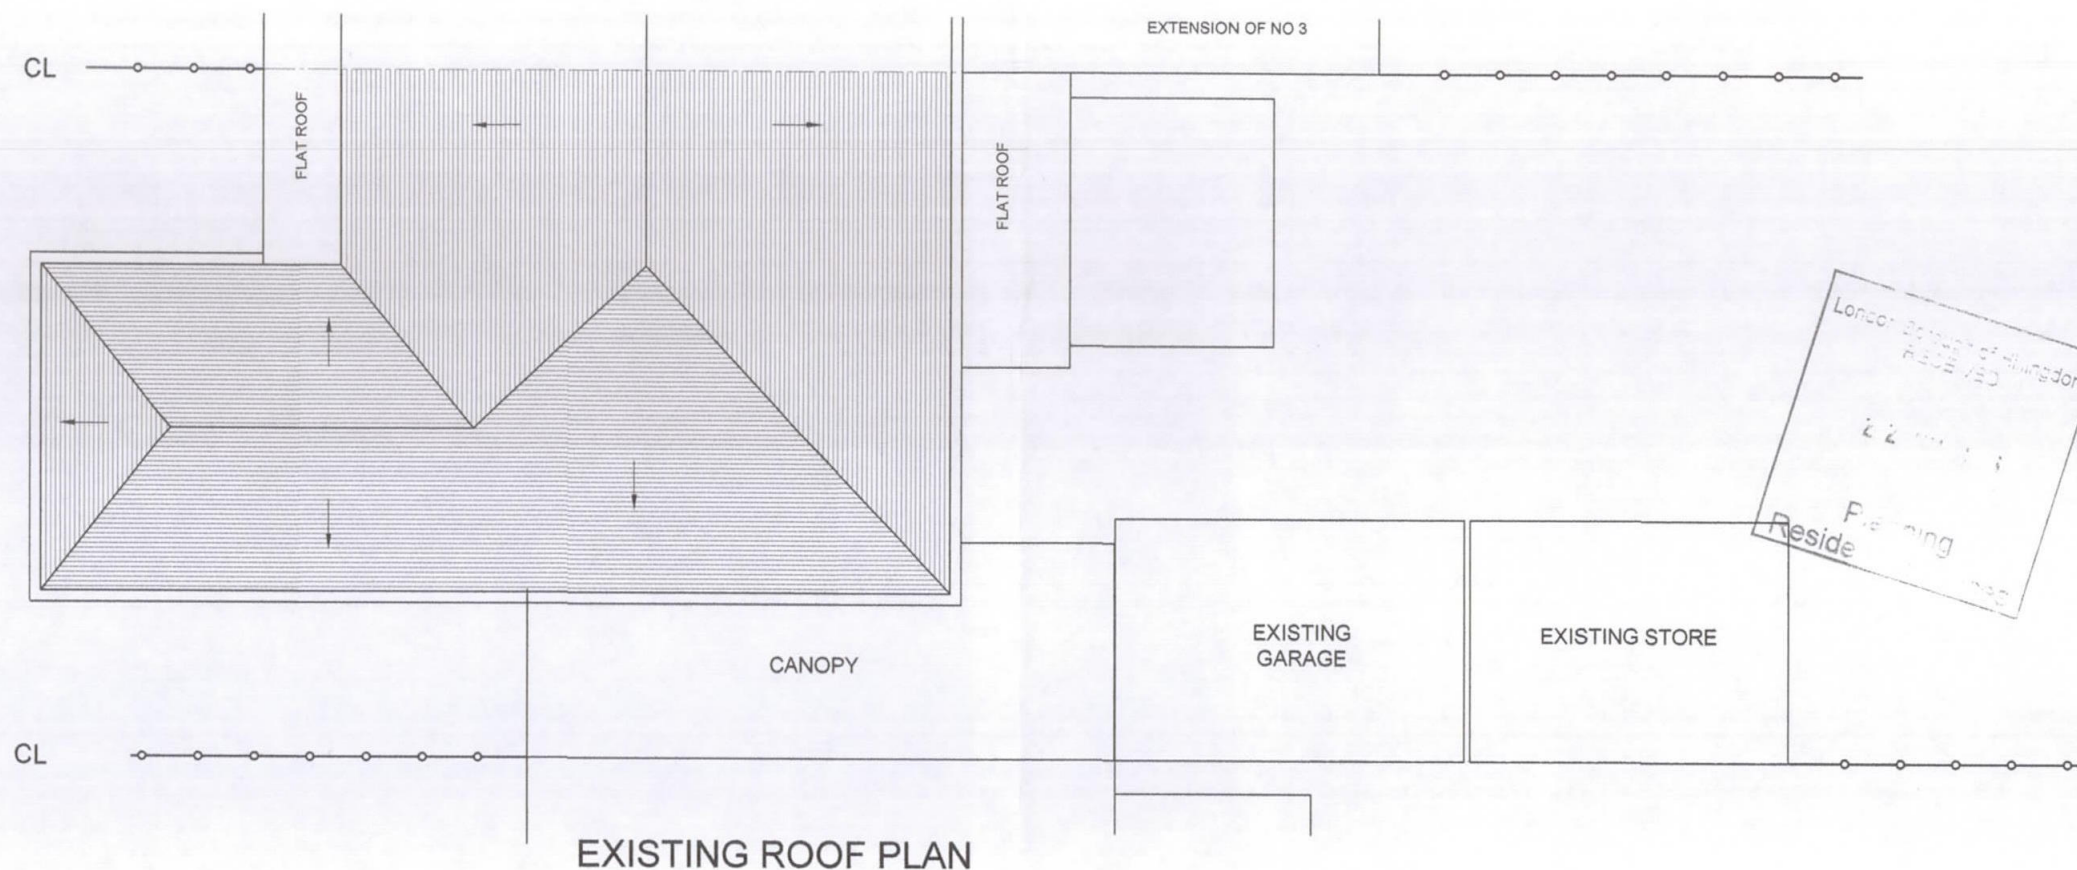

GGC DESIGN LTD
CHARTERED ARCHITECT
Tel: 01895 251323
Mob: 07978 732836
g.g.calton11@btinternet.com

PROJECT
5 ASHLEY CLOSE, PINNER, HA5 3UF
REAR EXTENSION

DESCRIPTION
EXISTING GROUND FLOOR & ROOF PLANS

SCALE 1:100 @ A3	DRAWN BY EG, GC	CHECKED BY GC	DATE 21/06/16
---------------------	--------------------	------------------	------------------

DRAWING No. 5ACR / P1 / 03	REV.
-------------------------------	------