

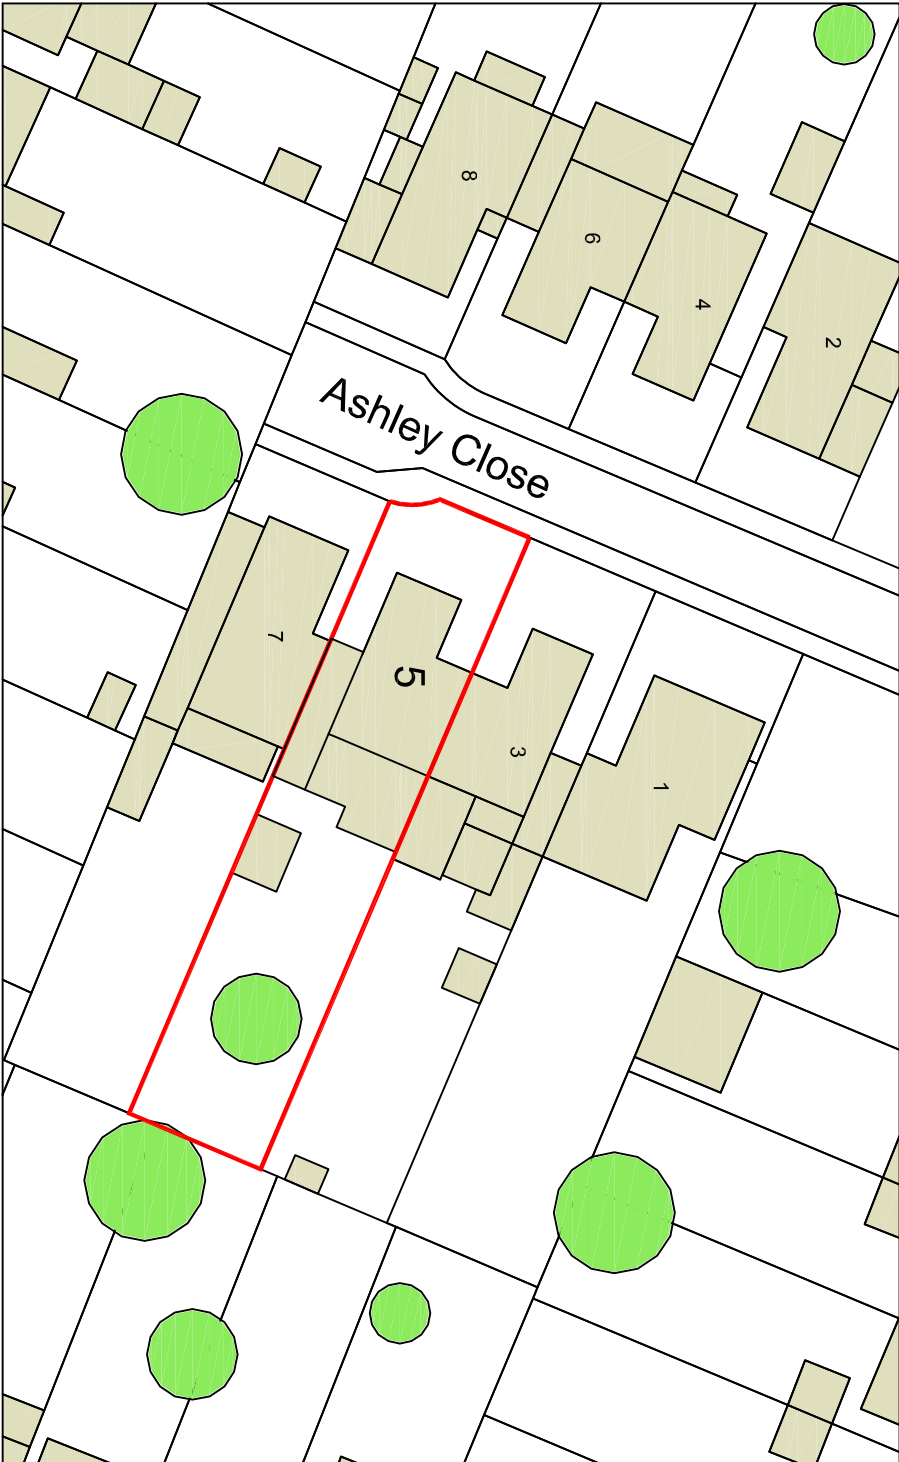


NOTES

The Contractor must verify all dimensions at the site before setting out. Any discrepancies must be reported to the Contract Administrator before proceeding. DO NOT SCALE FROM THIS DRAWING

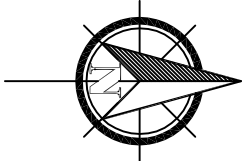

EXISTING SITE PLAN

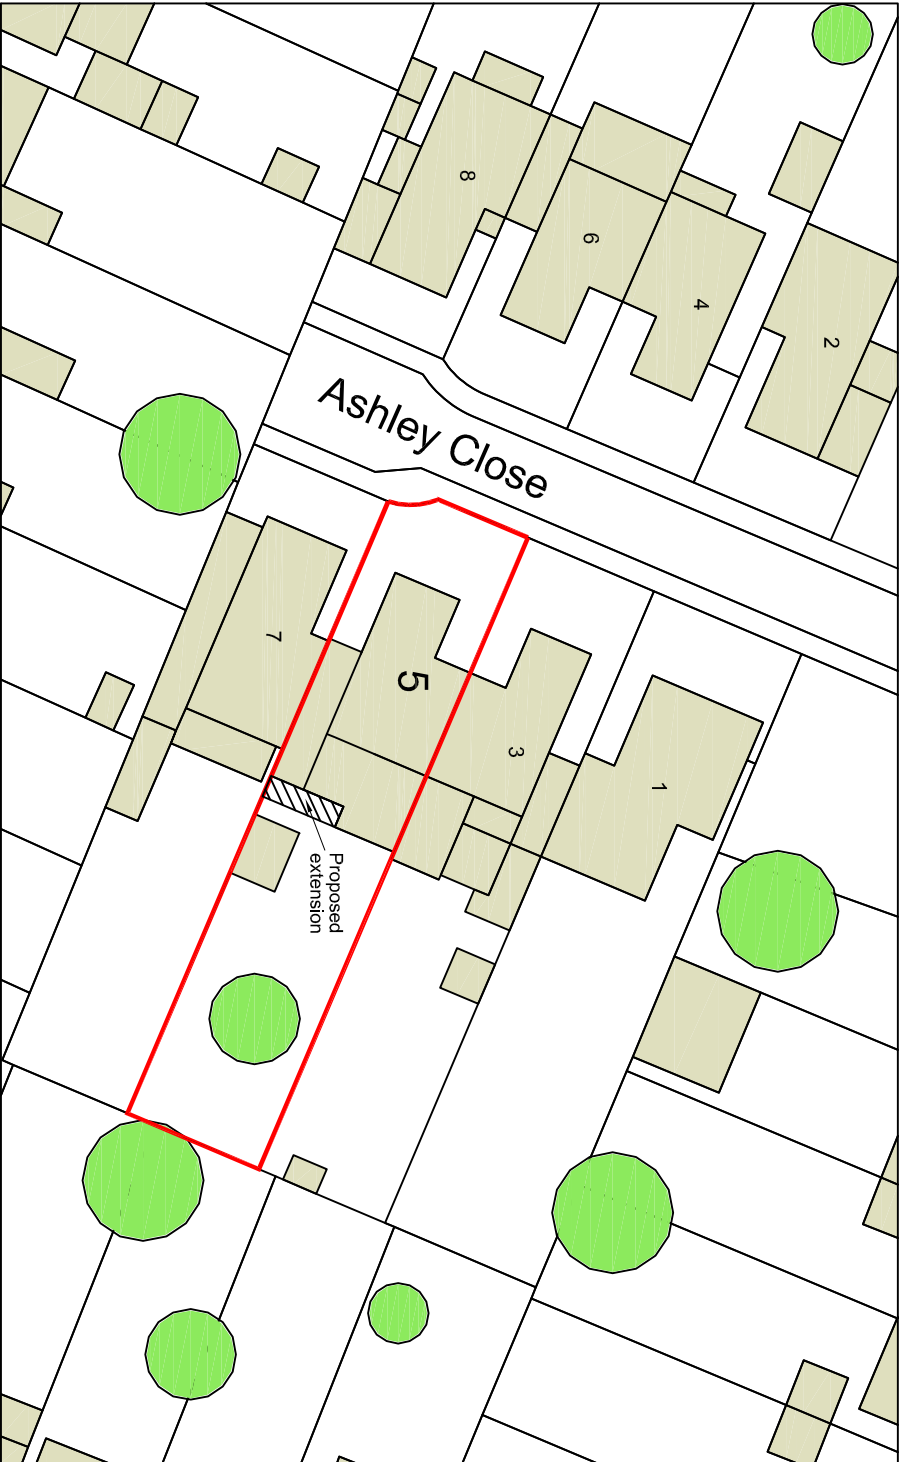

PROPOSED SITE PLAN

"(c) UKMap Copyright. The GeoInformation Group 2016 Licence No. LANDMLON100003121118"

Rev	Revision notes	Initials	Date
-	-	-	-



GGC DESIGN LTD
CHARTERED ARCHITECT
Tel: 01895 251323
Mob: 07976 732636
g.g.callon11@btinternet.com

PROJECT
5 ASHLEY CLOSE, PINNER HA6 3UF
SIDE / REAR EXTENSION

EXISTING AND PROPOSED SITE PLANS

SCALE	DRAWN BY	CHECKED BY	DATE
1:500 @ A3	EG	GC	18/05/17

DRAWING No.
5 ACE / P4 / 02