


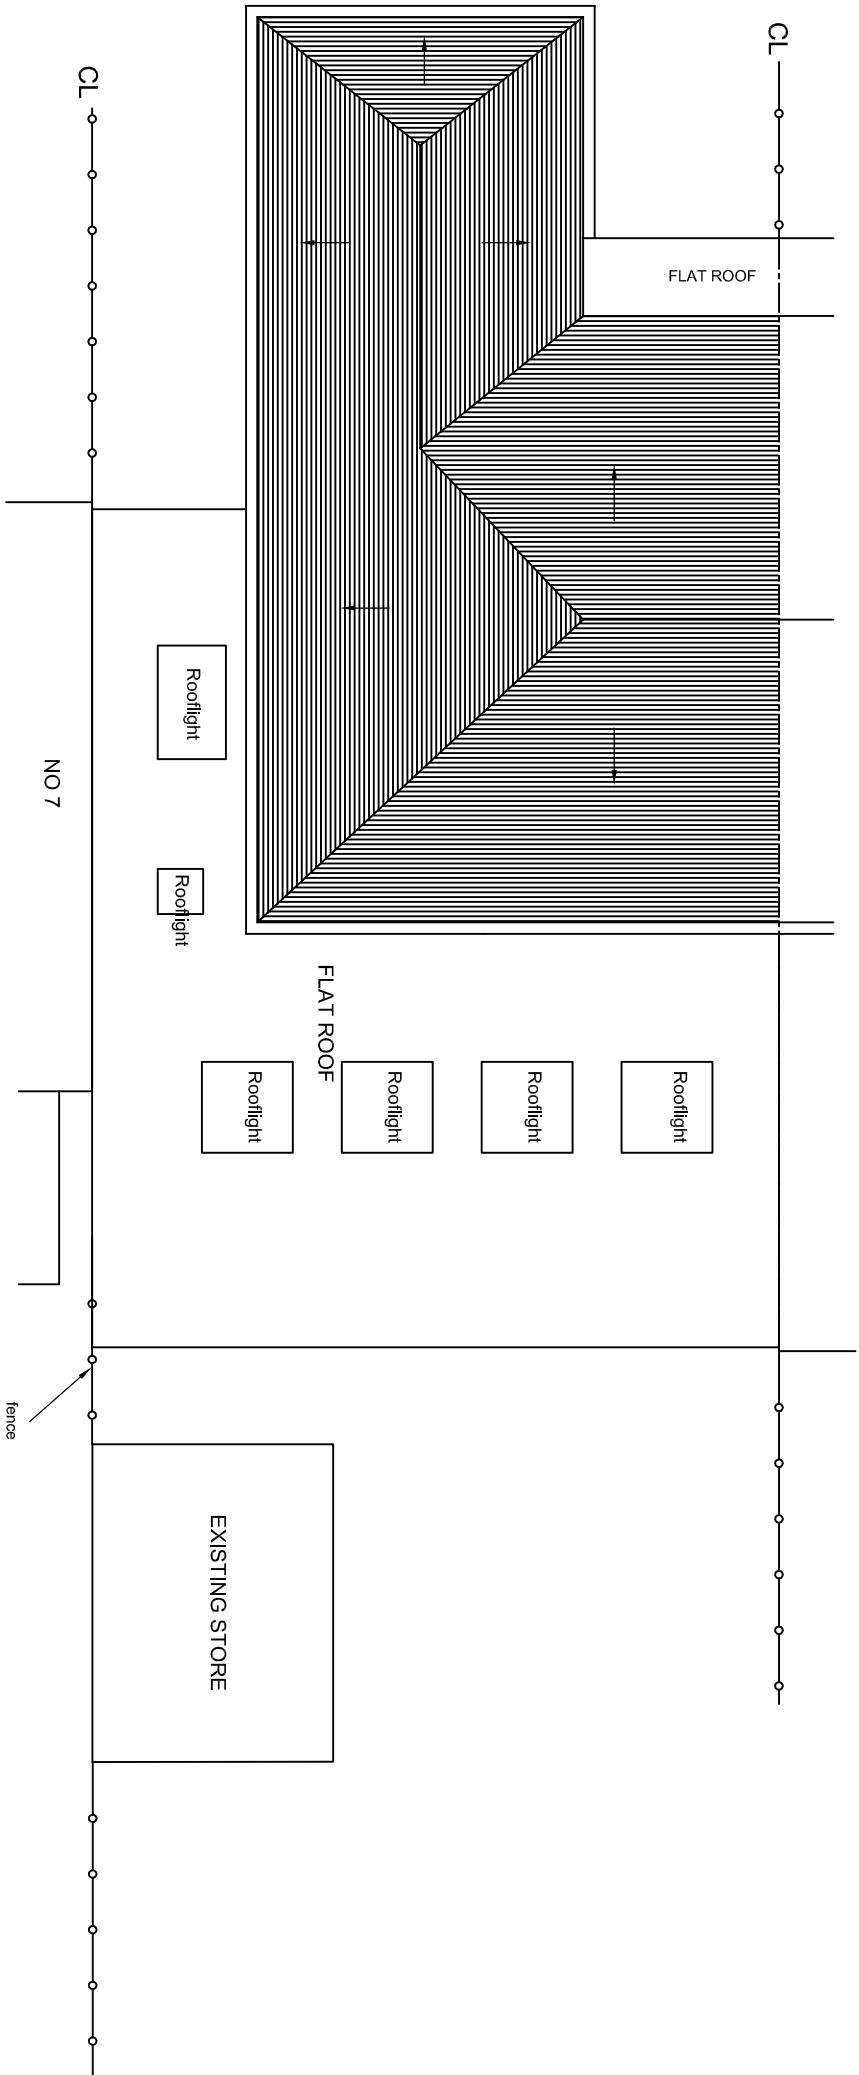


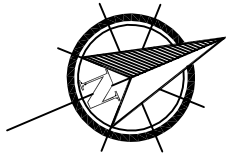

PROPOSED ROOF PLAN

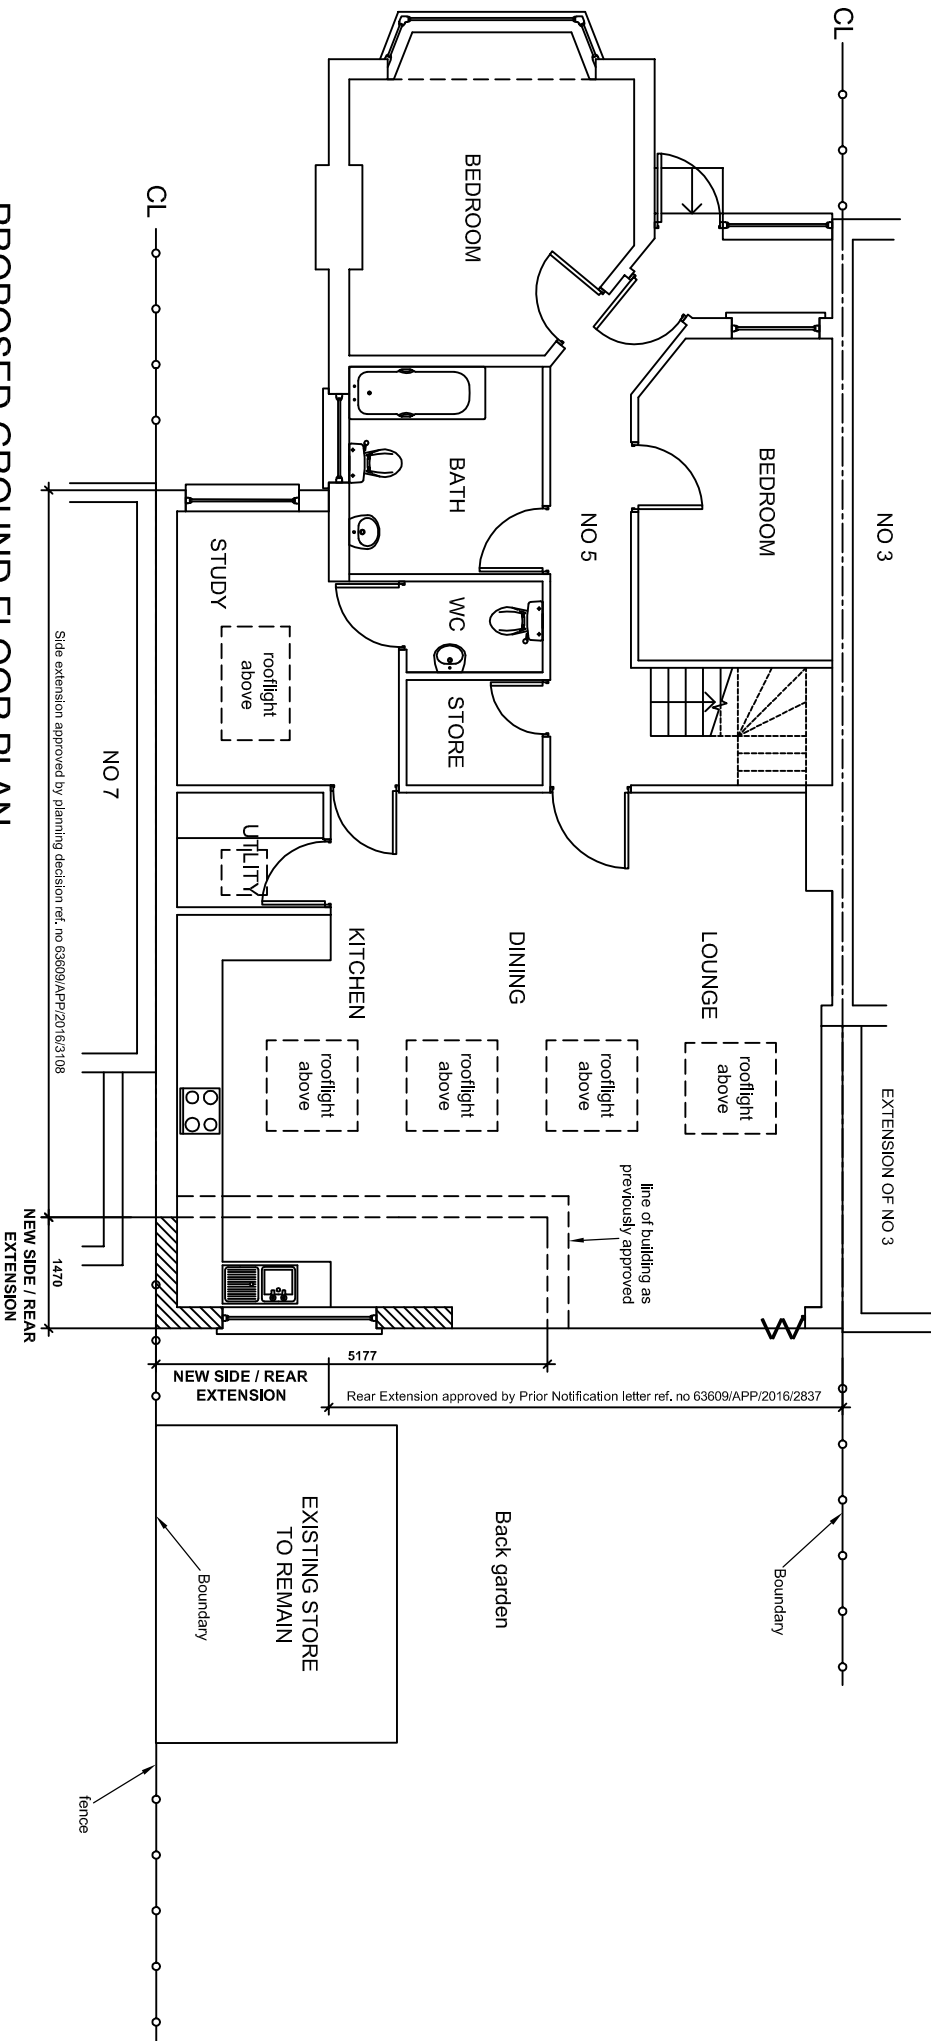

PROPOSED GROUND FLOOR PLAN

 

GGC DESIGN LTD
CHARTERED ARCHITECT
Tel: 01895 251323
Mob: 07976 732636
g.g.callon11@btinternet.com

PROJECT
5 ASHLEY CLOSE, PINNER HA6 3UF
SIDE / REAR EXTENSION

DESCRIPTION
PROPOSED GROUND FLOOR & ROOF PLANS

SCALE	DRAWN BY	CHECKED BY	DATE
1:100 @ A3	EG, GC	GC	18/05/17
DRAWING No.			REV.

5 ACE / P4 / 04