


NOTES


The Contractor must verify all dimensions at the site before setting out. Any discrepancies between the drawings and the site conditions must be reported to the Contract Administrator before proceeding.

DO NOT SCALE FROM THIS DRAWING

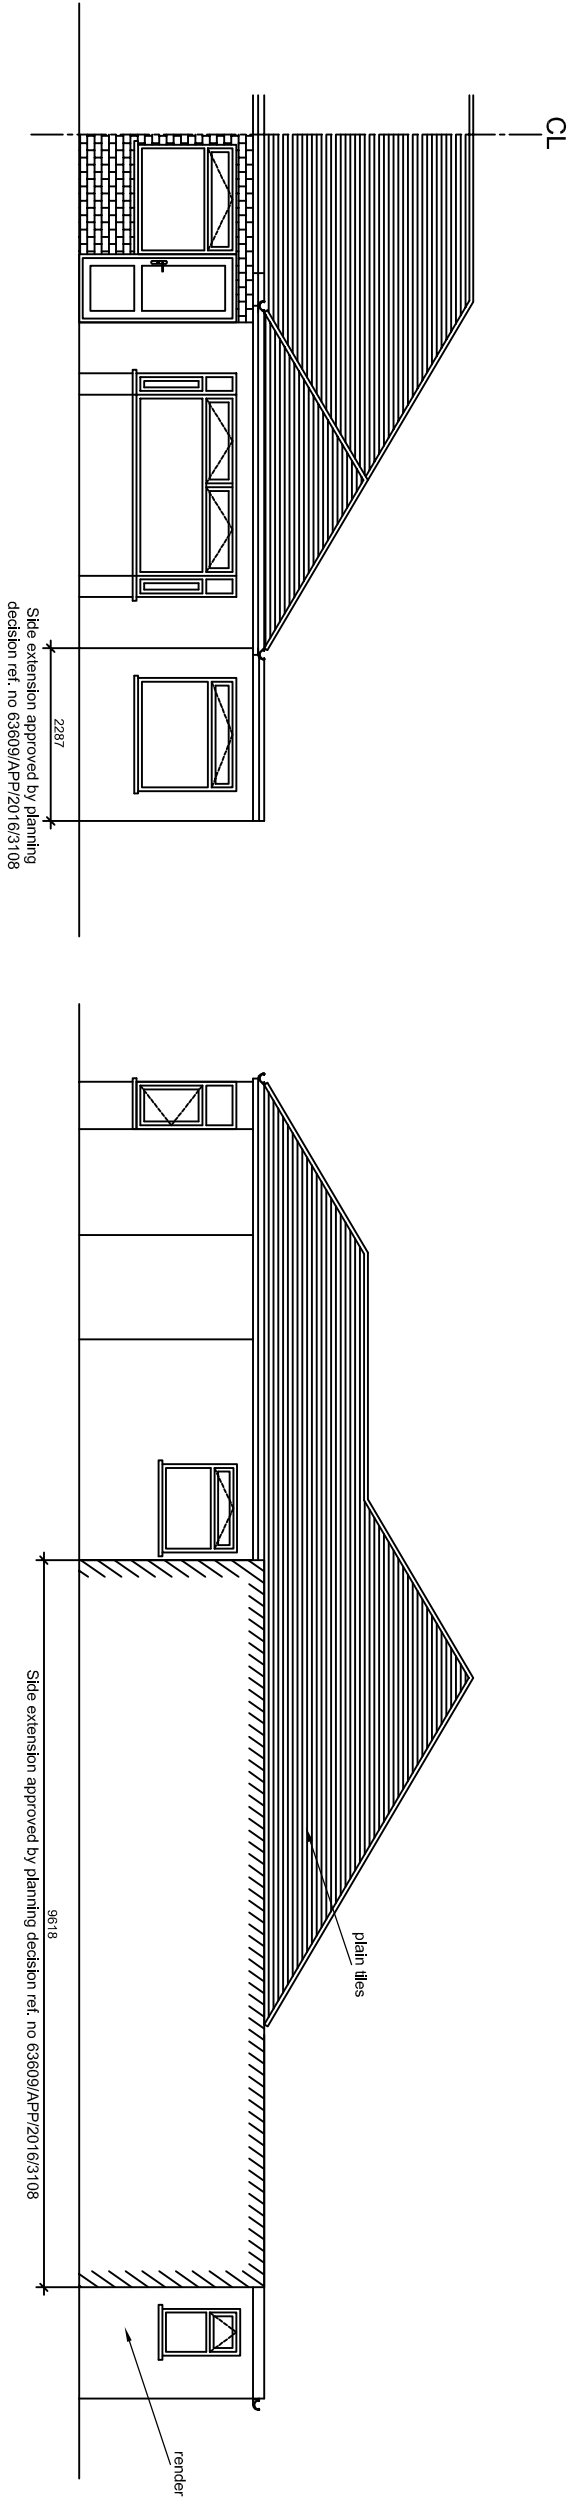


EXISTING FRONT ELEVATION

EXISTING SIDE ELEVATION

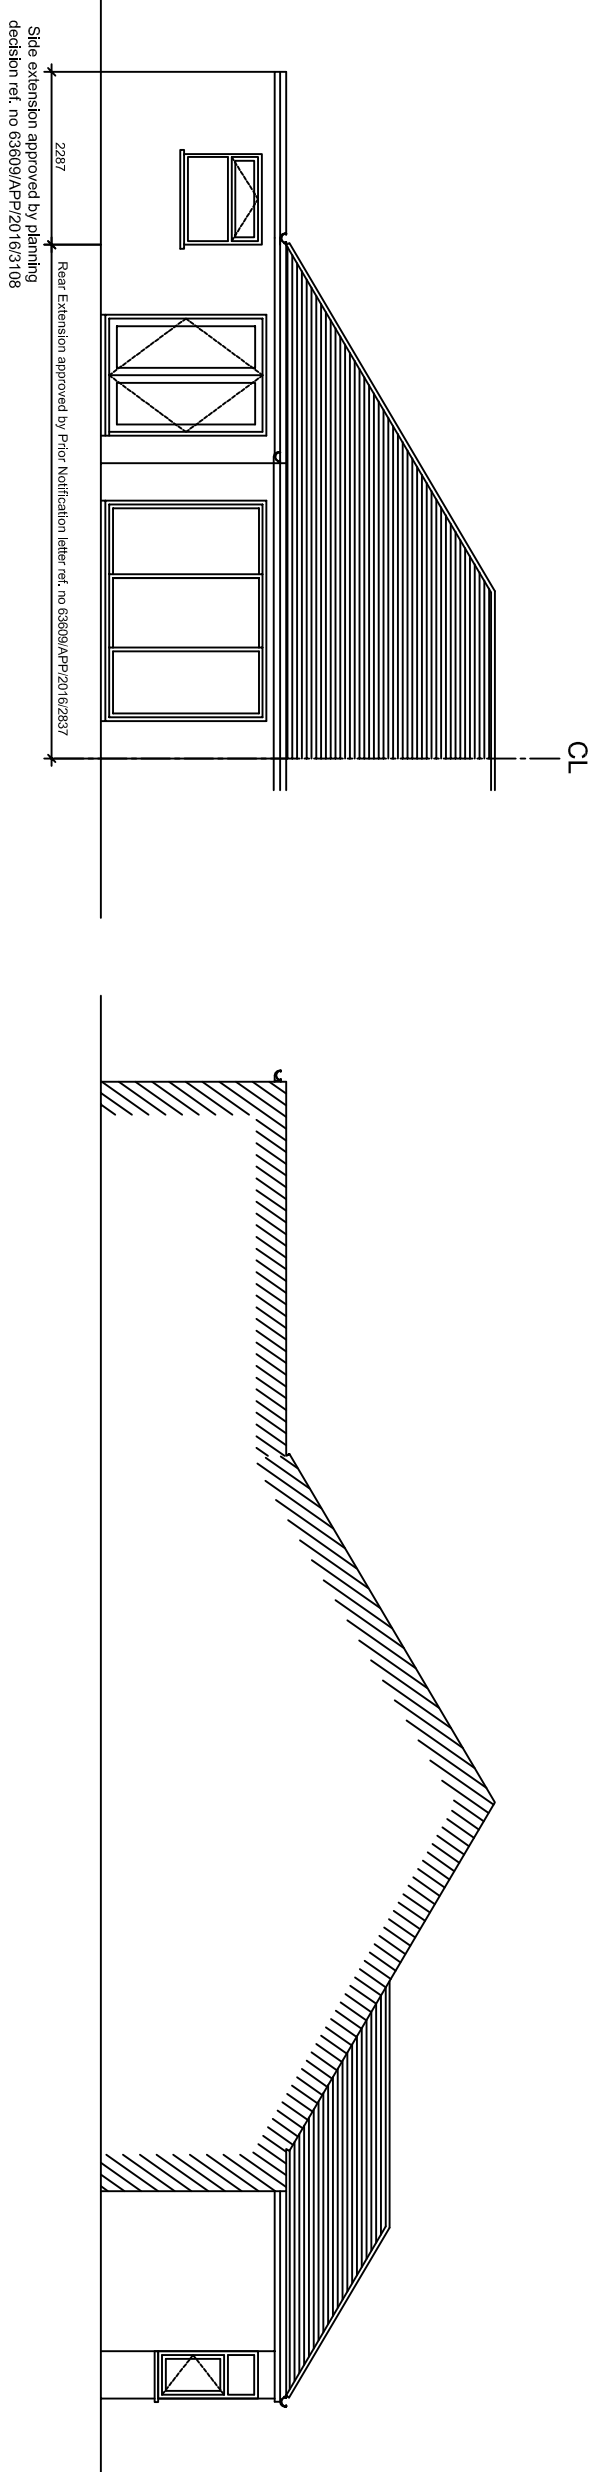

EXISTING REAR ELEVATION

EXISTING SIDE ELEVATION

 

Rev	Revision notes	Initials	Date
-	-	-	-



GDC DESIGN LTD
CHARTERED ARCHITECT
Tel: 01895 251323
Mob: 07976 732636
g.g.callon11@btinternet.com

PROJECT
5 ASHLEY CLOSE, PINNER HA6 3UF
SIDE / REAR EXTENSION

EXISTING ELEVATIONS

SCALE	DRAWN BY	CHECKED BY	DATE
1:100 @ A3	EG, GC	GC	18/05/17

DRAWING No.	REV.
5 ACE / P4 / 05	