




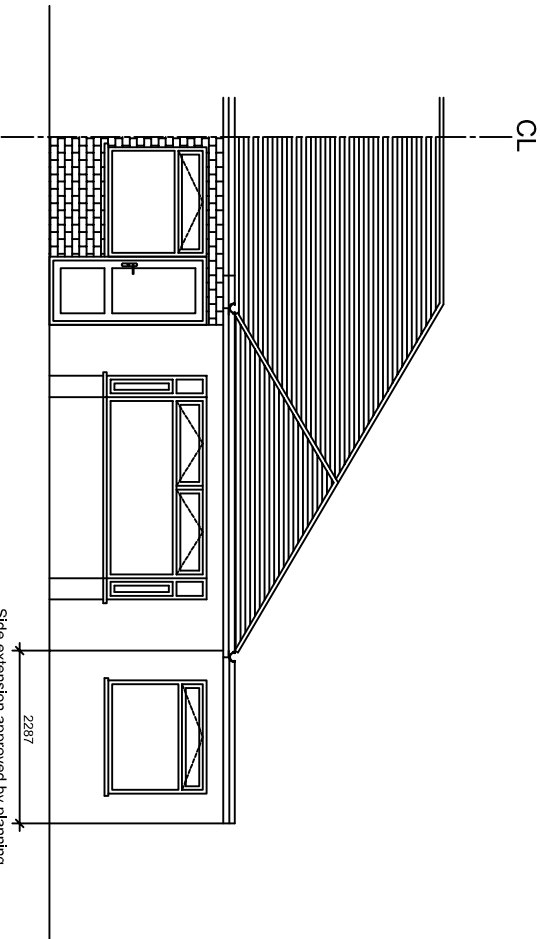


PROPOSED FRONT ELEVATION

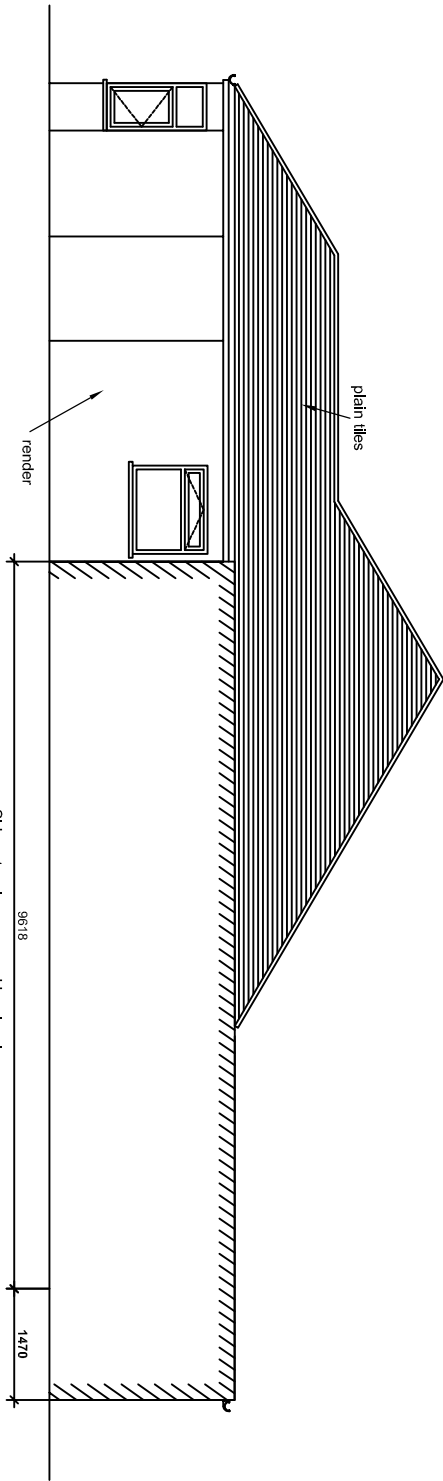


PROPOSED SIDE ELEVATION

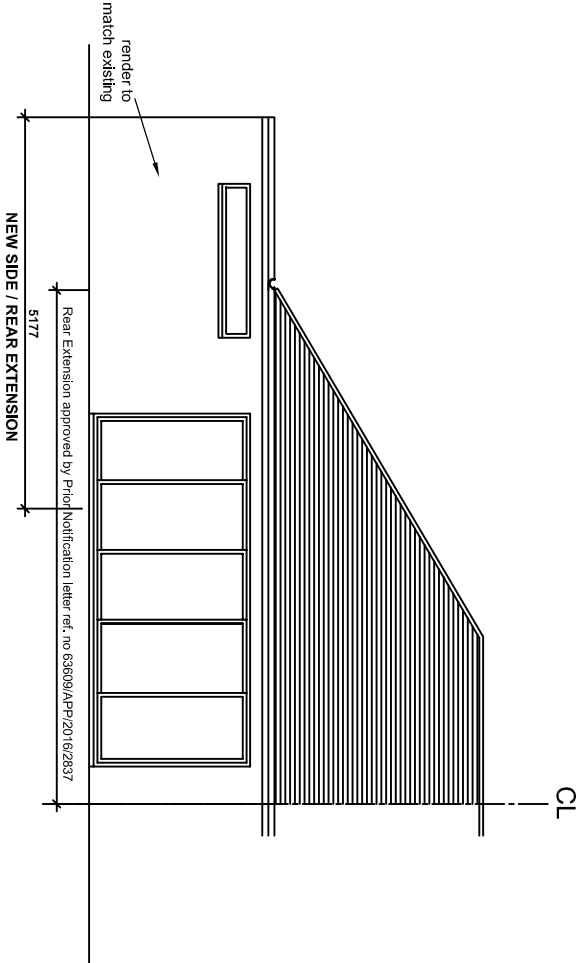

PROPOSED REAR ELEVATION

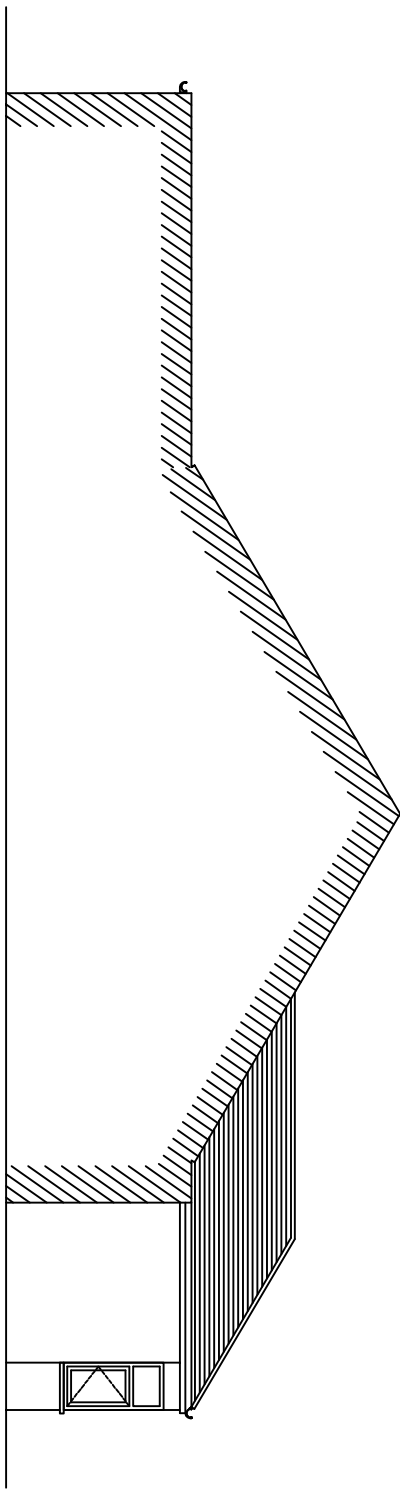

PROPOSED SIDE ELEVATION

 

Rev	-	-	Revision notes	Initials	Date
Rev	-	-	Revision notes	Initials	Date
 GDC DESIGN LTD CHARTERED ARCHITECT Tel: 01895 251323 Mob: 07976 732636 g.g.callon11@btinternet.com					
PROJECT					
5 ASHLEY CLOSE, PINNER HA6 3UF					
SIDE / REAR EXTENSION					
PROPOSED ELEVATIONS					
SCALE	1:100 @ A3	DRAWN BY	EG, GC	CHECKED BY	GC
DATE	18/05/17	REV.			
DRAWING No. 5 ACE / P4 / 06					