




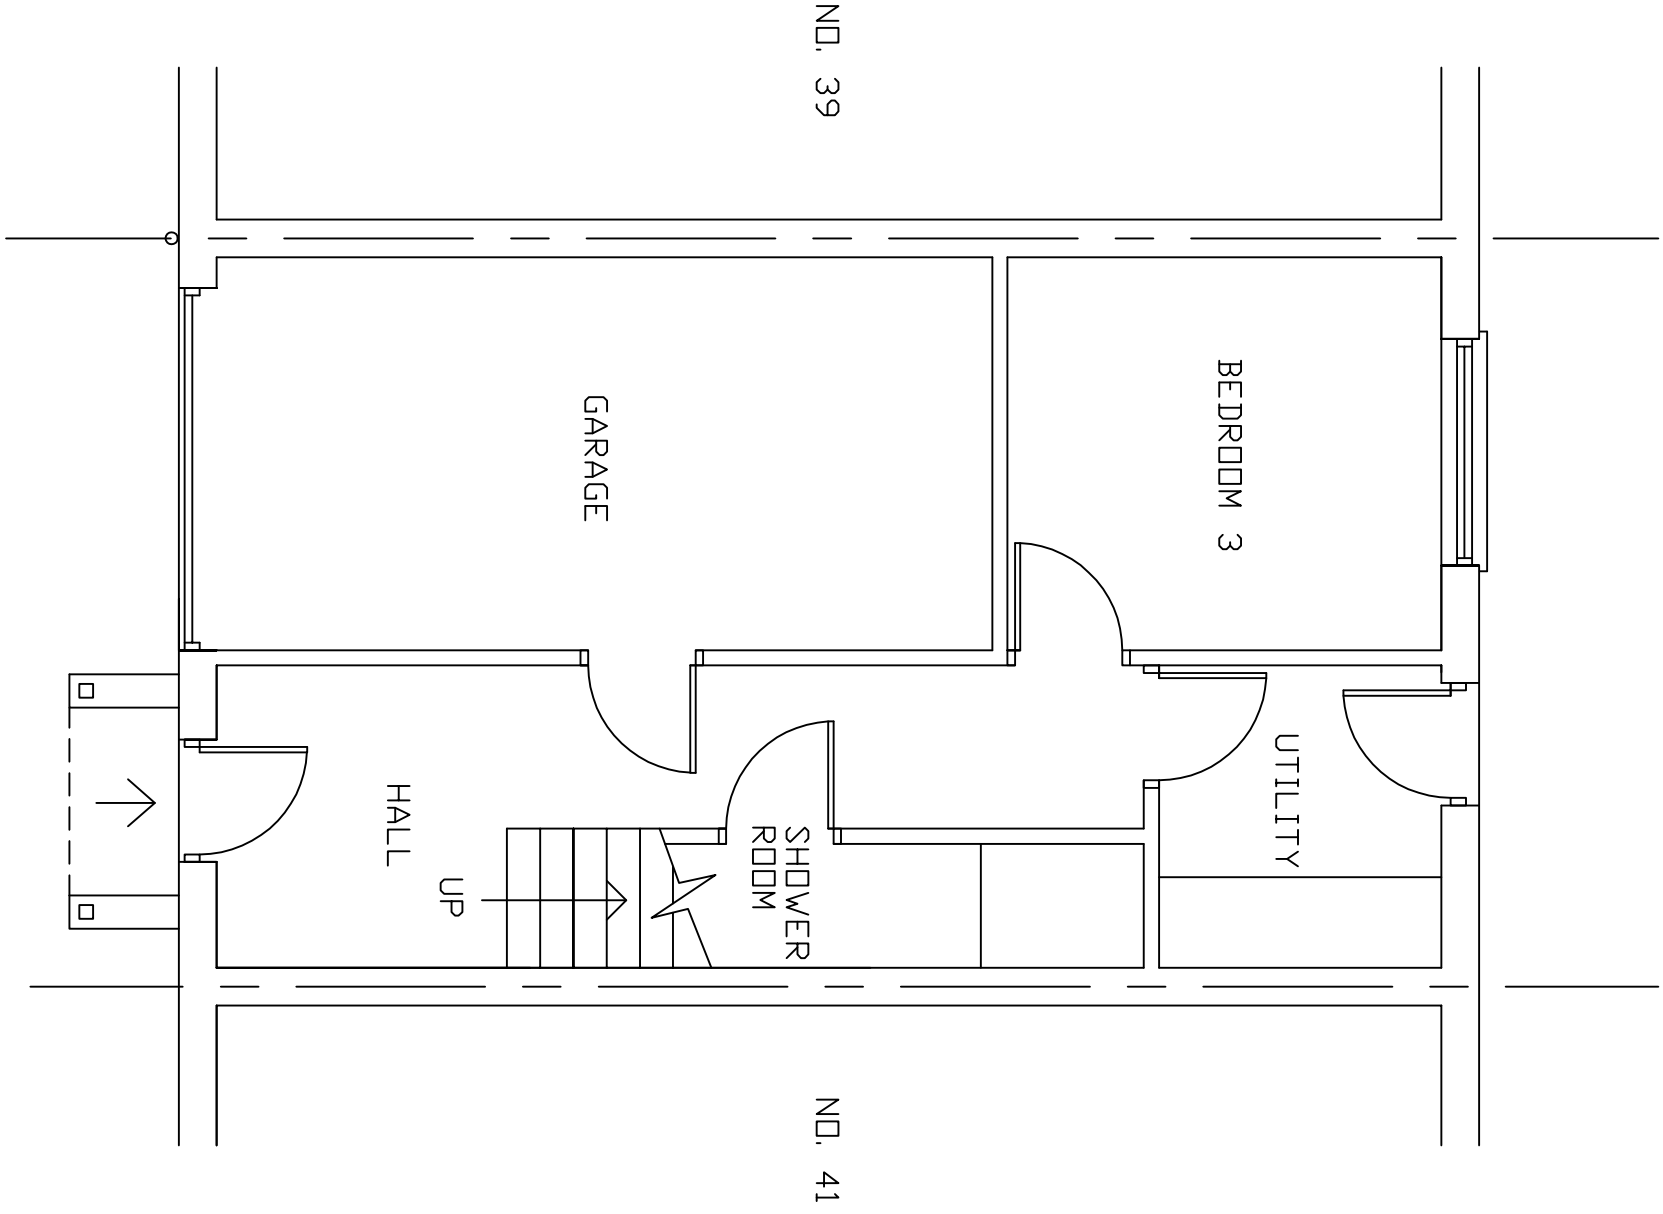

EXISTING GROUND FLOOR PLAN

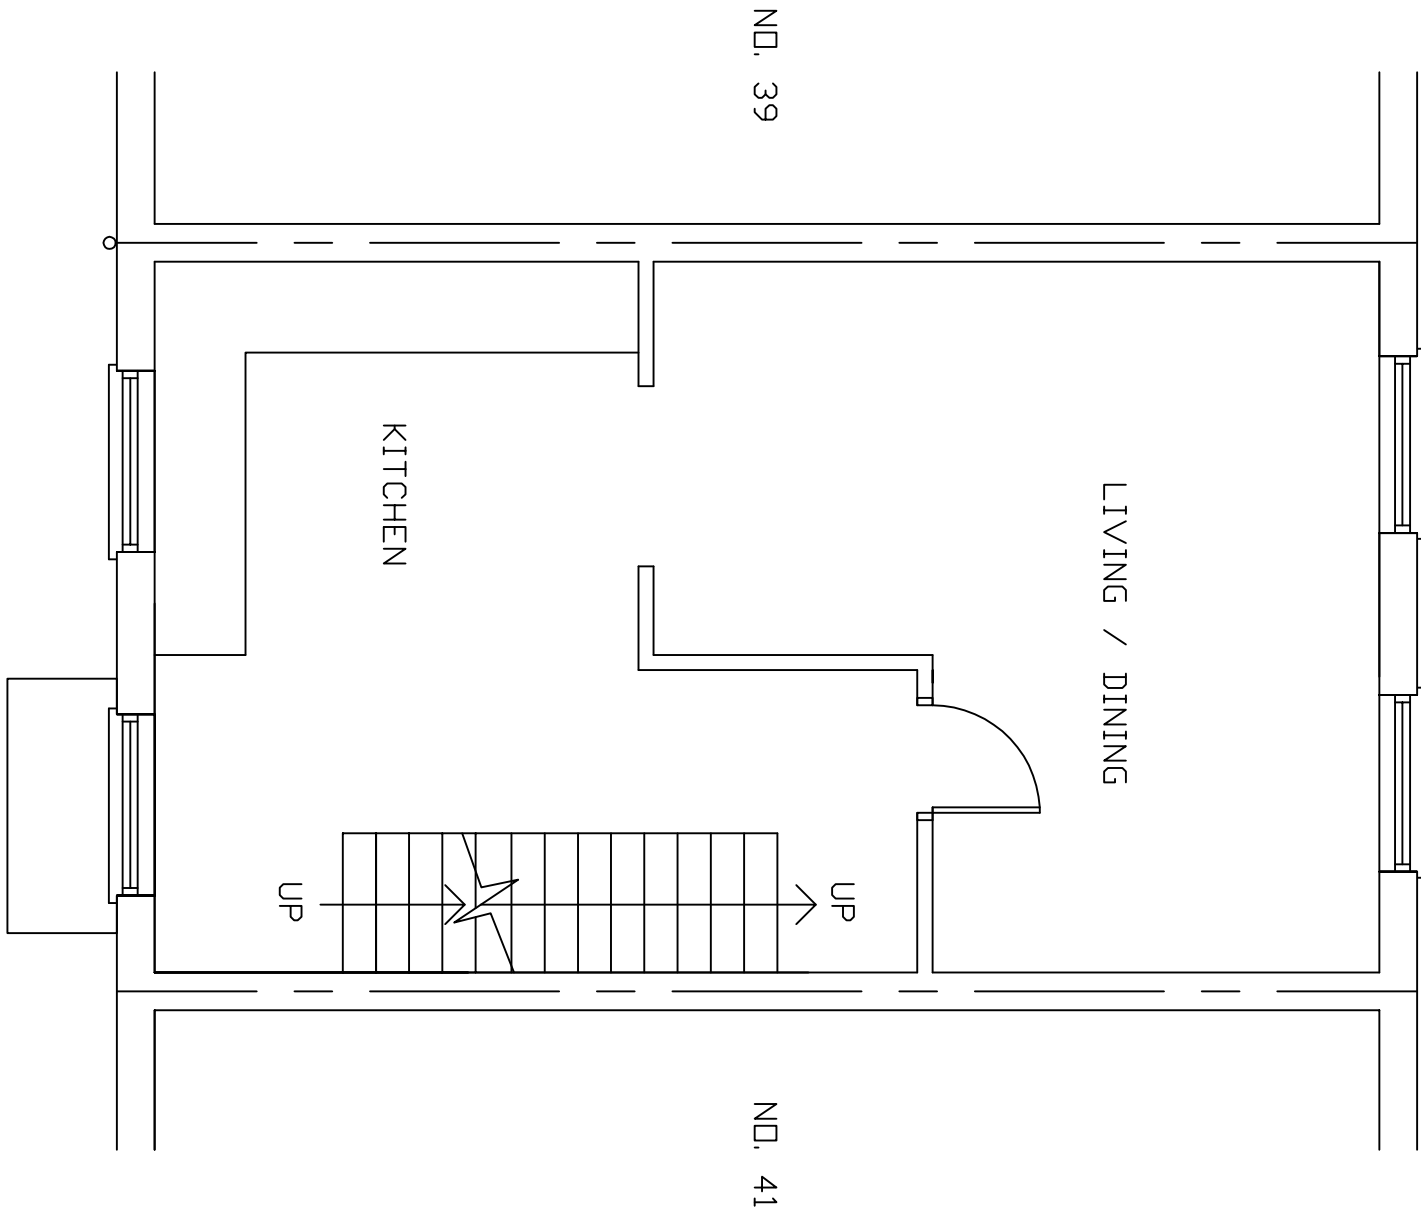


EXISTING FIRST FLOOR PLAN

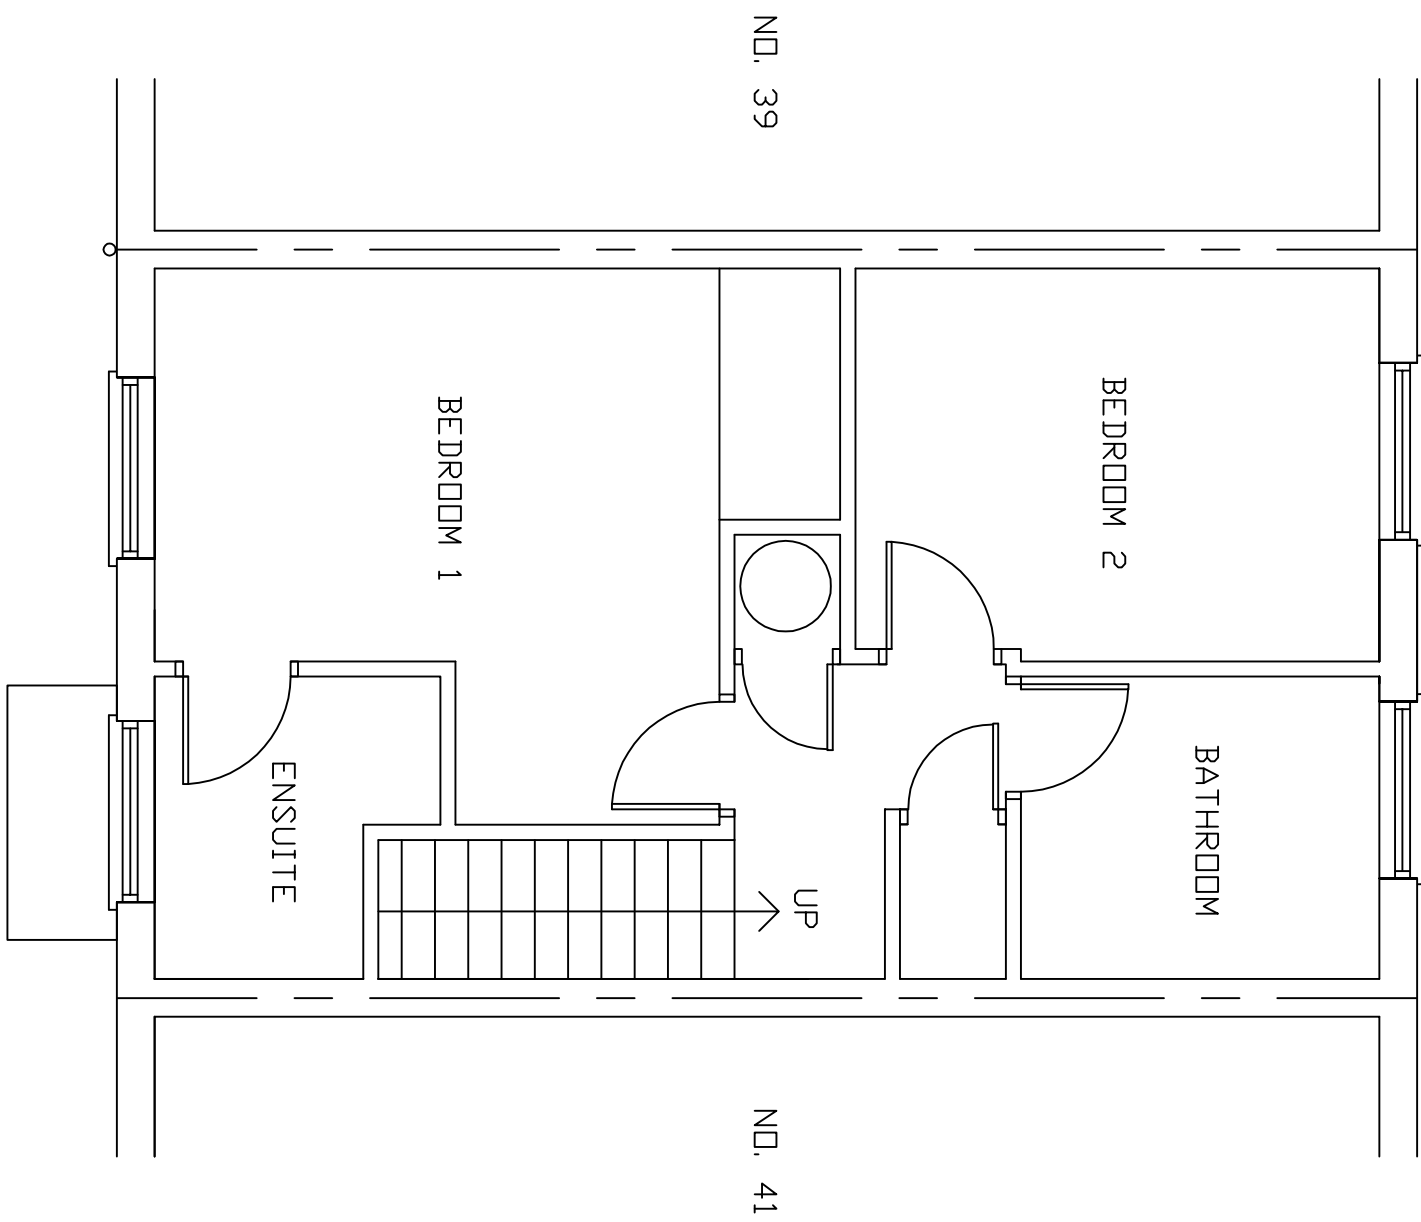

EXISTING SECOND FLOOR PLAN



EXISTING FRONT ELEVATION

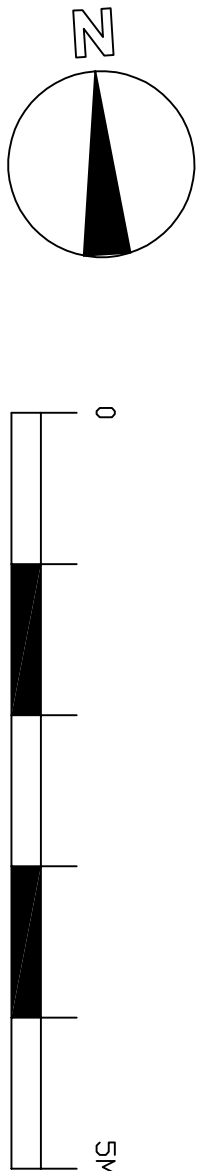

JUSTIN G POTTER Dip. Arch (Hons) 4 Stringers Cottages, The Vale, Cloudfont St Peter SL9 9SY Tel: 01753 893516				
Project	40 RUFFLE CLOSE, WEST DRAYTON UB7 9BP			
Client	MR T FEINBERG			
Drawing description				
EXISTING FLOOR PLANS AND ELEVATION				
Date	Drawn	Scale	Job Ref.	Drawing No.
APR 20	JGP	150 @ A1	RUFF	01
Revision				

All dimensions to be checked on site.