




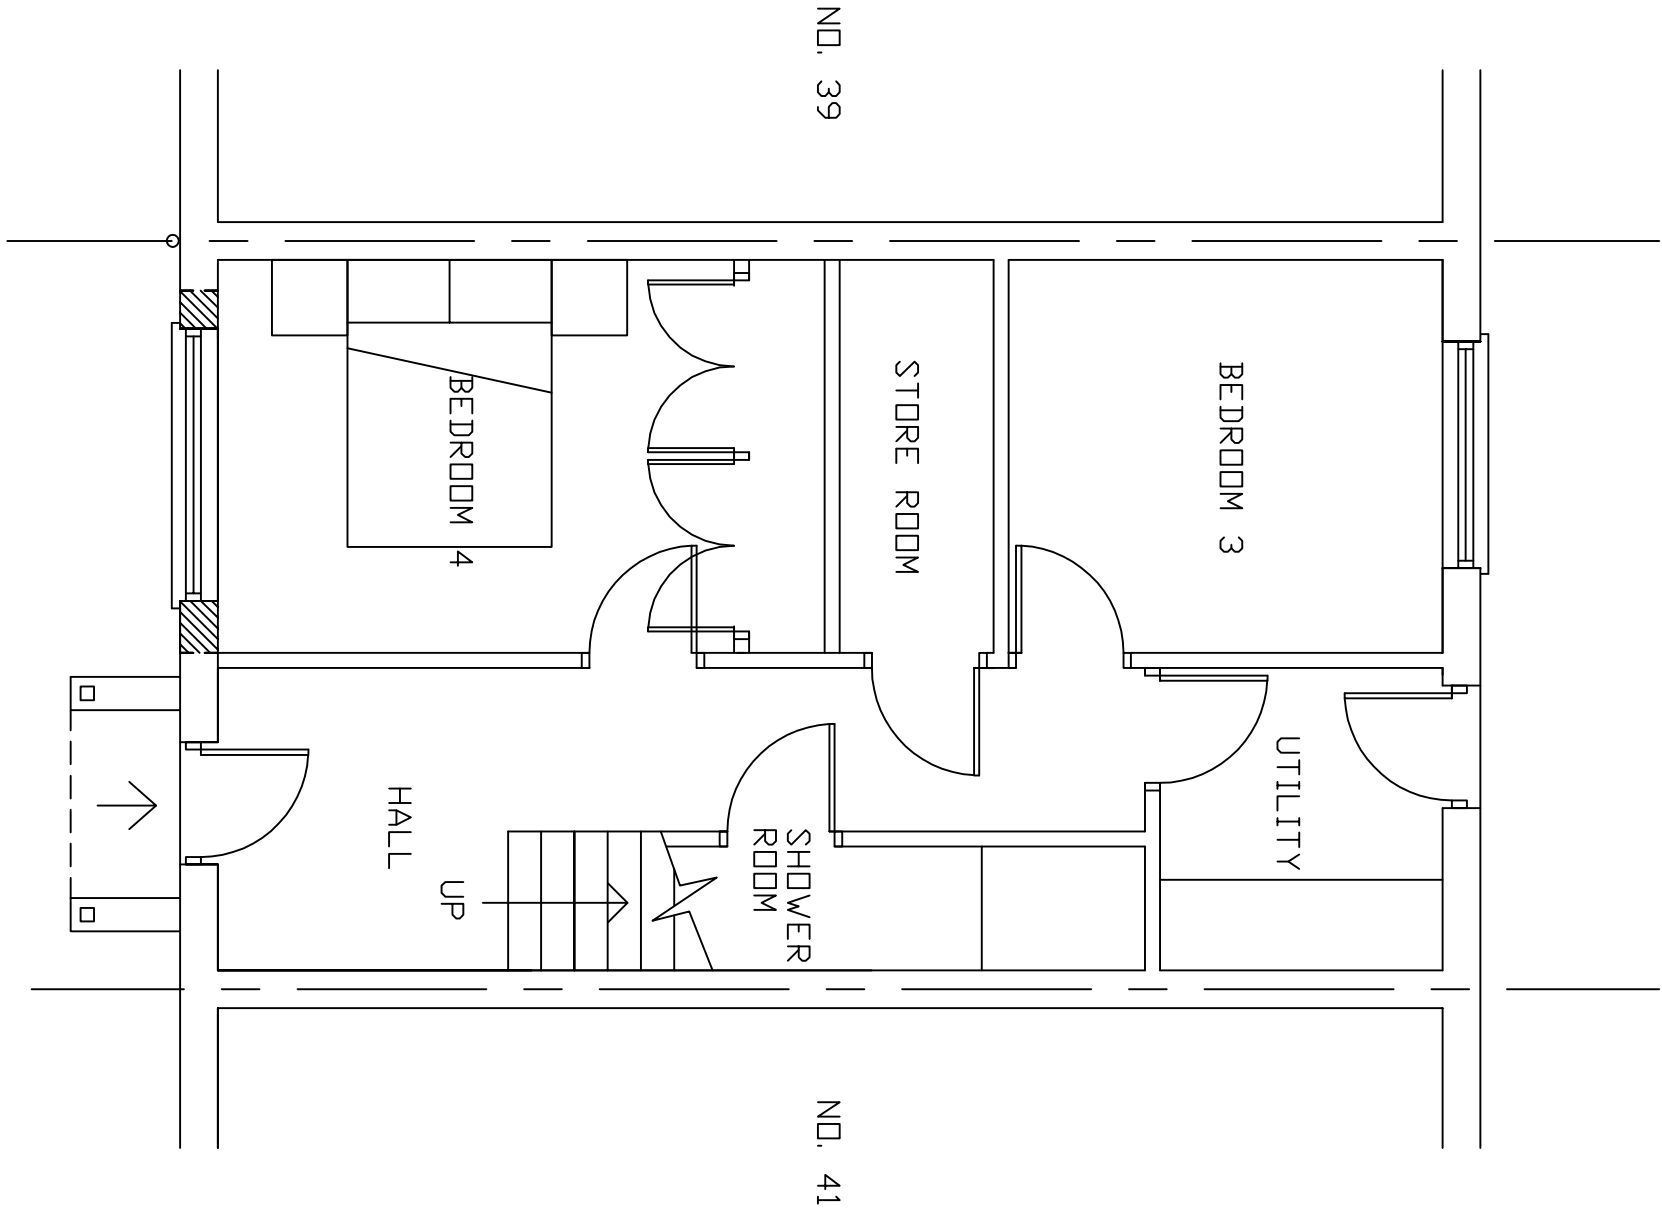

PROPOSED GROUND FLOOR PLAN

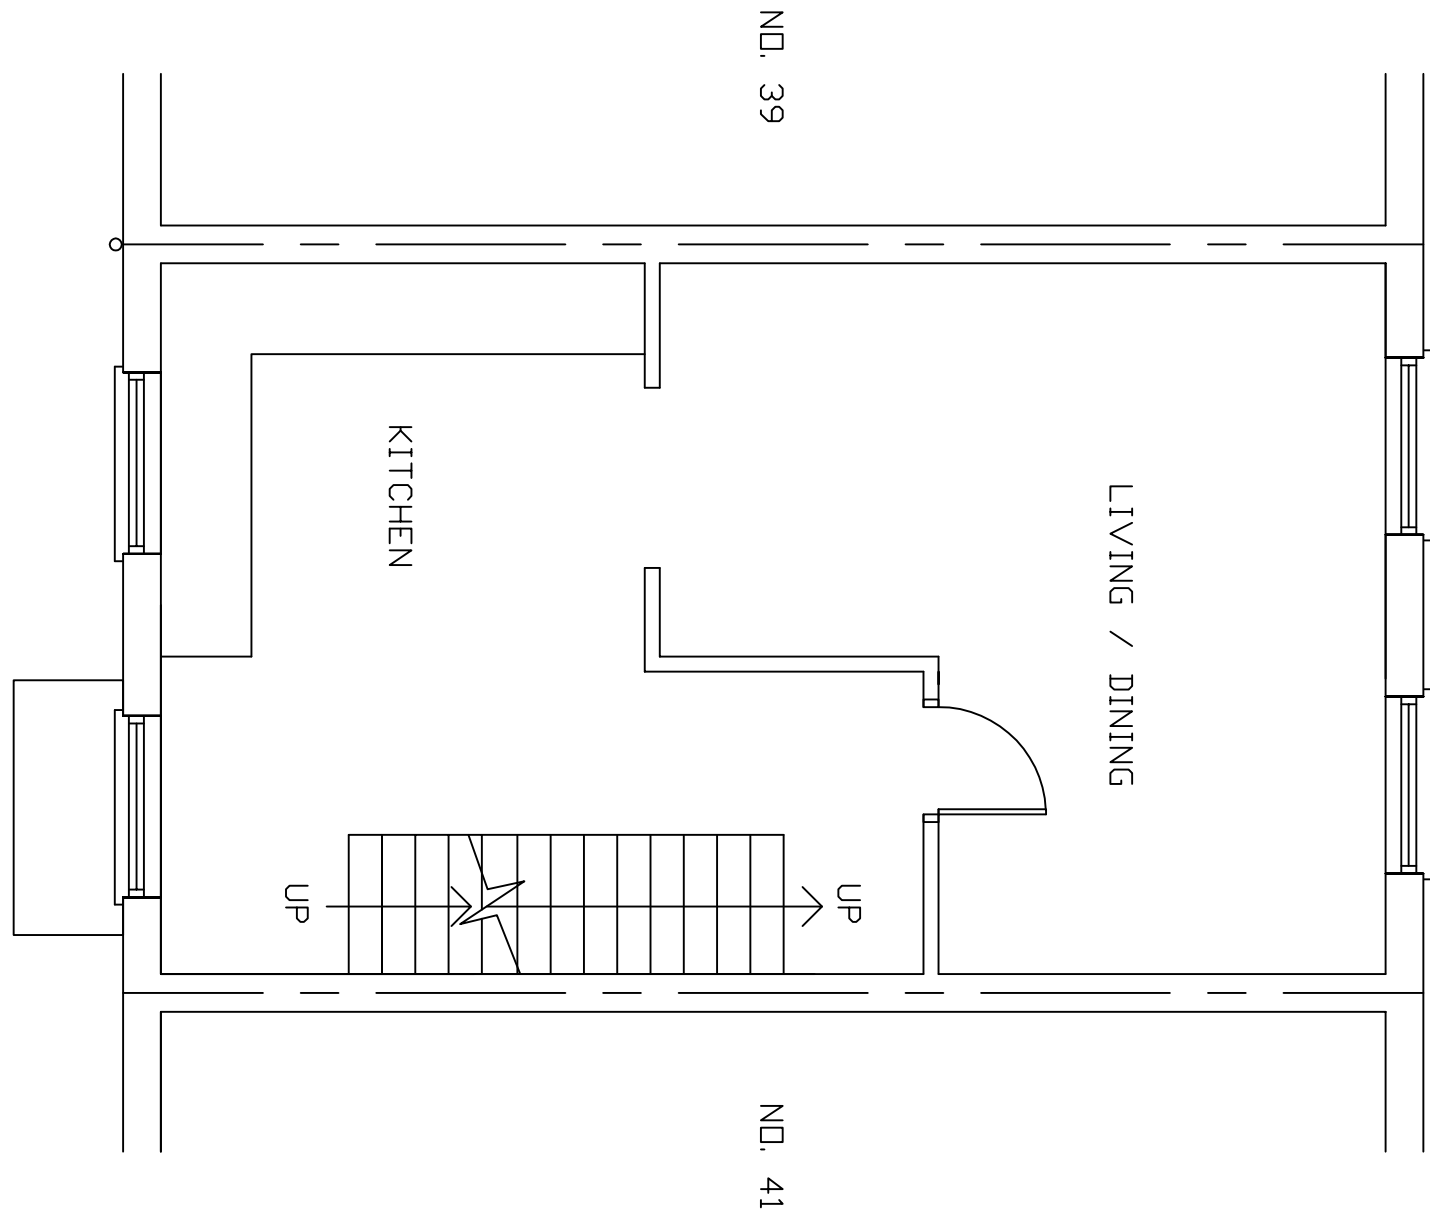


FIRST FLOOR PLAN

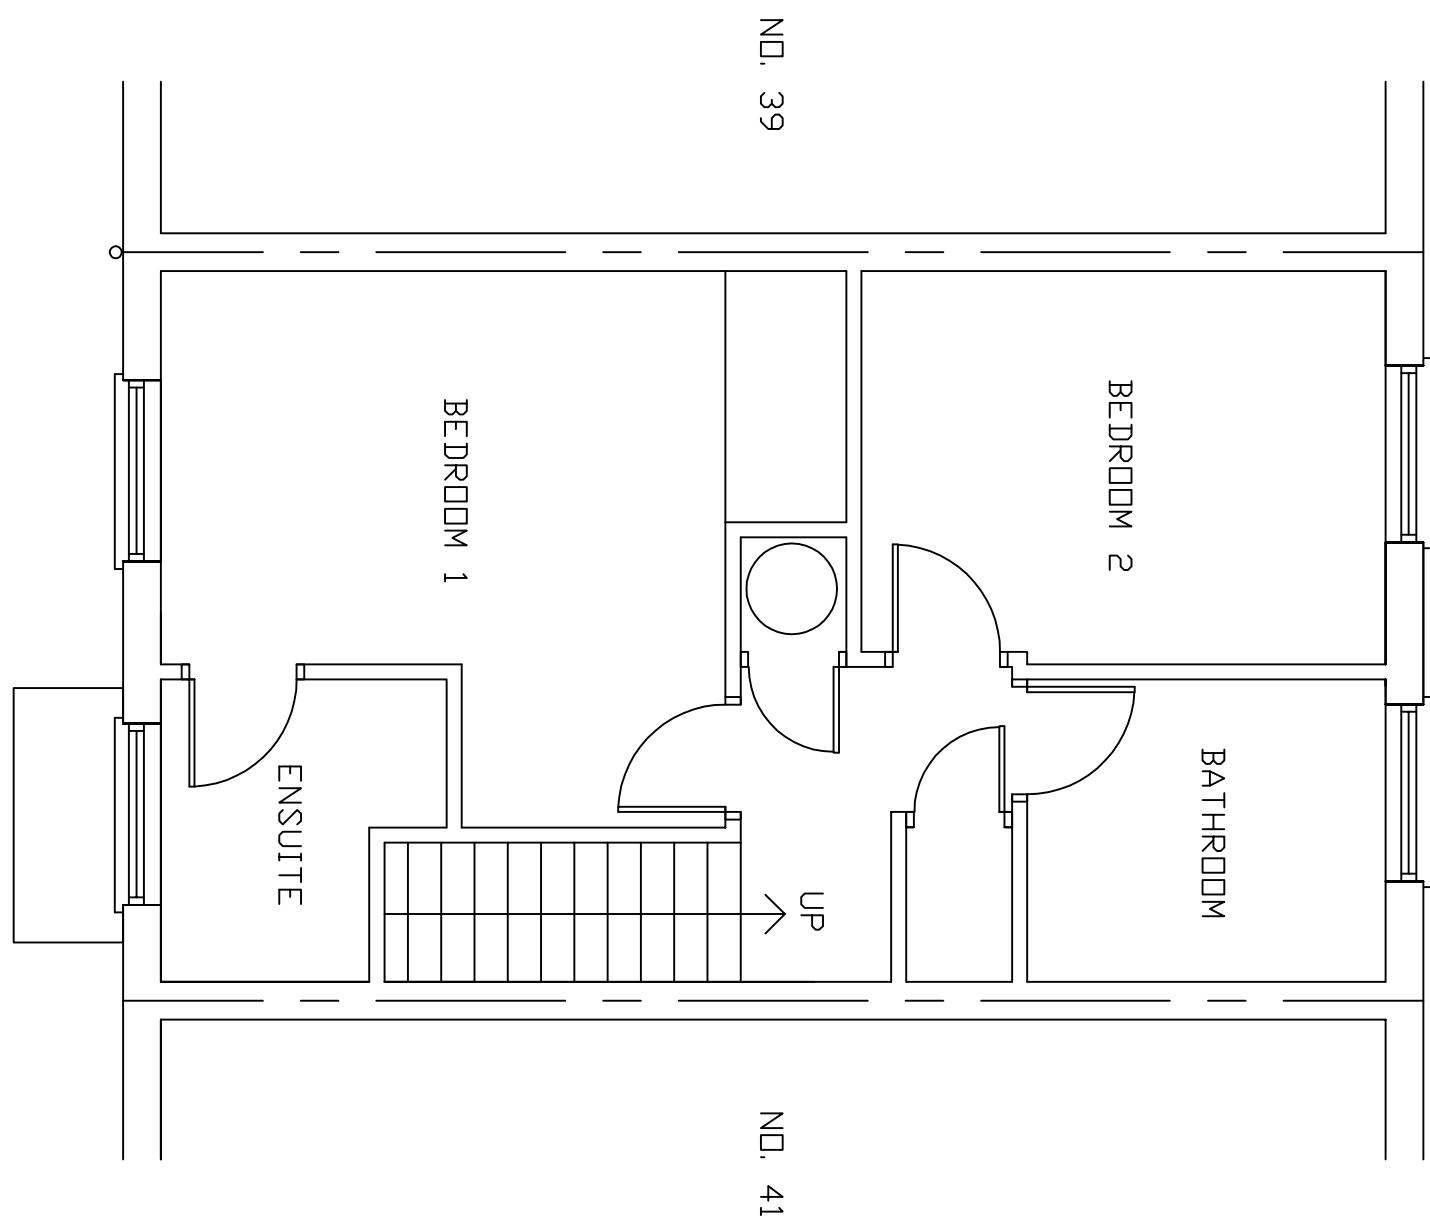

SECOND FLOOR PLAN



PROPOSED FRONT ELEVATION

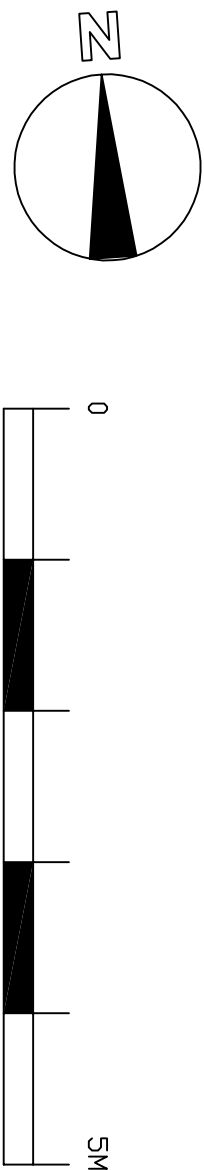

JUSTIN G POTTER Dip. Arch (Hons)					
4 Stringers Cottages, The Vale, Chalfont St Peter SL9 9SY					
Tel: 01753 893516					
Project 40 RUFFLE CLOSE, WEST DRAYTON UB7 9BP					
Client MR T FEINBERG					
Drawing description					
PROPOSED FLOOR PLANS AND ELEVATION					
Date	Drawn	Scale	Job Ref	Drawn By	Revision
APR 20	JGP	1:50 @ A1	RUFF	02	

All dimensions to be checked on site.