



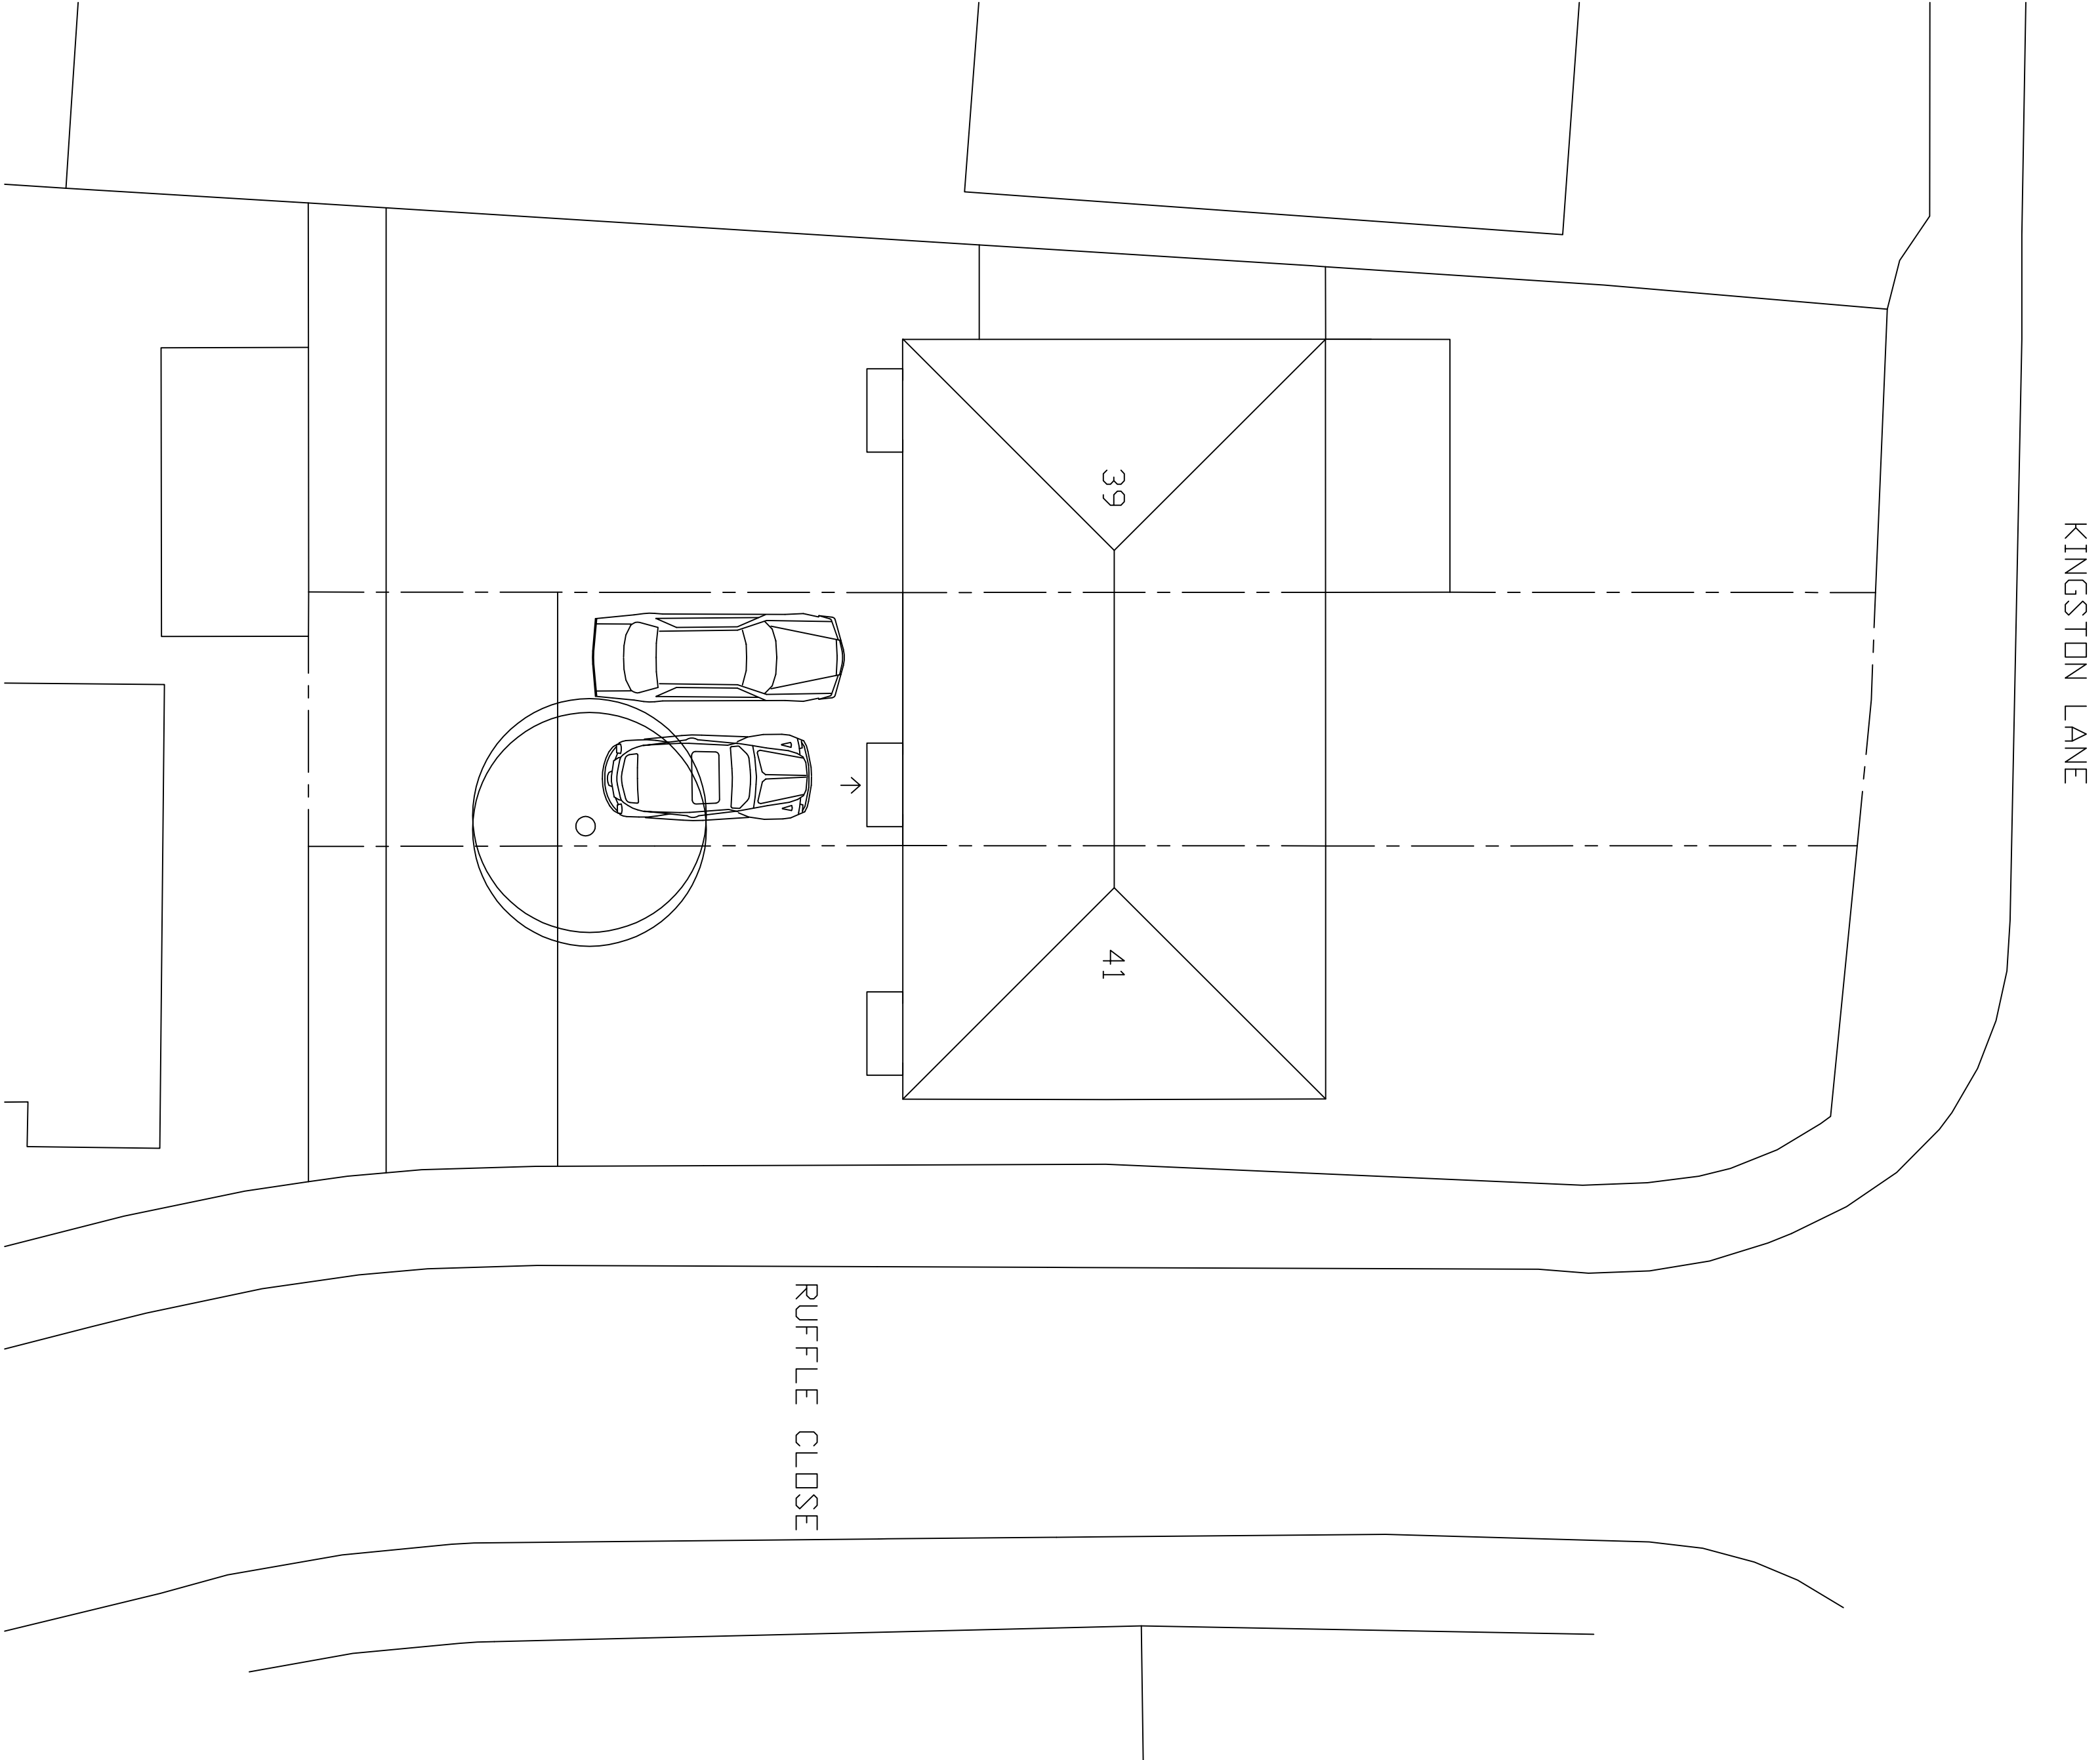

SITE PLAN

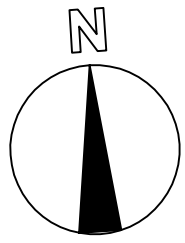

JUSTIN G POTTER Dip. Arch (Hons) 4 Stringers Cottages, The Vale, Chalfont St Peter SL9 9SY Tel: 01753 893516				
Project 40 RUFFLE CLOSE, WEST DRAYTON UB7 9BP				
Client MR T FEINBERG				
Drawing description				
SITE PLAN				
Date	Drawn	Scale	Job Ref.	Drawing No.
APR 20	JGP	1:100 @ A1	RUFF	03
Revision				