


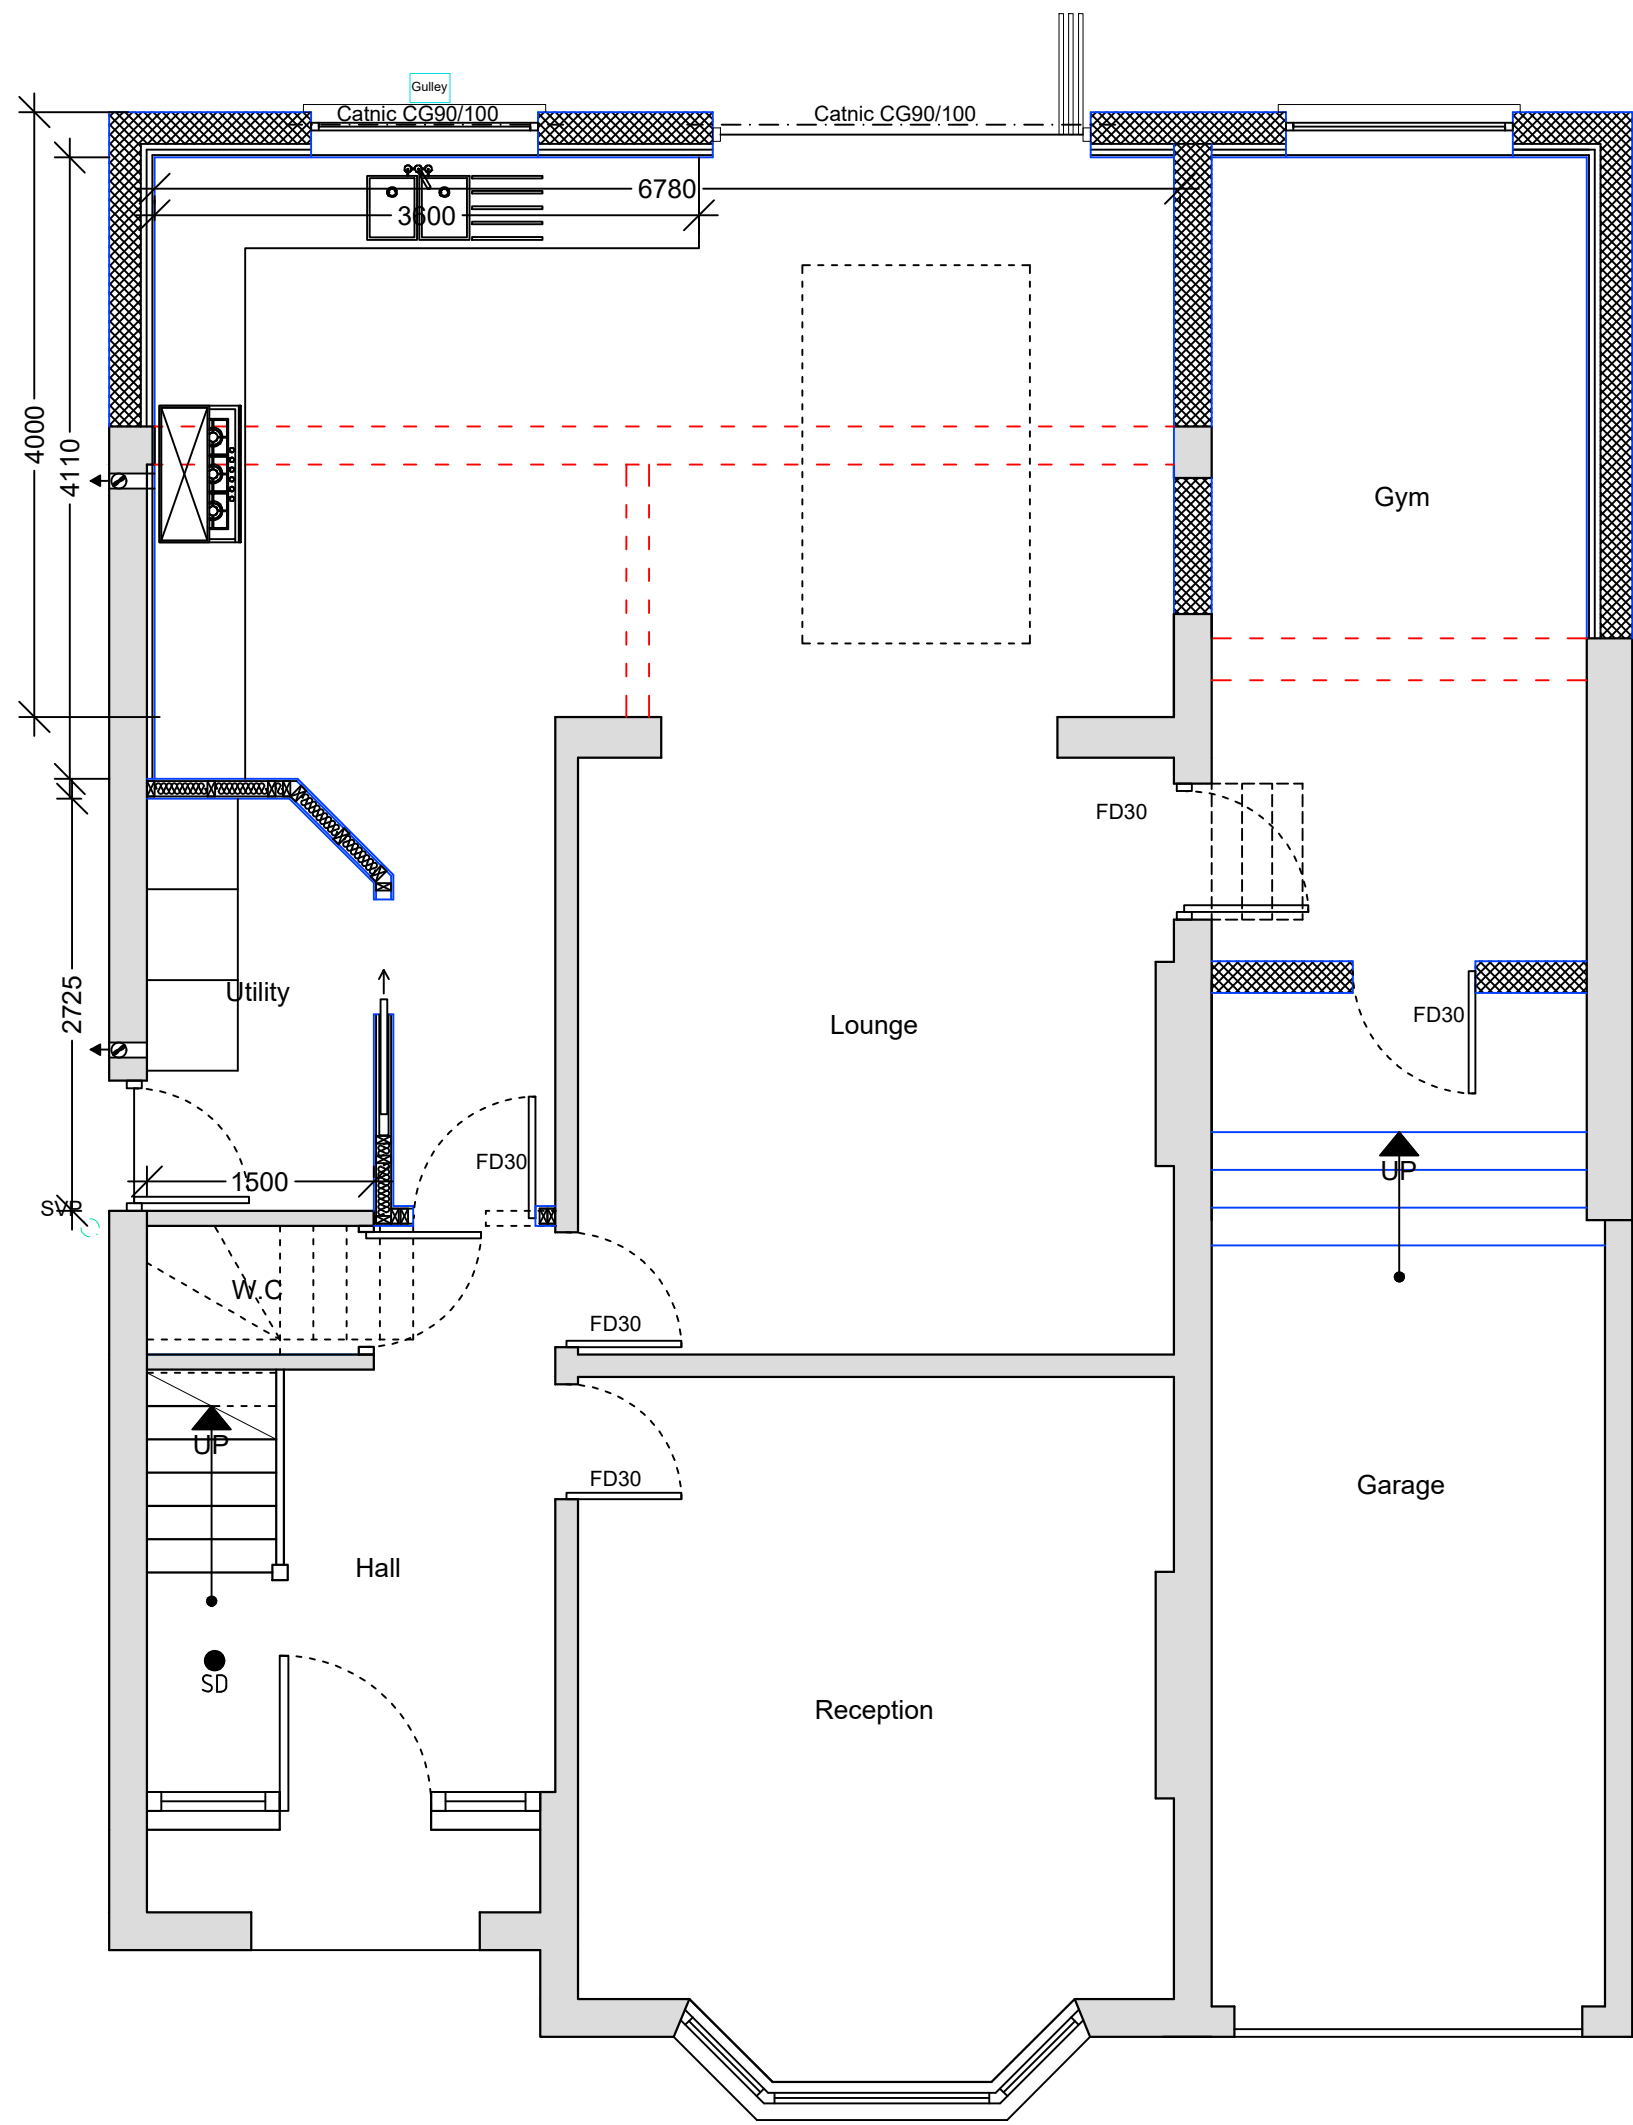


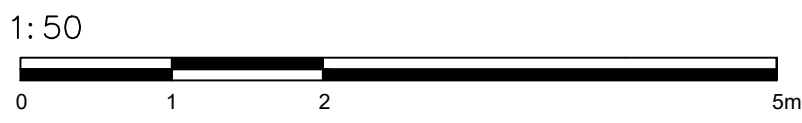


Ground Floor Plan
1:50

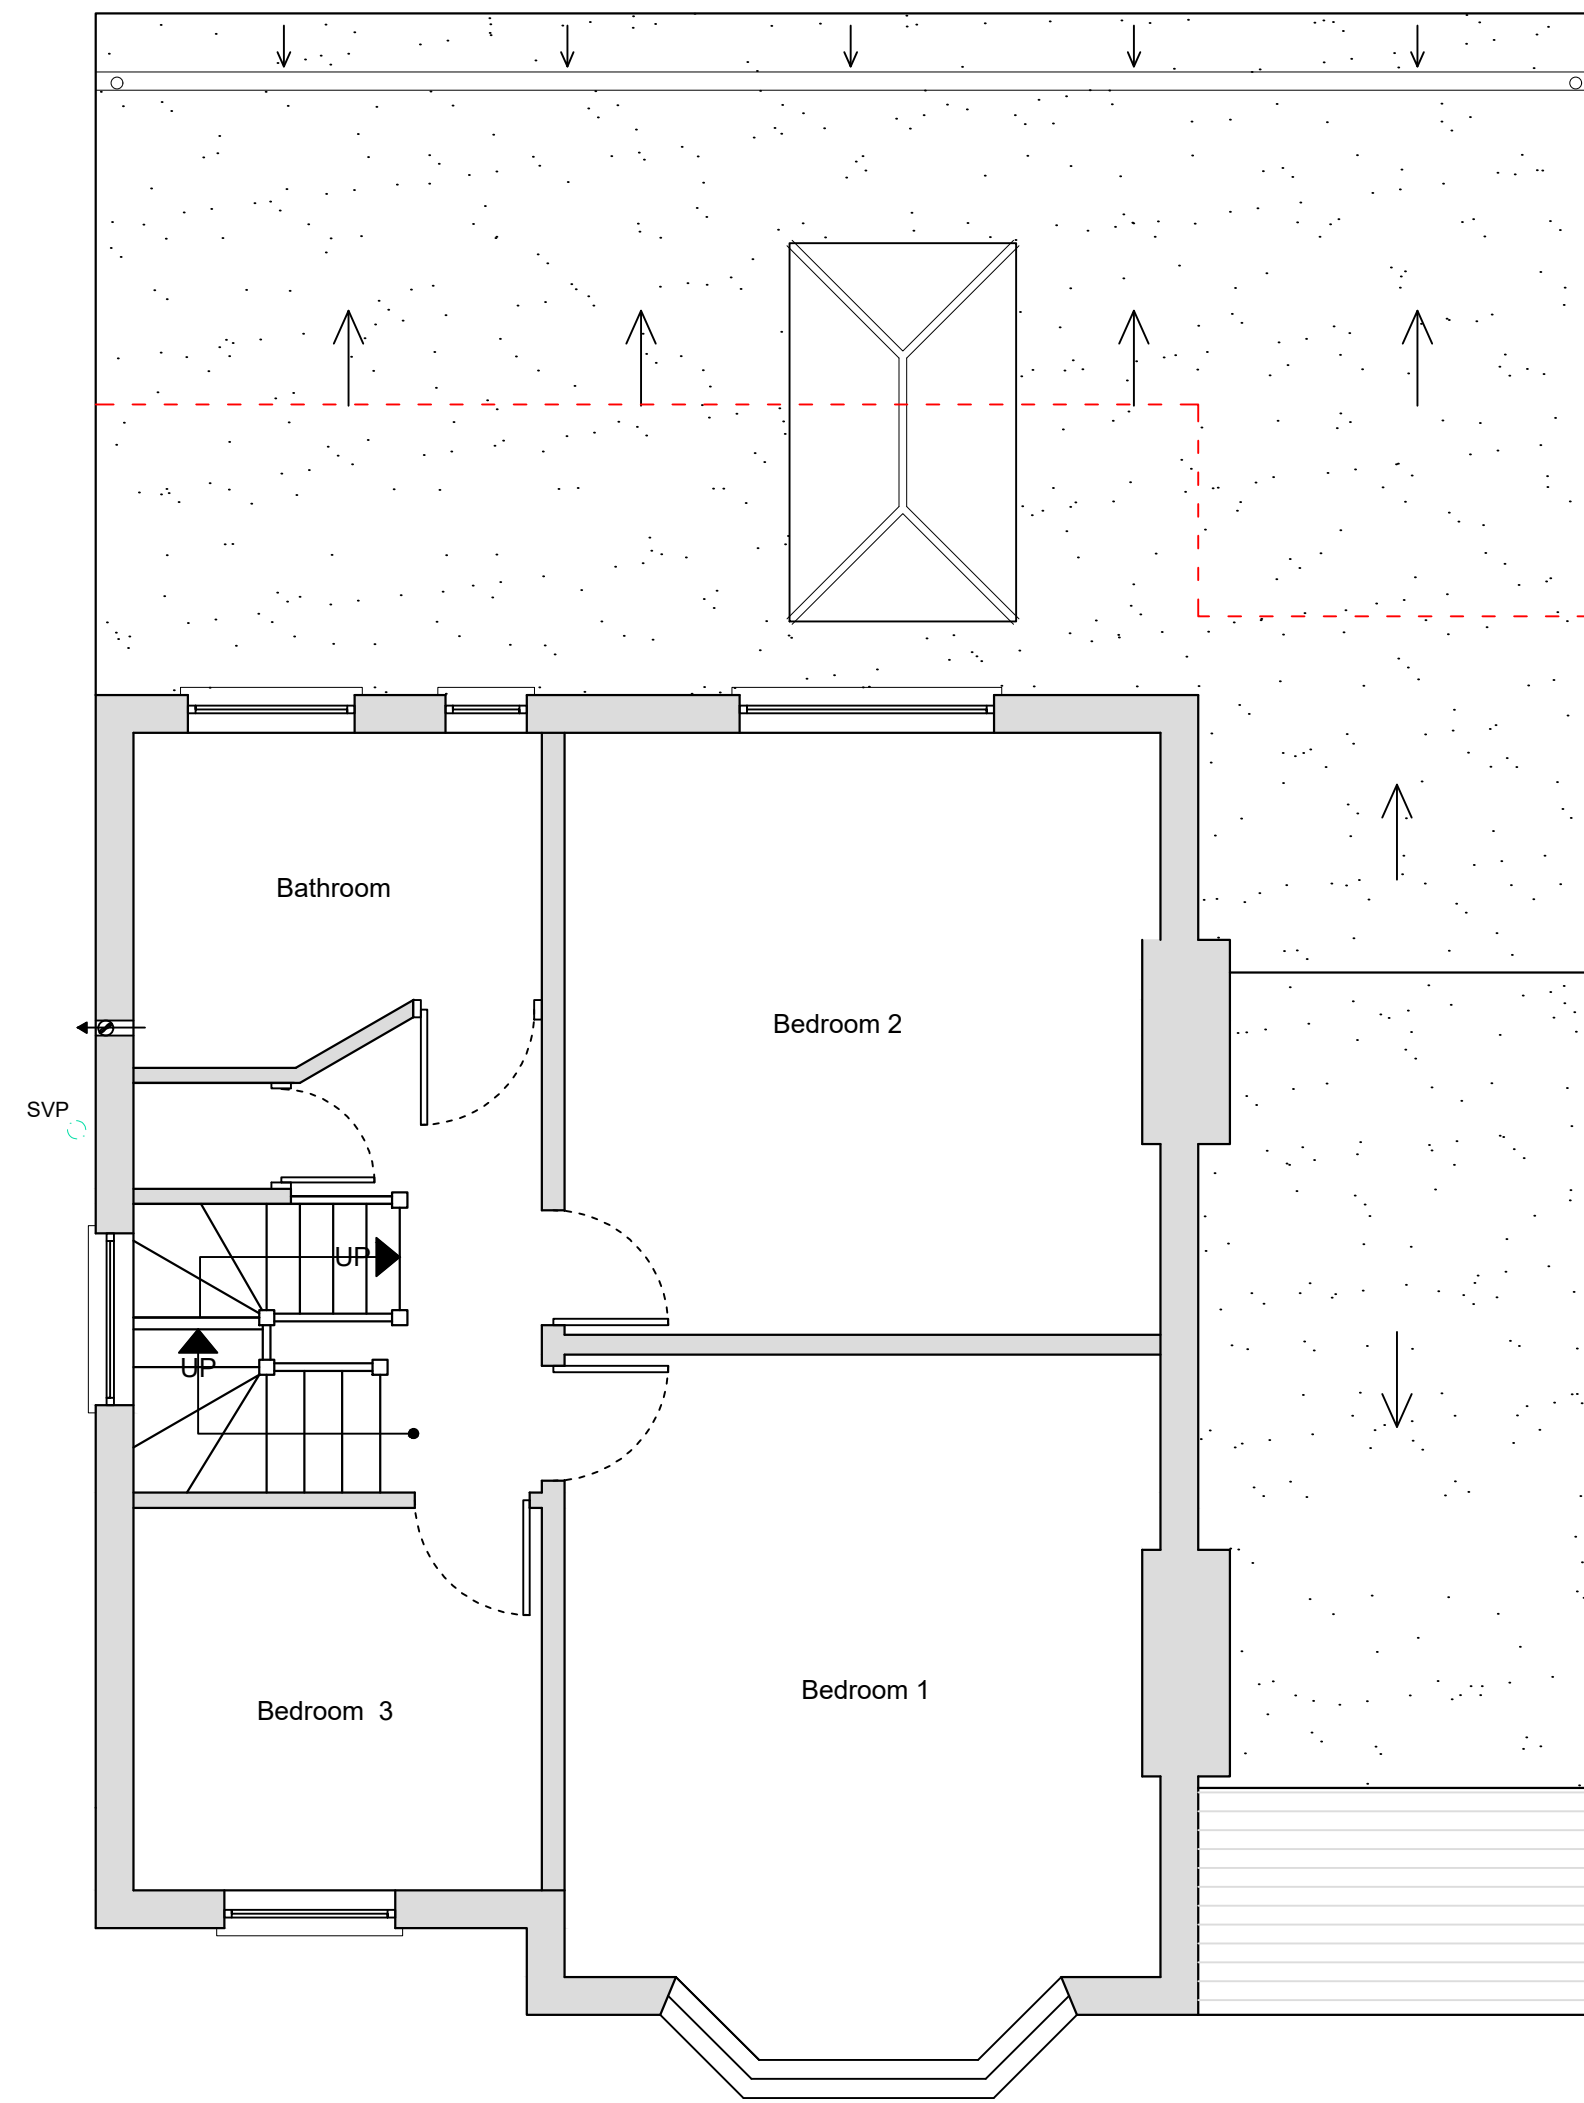


First Floor Plan
1:50

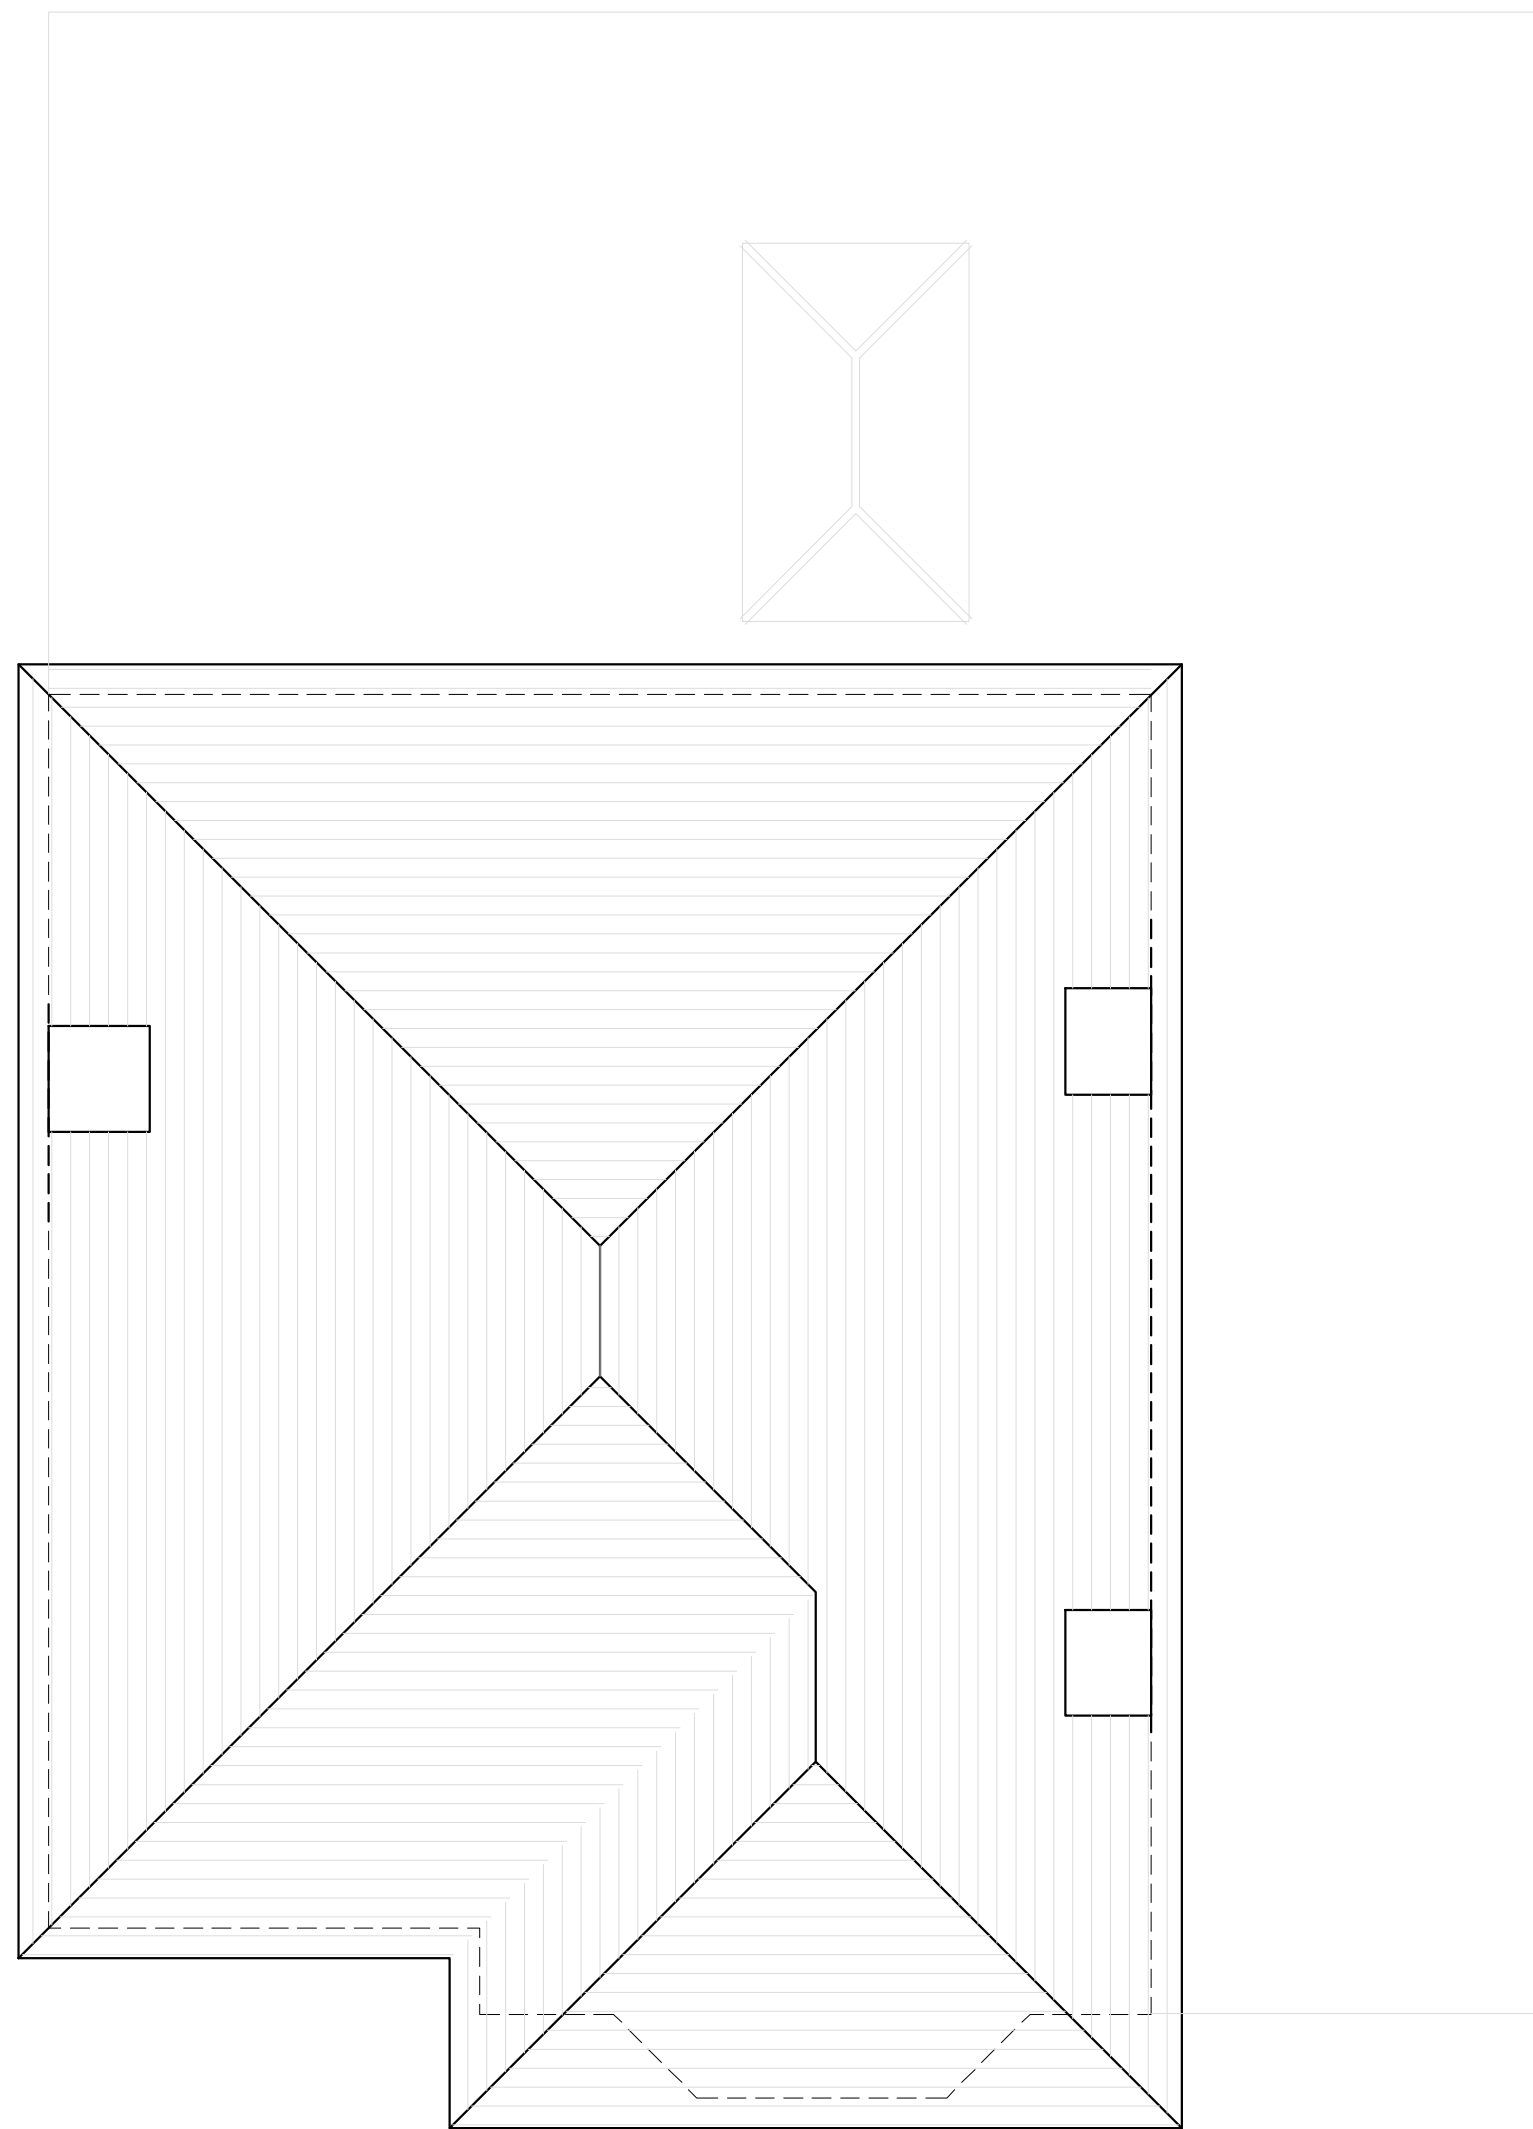


Roof Plan
1:50

 

Location Plan
1:1250

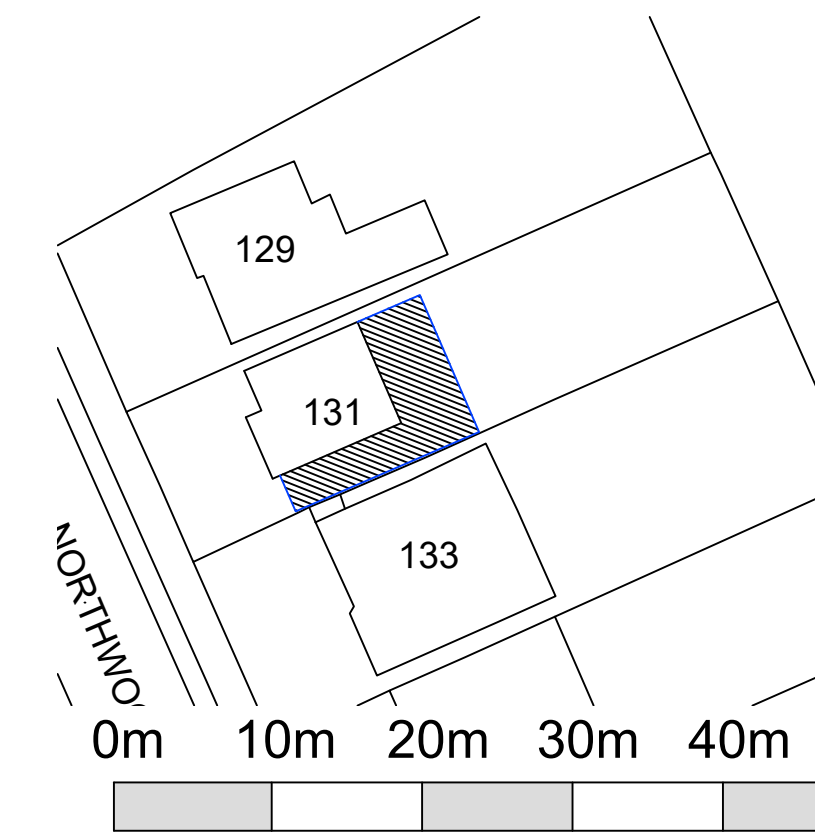

Block Plan
1:500

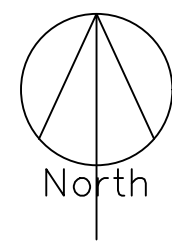

- NOTES GENERAL:
- Work to figured dimensions and relative position only, confirm to designer
 - This drawing is to be read in conjunction with all relevant drawings, detailed specifications where applicable and all associated drawings in this series (if any)
 - Any discrepancy on this drawing is to be reported immediately to Oakman Architecture Ltd for clarification
 - The contractor is responsible for all temporary works and for the stability of the works in progress

Revision	02.03.21	BJS			
	Date	Drawn	Designer	Checked	Approved
Revision History					

OAKMAN
ARCHITECTURE

ARCHITECTURE SURVEYING
CONSULTANCY PROJECT MANAGEMENT CDM


Address: 7 Denham Way, Denham, UB9 5AX
Mob.: 07787197752
E-mail: benjamin@oakmanitd.com

Project Address: 131 Northwood Way, Northwood, HA6 1RF
Client: Mr and Mrs Lennon

PROPOSED

Drawing Title:
PROPOSED FLOOR PLANS AND ELEVATIONS

Drawing Number: 2101-PL-101
Scales: 1:50/1:100
Rev. No. A1

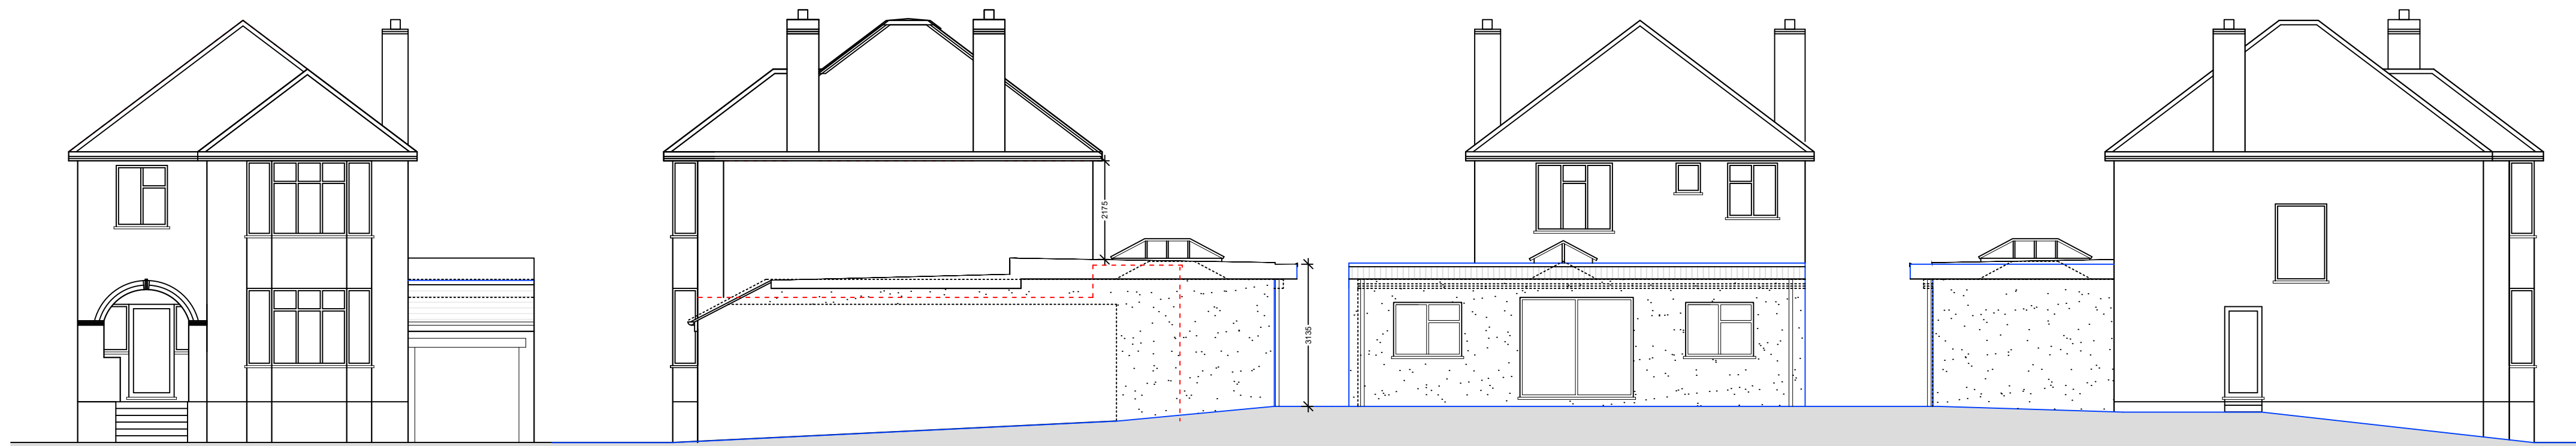

Front Elevation
1:50

Side Elevation 1
1:50

Rear Elevation
1:50

Side Elevation 2
1:50

