

WATER ROAD

CROSSOVER

B.L.
2.1M HIGH
BRICK BOUNDARY
WALL




B.L.

2.1M BRICK
BOUNDARY
WALL

B.L.

B.L.
BOUNDARY
LINE

1.8M TIMBER
BOARDED
BOUNDARY
FENCE

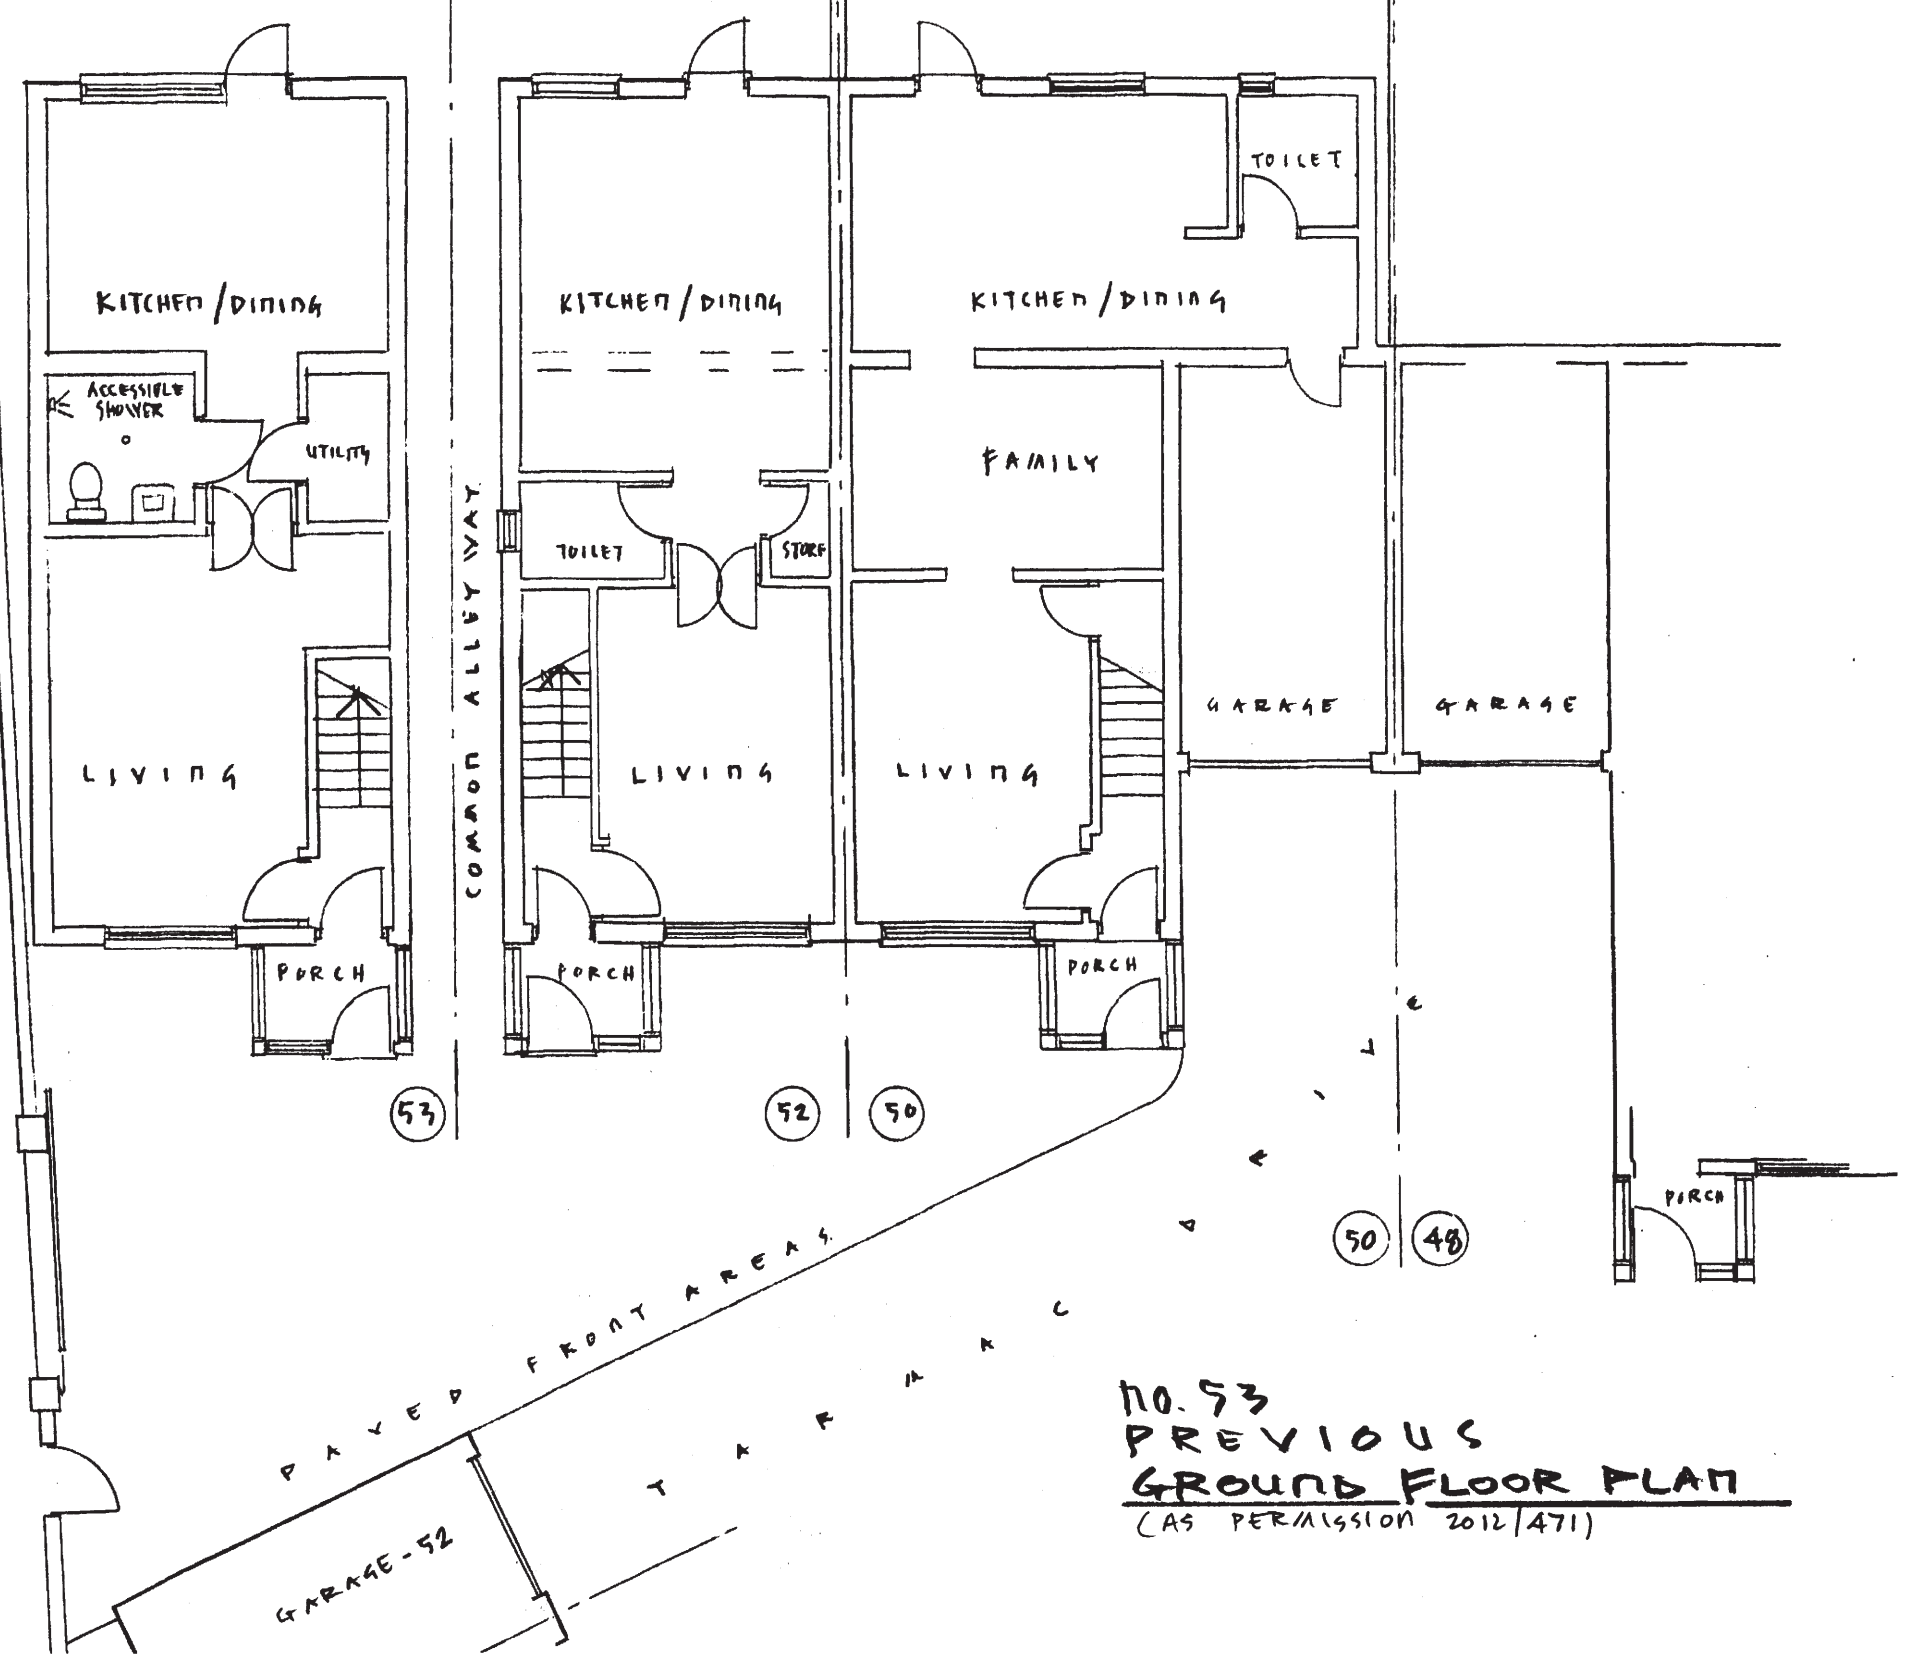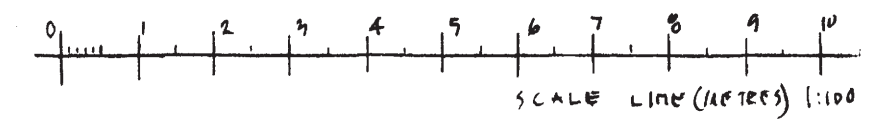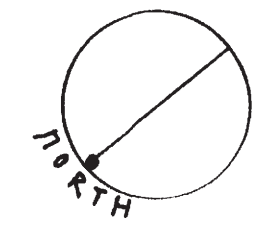

NO. 53
PREVIOUS
GROUND FLOOR PLAN
(AS PERMISSION 2012/471)

VIRESH PATEL © building designer & space planner 79 Eastcote Avenue, Greenford, UB6 0NQ Tel: 020-8931 6623	Project	Retention of First Floor Rear Extension 53 Paddington Close, Hayes, Middlesex UB4 9QH
	Status: Planning	drawing
	date: Feb 2017 scale: 1:100	Previous Ground Floor Plan (as permission ref: 63753/APP/2012/471)
	drawn: VP	dwg.no. 53-PadC/19/03 rev.