


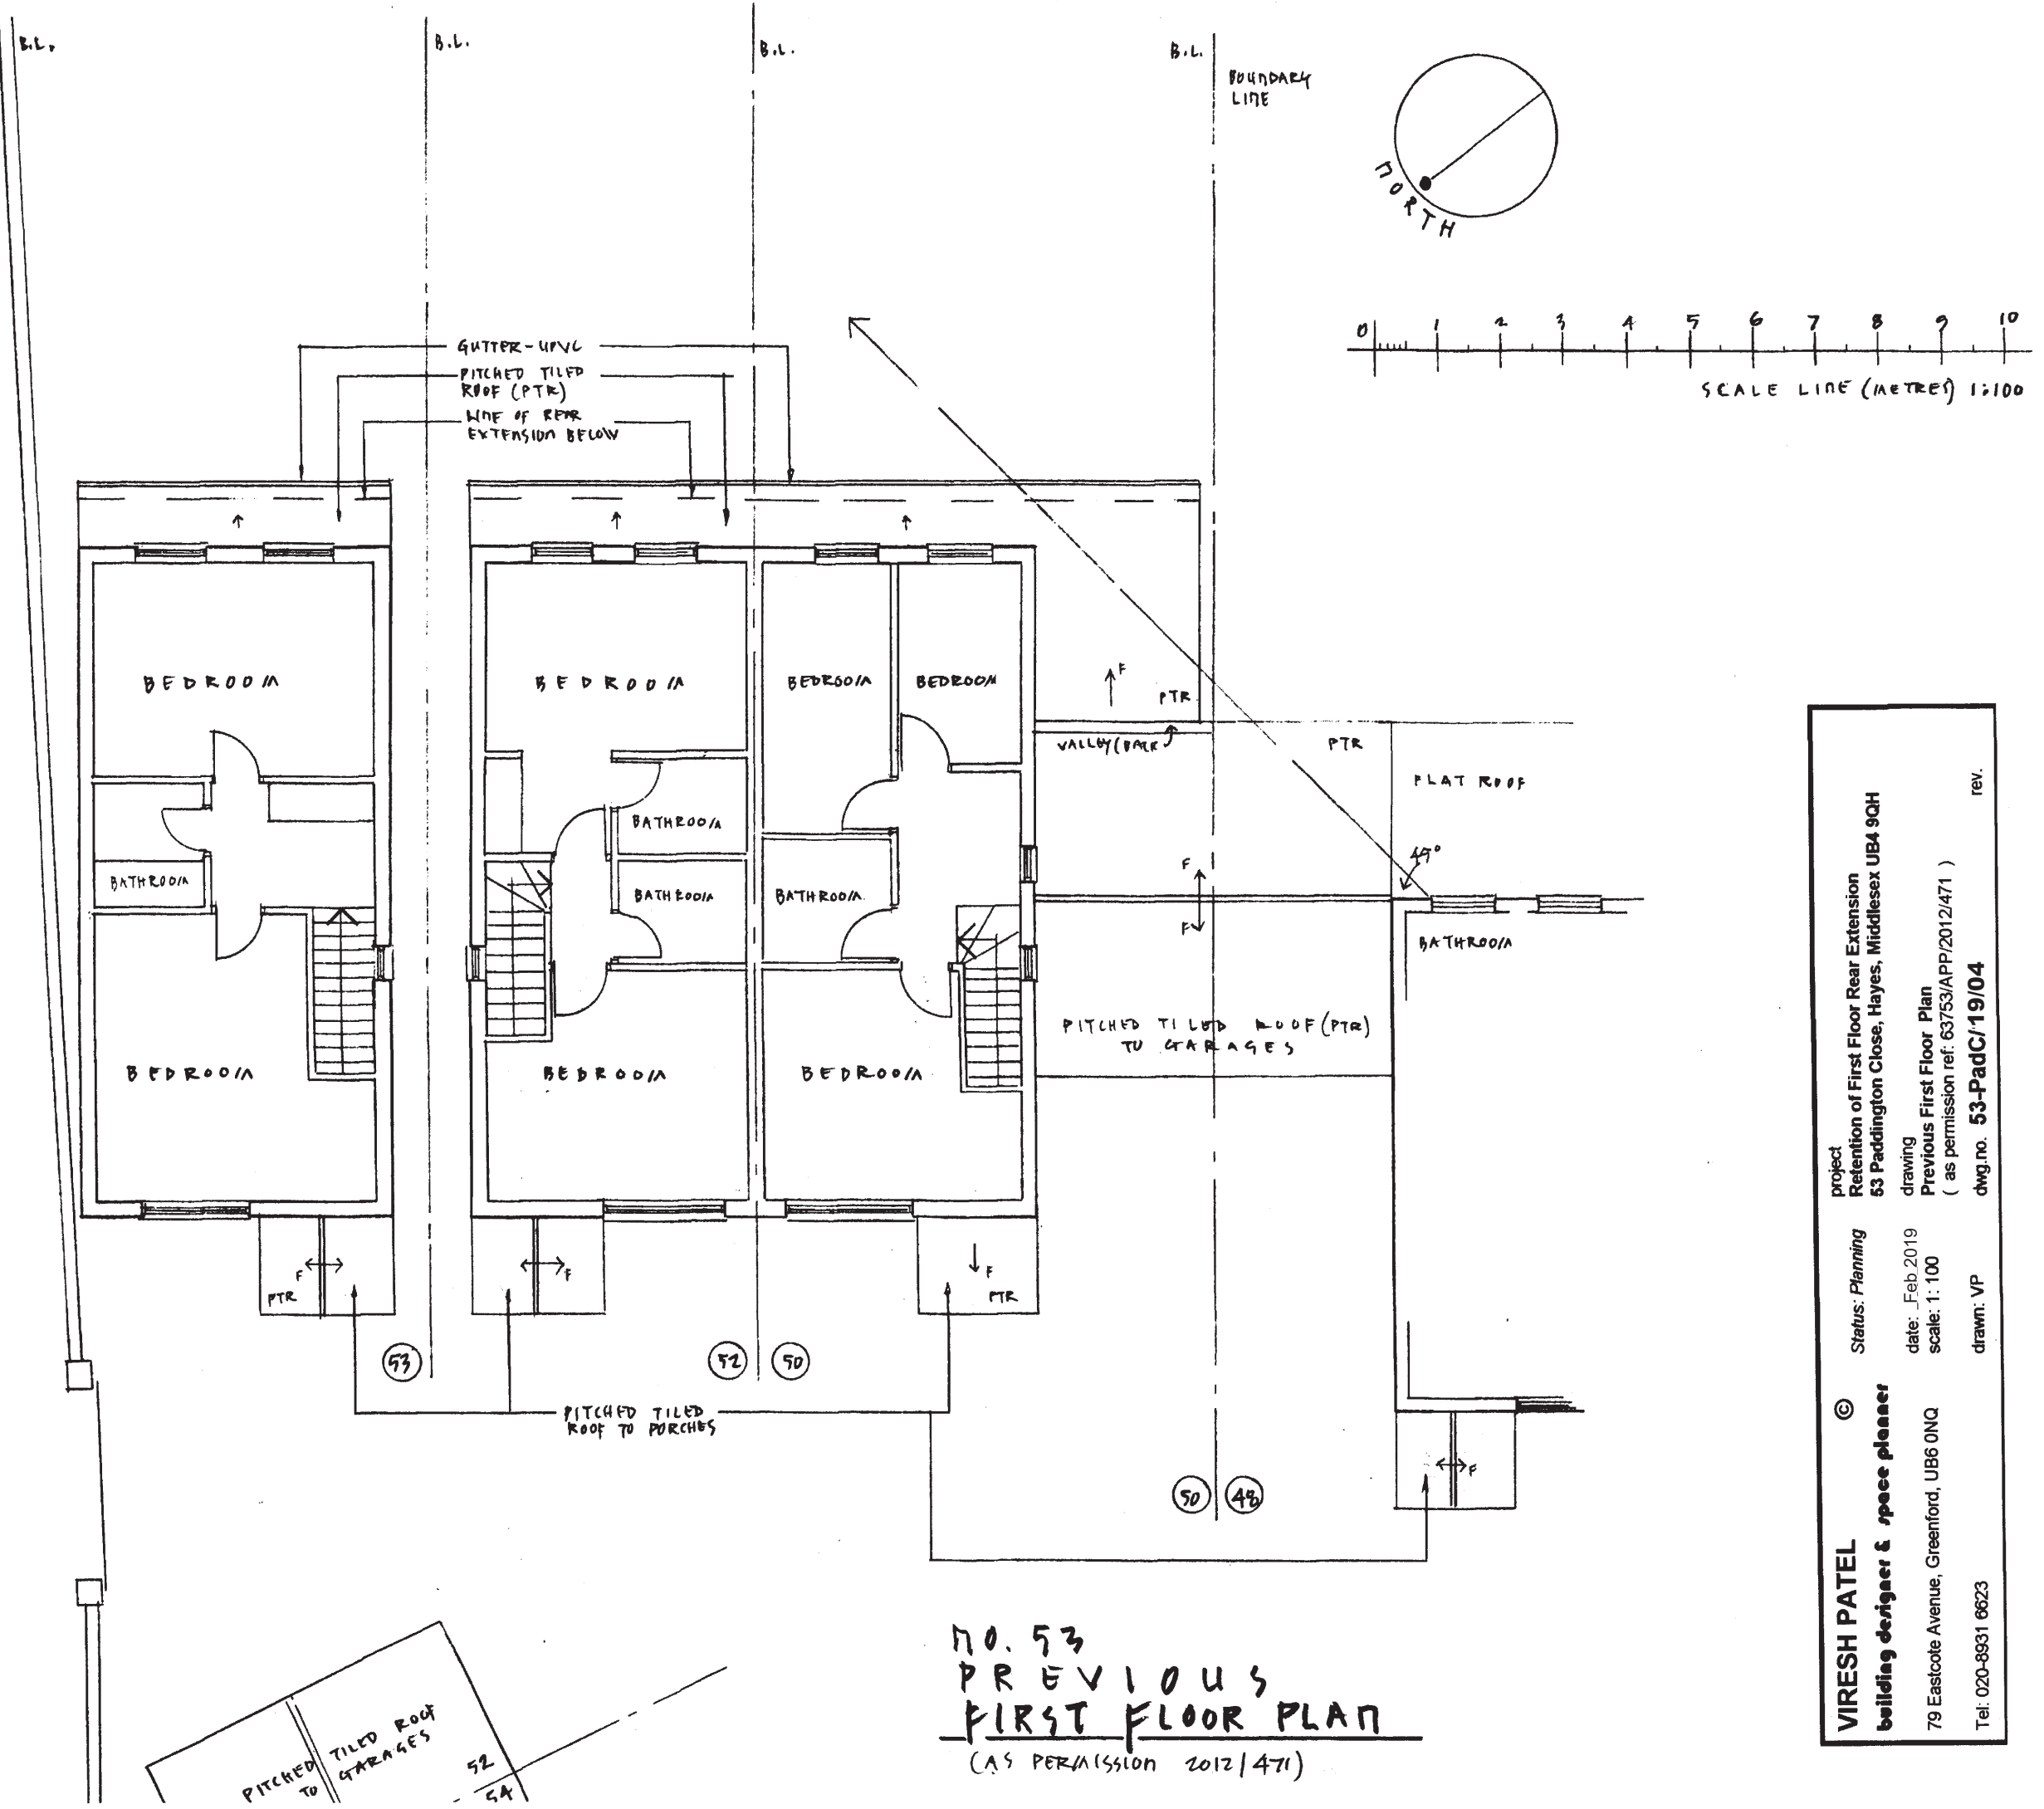

VIRESH PATEL building designer & space planner 79 Eastcote Avenue, Greenford, UB6 0NQ Tel: 020-8931 6623	©	Project	Retention of First Floor Rear Extension 53 Paddington Close, Hayes, Middlesex UB4 9QH
	Status: Planning	drawing	Previous First Floor Plan (as permission ref: 63753/APP/2012/471)
	date: Feb 2019	scale: 1:100	dwg no. 53-PadC/19/04
	drawn: VP	rev.	