

W A Y F A R E R R O A D




C R O S S O V E R

B.L.  
2.1M HIGH  
BRICK BOUNDARY  
WALL

B.L.  
2.1M BRICK  
BOUNDARY  
WALL

B.L.  
1.8M TIMBER  
BOARDED  
BOUNDARY  
FENCE

B.L.  
BOUNDARY  
LINE

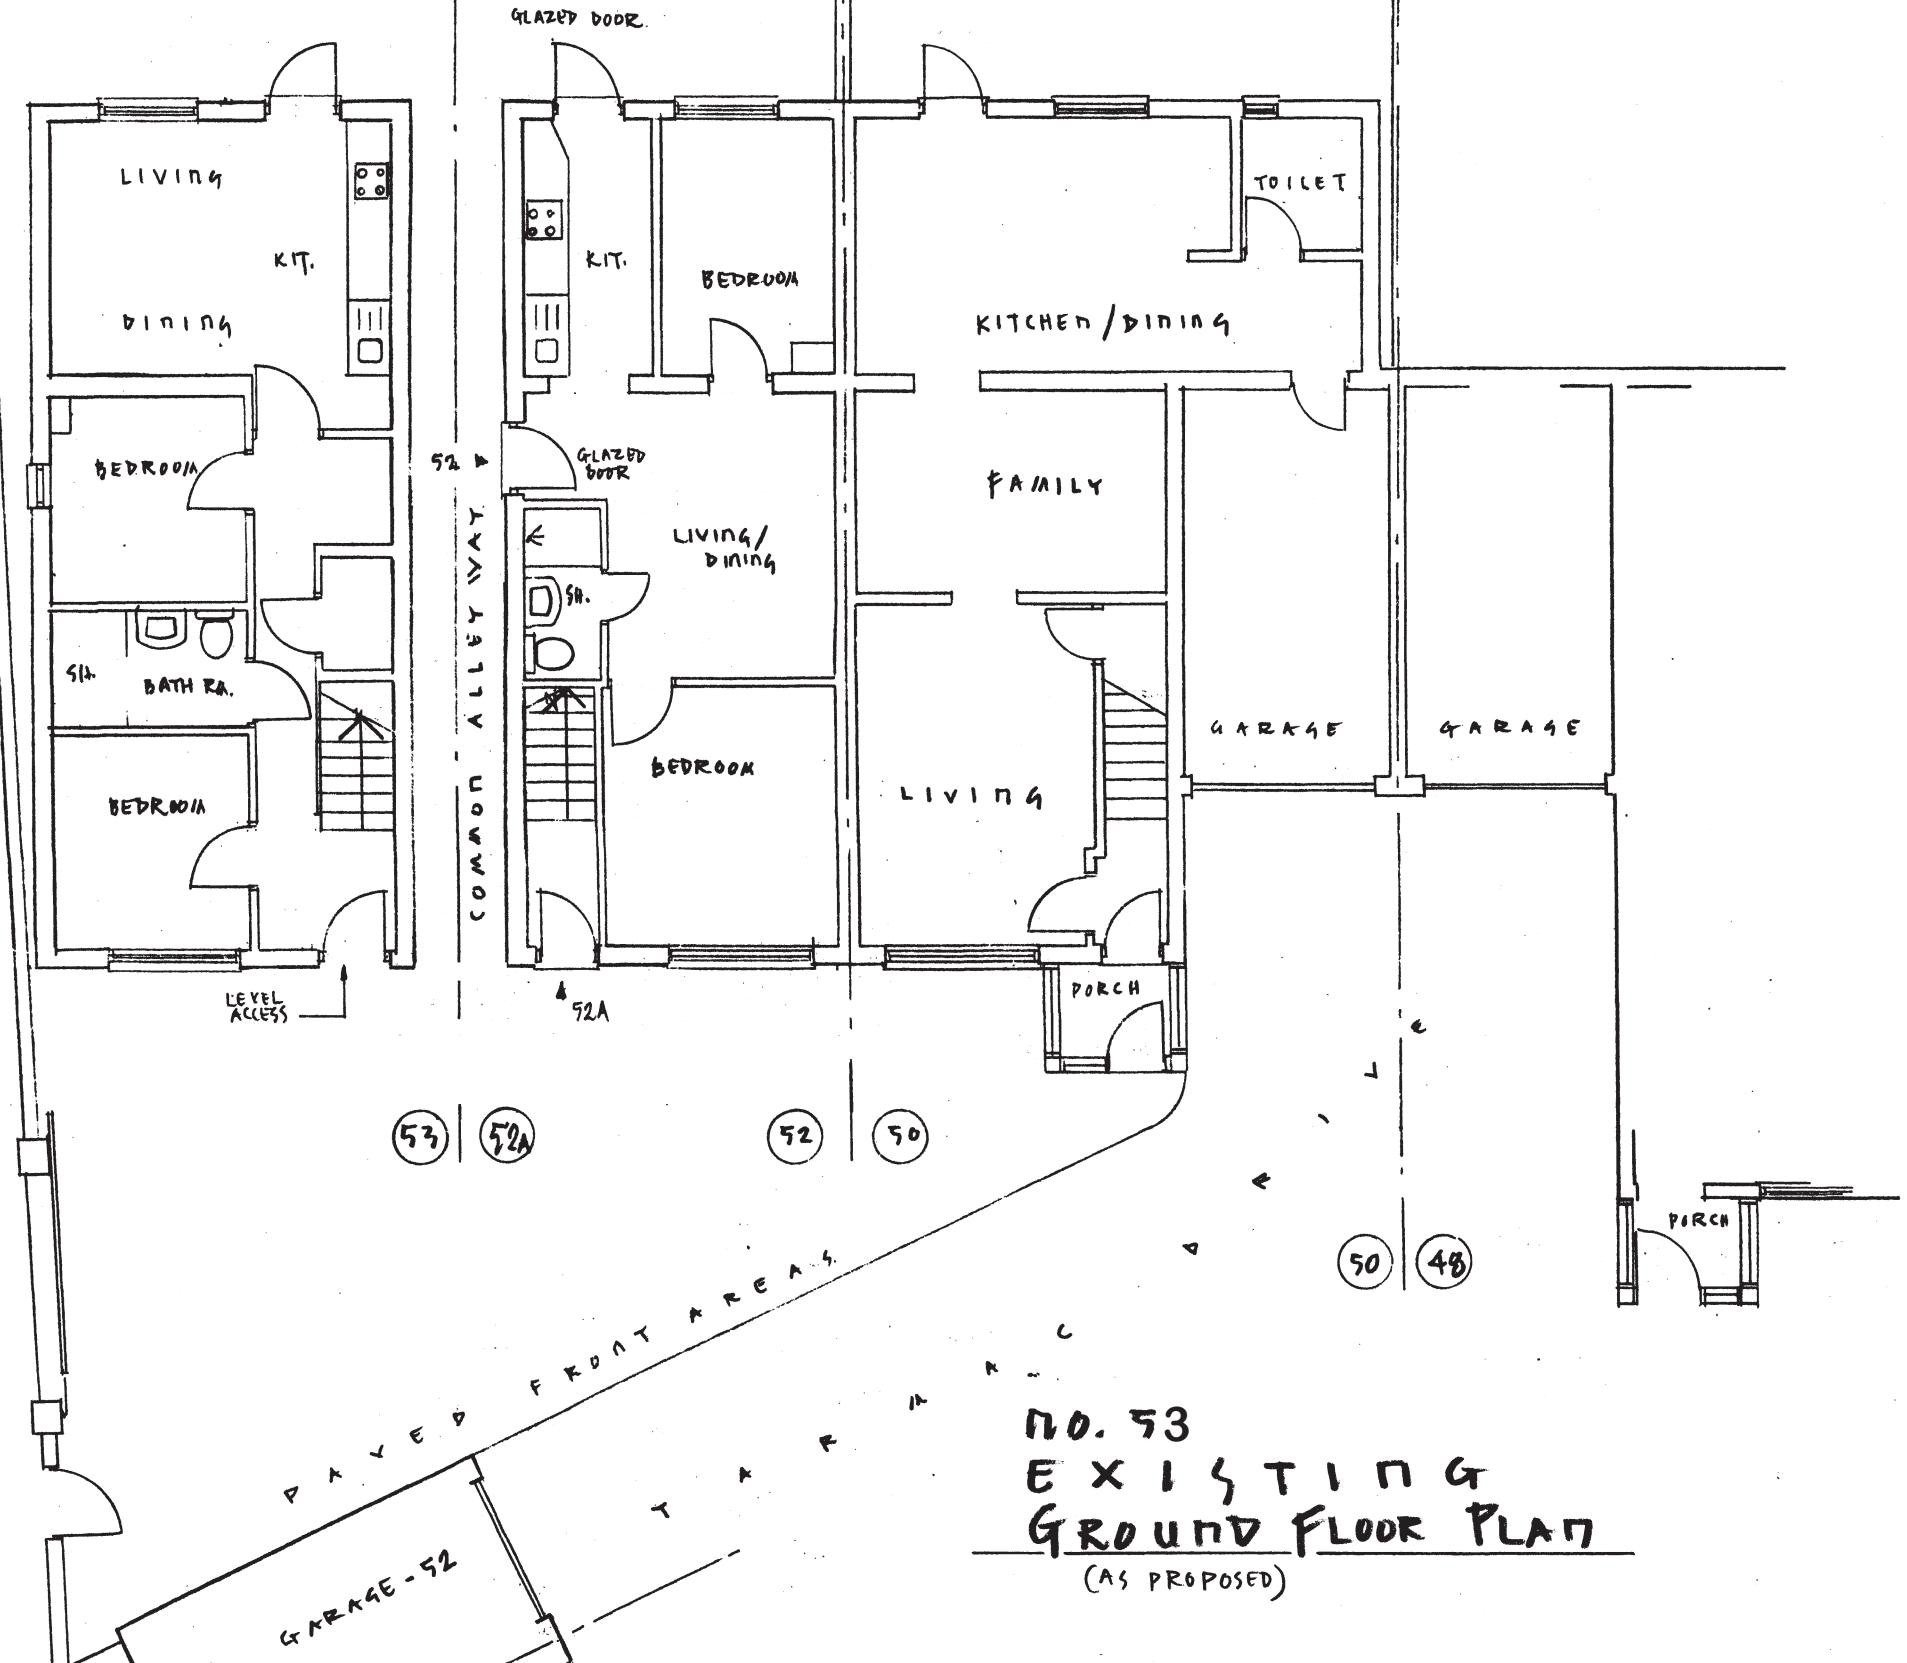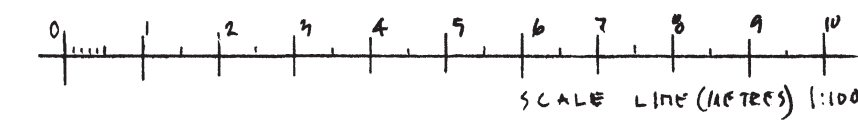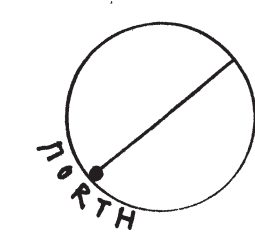

NO. 53  
EXISTING  
GROUND FLOOR PLAN  
(AS PROPOSED)

NB: The works shown for No. 52 on this drawing are being applied for separately and do not form a part of this application. The works for No. 50 on this drawing were granted planning permission under ref. 63135/APP/2017/4508

|   |                                |                                                                                          |
|---|--------------------------------|------------------------------------------------------------------------------------------|
| VIRESH PATEL<br>©<br>building designer & space planner<br>79 Eastcote Avenue, Greenford, UB6 0NQ<br>Tel: 020-8931 6623 | Project                        | Retention of First Floor Rear Extension<br>53 Paddington Close, Hayes, Middlesex UB4 9QH |
|   | Status: Planning               | drawing<br>Existing Ground Floor Plan ( as proposed )                                    |
|   | date: Feb 2019<br>scale: 1:100 | dwg.no. 53-PadC/19/09                                                                    |
|   | drawn: VP                      | rev.                                                                                     |