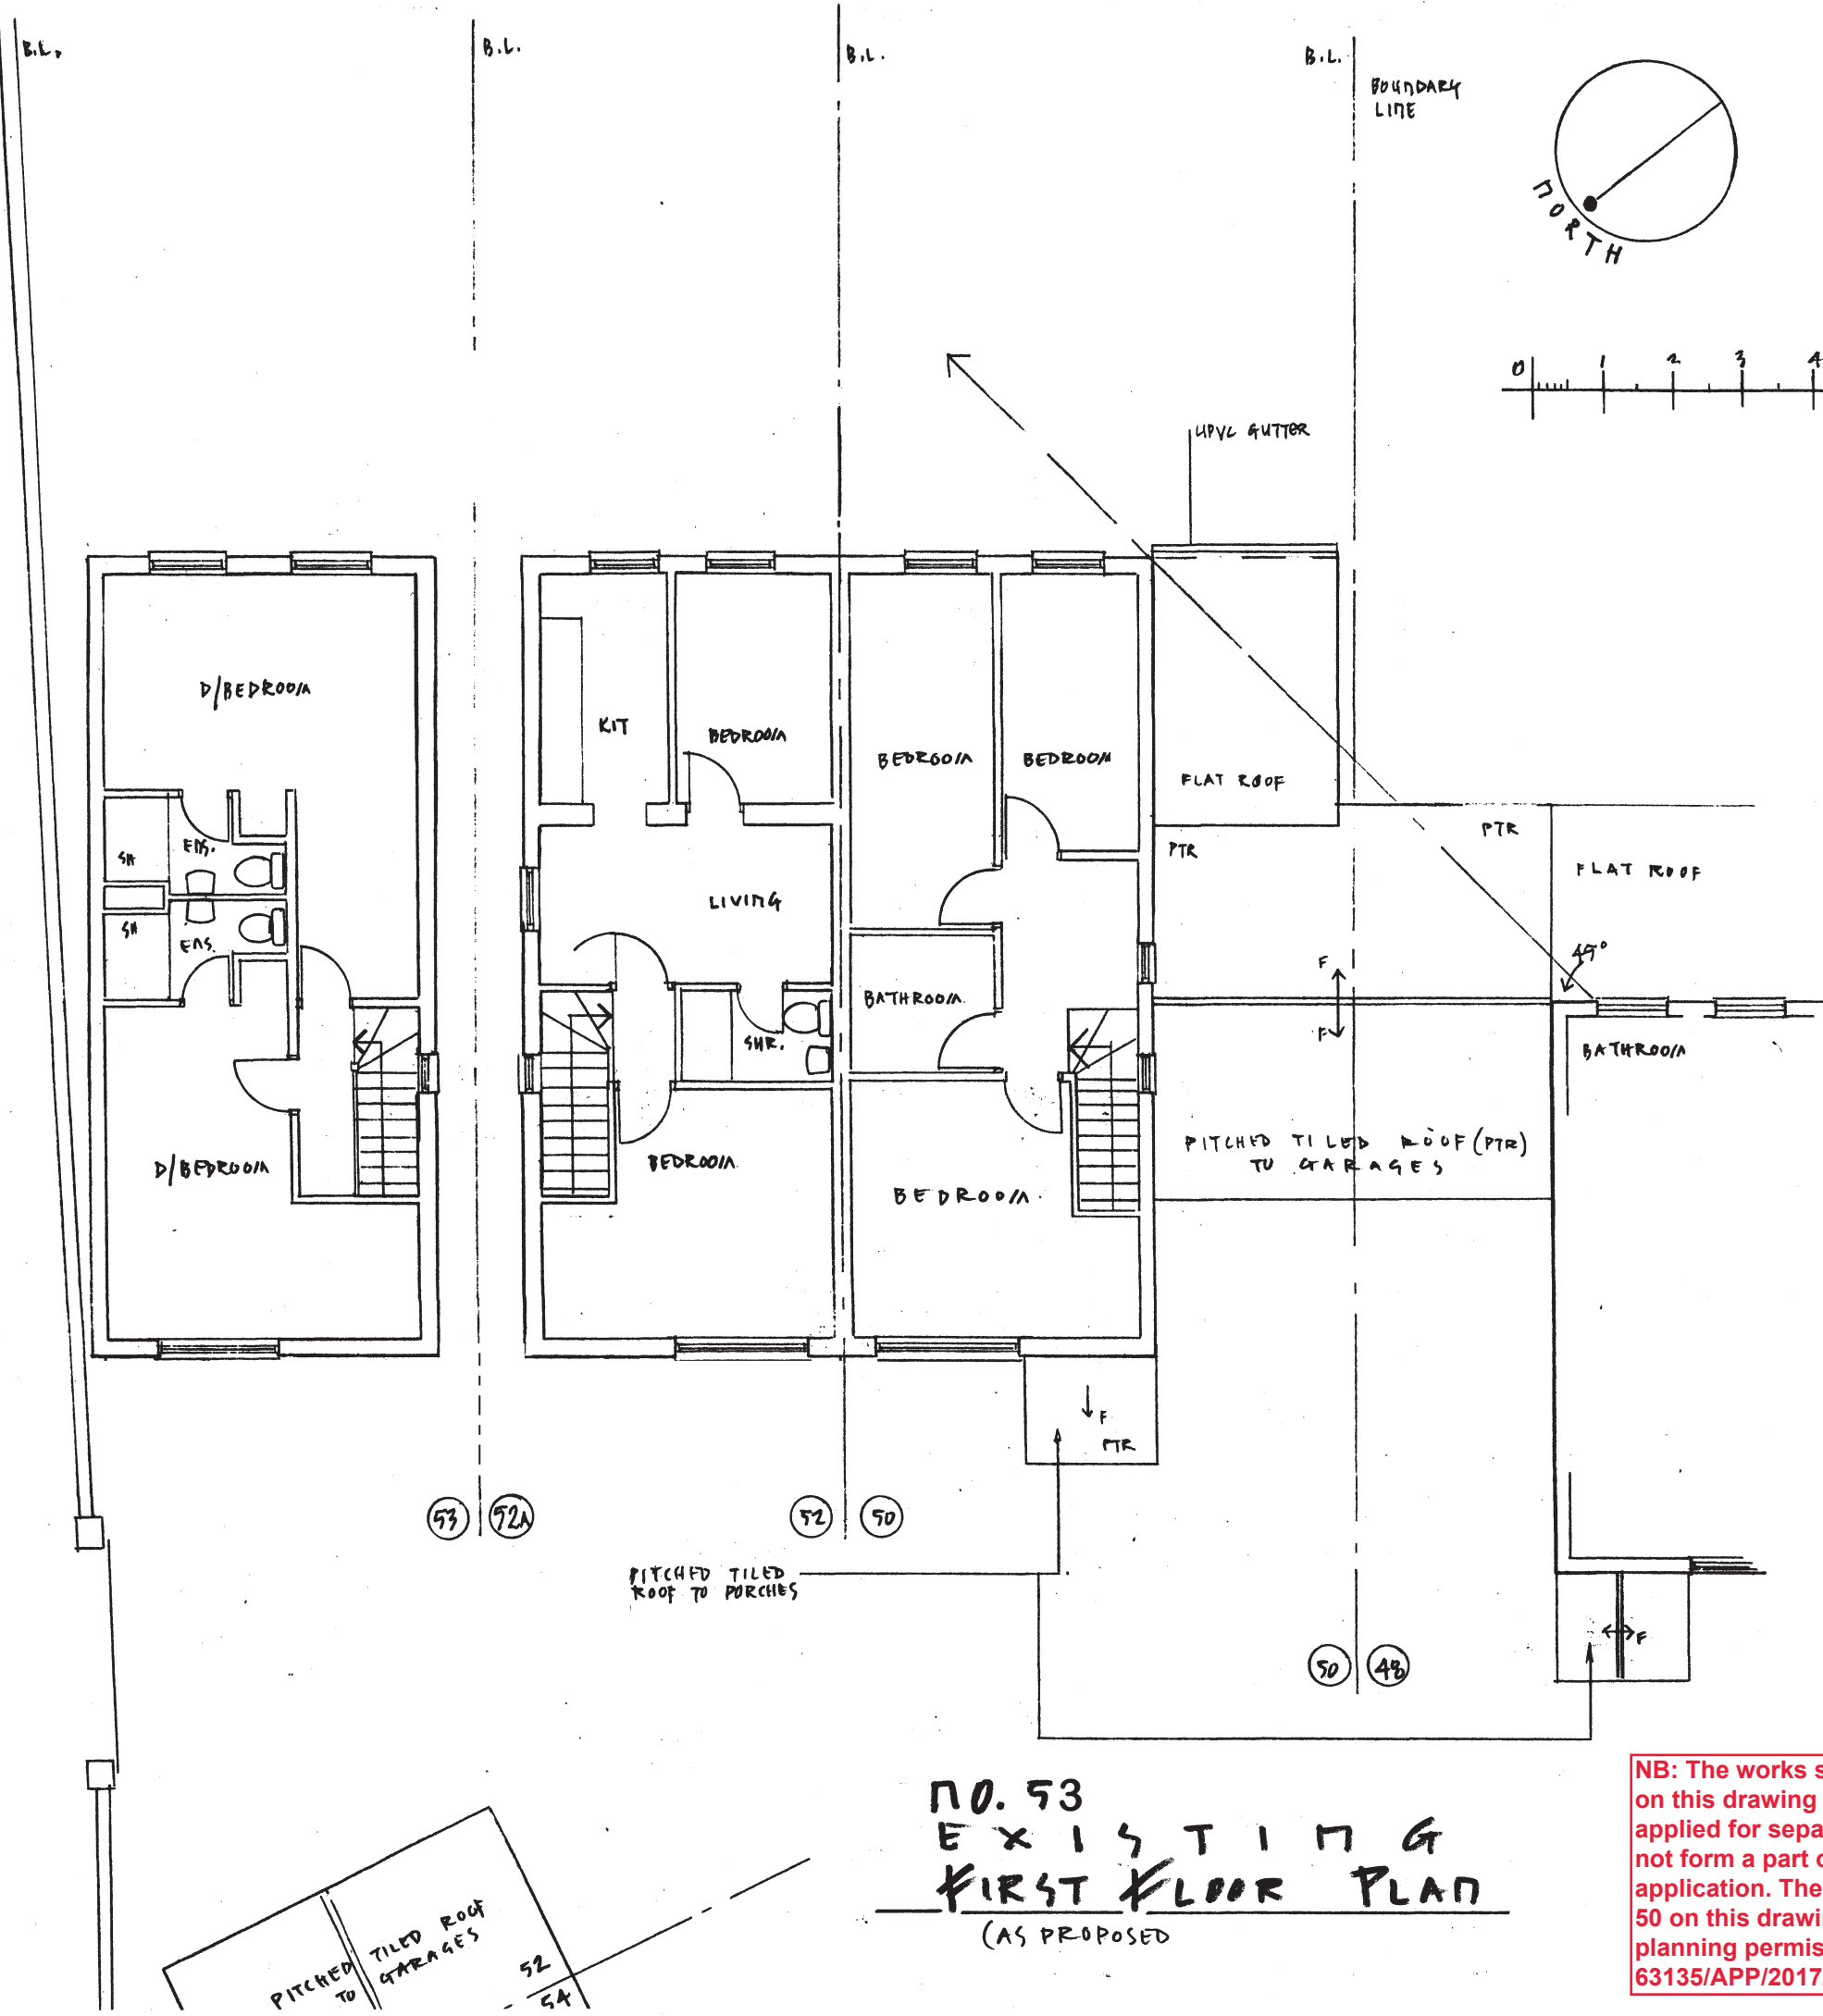


**NO. 53
EXISTING
FIRST FLOOR PLAN
(AS PROPOSED)**

NB: The works shown for No. 52 on this drawing are being applied for separately and do not form a part of this application. The works for No. 50 on this drawing were granted planning permission under ref. 63135/APP/2017/4508

VIRESH PATEL building designer & space planner 79 Eastcote Avenue, Greenford, UB6 0NQ Tel: 020-8931 6623	Project	Retention of First Floor Rear Extension 53 Paddington Close, Hayes, Middlesex UB4 9QH
	Status: Planning	drawing Existing First Floor Plan (as proposed)
	date: Feb 2019	scale: 1:100
	drawn: VP	dwg.no. 53-PadC/19/10 rev.