



NO. 53
EXISTING
ROOF PLAN
(AS PROPOSED)

A.V.


B.V.

B.V.

B.V.
BOUNDARY
LINE

 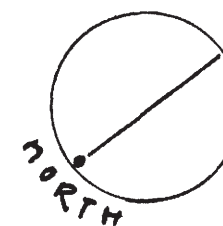

CODE
PTR - PITCHED TILED ROOF
H/PTR - HIPPED / PTR
FR - FLAT ROOF

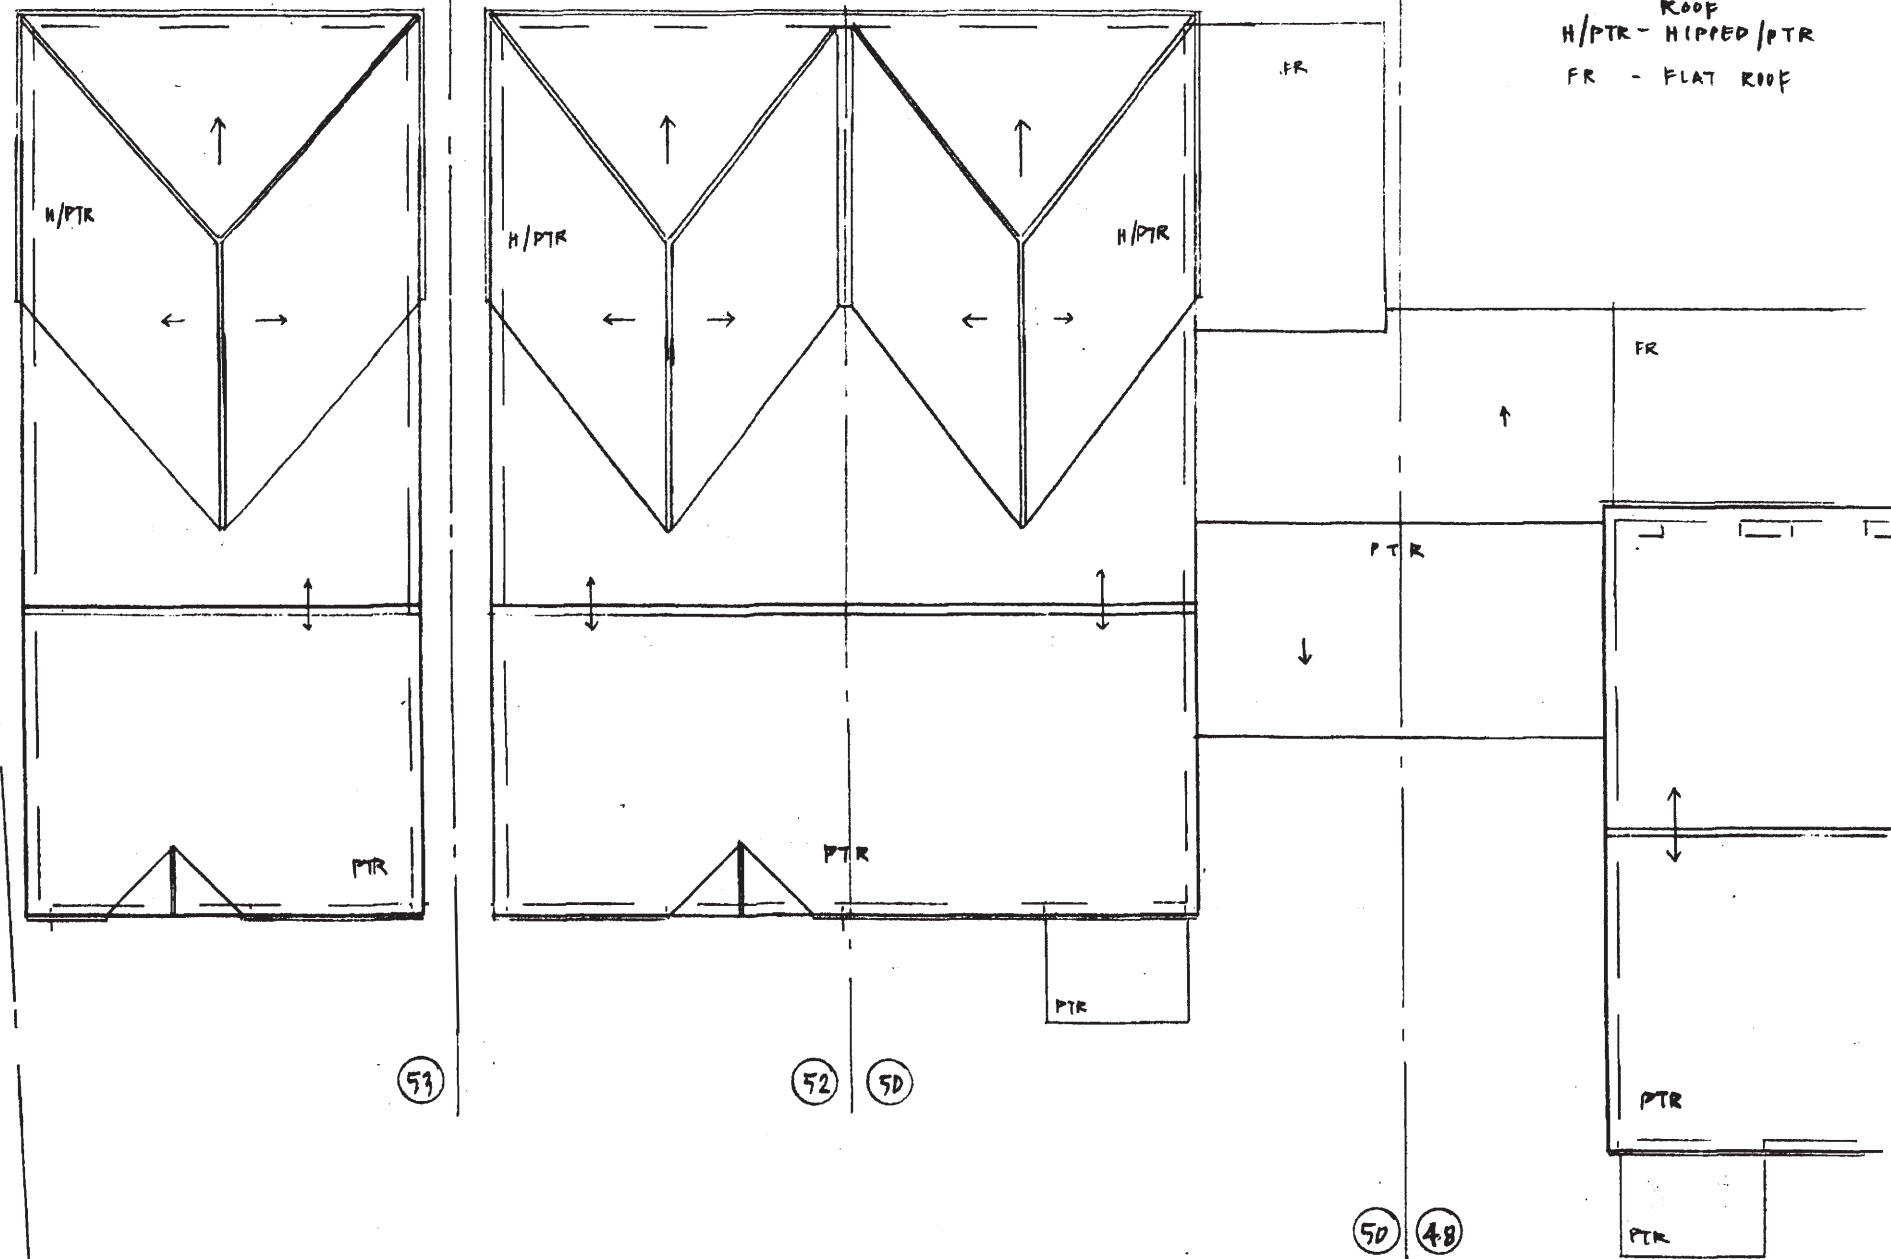

51

52

50

50

48

NB: The works shown for No. 52 on this drawing are being applied for separately and do not form a part of this application. The works for No. 50 on this drawing were granted planning permission under ref. 63135/APP/2017/4508

VIRESH PATEL
©
building designer & space planner

Project: Retention of First Floor Rear Extension;
53 Paddington Close, Hayes, Middlesex UB4 9QH
Status: Planning
date: Feb 2019
scale: 1:100
drawn: VP
drawing: Existing Roof Plan
(as proposed)
dwg no. 53-PadC/19/11

79 Eastcote Avenue, Greenford, UB6 0NQ

Tel: 020-8931 6623

rev.