


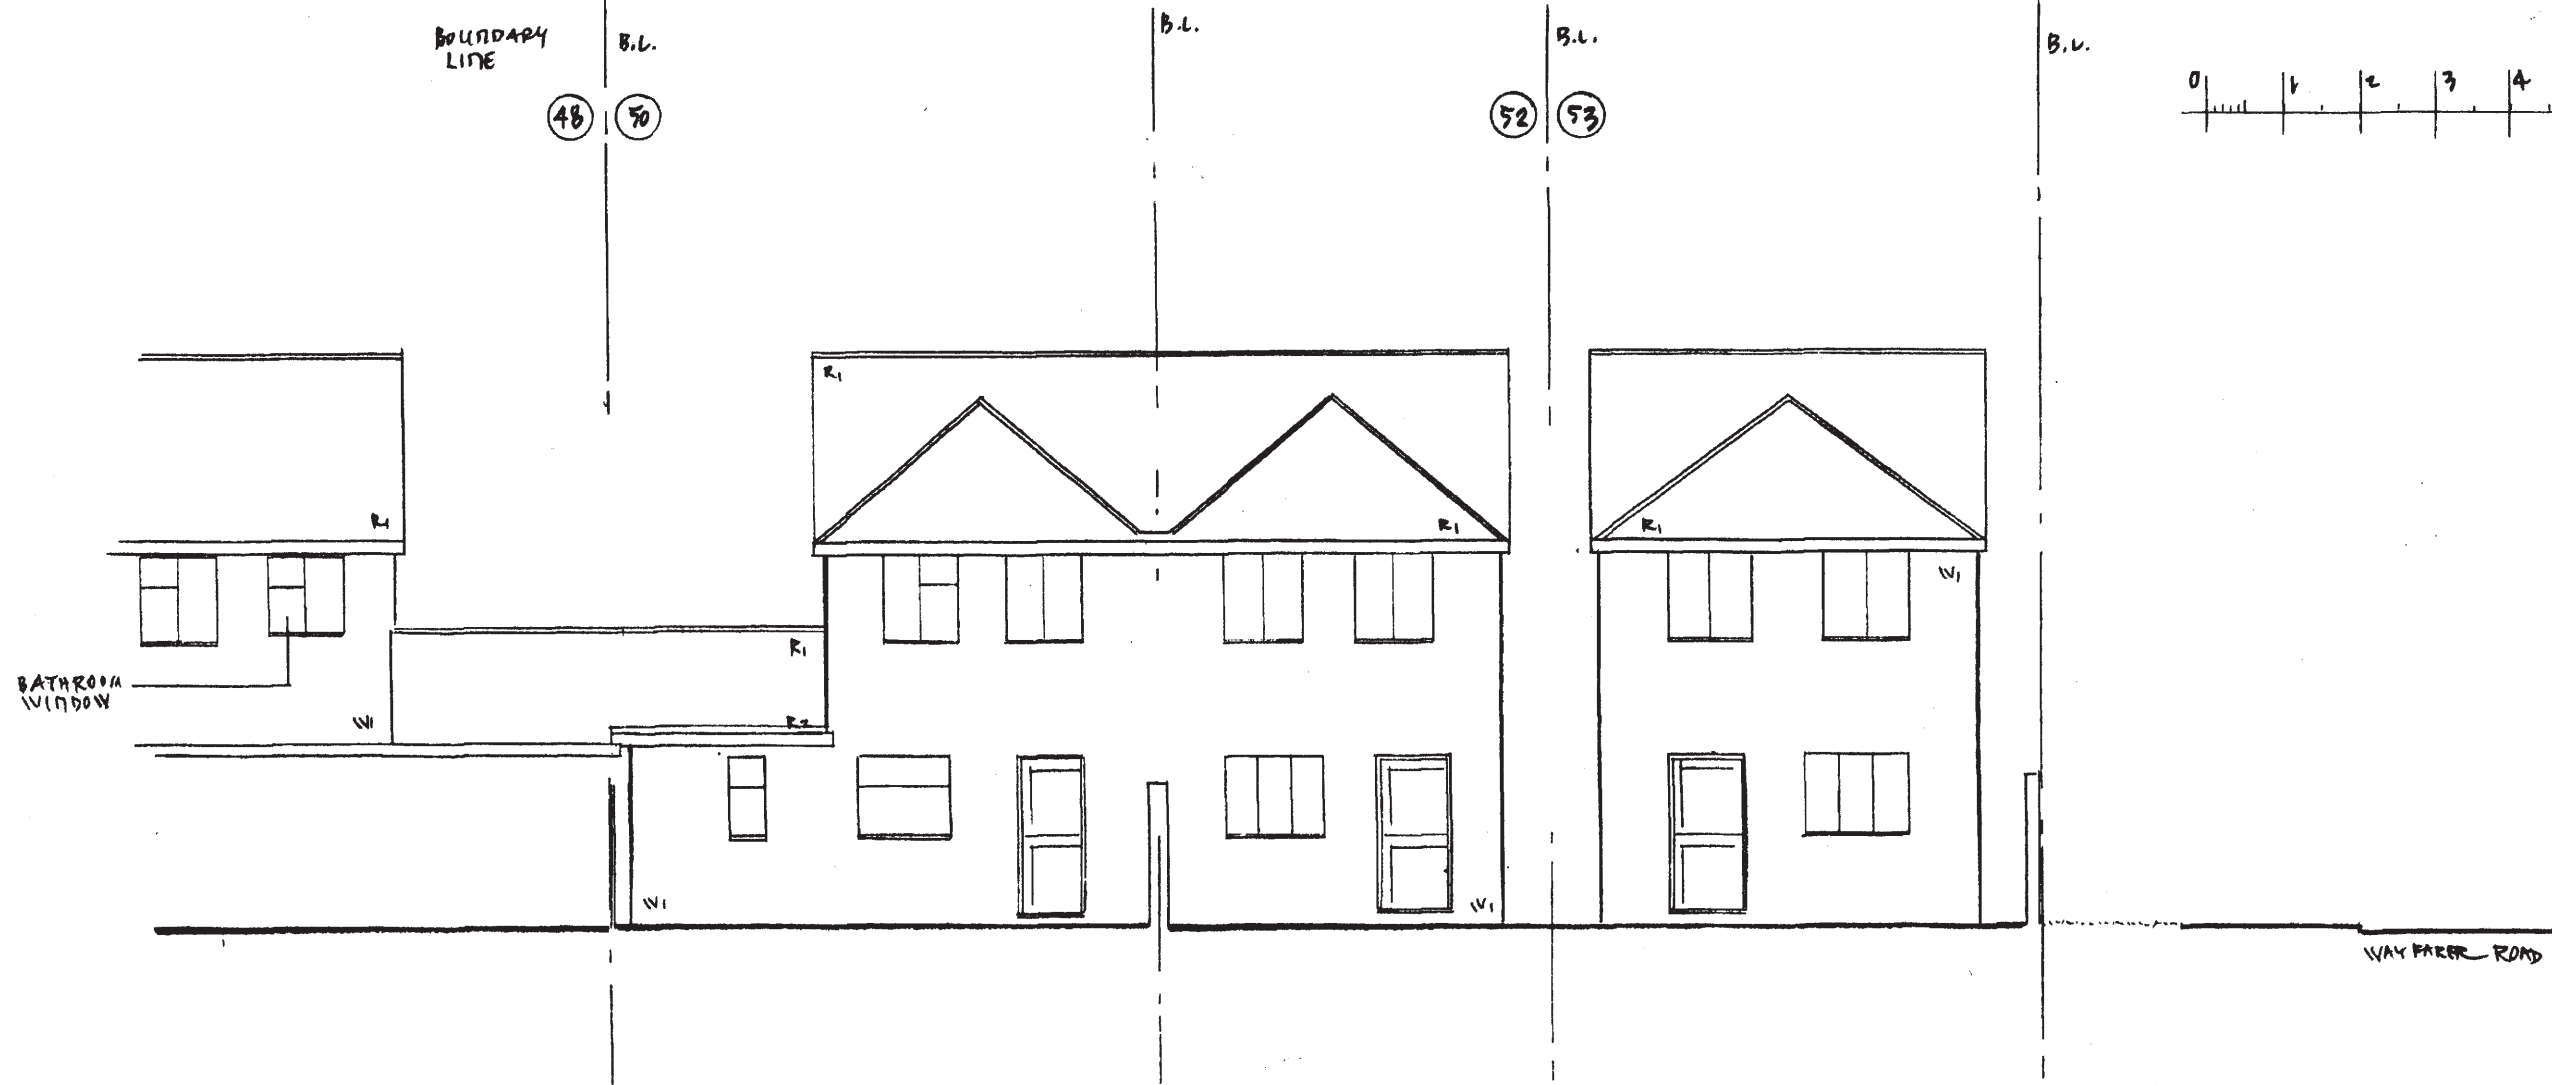

NB: The works shown for No. 52 on this drawing are being applied for separately and do not form a part of this application. The works for No. 50 on this drawing were granted planning permission under ref. 63135/APP/2017/4508

VIRESH PATEL
©
building designer & space planner

79 Eastcote Avenue, Greenford, UB6 0NQ

Tel: 020-8931 6623

Status: Planning

date: Feb 2019
scale: 1:100

drawn: VP

project
Retention of First Floor Rear Extension:
63 Paddington Close, Hayes, Middlesex UB4 9QH

drawing
Existing Rear Elevation
(as proposed)

dwg no. 53-PadC/19/13

rev.