

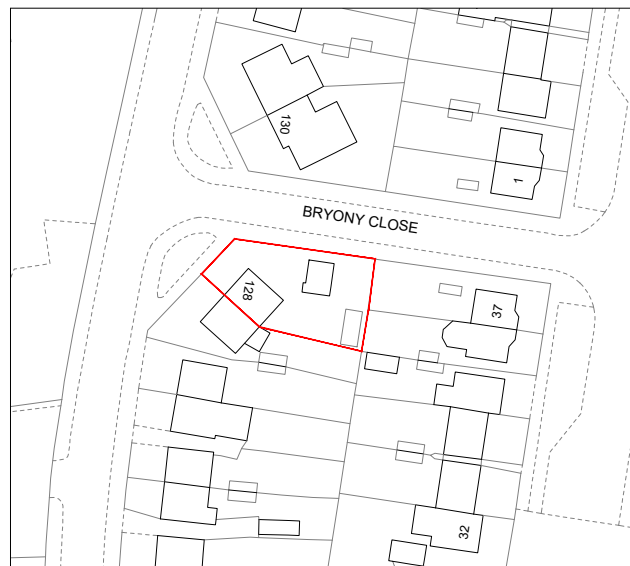


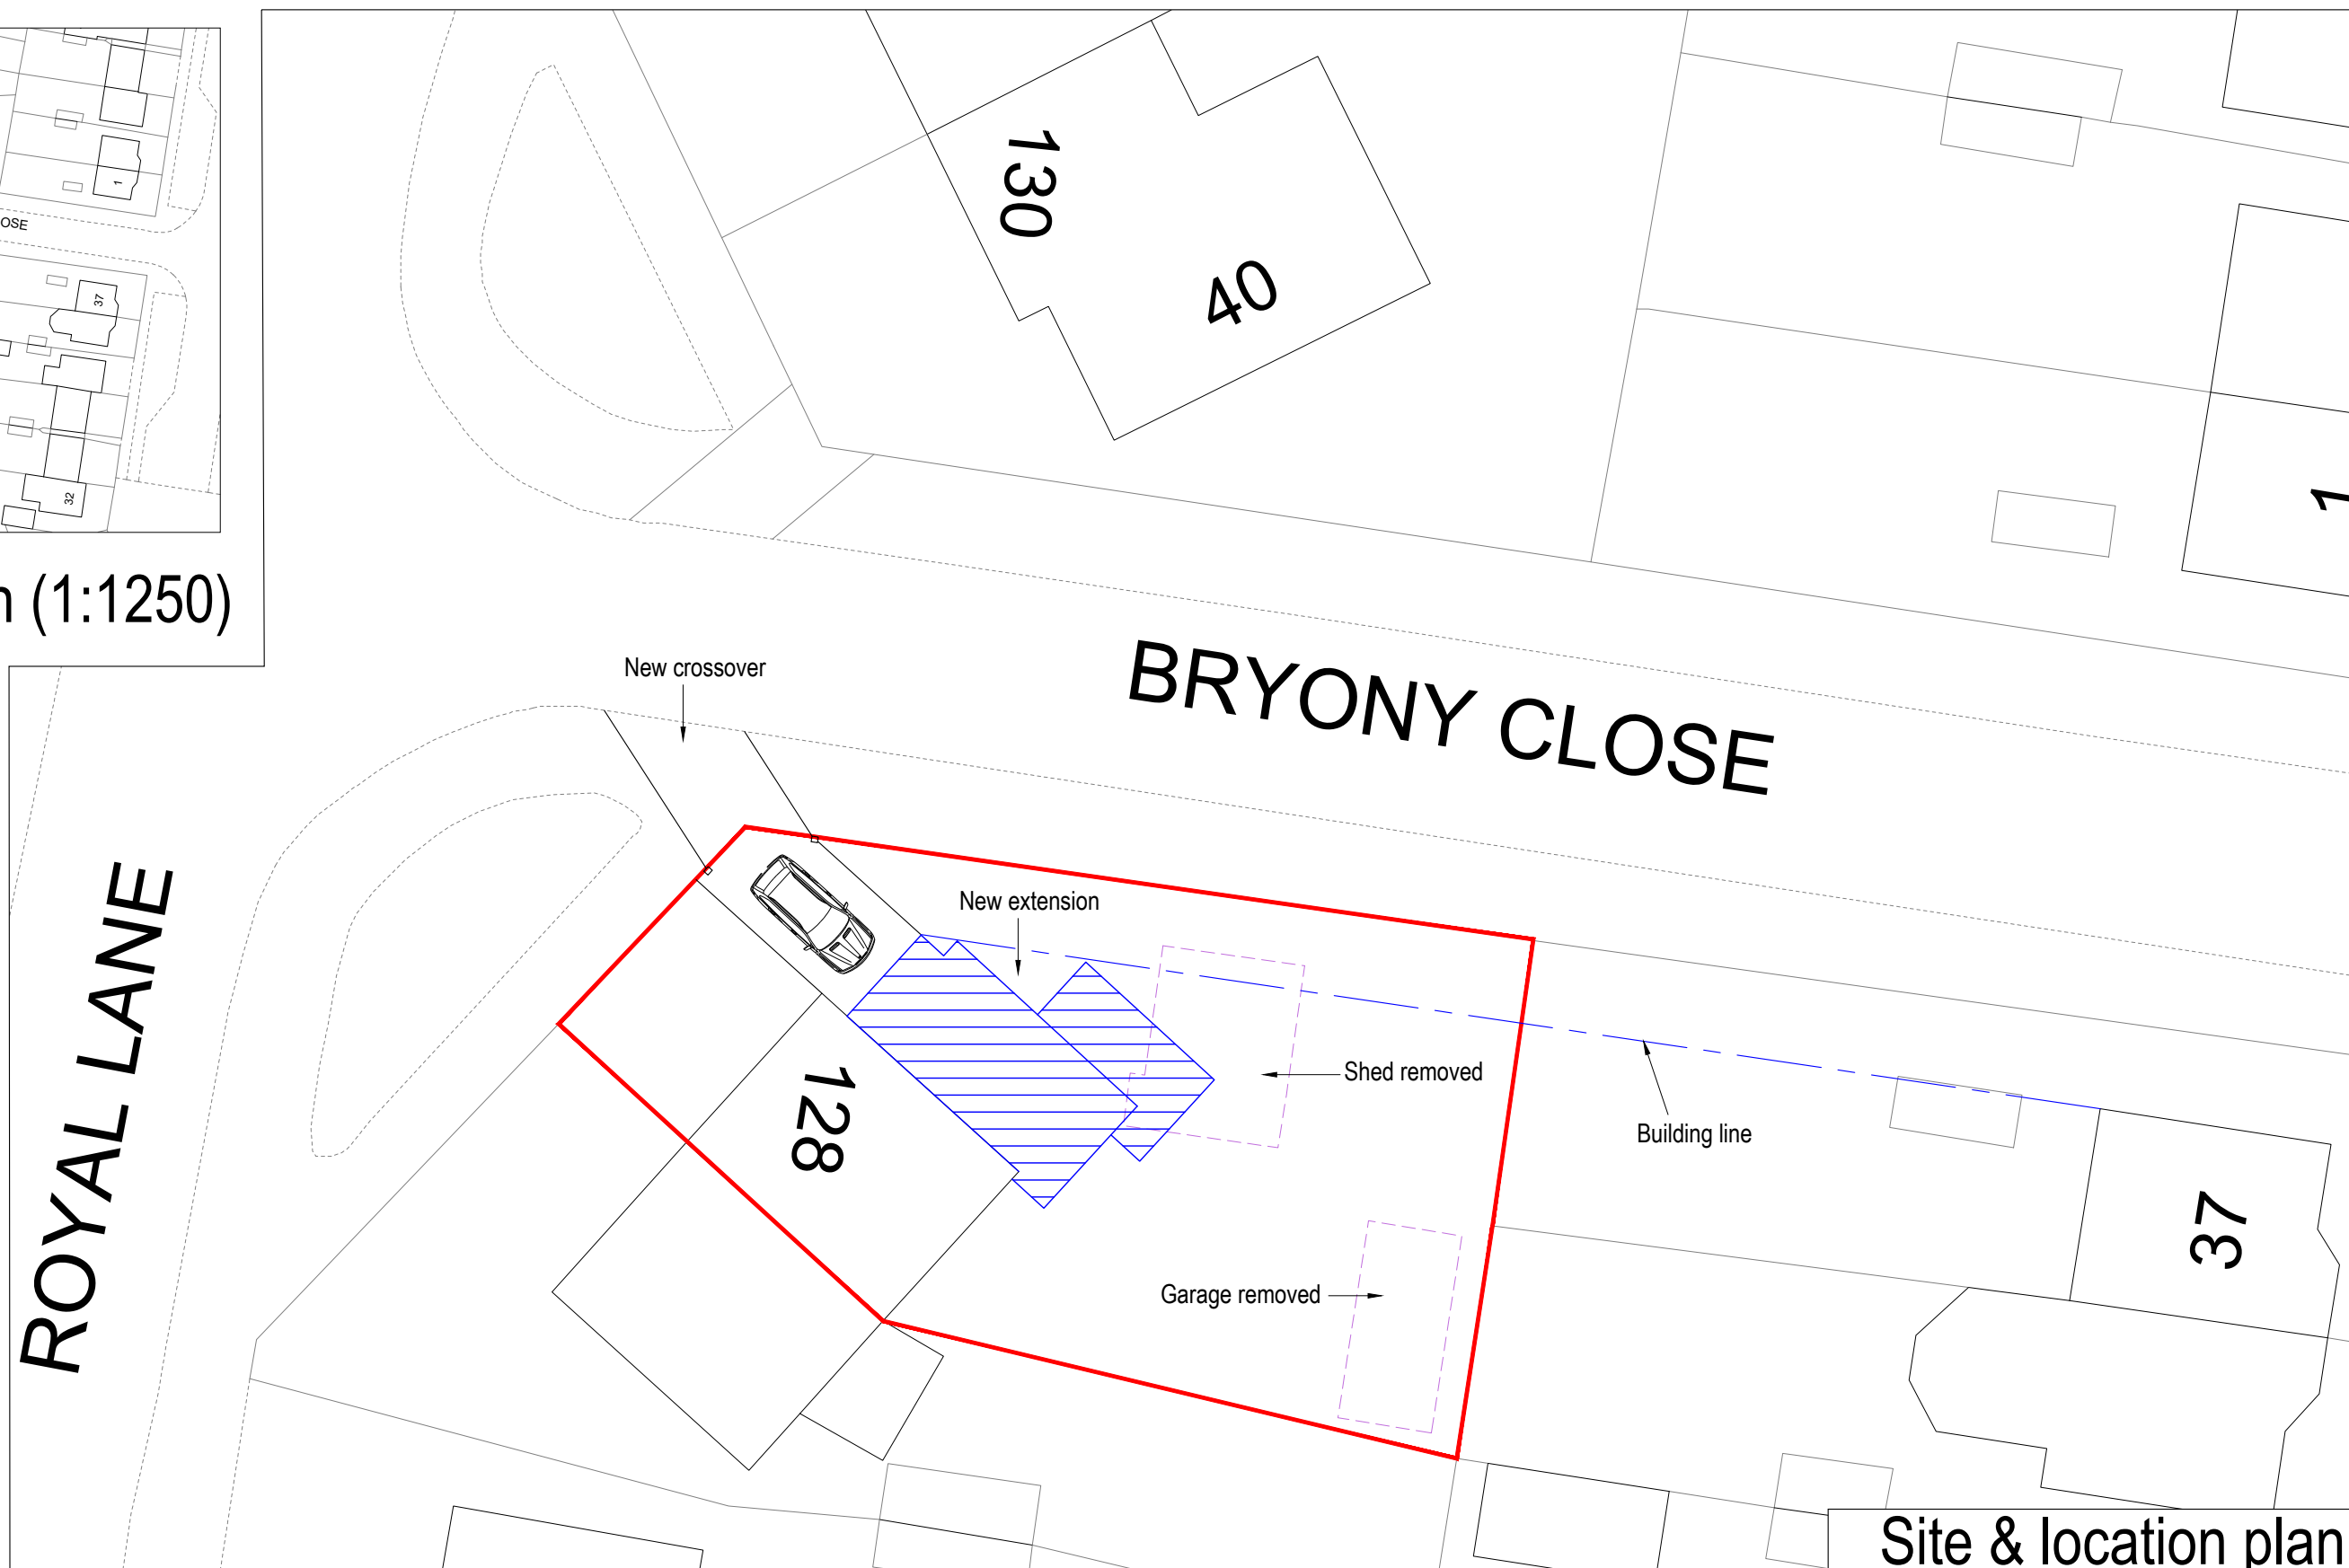

Location plan (1:1250)

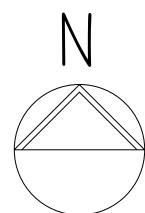

Site & location plan

Site plan (1:200)

SCALE
1:200

Side extension
128 Royal Lane, Uxbridge UB8 3QY
For Mr and Mrs Rahman



4 ALBION PLACE
NORTHANTS NN1 1UD
TEL 01604 622226
FAX 01604 622225
3 EMANUEL AVENUE
ACTON LONDON W3 6JG
TEL 020 8993 1086
FAX 020 8992 3676

SCALE As shown (A1)	DATE 10/20	DRN/CHD IB
DRG NO 20031/1A		