




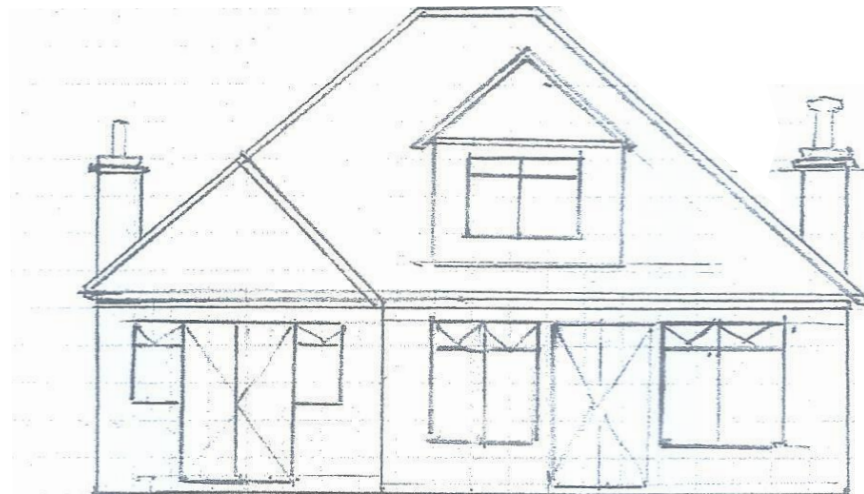


Existing rear elevation	Date: Feb 2021	Drawing No: 1	Scale: 1:100
Site: 154 Eastcote Road, Ruislip, Middlesex	Ref: PP-09551711 Planning App Ref: 637/APP/2021/703		

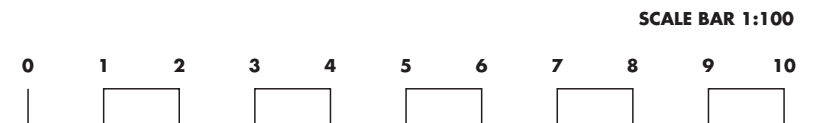

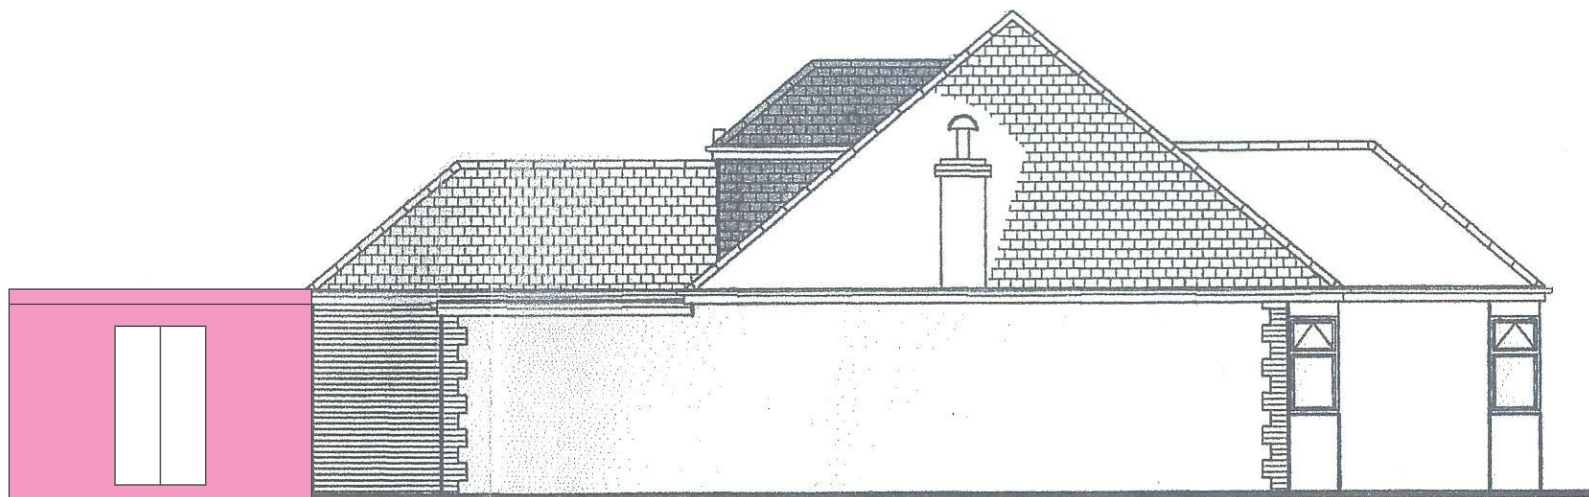


Proposed side elevation.1	Date: Feb 2021	Drawing No: 4	Scale: 1:100
Site: 154 Eastcote Road, Ruislip, Middlesex	Ref: PP-09551711 Planning App Ref: 637/APP/2021/703		

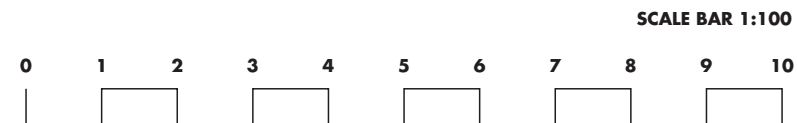



Existing side elevation.2	Date: Feb 2021	Drawing No: 5	Scale: 1:100
Site: 154 Eastcote Road, Ruislip, Middlesex	Ref: PP-09551711 Planning App Ref: 637/APP/2021/703		

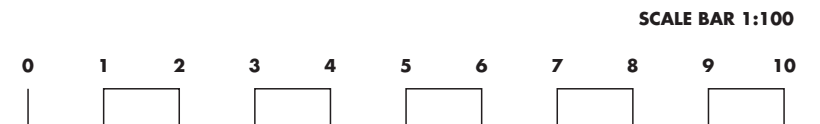





Proposed side elevation.2	Date: Feb 2021	Drawing No: 6	Scale: 1:100
Site: 154 Eastcote Road, Ruislip, Middlesex	Ref: PP-09551711 Planning App Ref: 637/APP/2021/703		




EXISTING
GROUND FLOOR

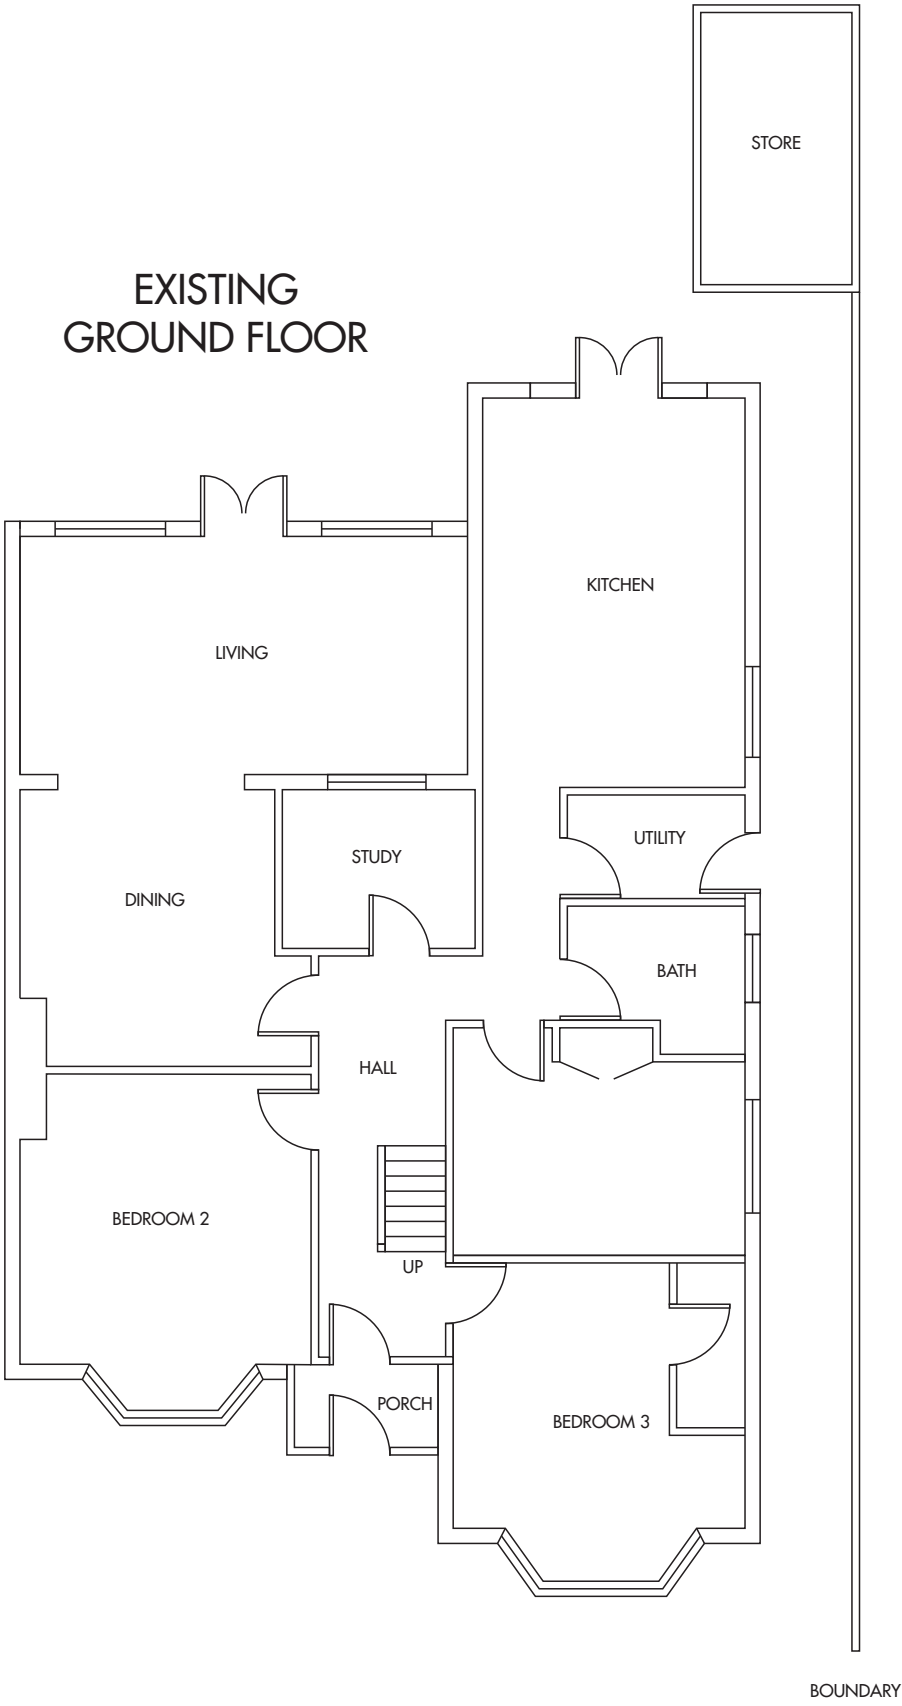


PROPOSED
GROUND FLOOR

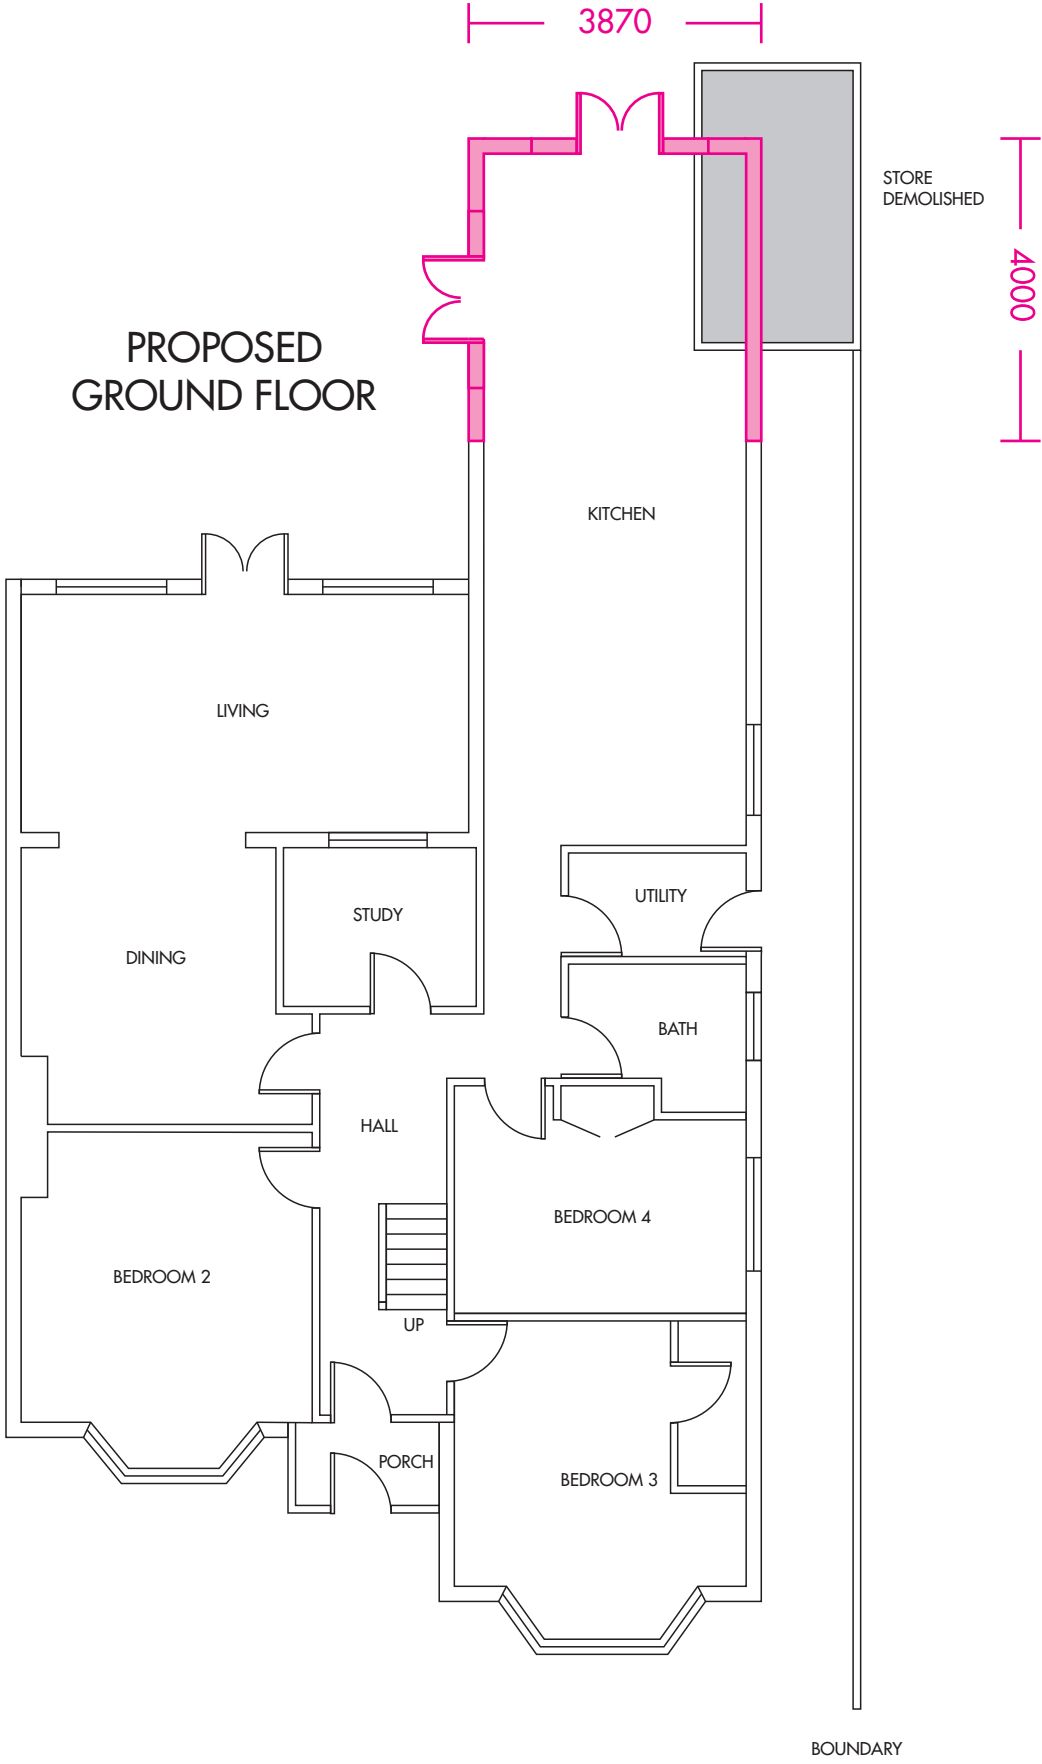


Proposed single storey rear extension - Floor plan	Date: Feb 2021	Drawing No: 7	Scale: 1:100
Site: 154 Eastcote Road, Ruislip, Middlesex	Ref: PP-09551711 Planning App Ref: 637/APP/2021/703		

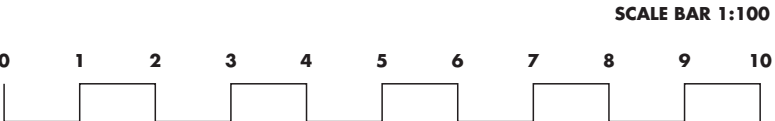

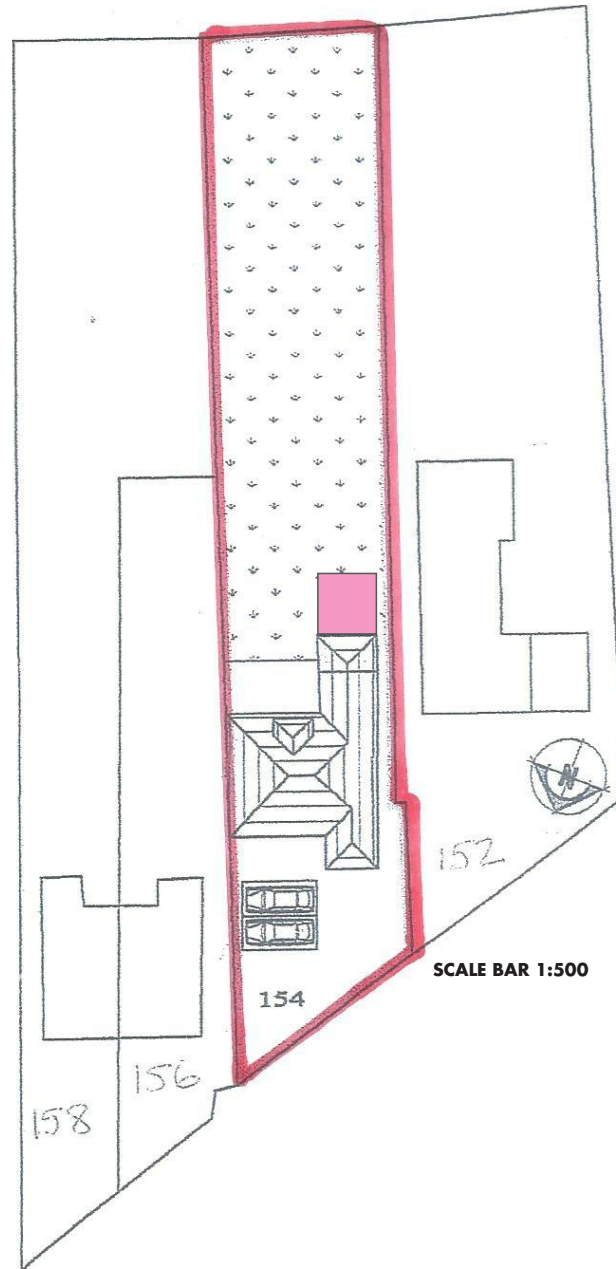

SCALE BAR 1:500

SCALE BAR 1:500

 

Block plan	Date: Feb 2021	Drawing No: 8	Scale: 1:500
Site: 154 Eastcote Road, Ruislip, Middlesex		Ref: PP-09551711 Planning App Ref: 637/APP/2021/703	



1:1250

SCALE BAR 1:1250



Location plan	Date: Feb 2021	Drawing No: 9	Scale: 1:1250
Site: 154 Eastcote Road, Ruislip, Middlesex		Ref: PP-09551711 Planning App Ref: 637/APP/2021/703	