




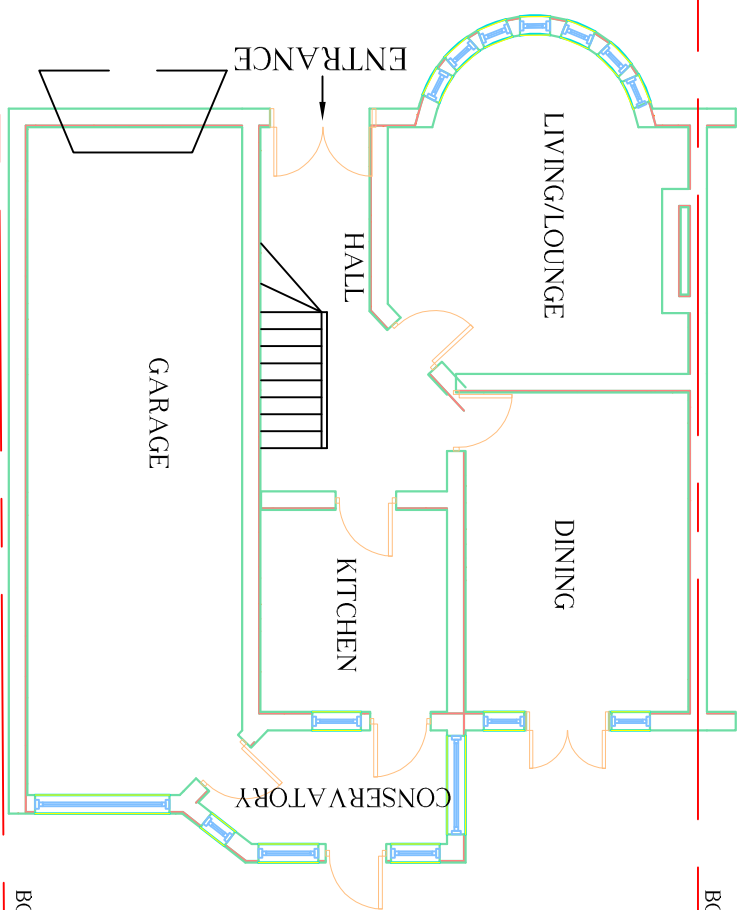


EXISTING GROUND FLOOR

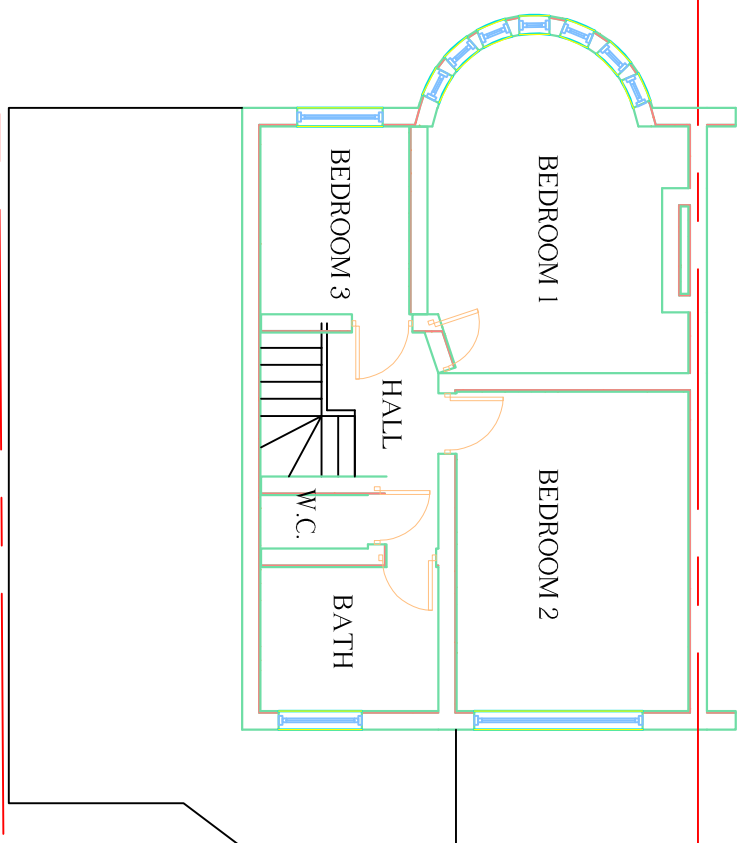


EXISTING FIRST FLOOR

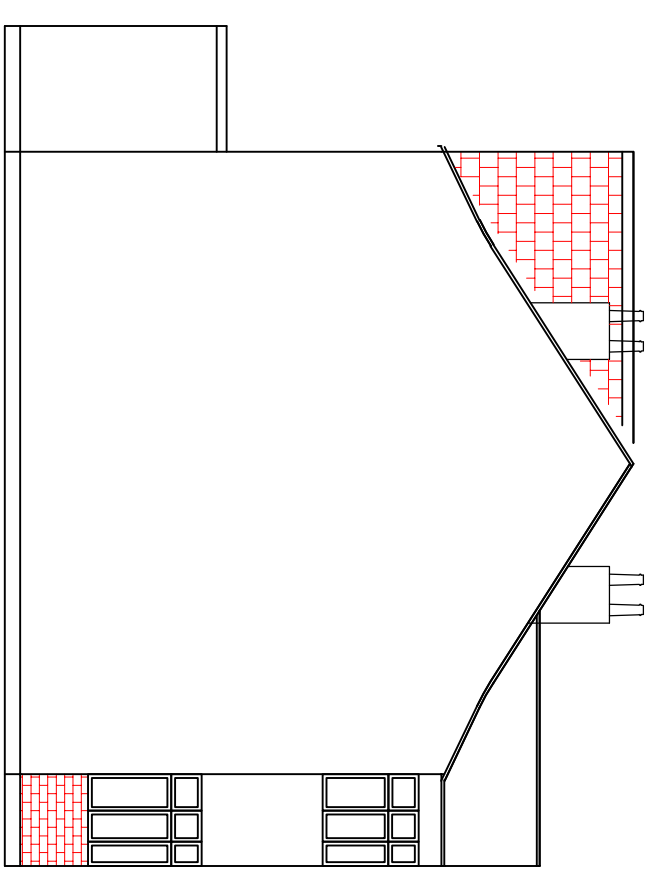


EXISTING SIDE ELEVATION (LEFT)

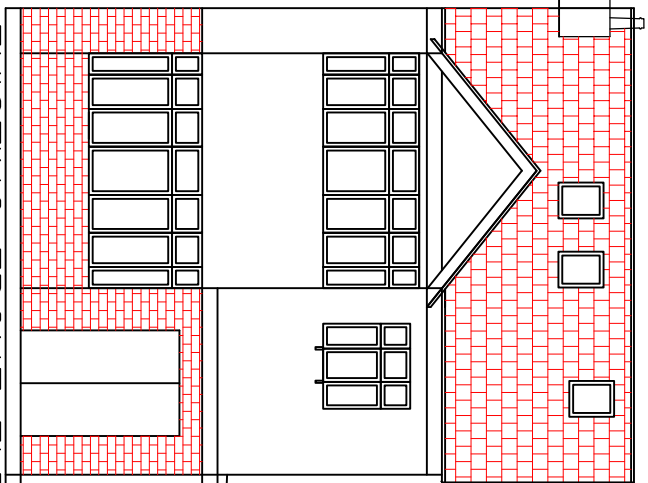

EXISTING FRONT ELEVATION

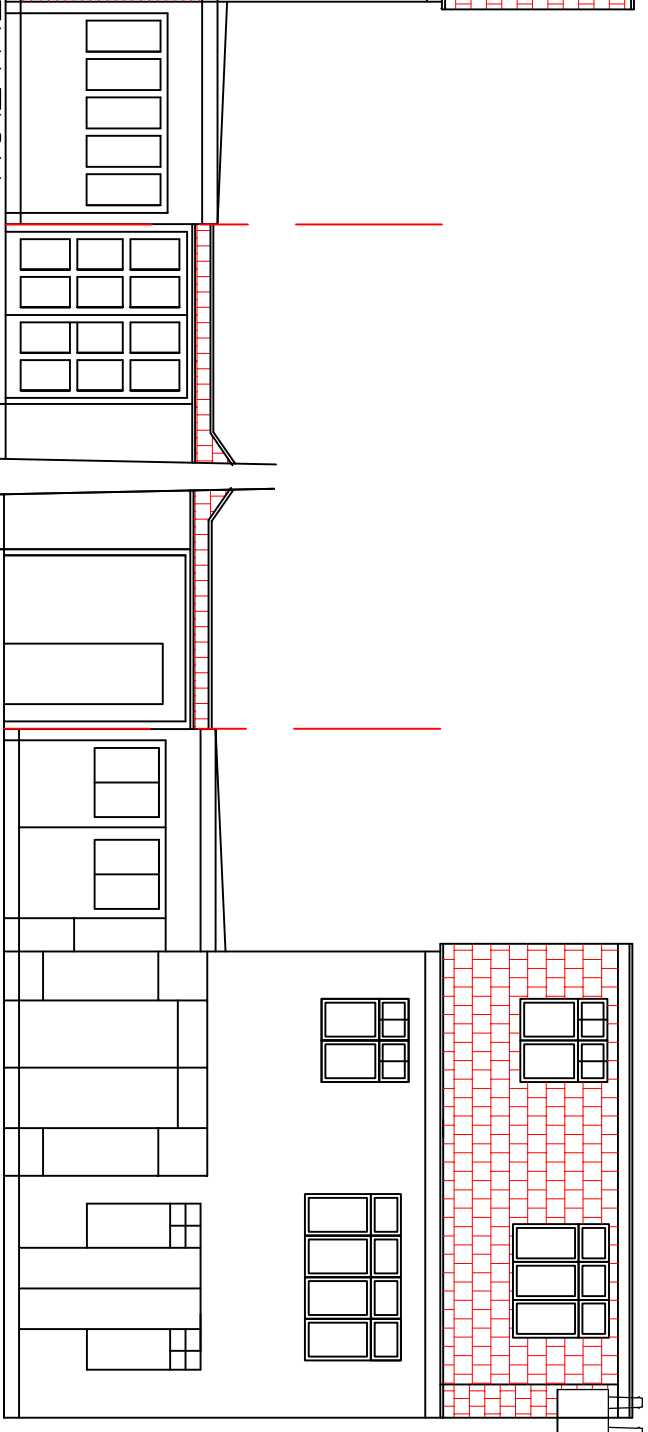

EXISTING REAR ELEVATION

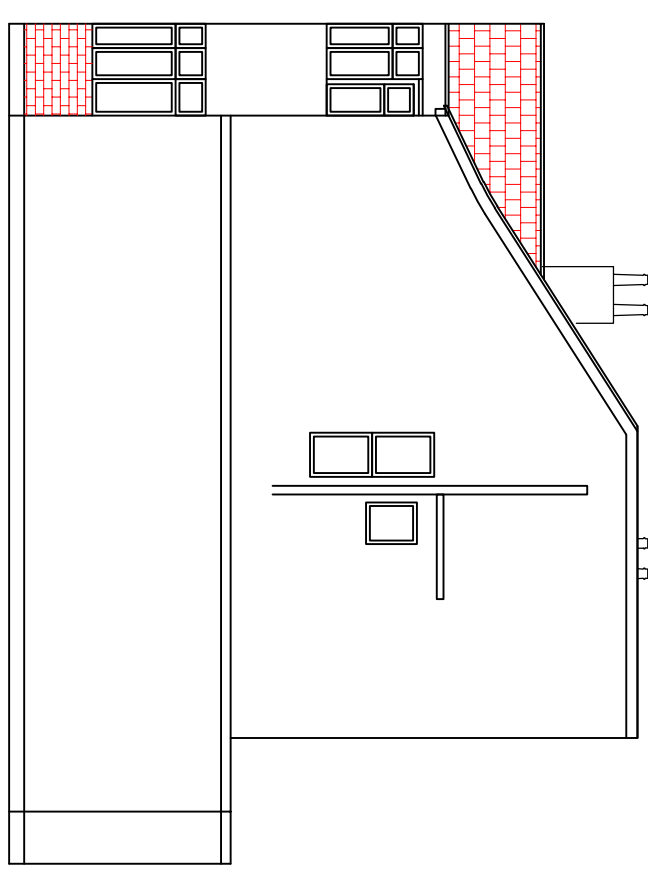

EXISTING SIDE ELEVATION (RIGHT)

Rev.	Date.	Description	DWN. CHK.	j e architectural design ltd Architectural & Structural Designers 1 Lytton Close Northolt Village, Northolt Middlesex UB5 5BU TEL: 020 8845 0795. M: 07930 557913. e: aangelos@aol.com			
				Job Title: 15 Rushdene Road, Pinner HA5 1SW			
				Designed by: Angelo E			
				Date: Jan. 2021		Scale: 1:100@A3	
				Drawing No: 1023/AJ/01		Rev.	
				Drawing Title: Existing Ground & First Floor & Front, Side & rear Elevation			
				Client:			