
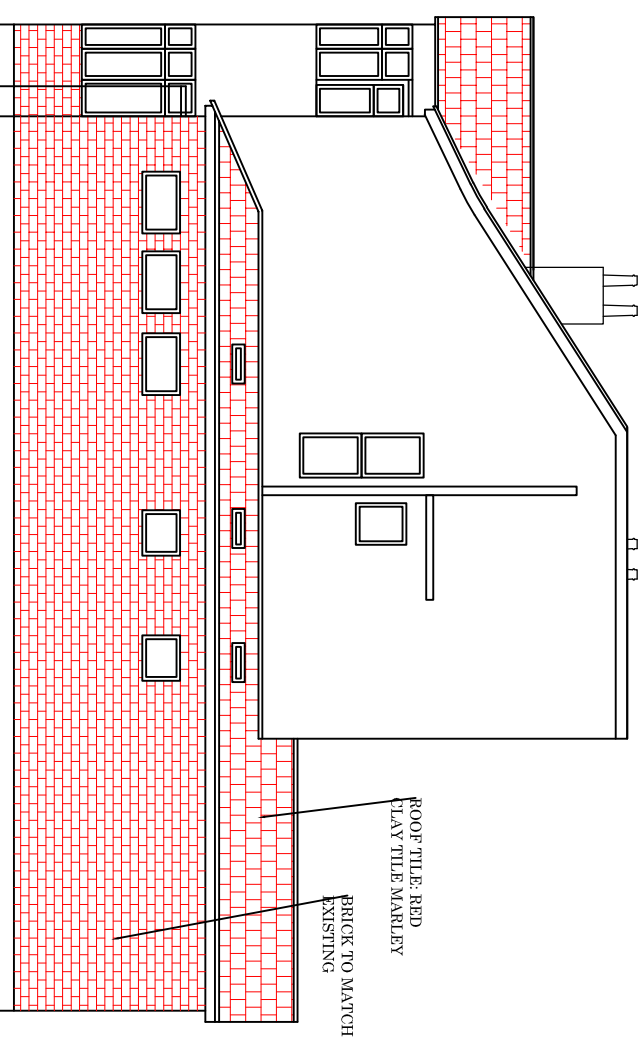
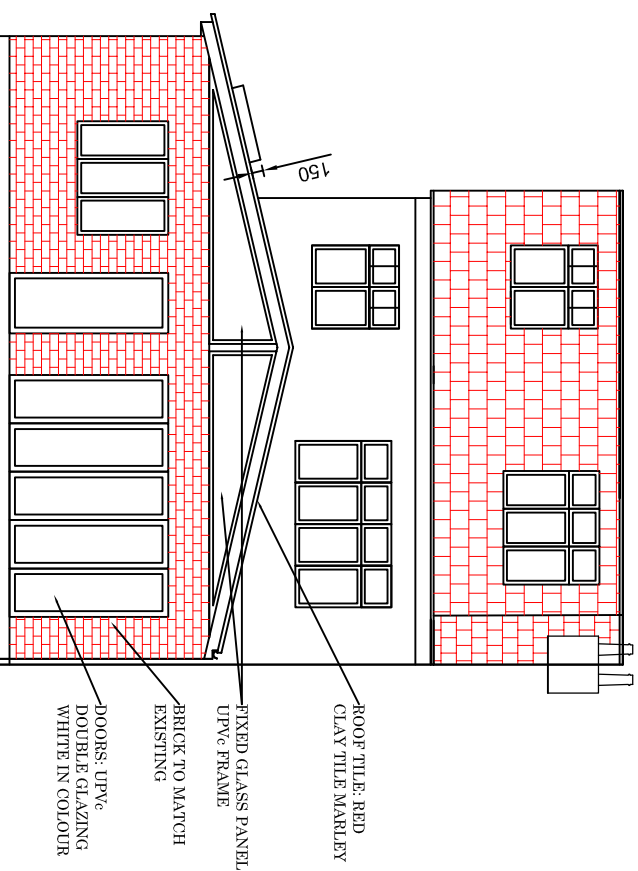
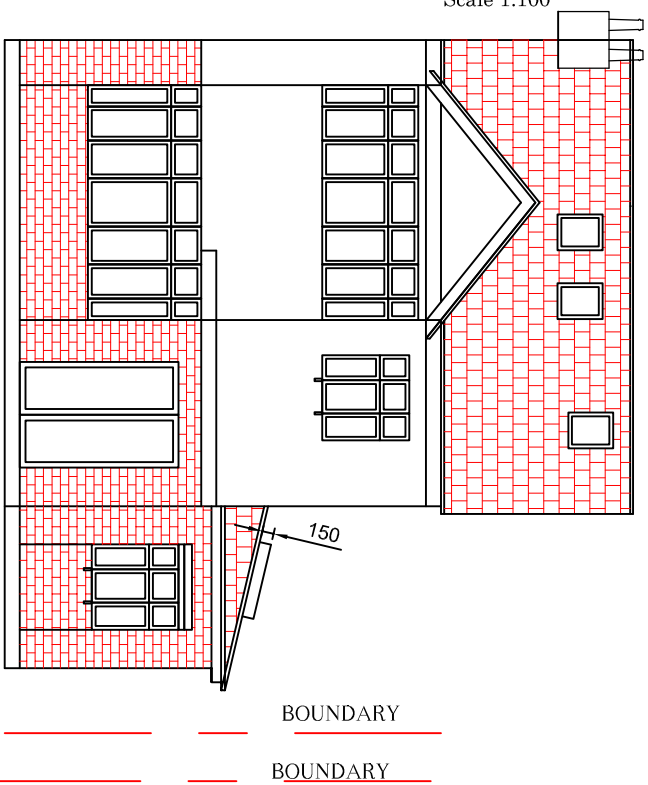
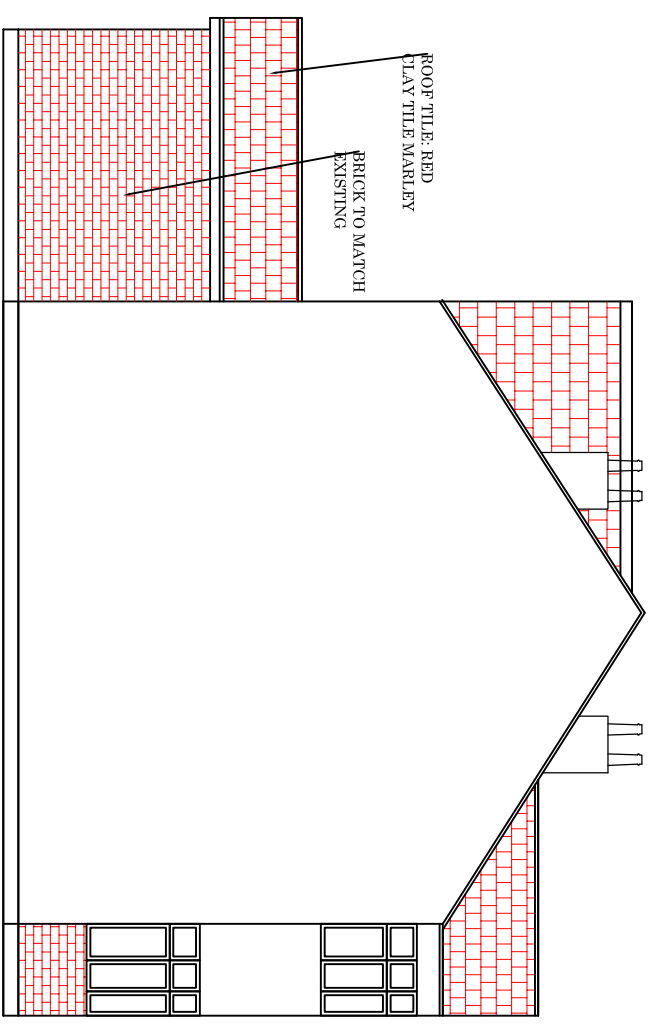


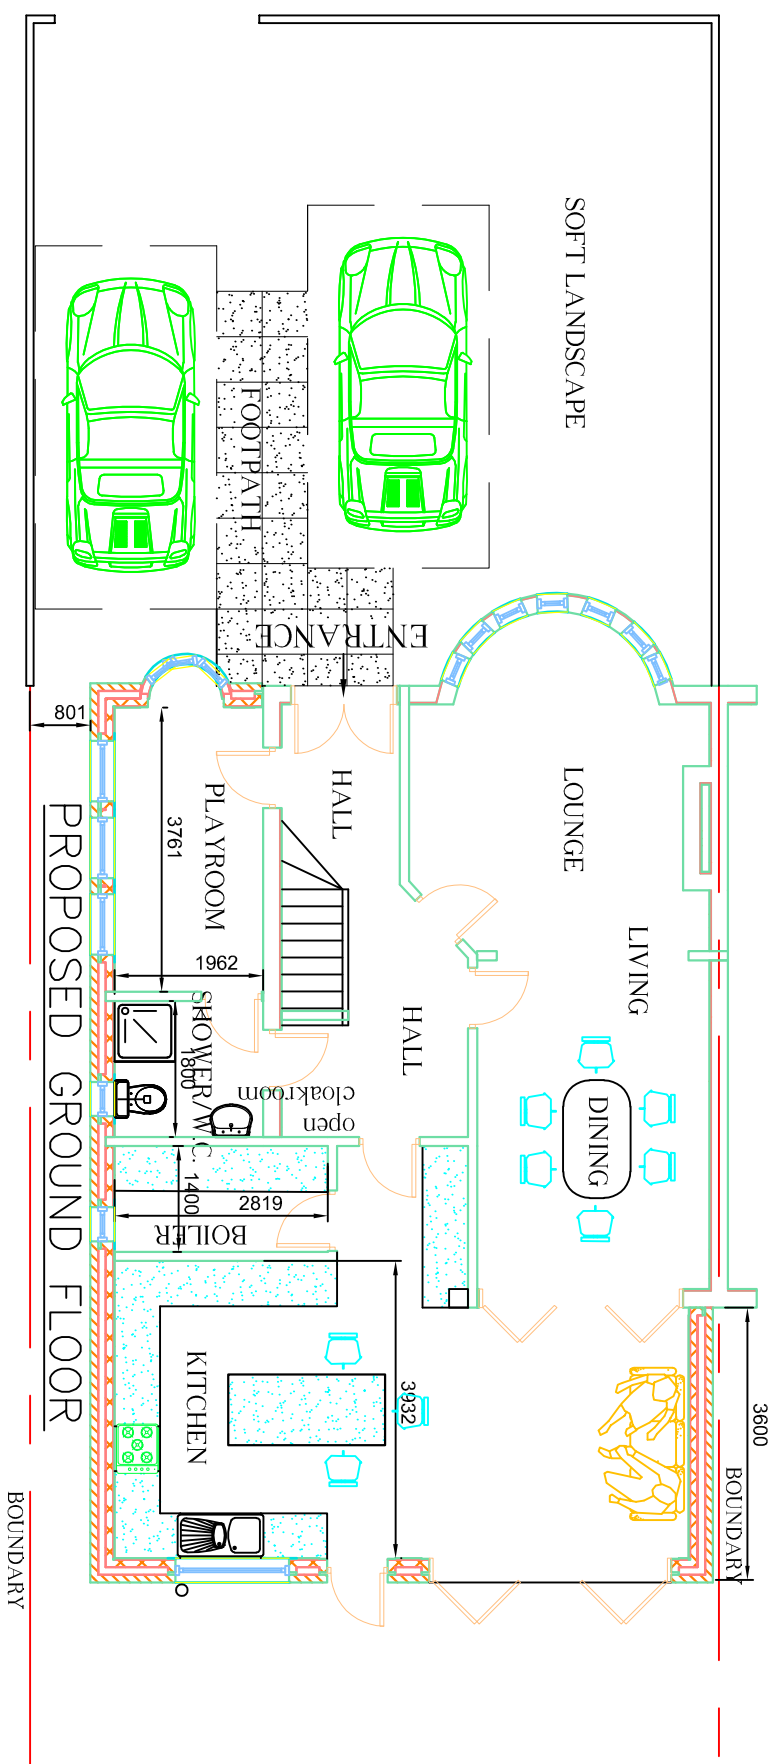

Rev.	Date.	Description	DWN. CHK.	j e architectural design ltd Architectural & Structural Designers 1 Lytton Close Northolt Village, Northolt Middlesex UB5 5BU T: 020 8845 0795, M: 07930 557913, e: eangelos@aol.com									
				Job Title: 15 Rushdene Road, Pinner HA5 1SW									
				Designed by: Angelo E									
				Date: Jan. 2021									
				Scale: 1:100@A3									
				Drawing No: 1023/AJ/02									
				Rev.									
				Drawing Title: Proposed Ground Floor & Front, Side & Rear Elevation									
				Client:									