
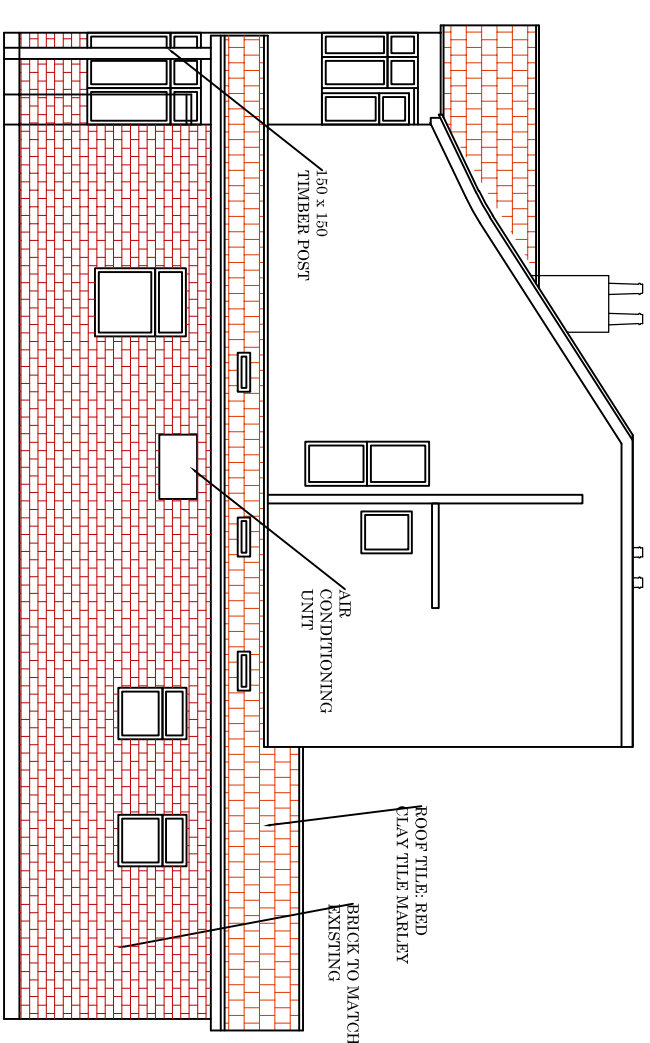
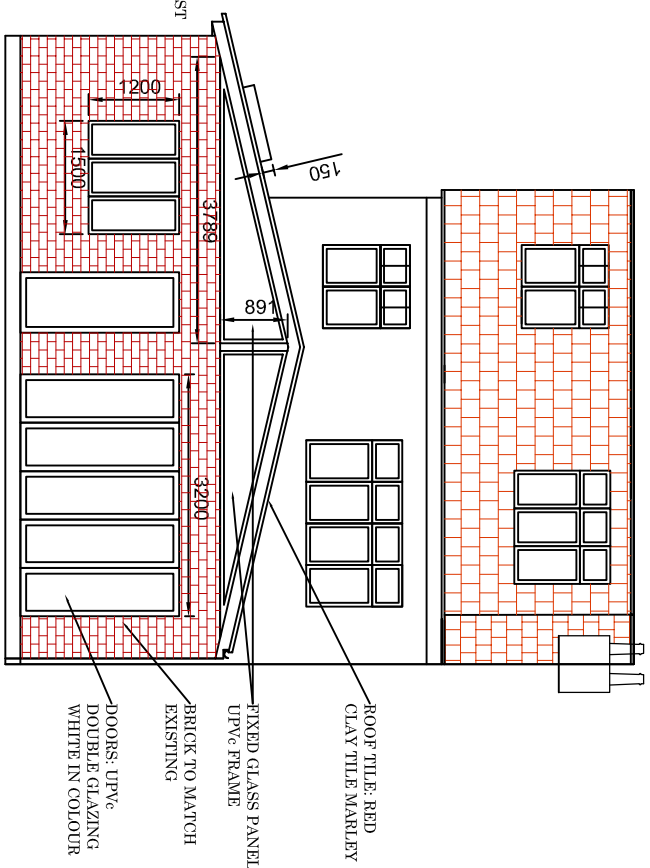
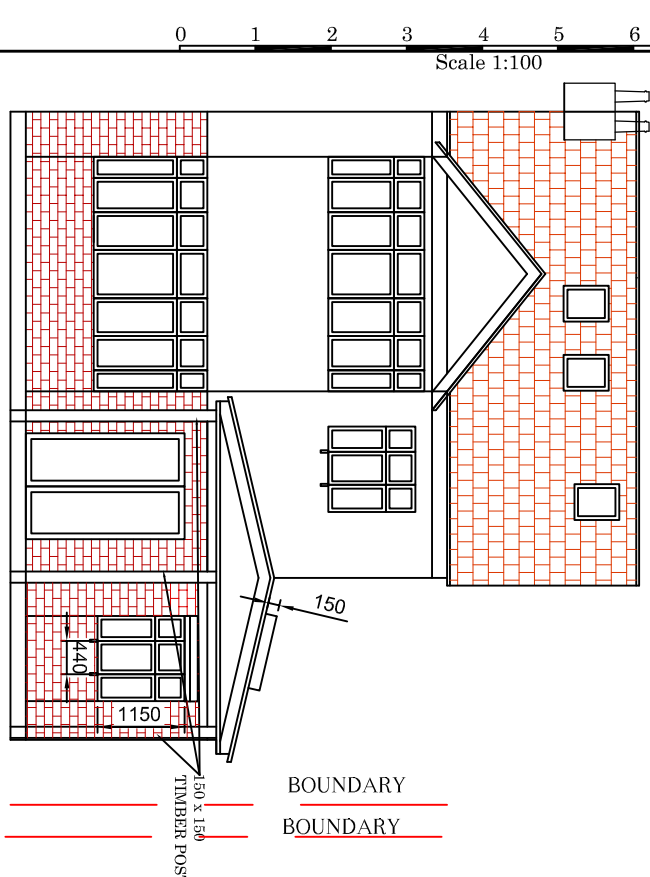
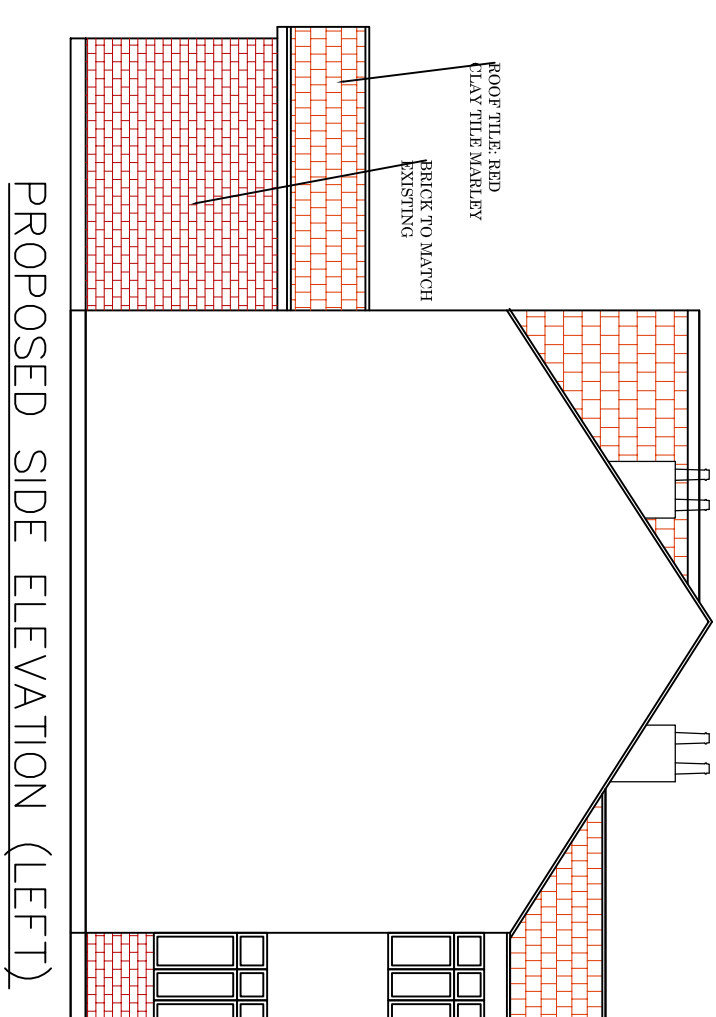


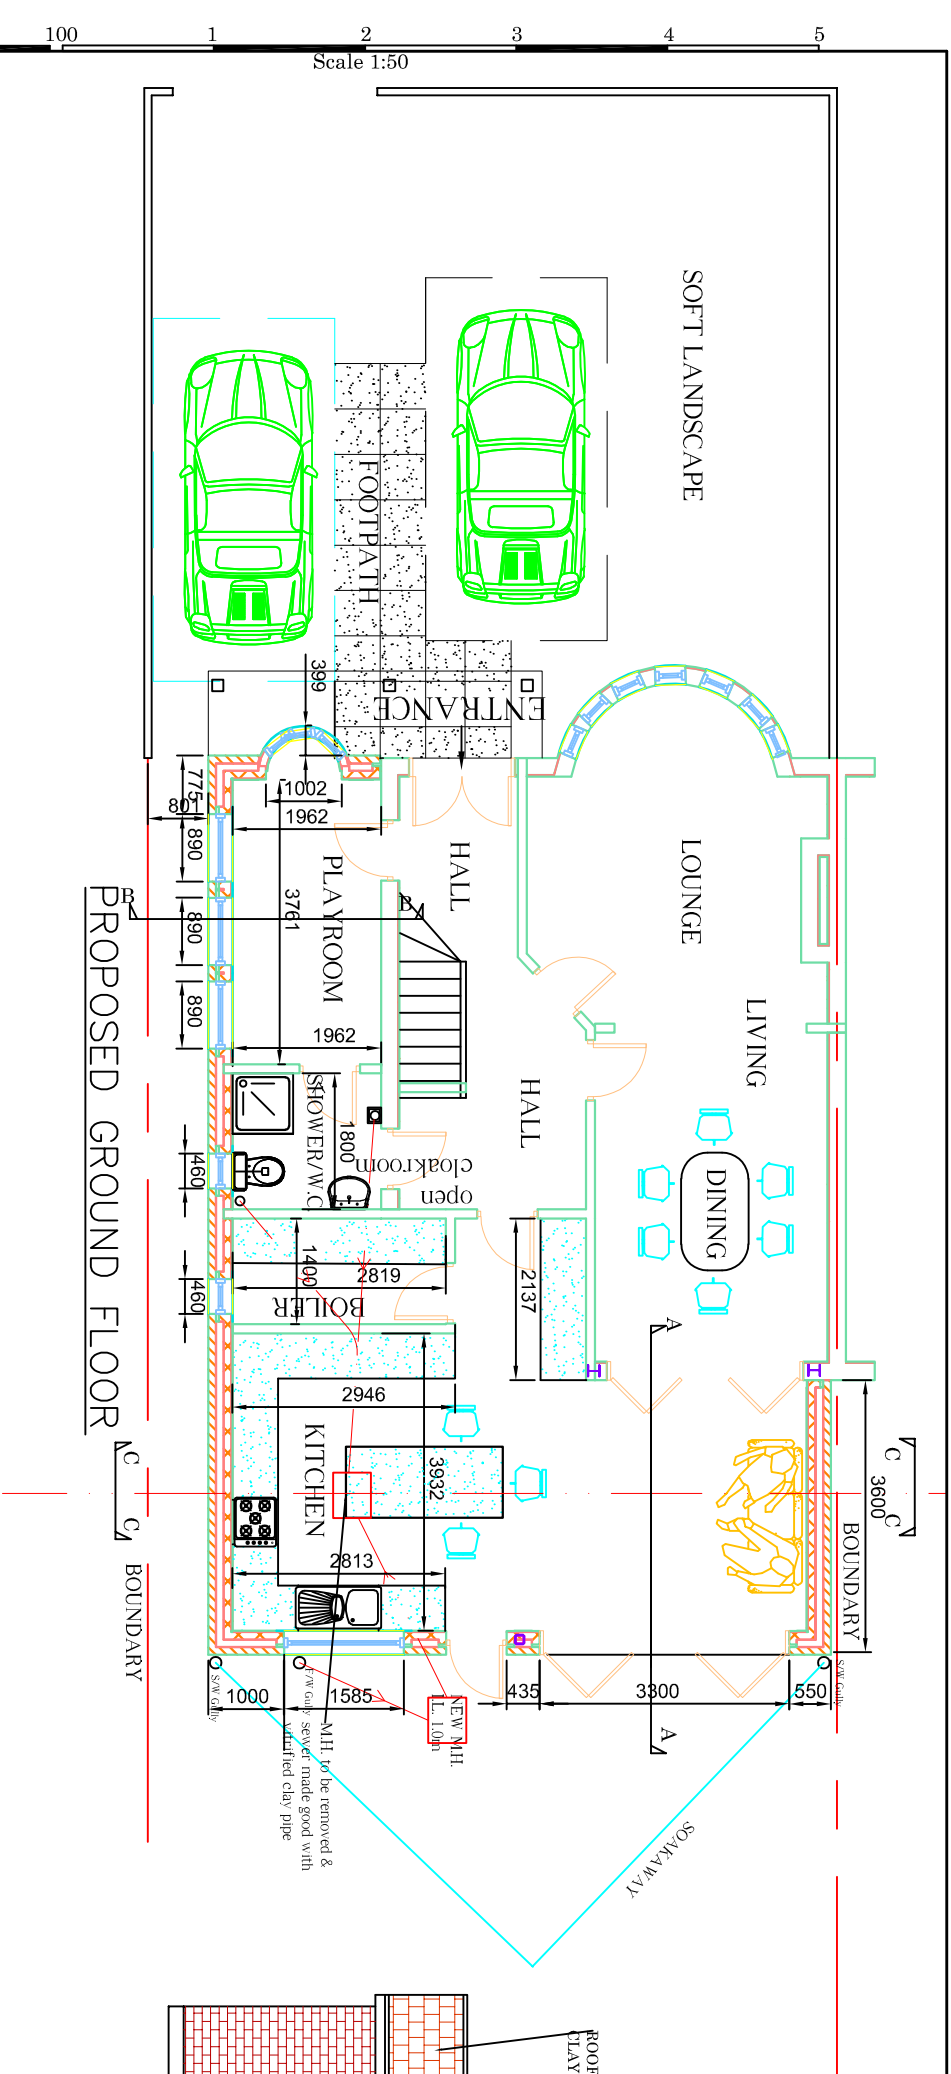

Rev.	Date.	Description	DWN. CHK.	j e architectural design ltd Architectural & Structural Designers 1 Lytton Close Northolt Village, Northolt Middlesex UB5 5BU T: 020 8845 0795, M: 07930 557913, e:angelo9@aol.com																	
				Job Title:			15 Rushdene Road, Pinner HA5 1SW			Designed by:		Angelo E		Date:		Mar. 2021		Scale:		1:100@A3	
				Drawing Title:			Proposed Ground Floor & Front, Side & Rear Elevation			Client:		Drawing No:		1023 / AJ / 08				Rev:			