




FRONT ELEVATION

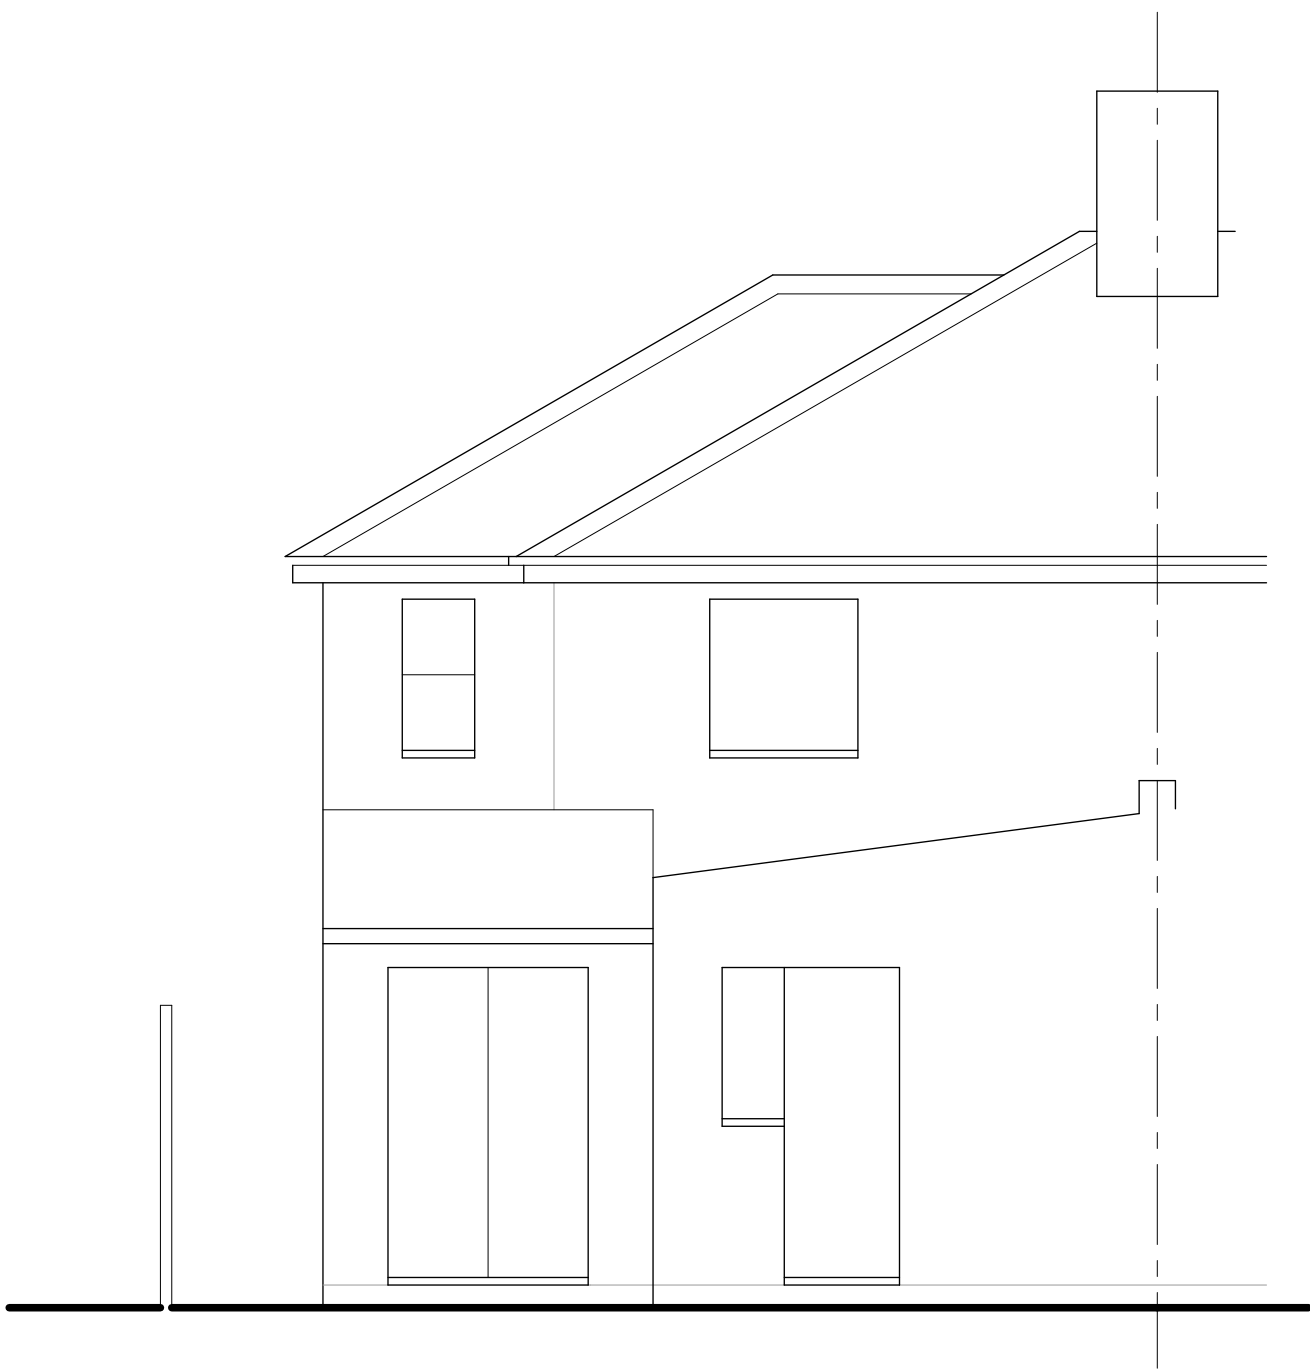


REAR ELEVATION


grey roof slates

pebbledash render


brown windows

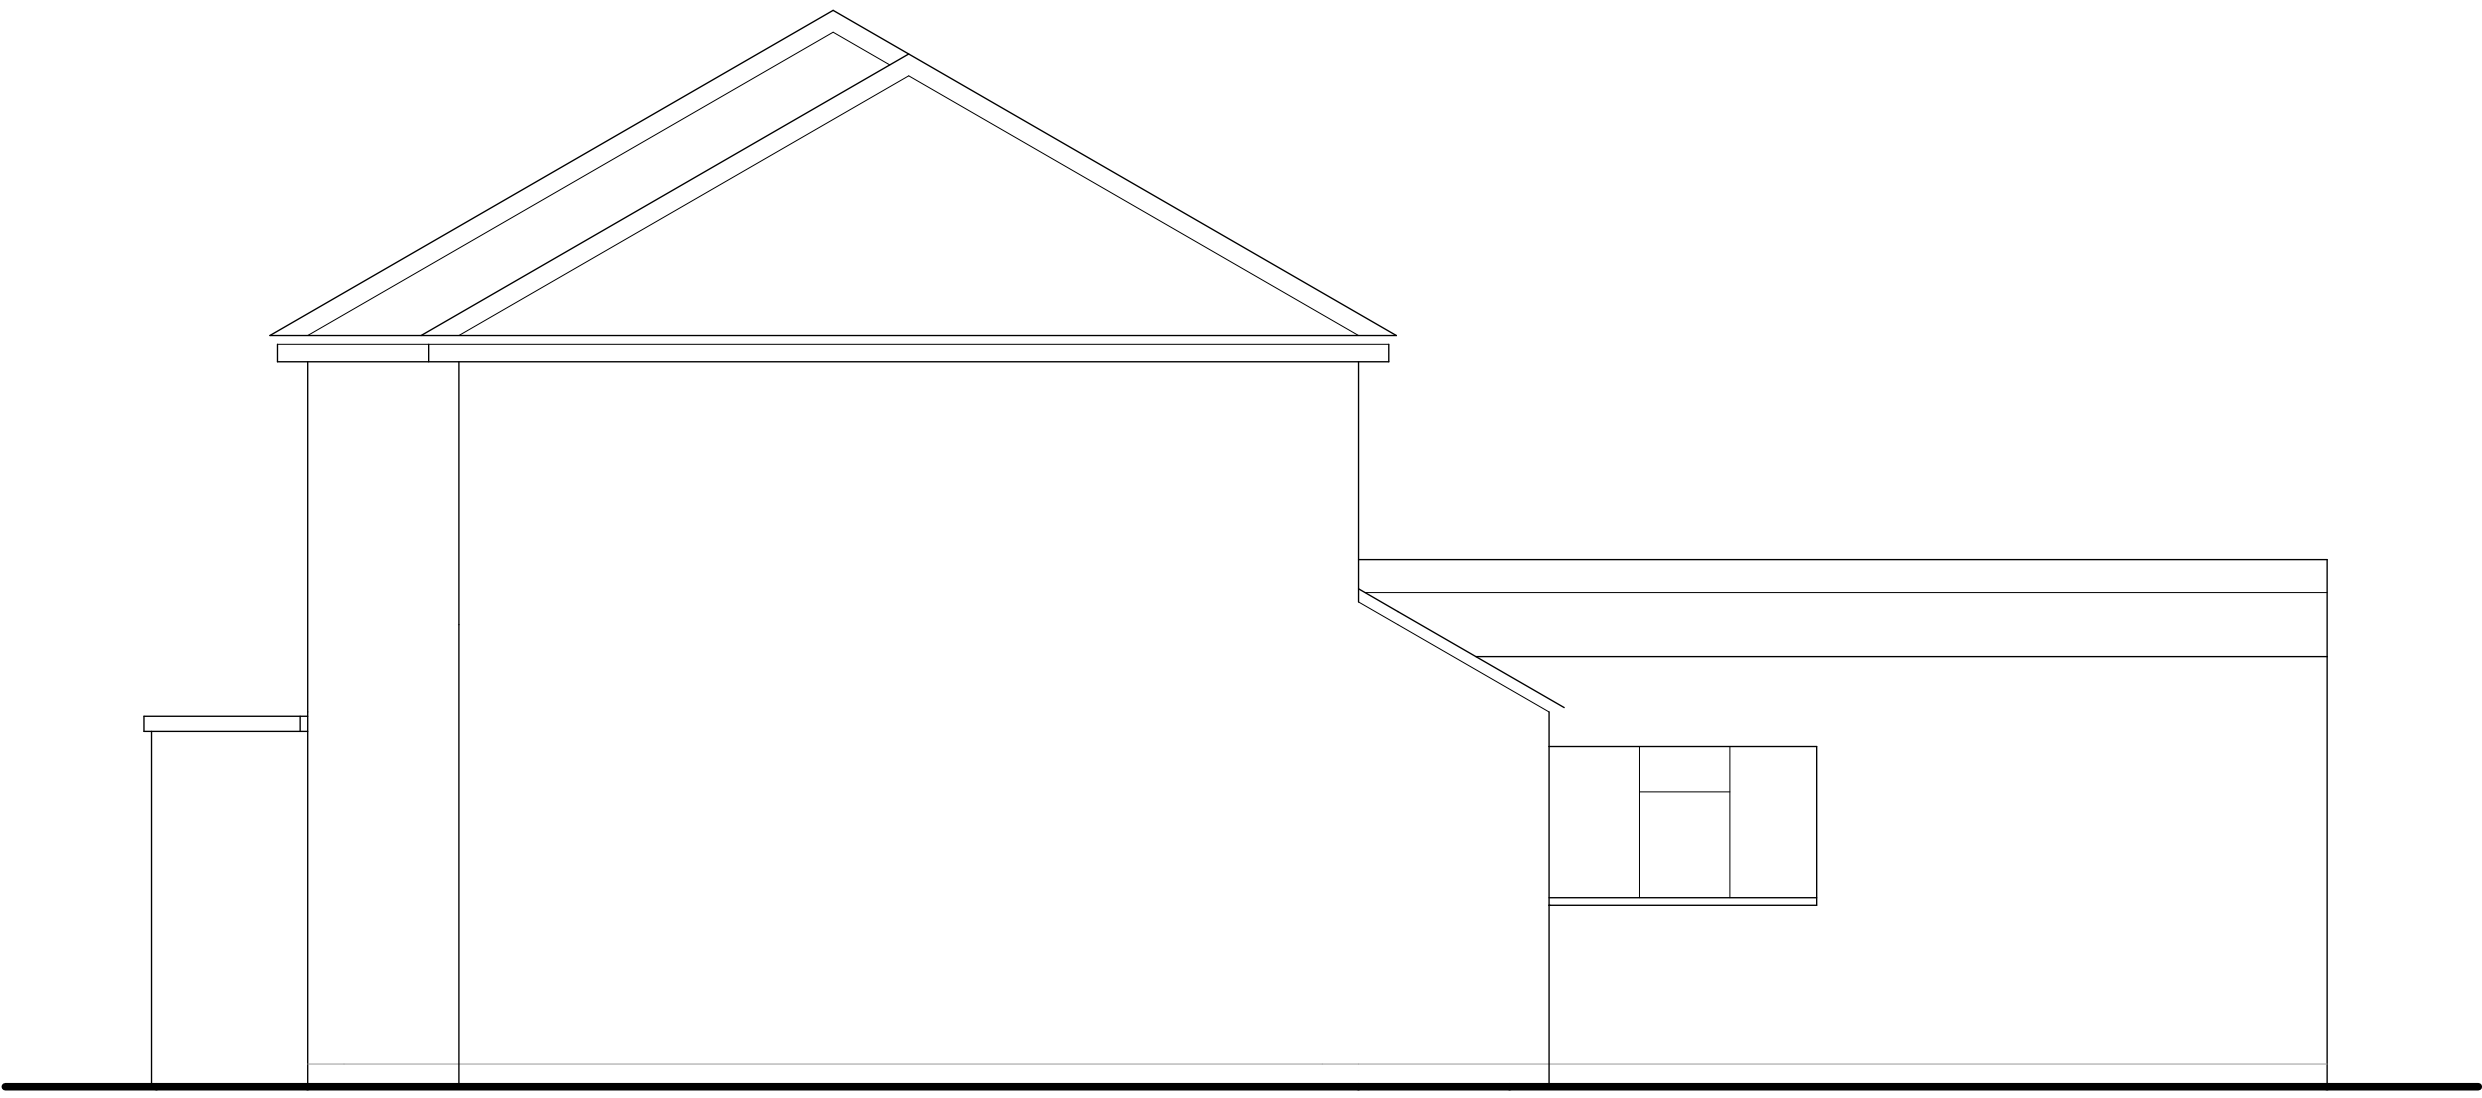

SIDE ELEVATION

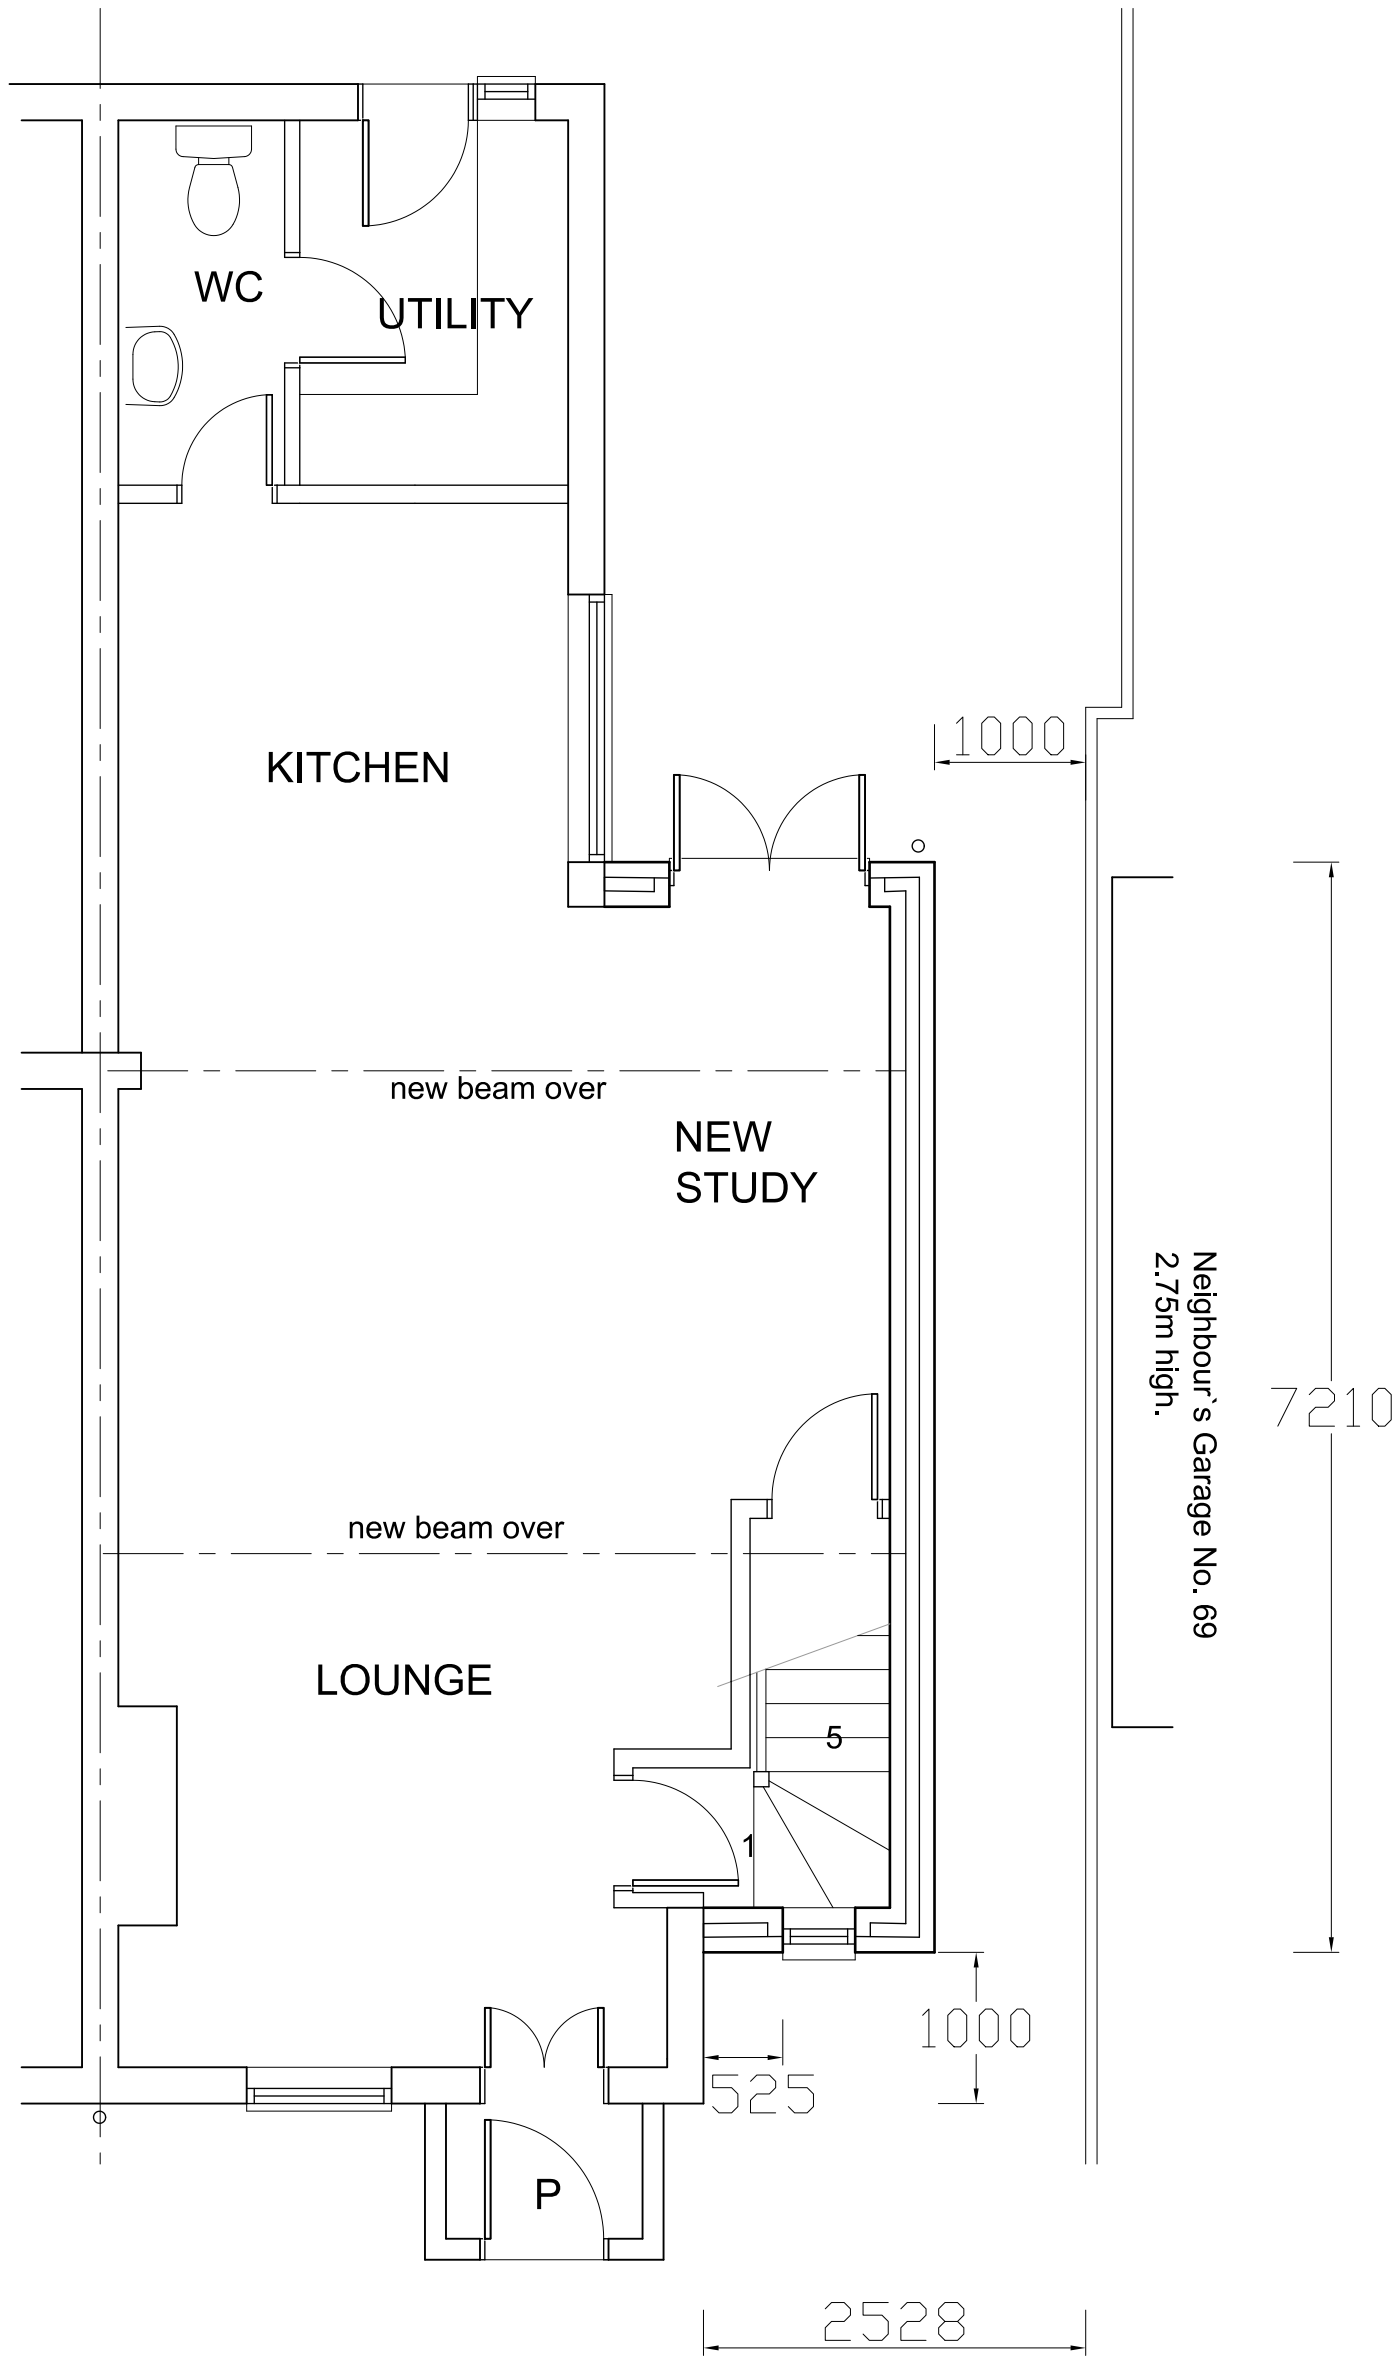

GROUND FLOOR PLAN

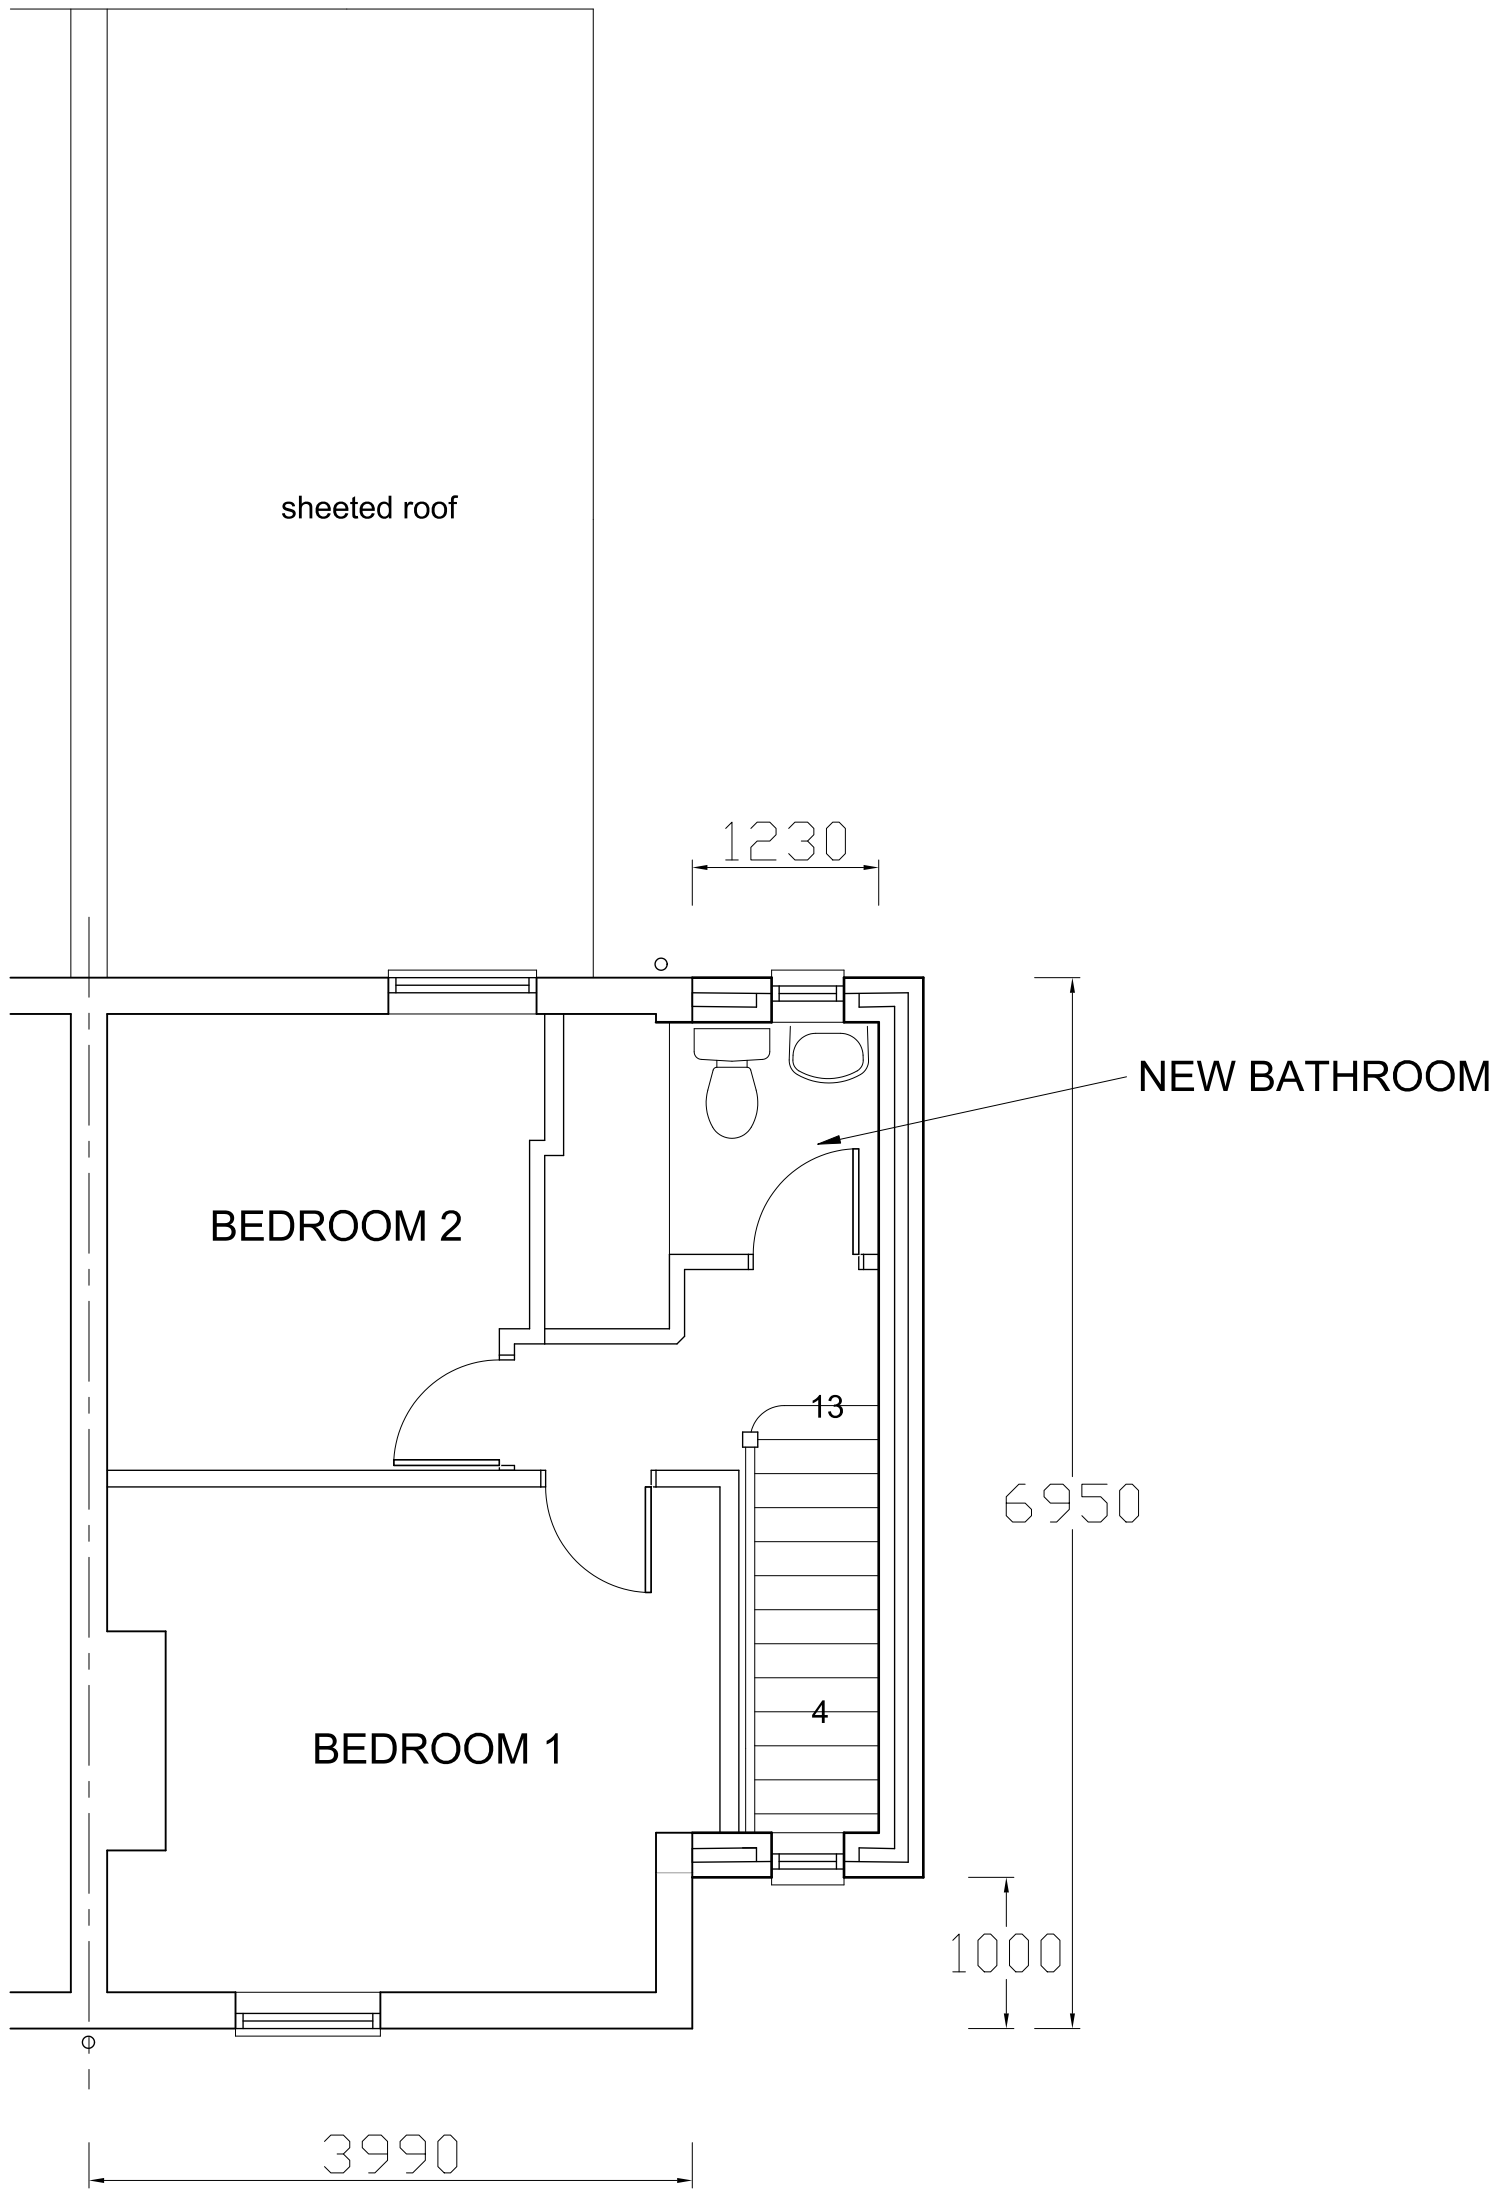

FIRST FLOOR PLAN



Revision	Description	Date
A	GF set back 1m at front	Oct 19
This drawing must not be re-issued, loaned or copied without consent of M. Baldwin ©		
www.plansdesigned.co.uk Mark Baldwin (MRIC, MCIOB, MCIT) CHARTERED SURVEYING & ARCHITECTURAL CONSULTANT Telephone : 01895 254456		
Client: Ms. B. Barrett.		
Project: 67 MILL ROAD, WEST DRAYTON UB7 7EH.		
Description: PROPOSED PLANS & ELEVATIONS.		
Scale: 1:50 @A1	Date: Aug 19	
Project No: MB / 4674 / 2	Rev. A	