




FRONT ELEVATION

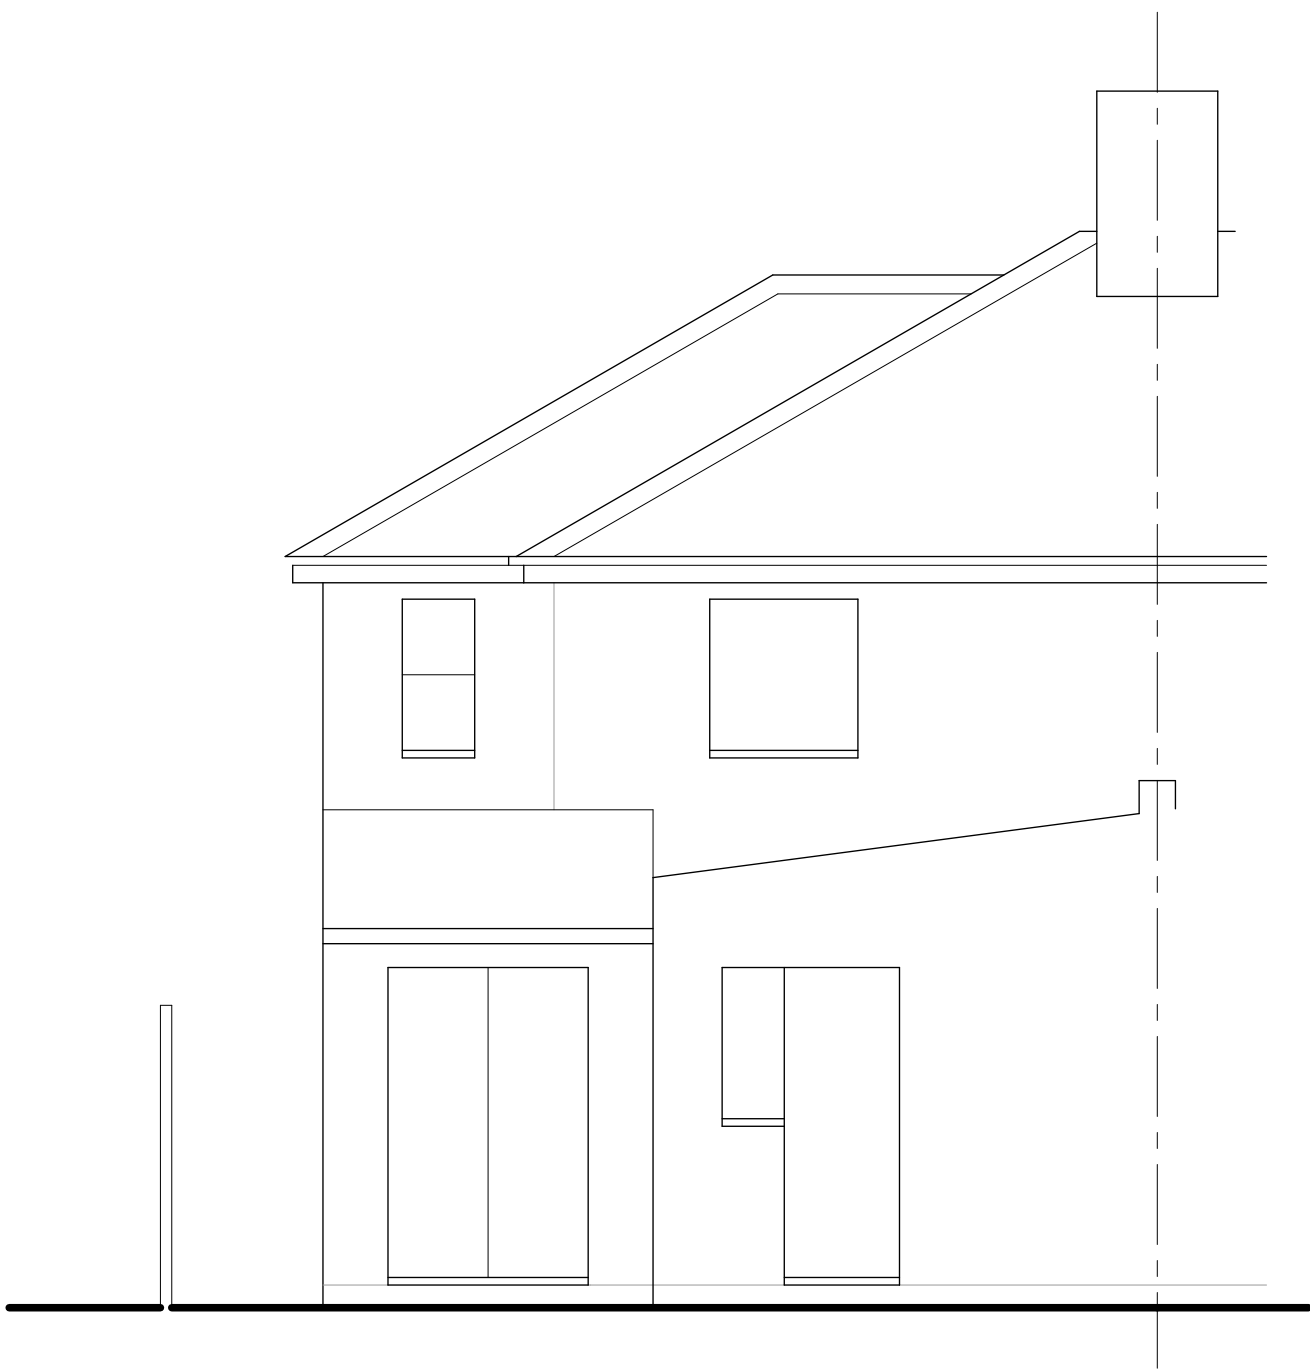


REAR ELEVATION


grey roof slates

pebbledash render


brown windows

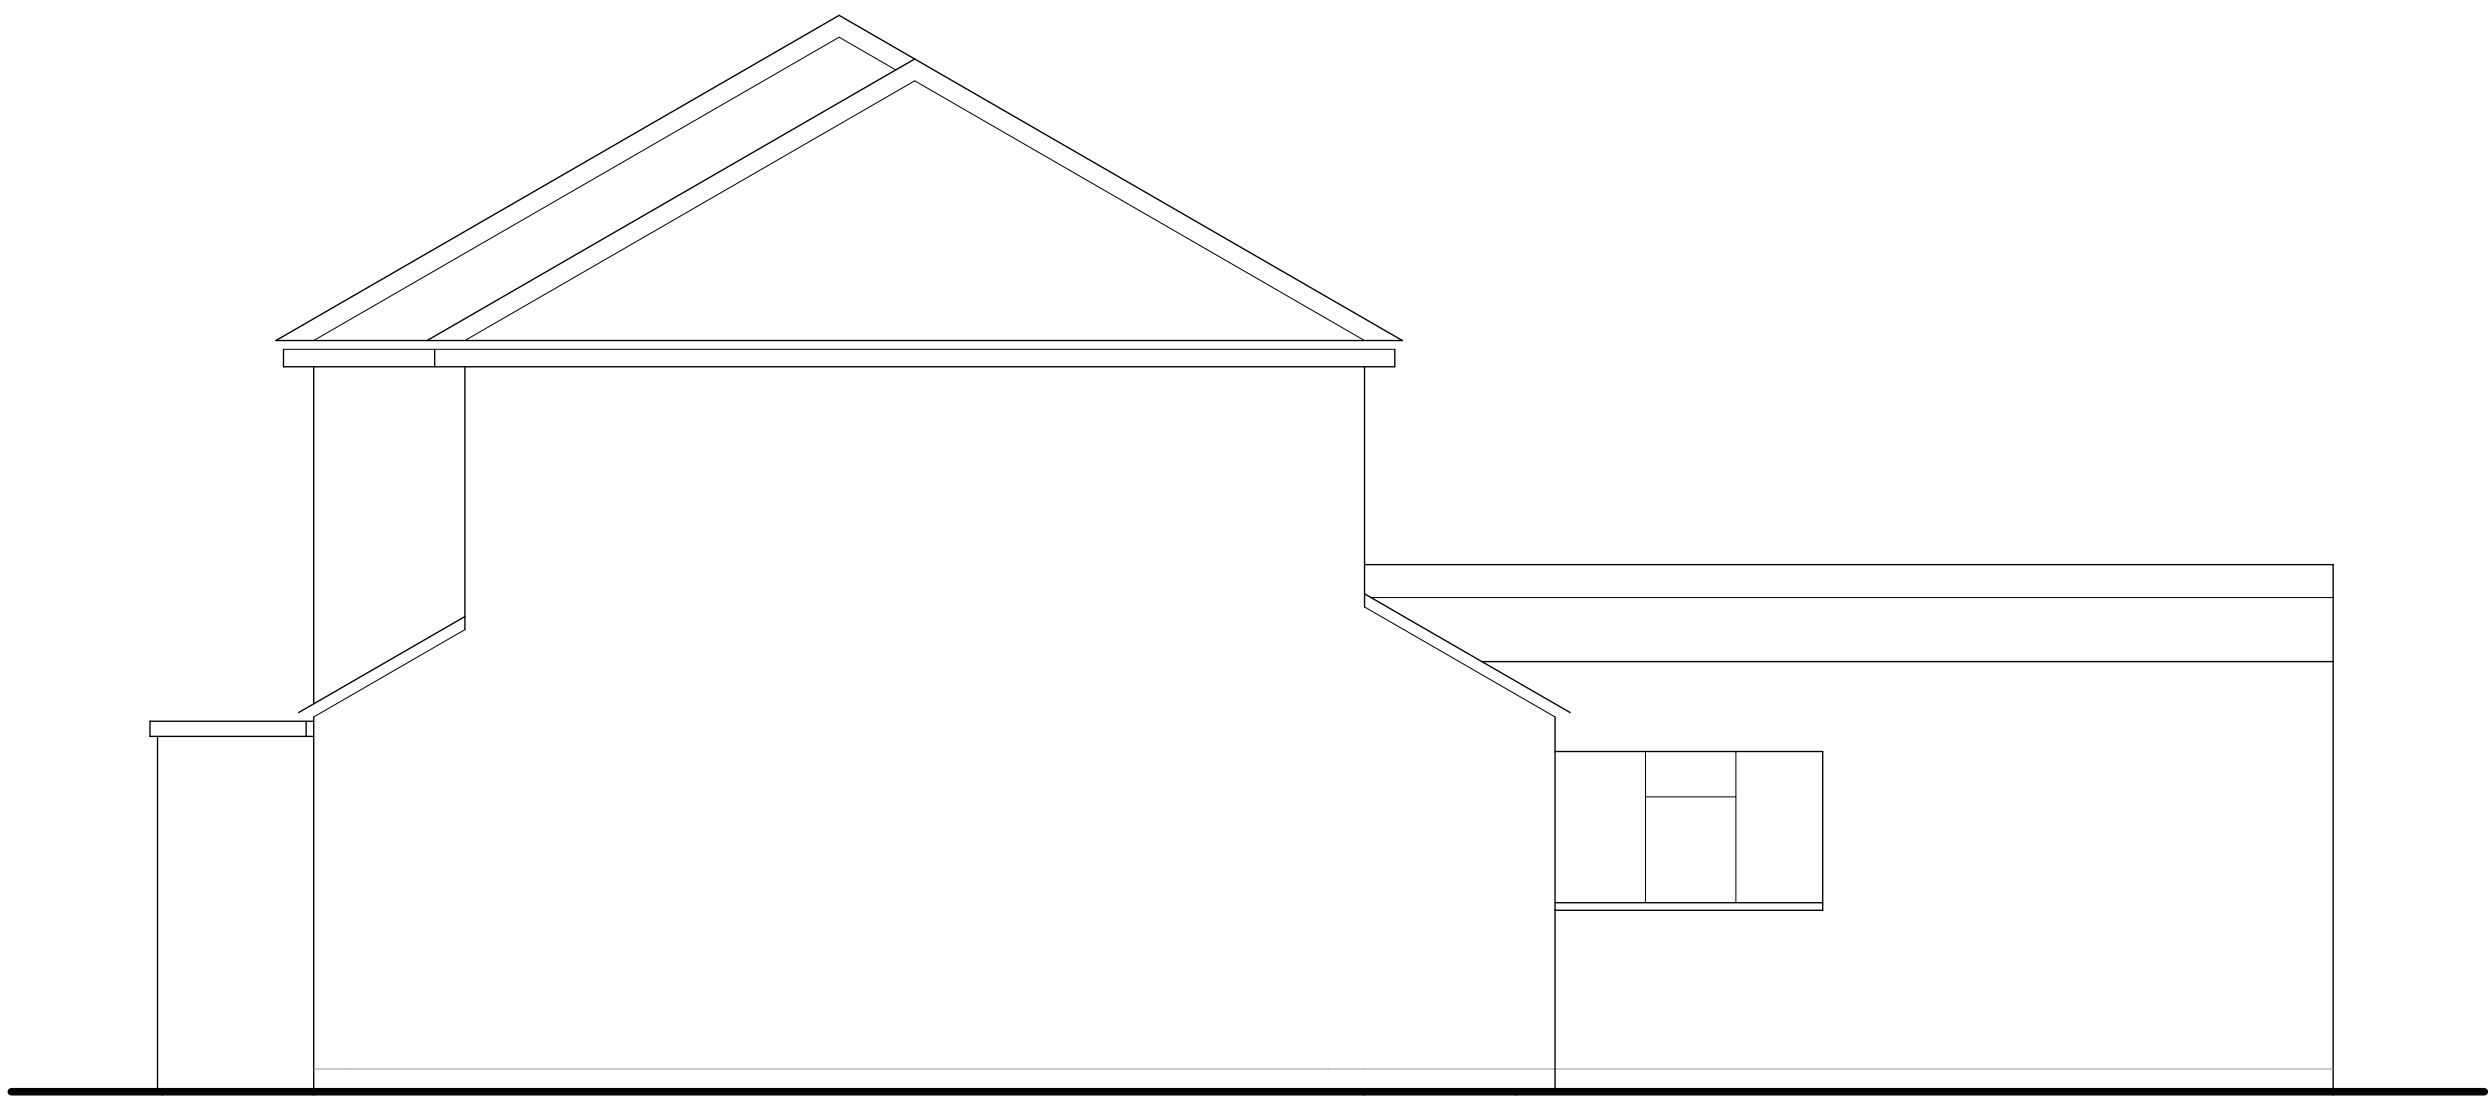

SIDE ELEVATION

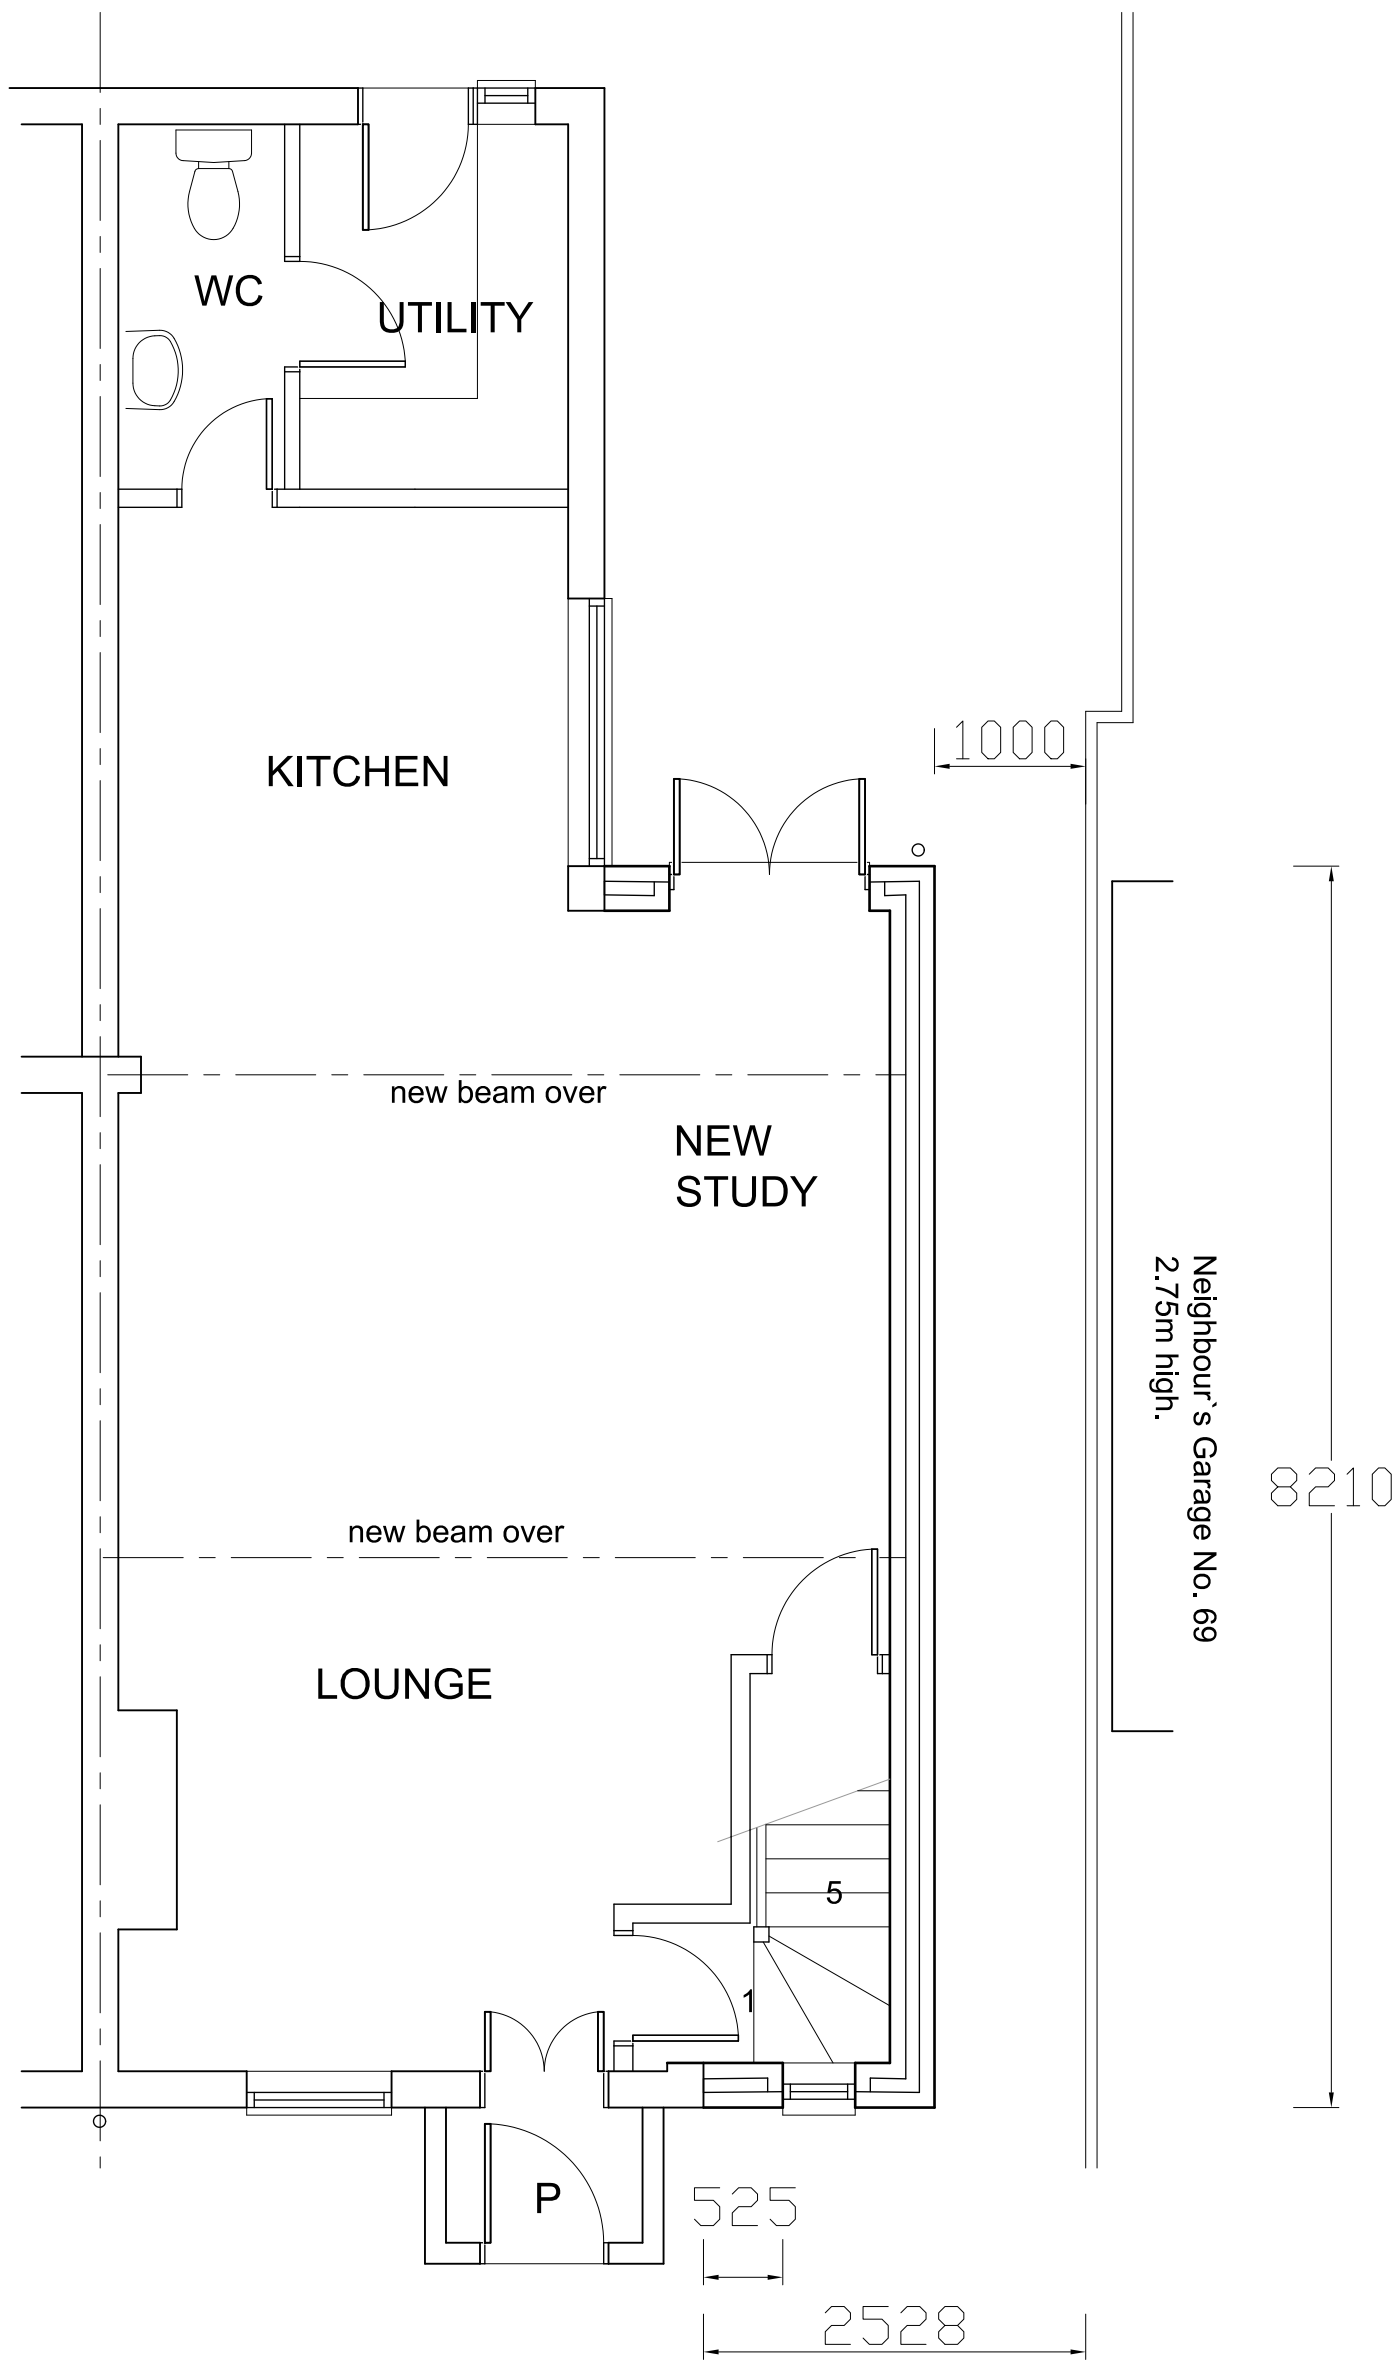

GROUND FLOOR PLAN

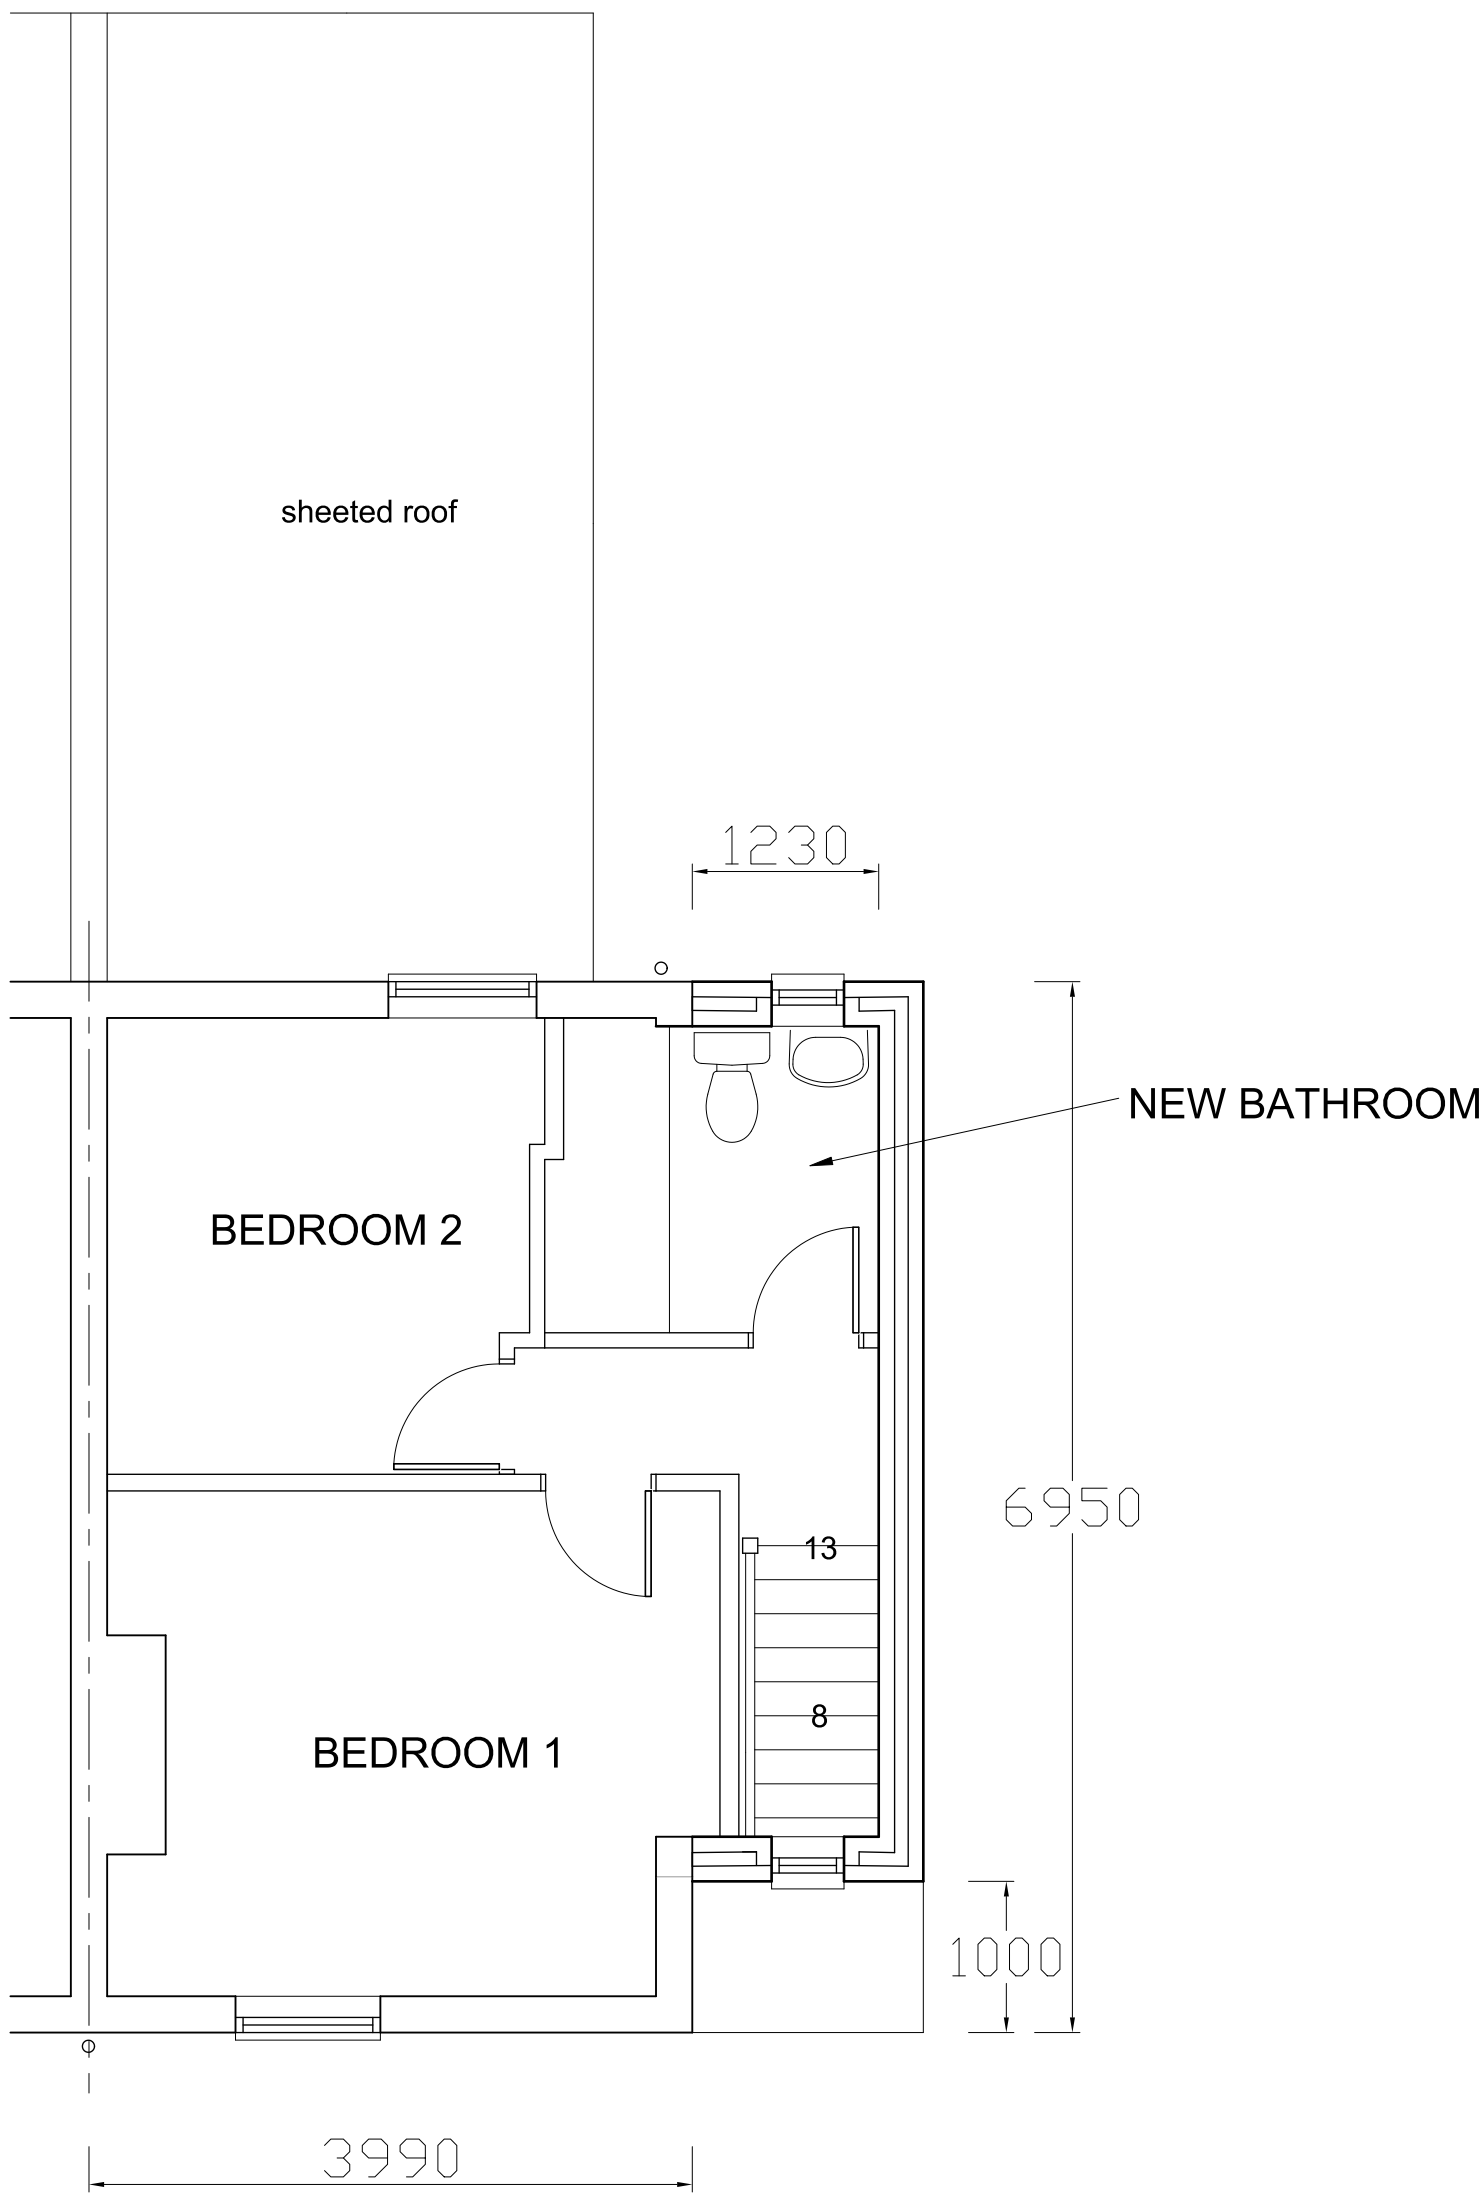

FIRST FLOOR PLAN



| Revision   | Description  | Date |
|---|--------------|------|
|   |              |      |
| This drawing must not be re-issued, loaned or copied without consent of M. Baldwin ©                                                                                             |              |      |
| <div>www.plansdesigned.co.uk</div> <div>Mark Baldwin (MRIC, MCIOB, MCIT)</div> <div>CHARTERED SURVEYING &amp; ARCHITECTURAL CONSULTANT</div> <div>Telephone : 01895 254456</div> |              |      |
| Client: Ms. B. Barrett.   |              |      |
| Project: 67 MILL ROAD,<br>WEST DRAYTON UB7 7EH.   |              |      |
| Description: PROPOSED PLANS & ELEVATIONS.   |              |      |
| Scale: 1:50 @A1   | Date: Aug 19 |      |
| Project No: MB / 4674 / 2   | Rev. -       |      |