



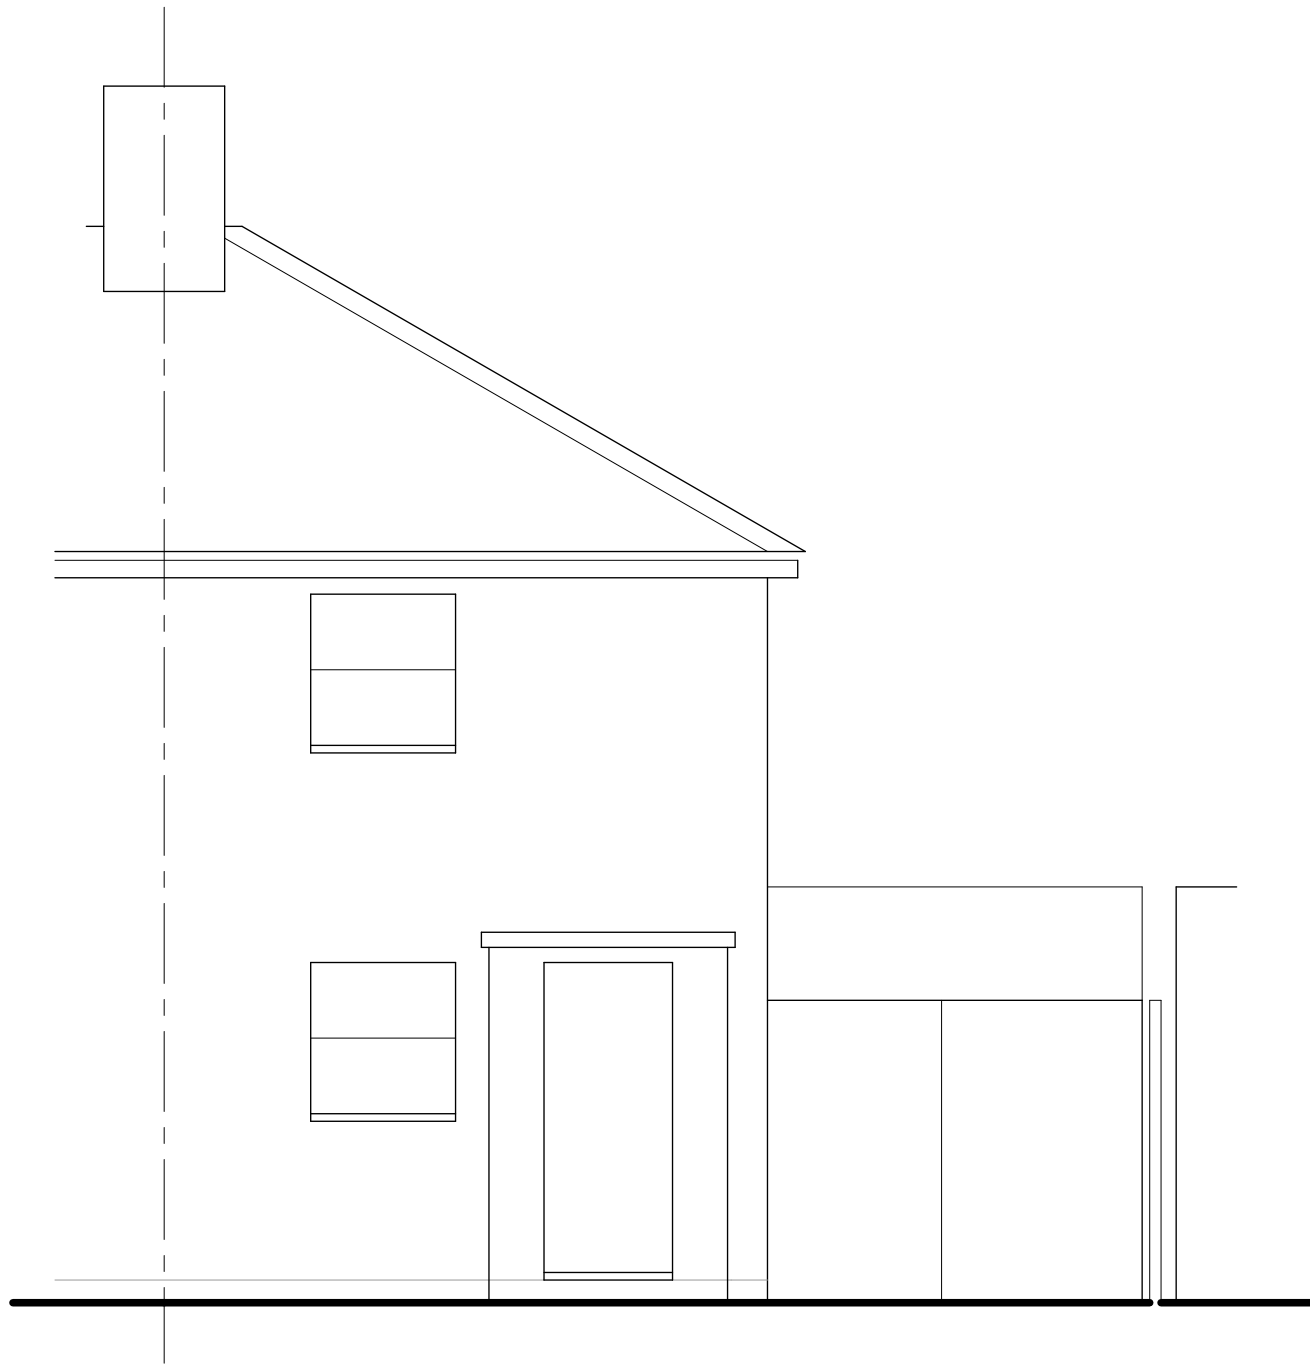

FRONT ELEVATION

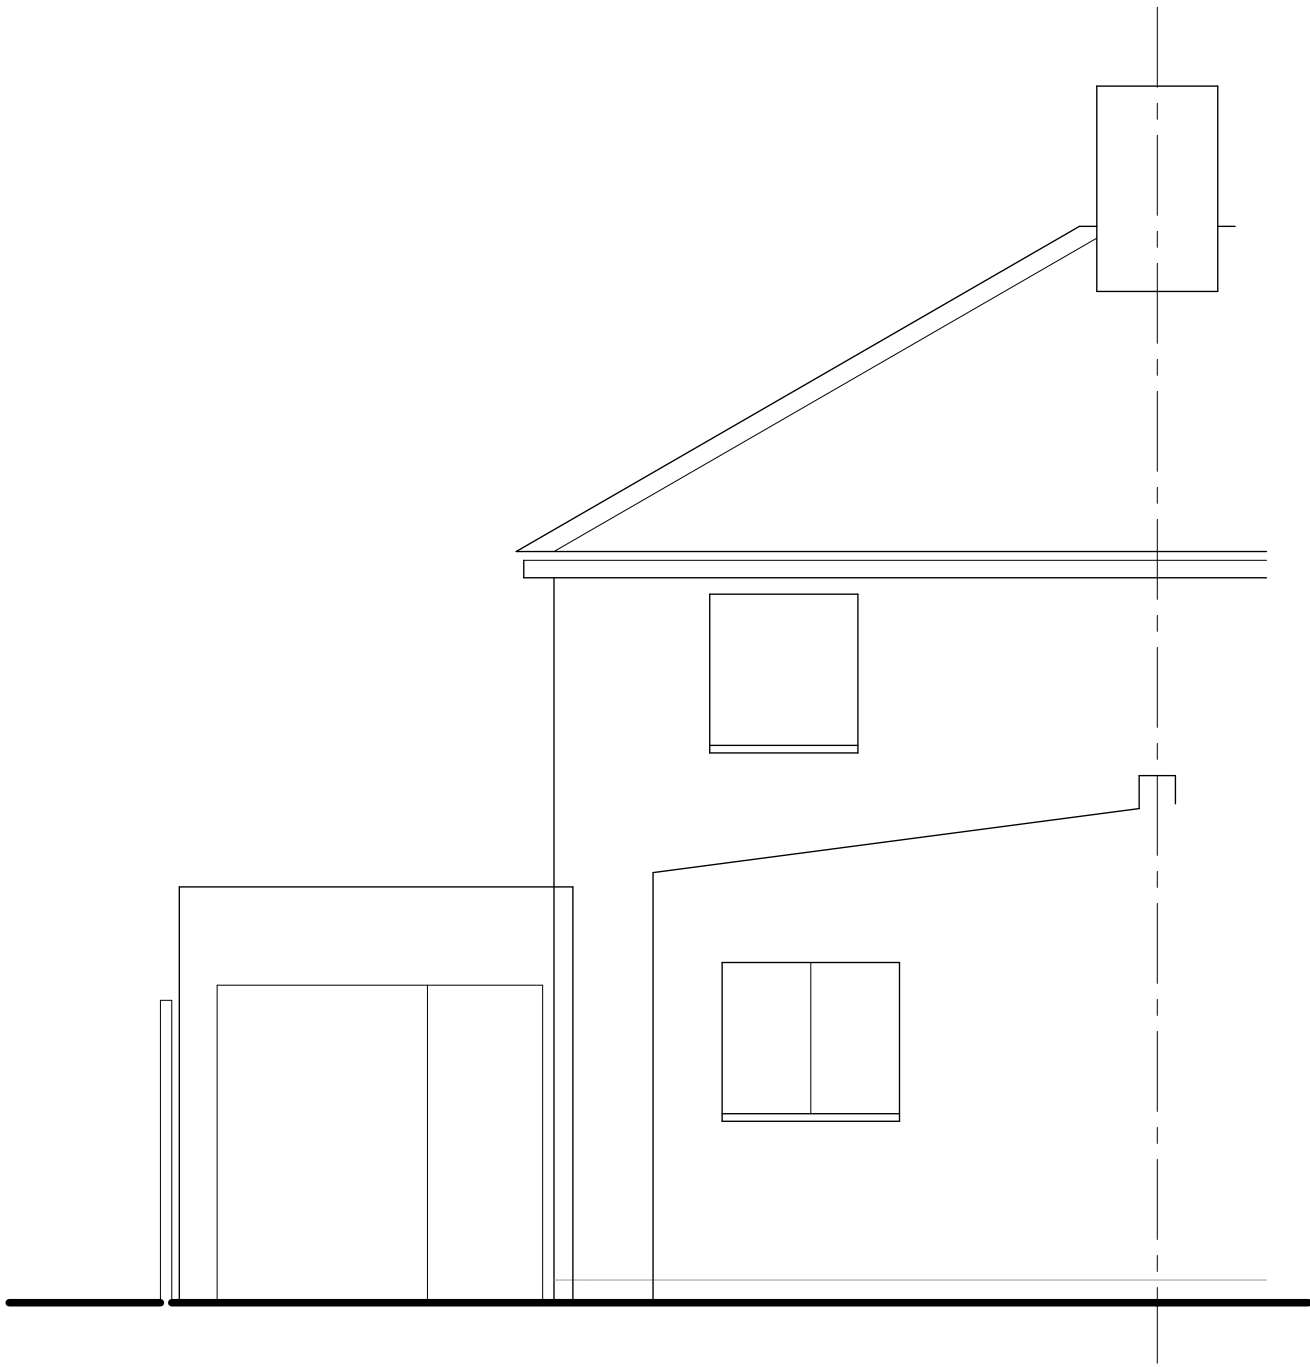

REAR ELEVATION


grey roof slates

pebbledash render


brown windows




SIDE ELEVATION

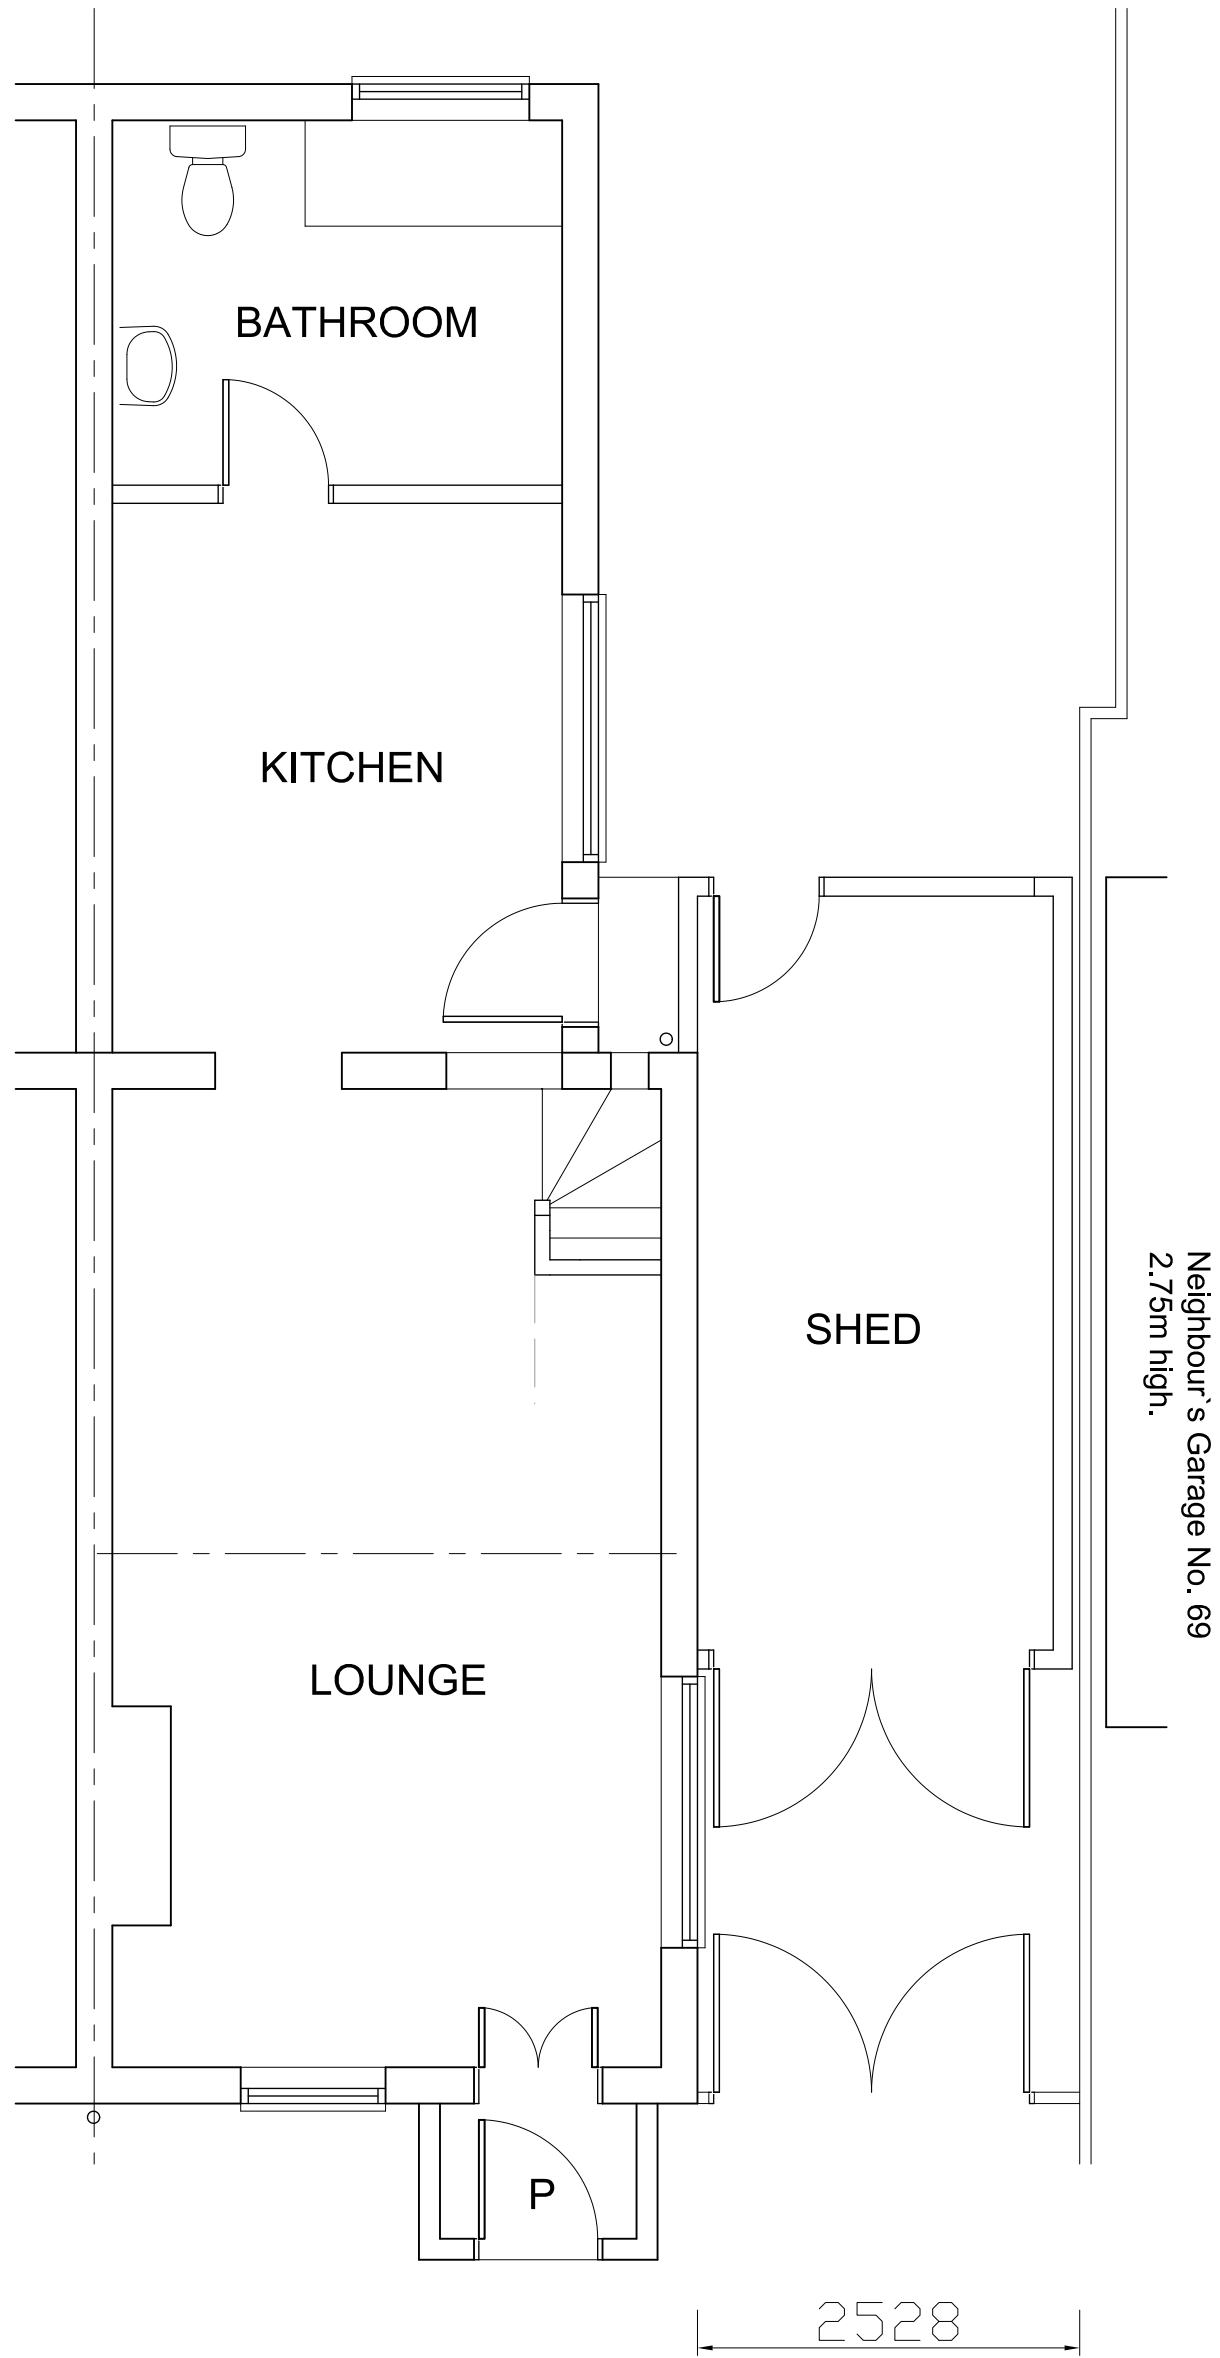

GROUND FLOOR PLAN

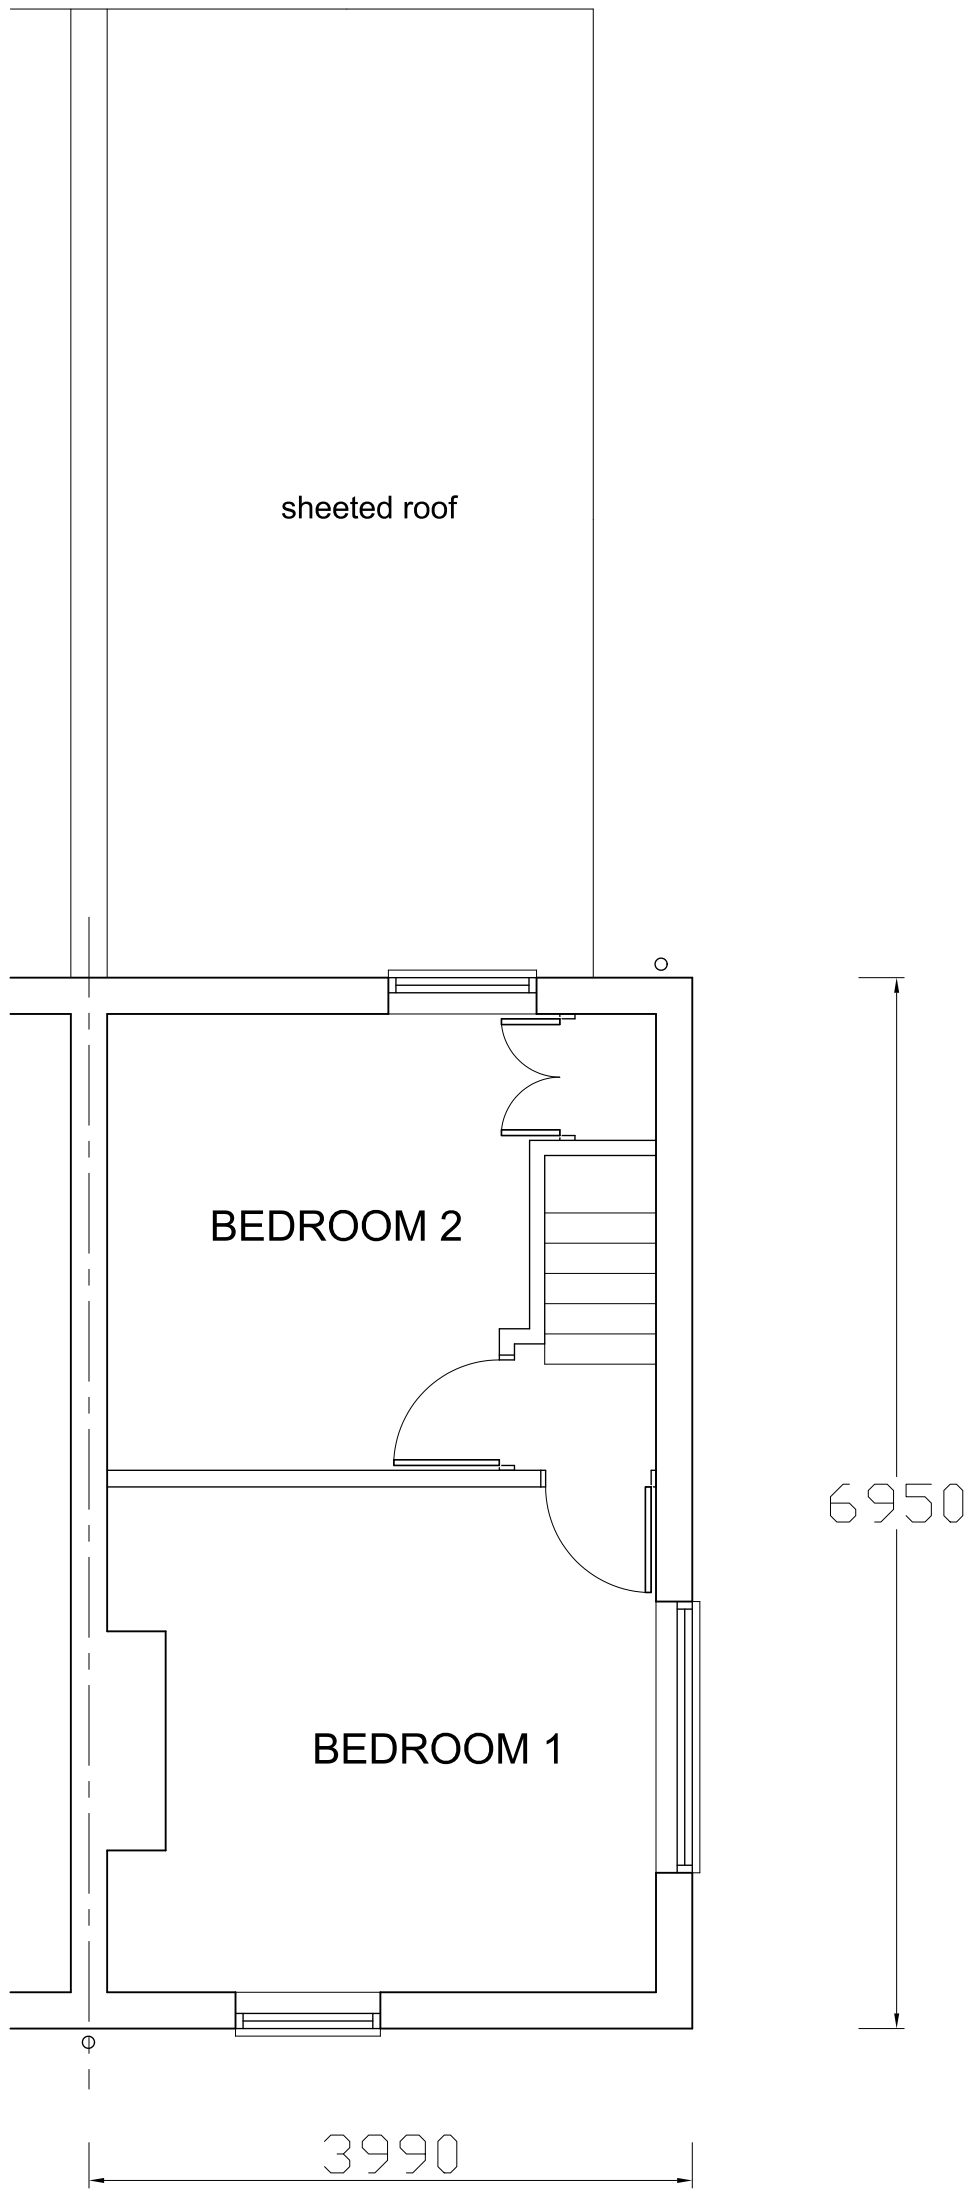

FIRST FLOOR PLAN

 

scale

Revision	Description	Date
This drawing must not be re-issued, loaned or copied without consent of M. Baldwin ©		
www.plansdesigned.co.uk Mark Baldwin (MRIC, MCIOB, MCIT) CHARTERED SURVEYING & ARCHITECTURAL CONSULTANT Telephone : 01895 254456		
Client: Ms. B. Barrett.		
Project: 67 MILL ROAD, WEST DRAYTON UB7 7EH.		
Description: EXISTING PLANS & ELEVATIONS.		
Scale: 1:50 @A1	Date: Aug 19	
Project No: MB / 4674 / 1	Rev: -	