



Proposed Ground Floor Plan  
1:100

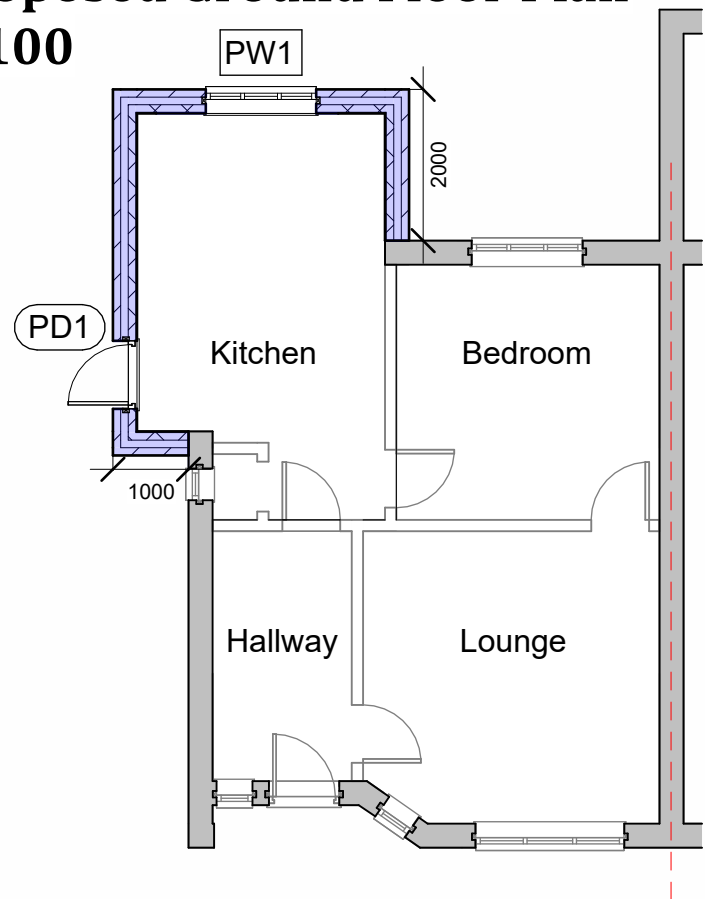


Proposed 3D  
1:100



Proposed Side Elevation  
1:100

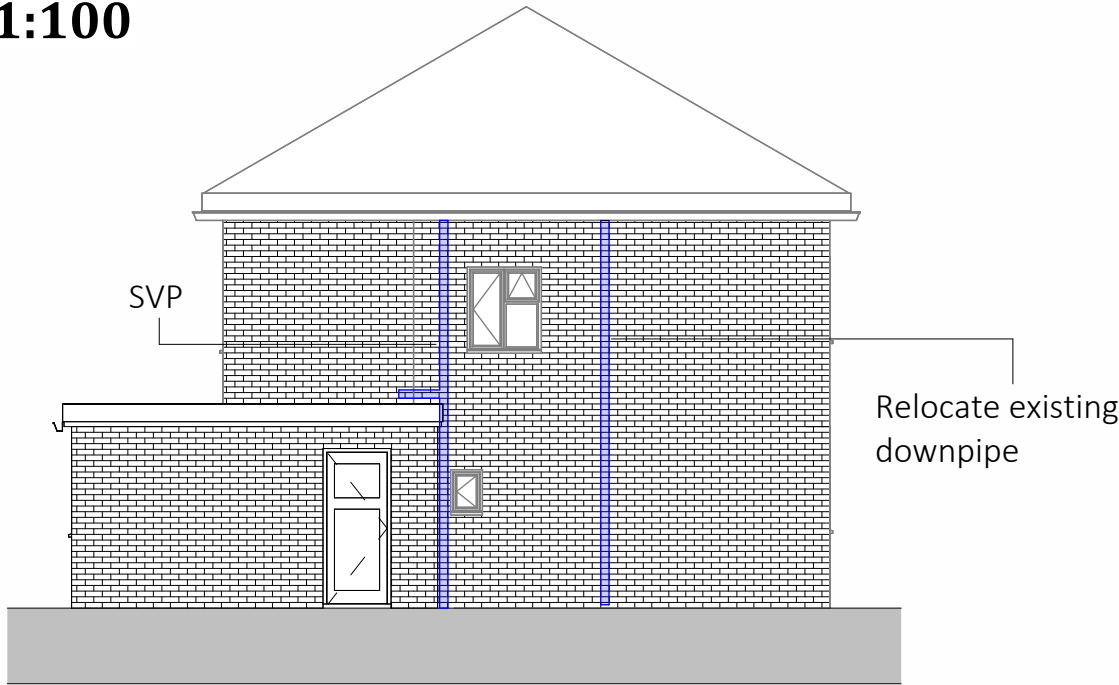

Proposed Rear Elevation  
1:100

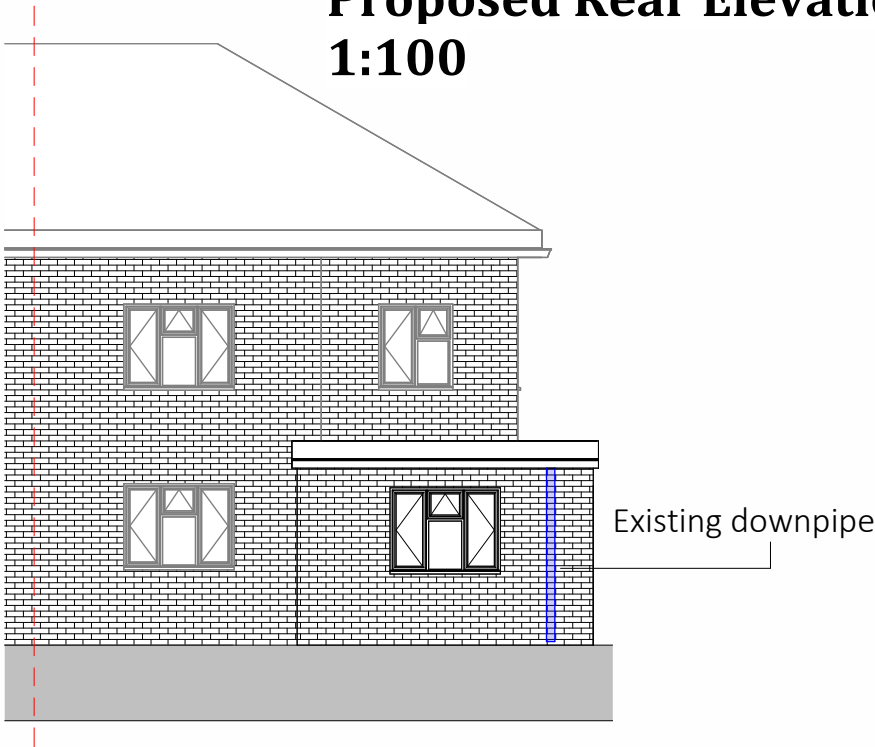

| REV       | DESCRIPTION | DRWN | CHKD | DATE |
|-----------|-------------|------|------|------|
| REVISIONS |             |      |      |      |

DRAWING ISSUE STATUS:

PRELIMINARY ☐ CLIENT APPROVAL ☐ PLANNING ☒

BUILDING REGS ☐ TENDER ☐ CONSTRUCTION ☐ AS-BUILT ☐

**NOTE**  
This drawing must not be reissued, loaned or copied without the written consent of Quatrefoils Ltd. (the originator).  
All errors, omissions, discrepancies should be reported to the originator immediately.  
All dimensions to be checked before site fabrication by the contractor, his subcontractor or supplier. Do not scale plans - use figure or grid dimensions where given.  
Any deviation from the drawing to be reported to the originator immediately.  
The Principal Contractor shall carry out a risk assessment of the proposed work and liaise with the principal designer before works commence if there is any doubt as to being able to complete the project in a safe manner compliant with the Construction Design and Management Regulations 2015. All works to comply with the relevant British Standards, Codes of Practice and the Building Regulations.

**QUATREFOILS**  
Chartered Surveyors and Construction Consultants

QUATREFOILS LTD  
BROOK HOUSE, 54A COWLEY MILL ROAD  
UXBRIDGE, MIDDLESEX, UB8 2FX

TELEPHONE +44 (0)20 3475 3257  
EMAIL INFO@QUATREFOILS.CO.UK  
WEB WWW.QUATREFOILS.CO.UK

PROJECT: 89 Stafford Avenue  
Ruislip, HA4 6PD

TITLE: Proposed Plans

SCALE: 1 : 100 @ A3

DATE: JULY 2026

DRAWN: WG

CHECKED: RM

JOB NO. PROJ/89 DRAWING NO. 004 REV:  
STAFFORD