





EXISTING FRONT ELEVATION  
Scale 1:100



EXISTING REAR ELEVATION  
Scale 1:100

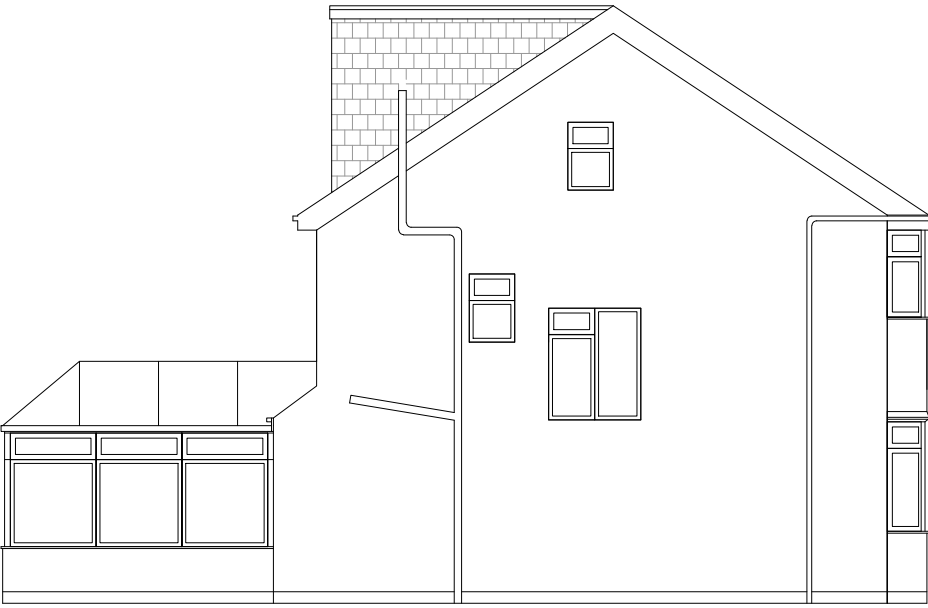

EXISTING SIDE ELEVATION  
Scale 1:100

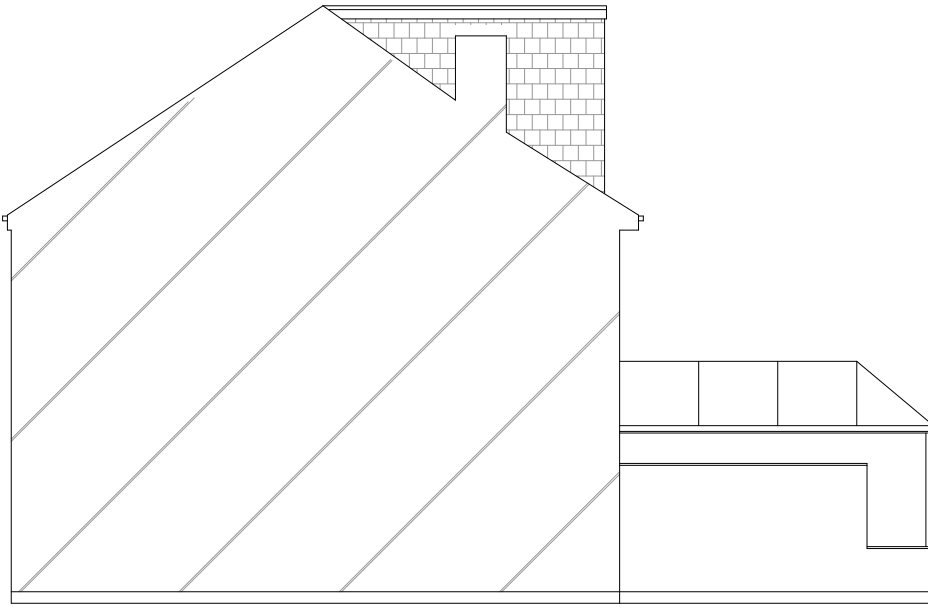


EXISTING SIDE ELEVATION  
Scale 1:100




PROPOSED FRONT ELEVATION  
Scale 1:100




PROPOSED REAR ELEVATION  
Scale 1:100

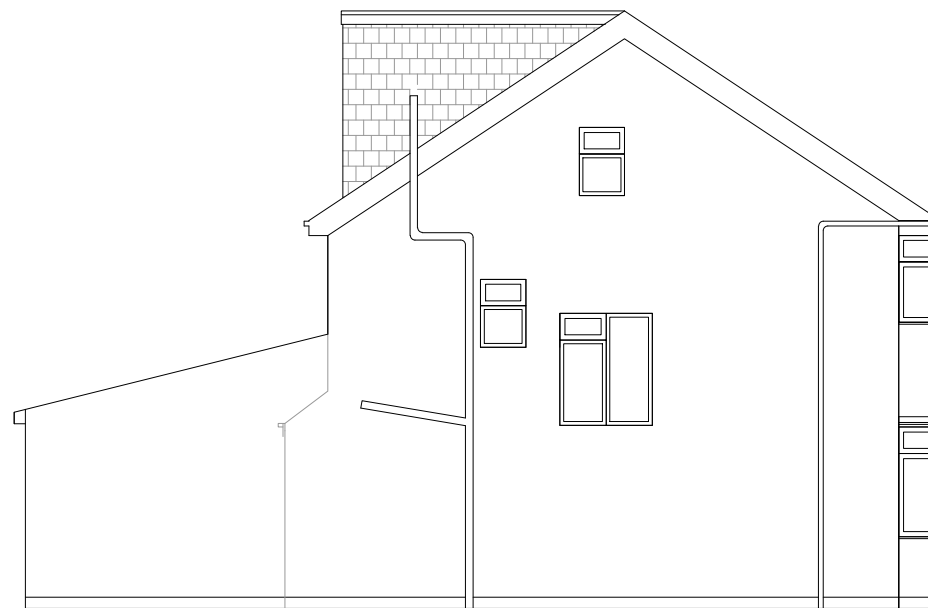


PROPOSED SIDE ELEVATION  
Scale 1:100

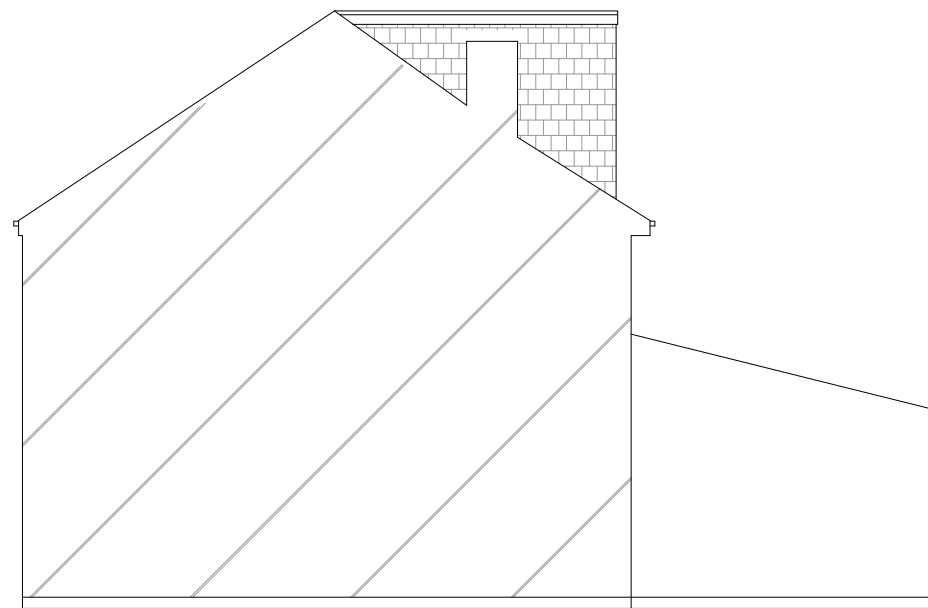


PROPOSED SIDE ELEVATION  
Scale 1:100

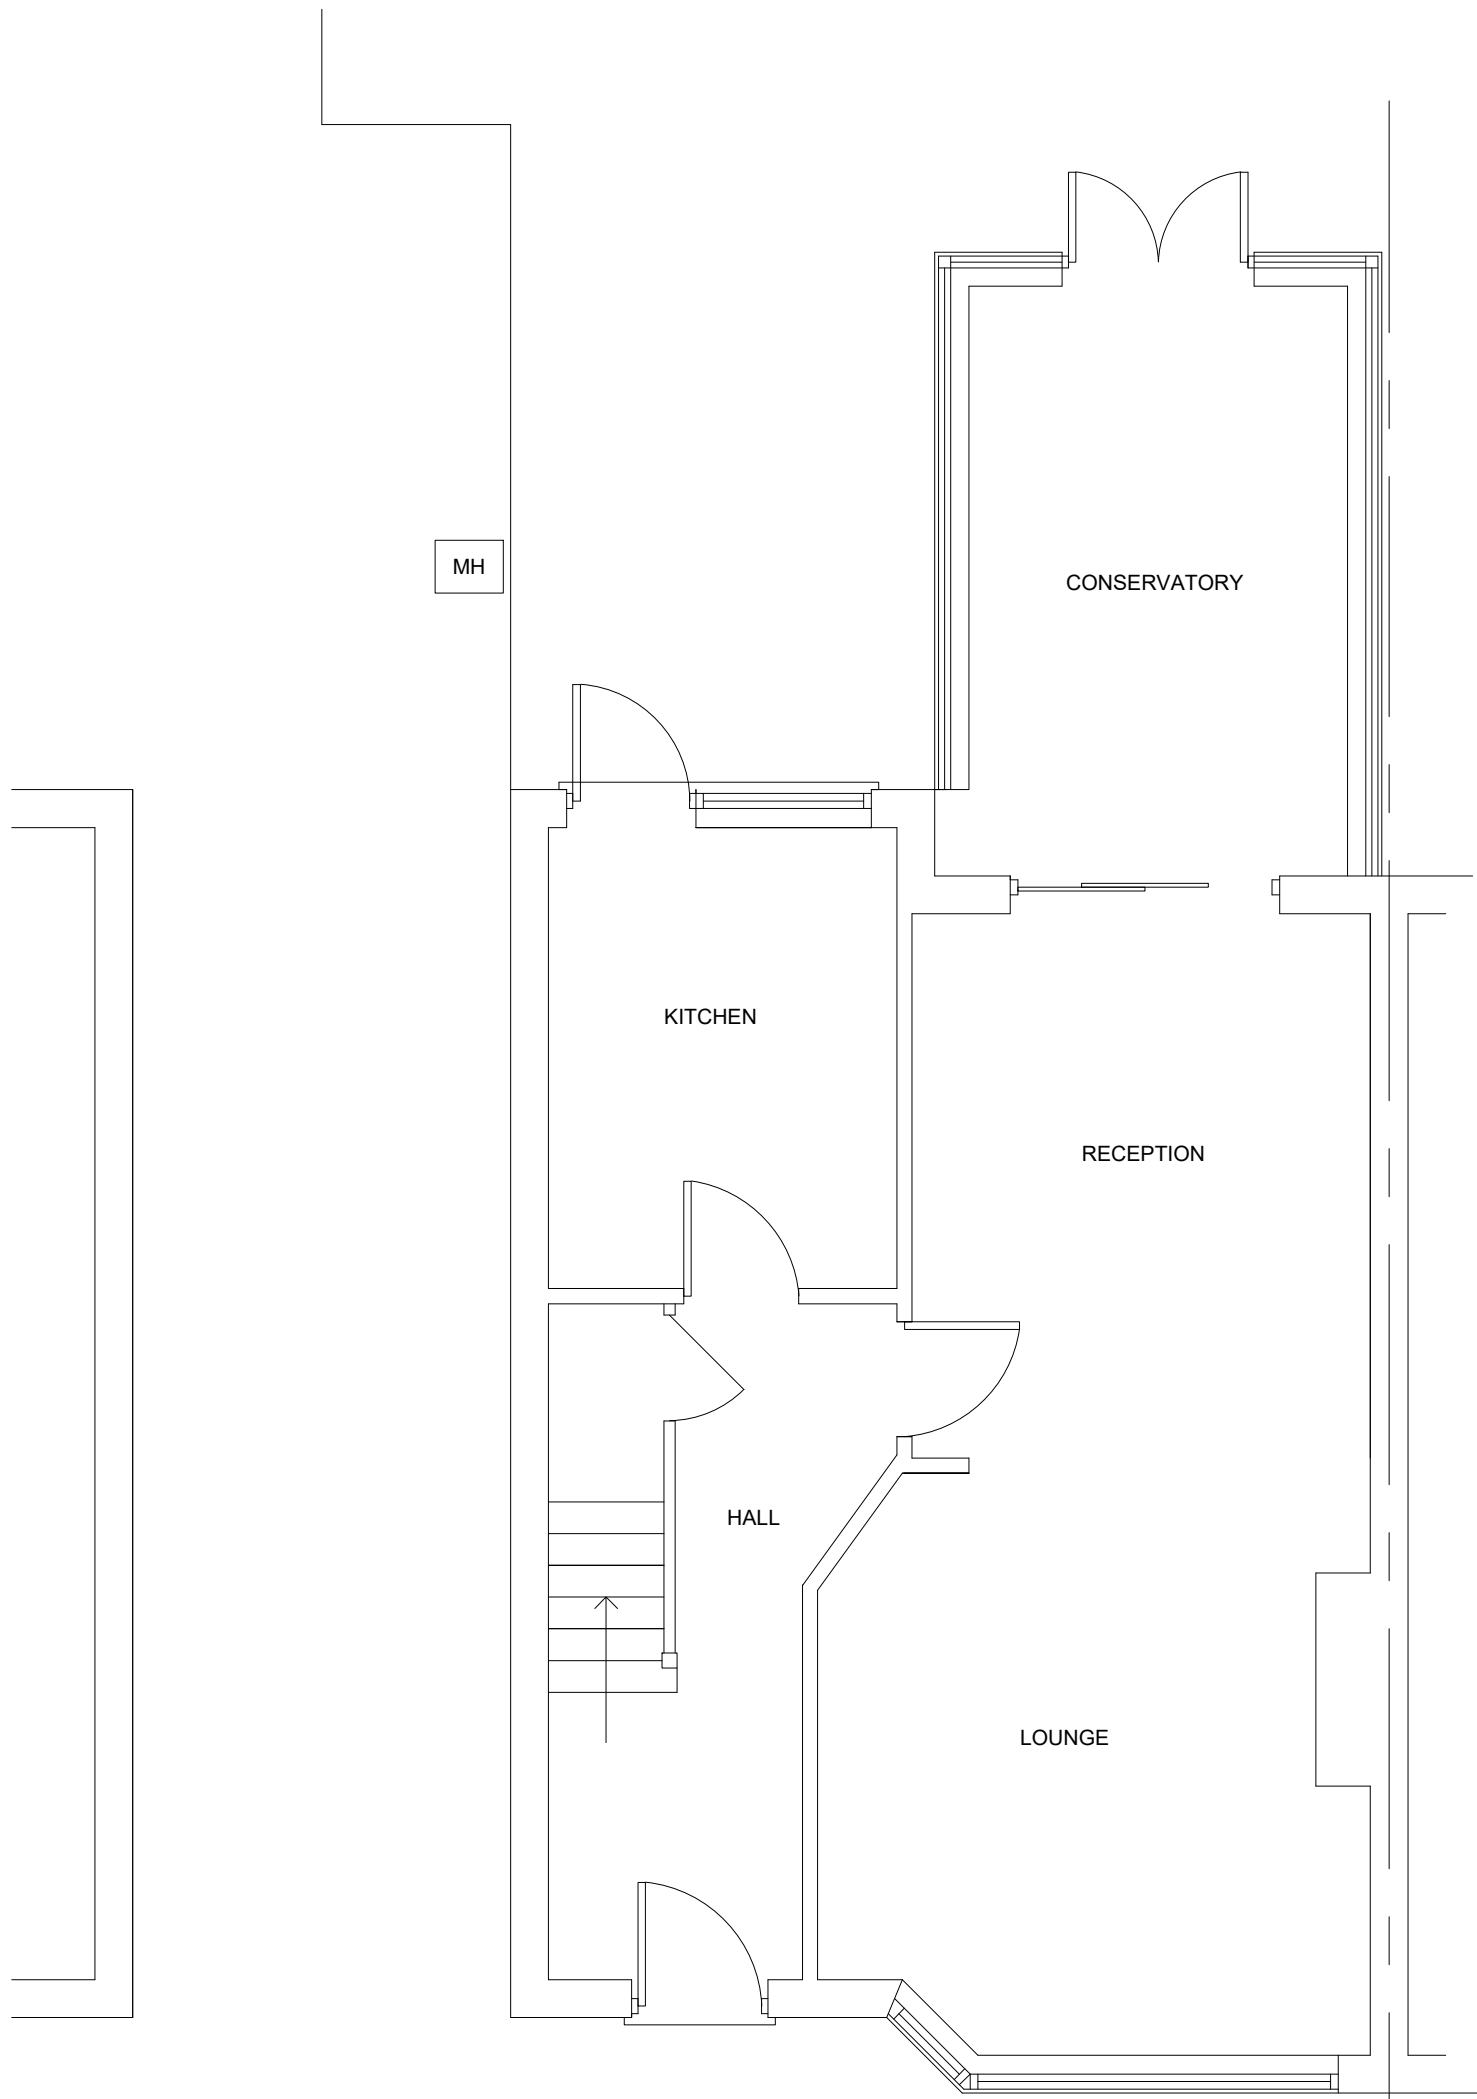


EXISTING GROUND FLOOR PLAN  
Scale 1:50

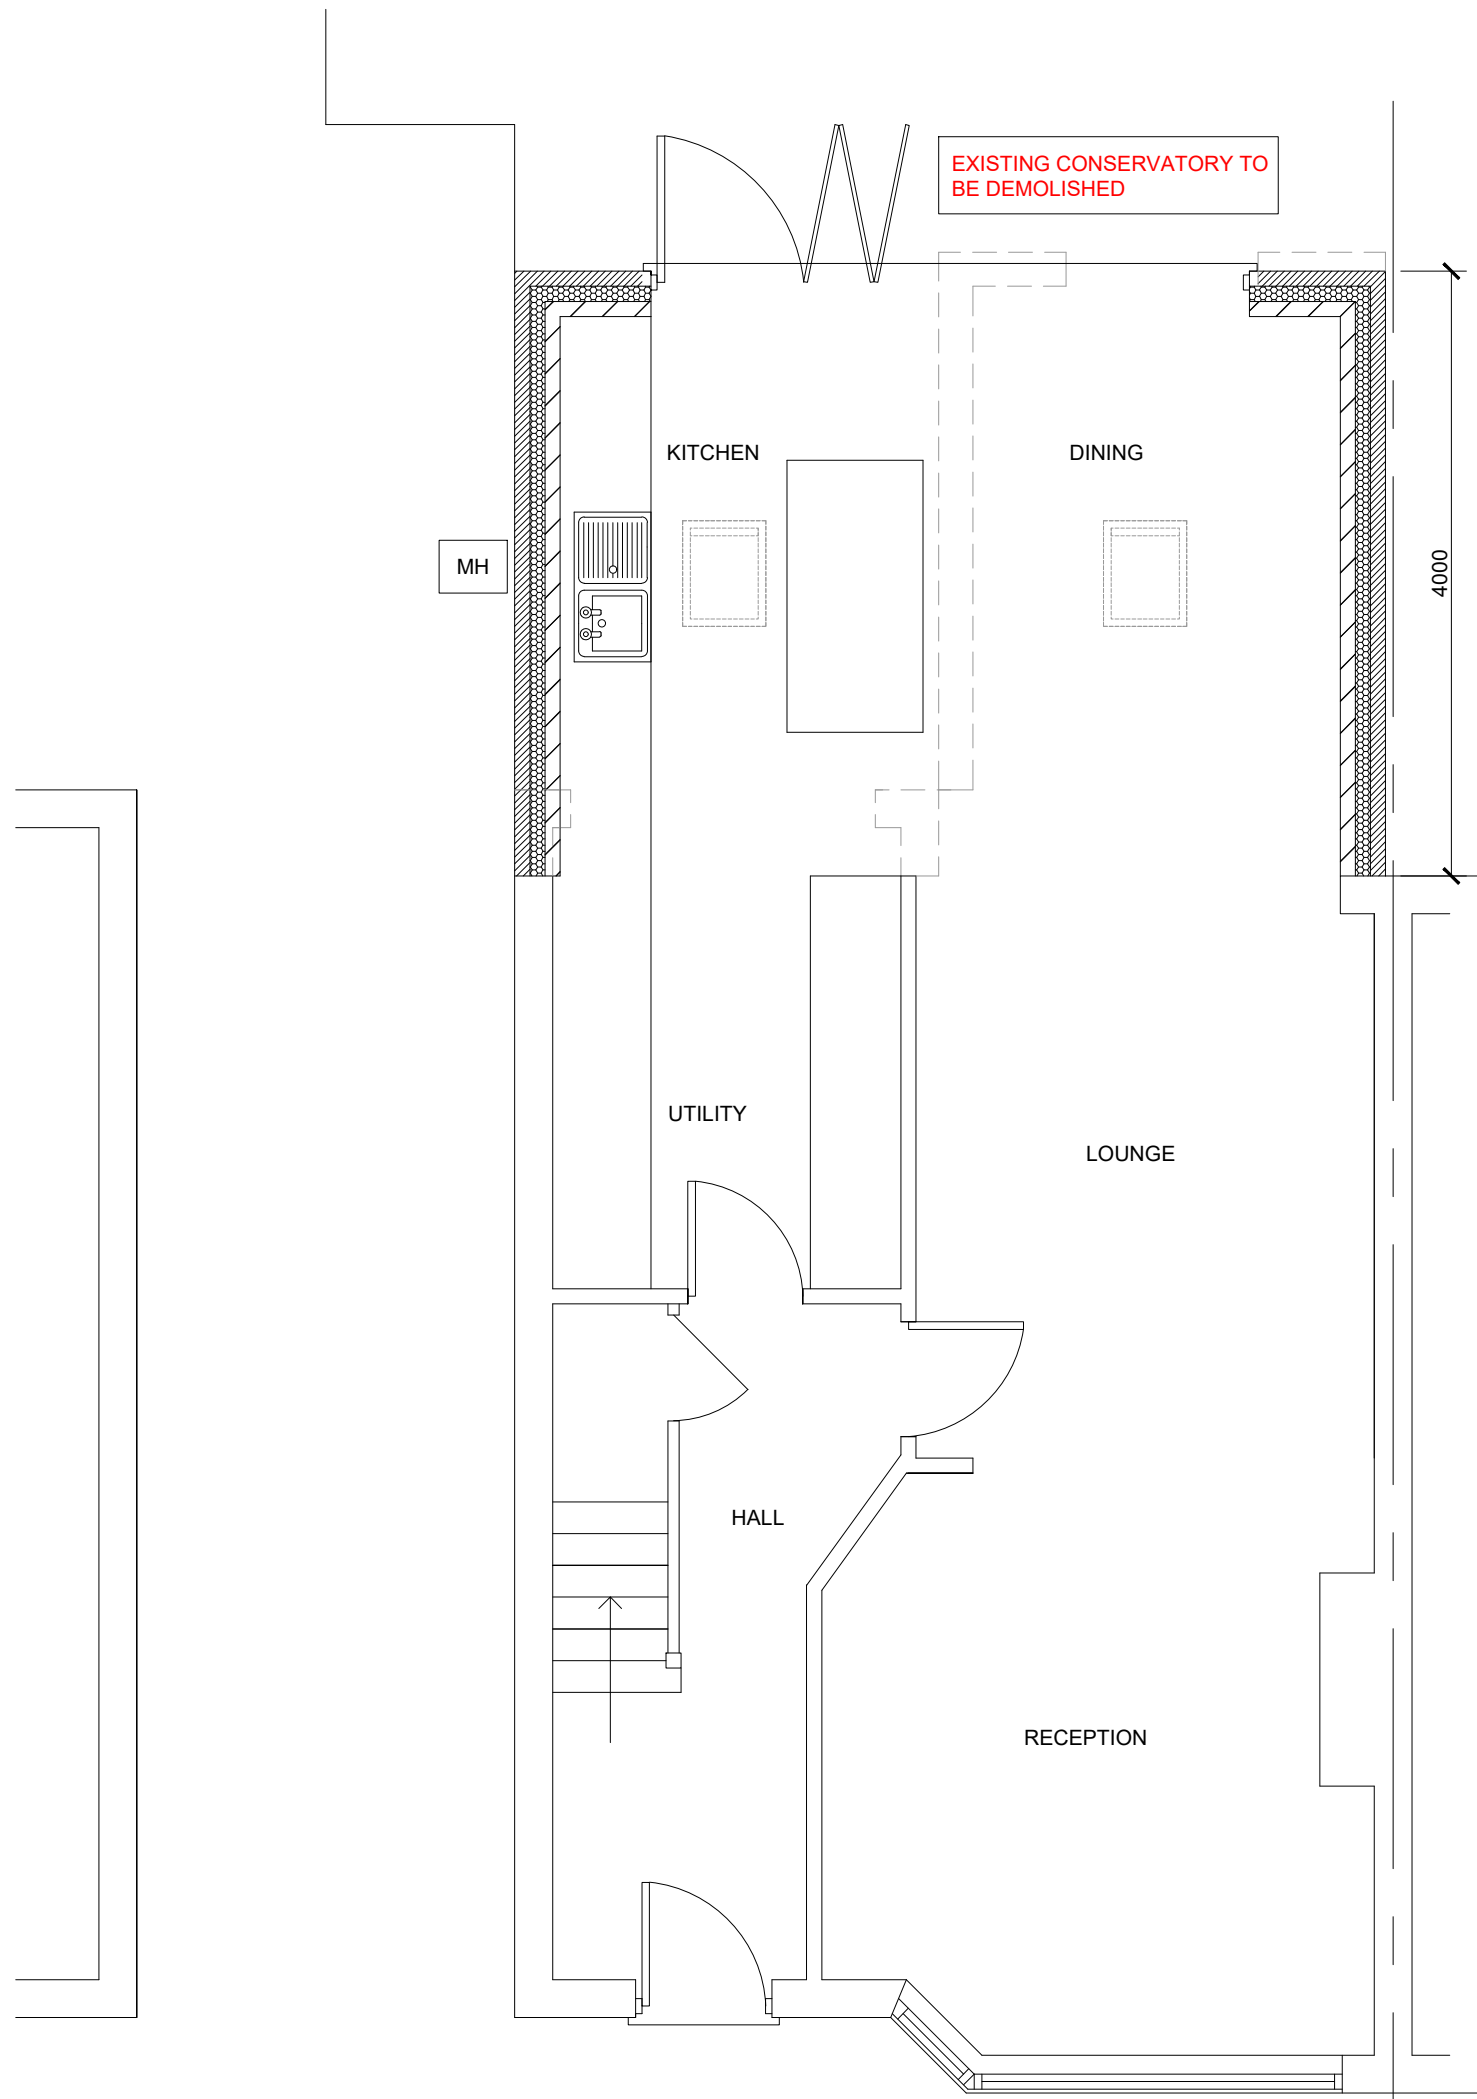

PROPOSED GROUND FLOOR PLAN  
Scale 1:50

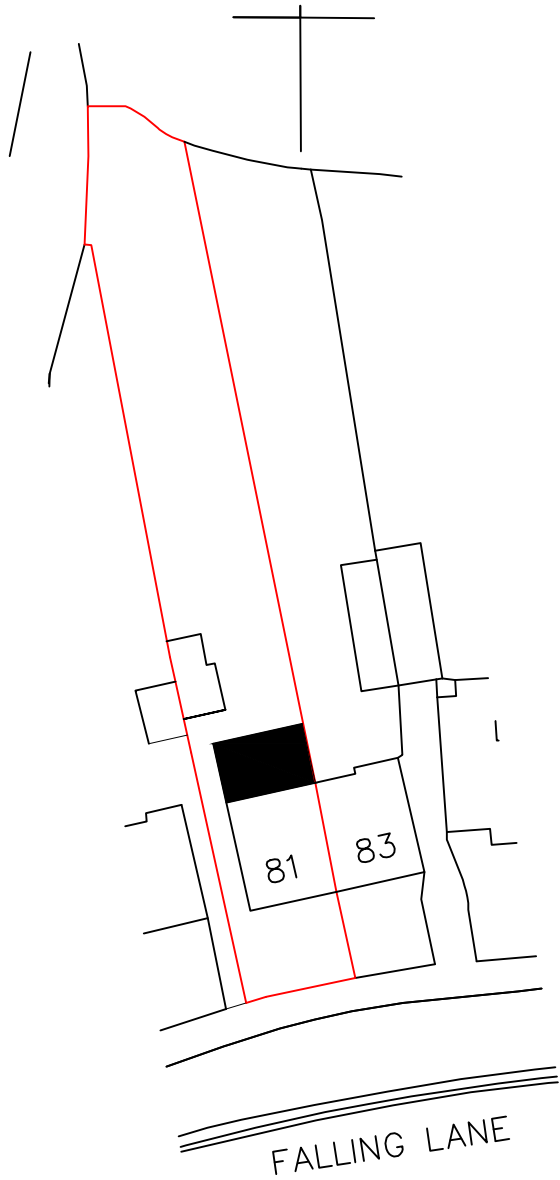

SITE PLAN  
Scale 1:500

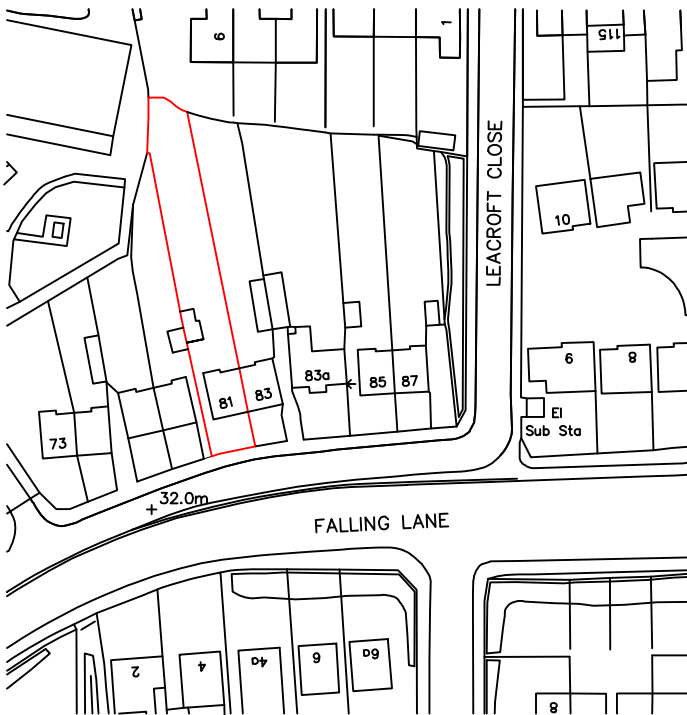

LOCATION PLAN  
Scale 1:1250

PRELIMINARY

These drawings should be approved by local Authority

No dimensions to be scaled from this drawing. All dimensions to be checked on site. This drawing is copyright and should not be reproduced without permission of the Architects

| Rev | Description |
|-----|-------------|
| A   | Amendment   |

Project

81 Falling Lane  
WEST DRAYTON  
UB7 8AB

Drawing

PRIOR APPROVAL FOR  
LARGER HOME EXTENSIONS

| SCALE    | Date | Drawing no. |
|----------|------|-------------|
| As Shown |      | 20_11_01    |