


All work to comply with
current building regulations
and codes of practice

Do not scale from drawings
all dimensions to be checked
on site before the start of
any work

Proposed External Finish Materials to
Match Existing External Finish
Materials

Grant of Planning Permission
Dated 21/11/2016
Ref: 64076/APP/2016/3430

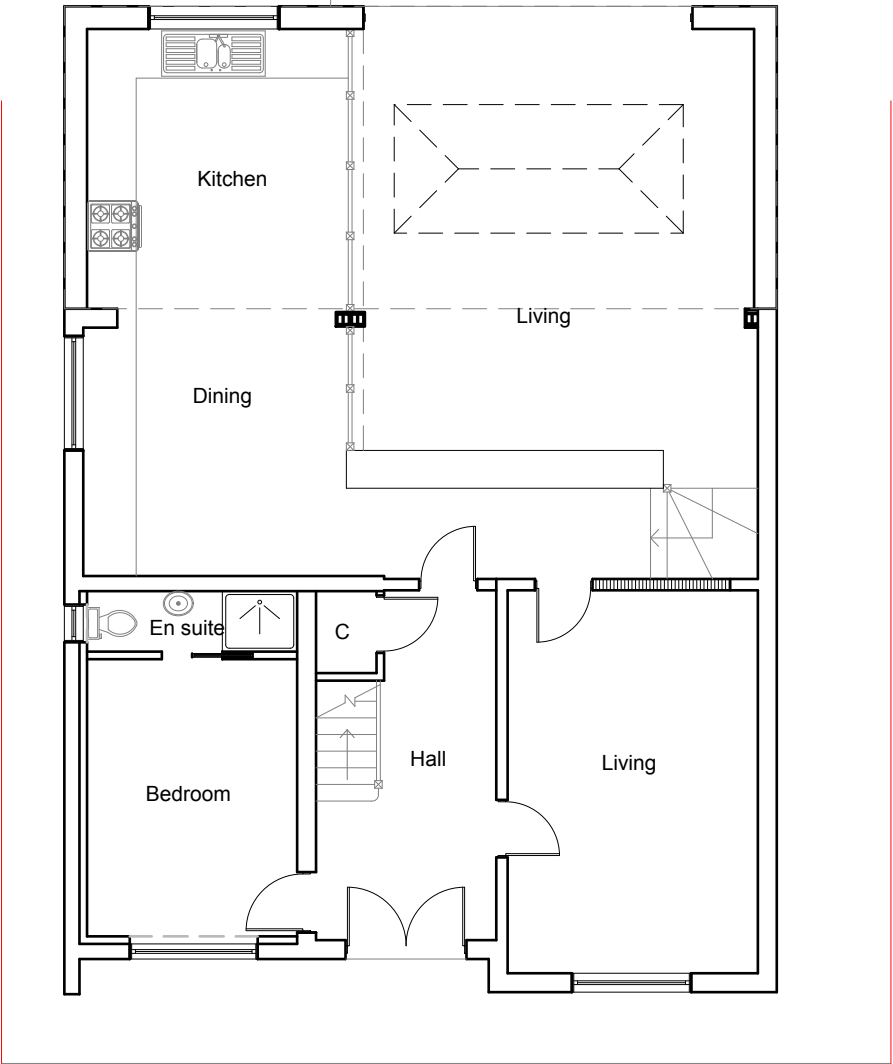

Existing Ground Floor Plan
Scale 1:100



Existing Front Elevation
Scale:1:100



Existing Side Elevation
Scale:1:100



Existing Rear Elevation
Scale:1:100




Existing Side Elevation
Scale:1:100

1:100



	Project:	Title:	Scale: 1:100 @ A3
	116b Green Lane	Existing Ground	Date: 05.2017
	Northwood	Floor Plan And	Drawing No.:
	HA6 1AW	Elevations	3130 - 13/BK
			Revision
239 Western Road, Southall, Middx, UB2 5HS Tel: 020 8571 1369 info@multicreation.co.uk			

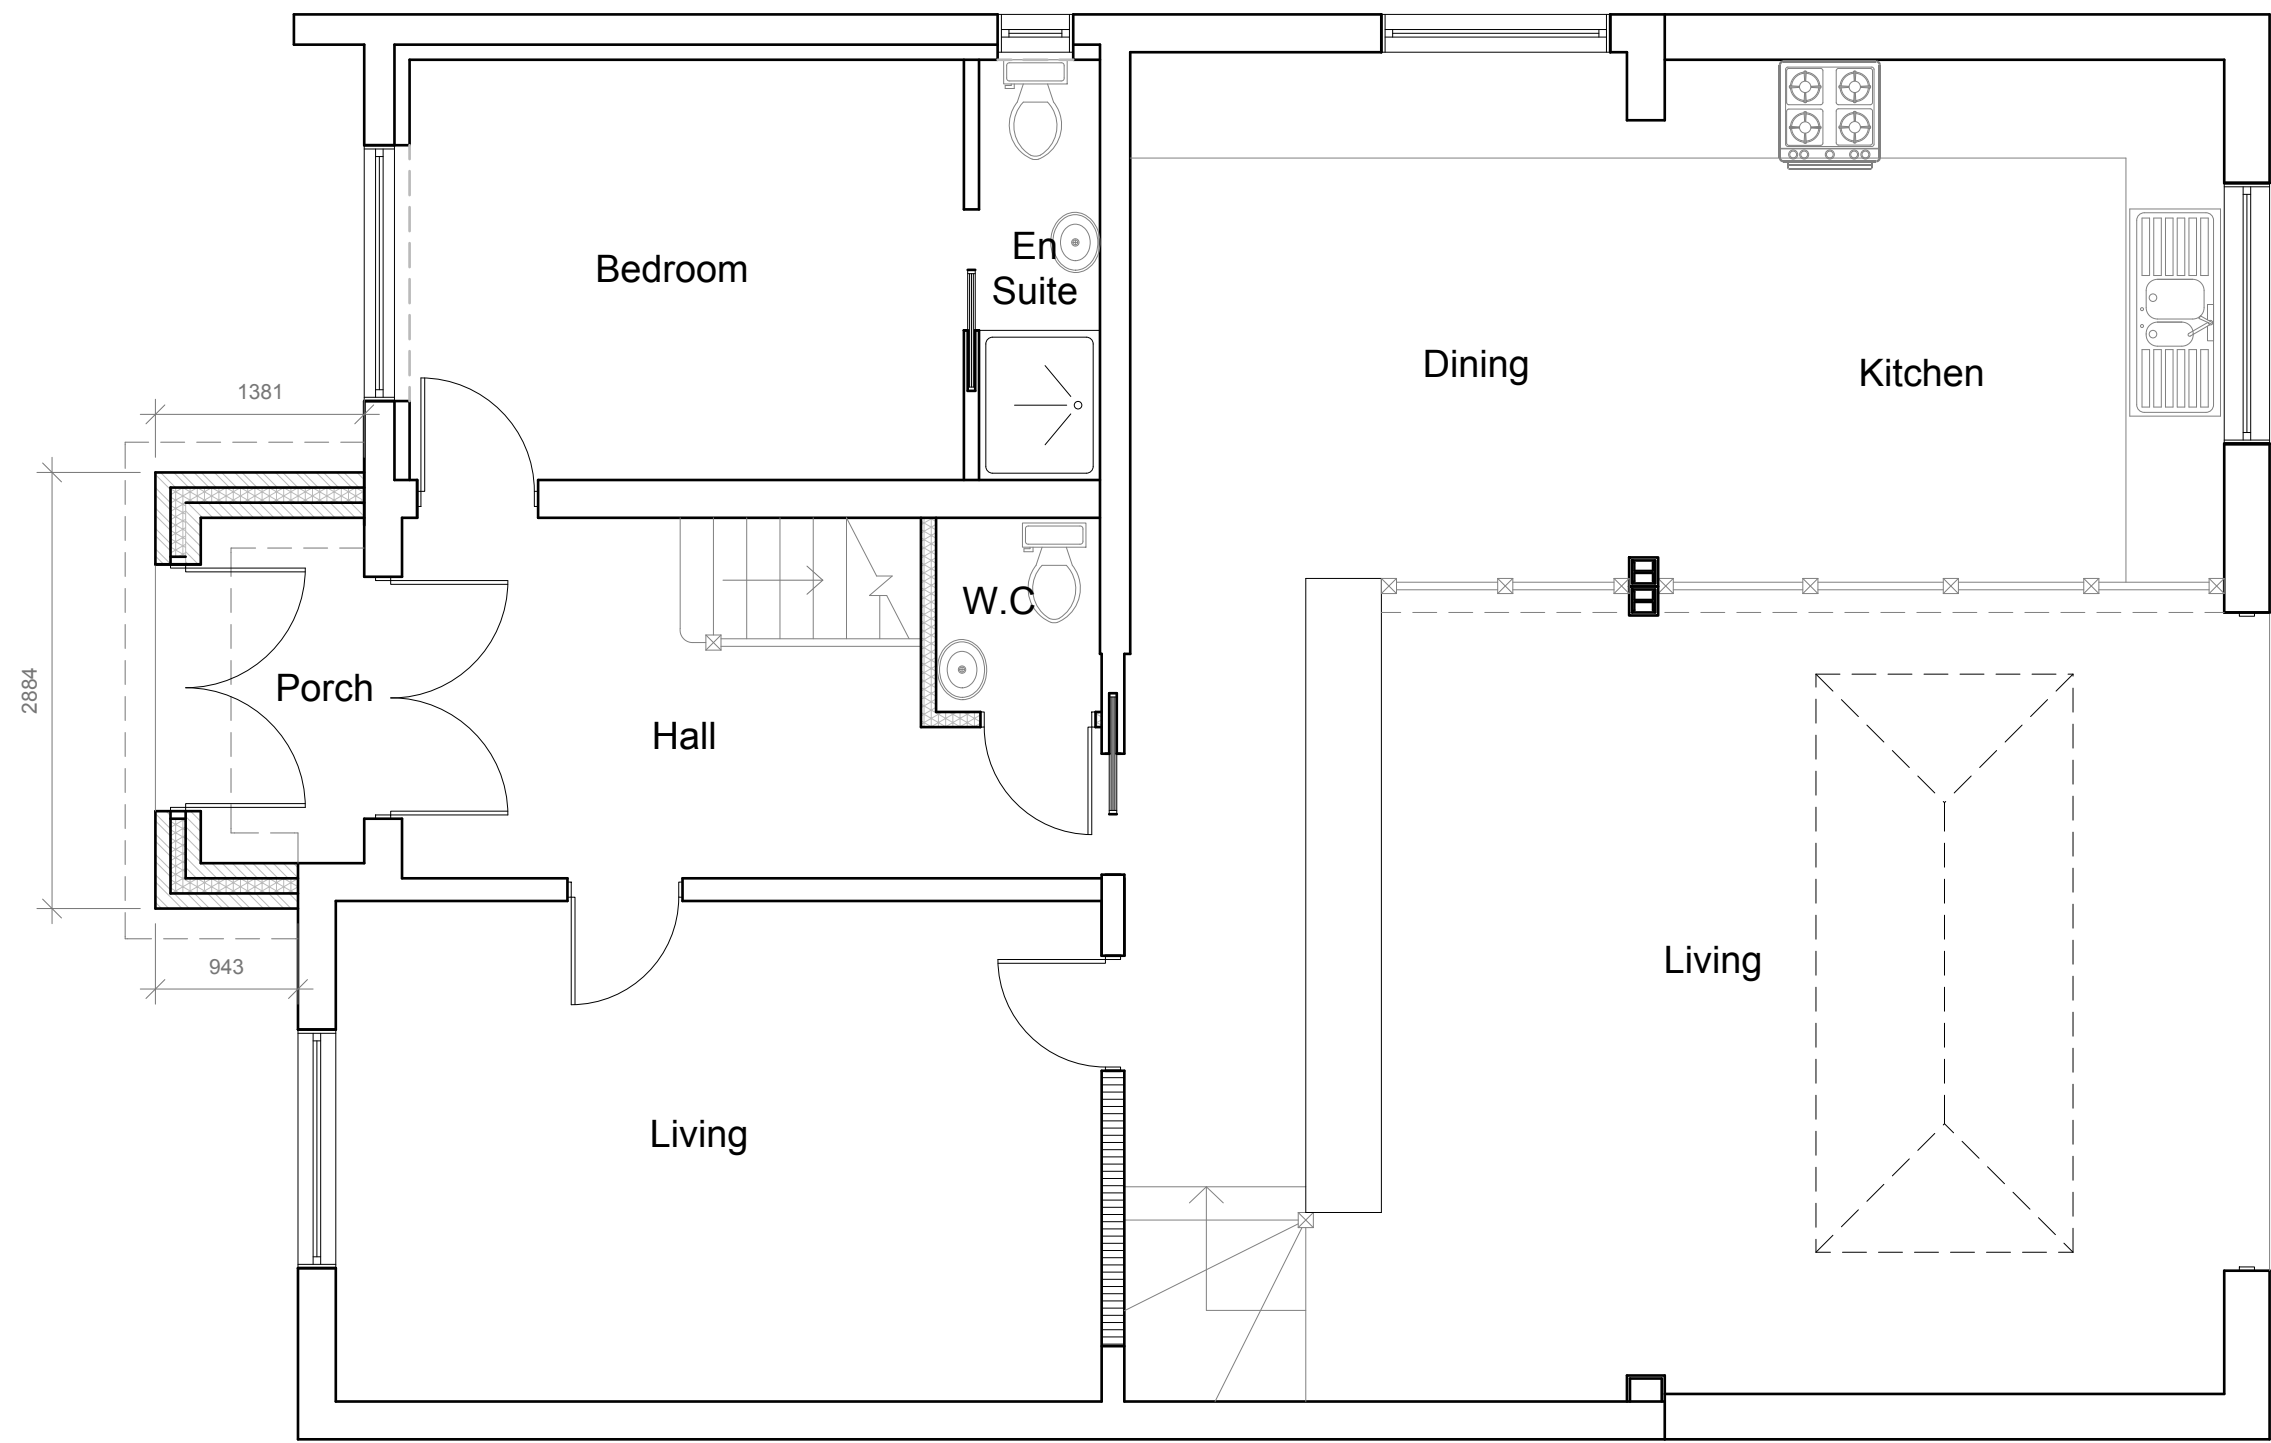

Proposed Ground Floor Plan
Scale 1:50


All work to comply with
current building regulations
and codes of practice

Do not scale from drawings
all dimensions to be checked
on site before the start of
any work

Proposed External Finish Materials to
Match Existing External Finish
Materials

1:50

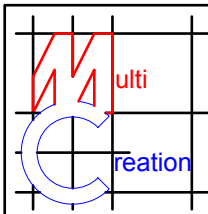

	Project:	Title:	Scale: 1:100 @ A3
	116b Green Lane	Proposed Ground	Date: 05.2017
	Northwood	Floor Plan (Porch)	Drawing No.: 3130 - 14/BK
	HA6 1AW		Revision
239 Western Road, Southall, Middx, UB2 5HS Tel: 020 8571 1369 info@multicreation.co.uk			

All work to comply with current building regulations and codes of practice

Proposed External Finish Materials to Match Existing External Finish Materials

Do not scale from drawings
all dimensions to be checked on site before the start of any work




Proposed Front Elevation
Scale:1:100




Proposed Side Elevation
Scale:1:100




Proposed Side Elevation
Scale:1:100

 


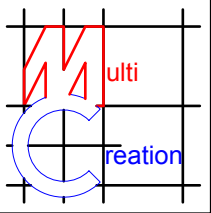	Project:	Title:	Scale: 1:100 @ A3
	116b Green Lane	Proposed	Date: 05.2017
	Northwood	Elevations (Porch)	Drawing No.: 3130 - 15/BK
	HA6 1AW		Revision
239 Western Road, Southall, Middx, UB2 5HS Tel: 020 8571 1369 info@multicreation.co.uk			

Do not scale from drawings
all dimensions to be checked
on site before the start of
any work

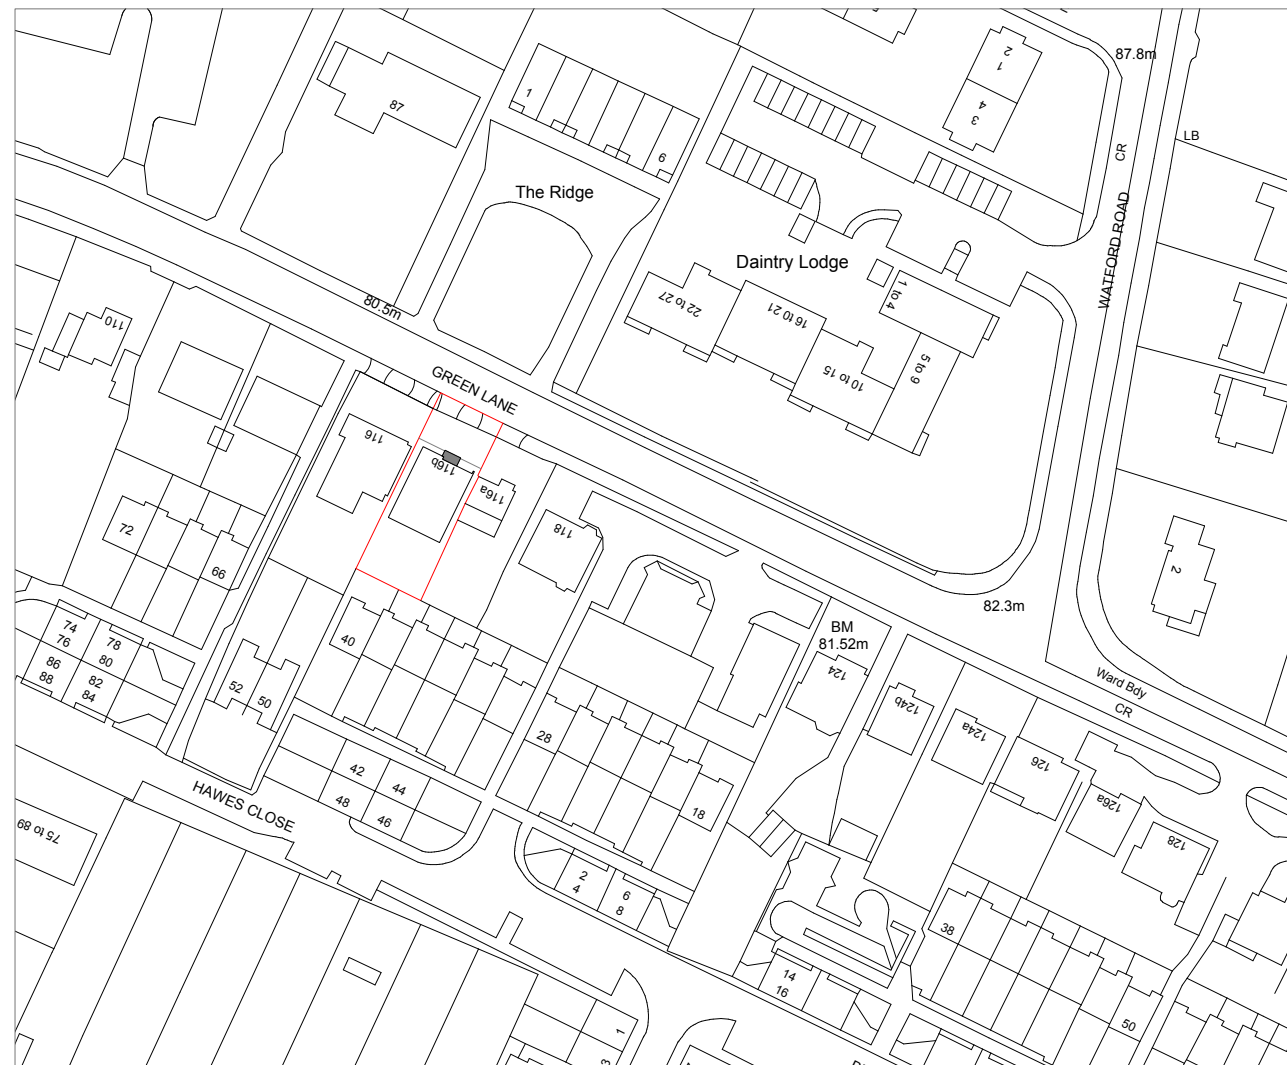


A horizontal scale bar for a 1:500 map. The bar is divided into segments. The top segment is white with a black outline, and the bottom segment is solid black. The segments are labeled with their lengths in meters: 0, 5, 10, 20, and 50. The total length of the bar is 50 meters.

 	Project:	Title:	Scale: 1:1250/500@A3
	116b Green Lane	Location Plan	Date: 05.2017
	Northwood	Block Plan	Drawing No.:
	HA6 1AW		3130 - 16/BK
		Revision	


239 Western Road, Southall, Middx, UB2 5HS Tel: 020 8571 1369 info@multicreation.co.uk


All work to comply with current building regulations and codes of practice

Do not scale from drawings all dimensions to be checked on site before the start of any work

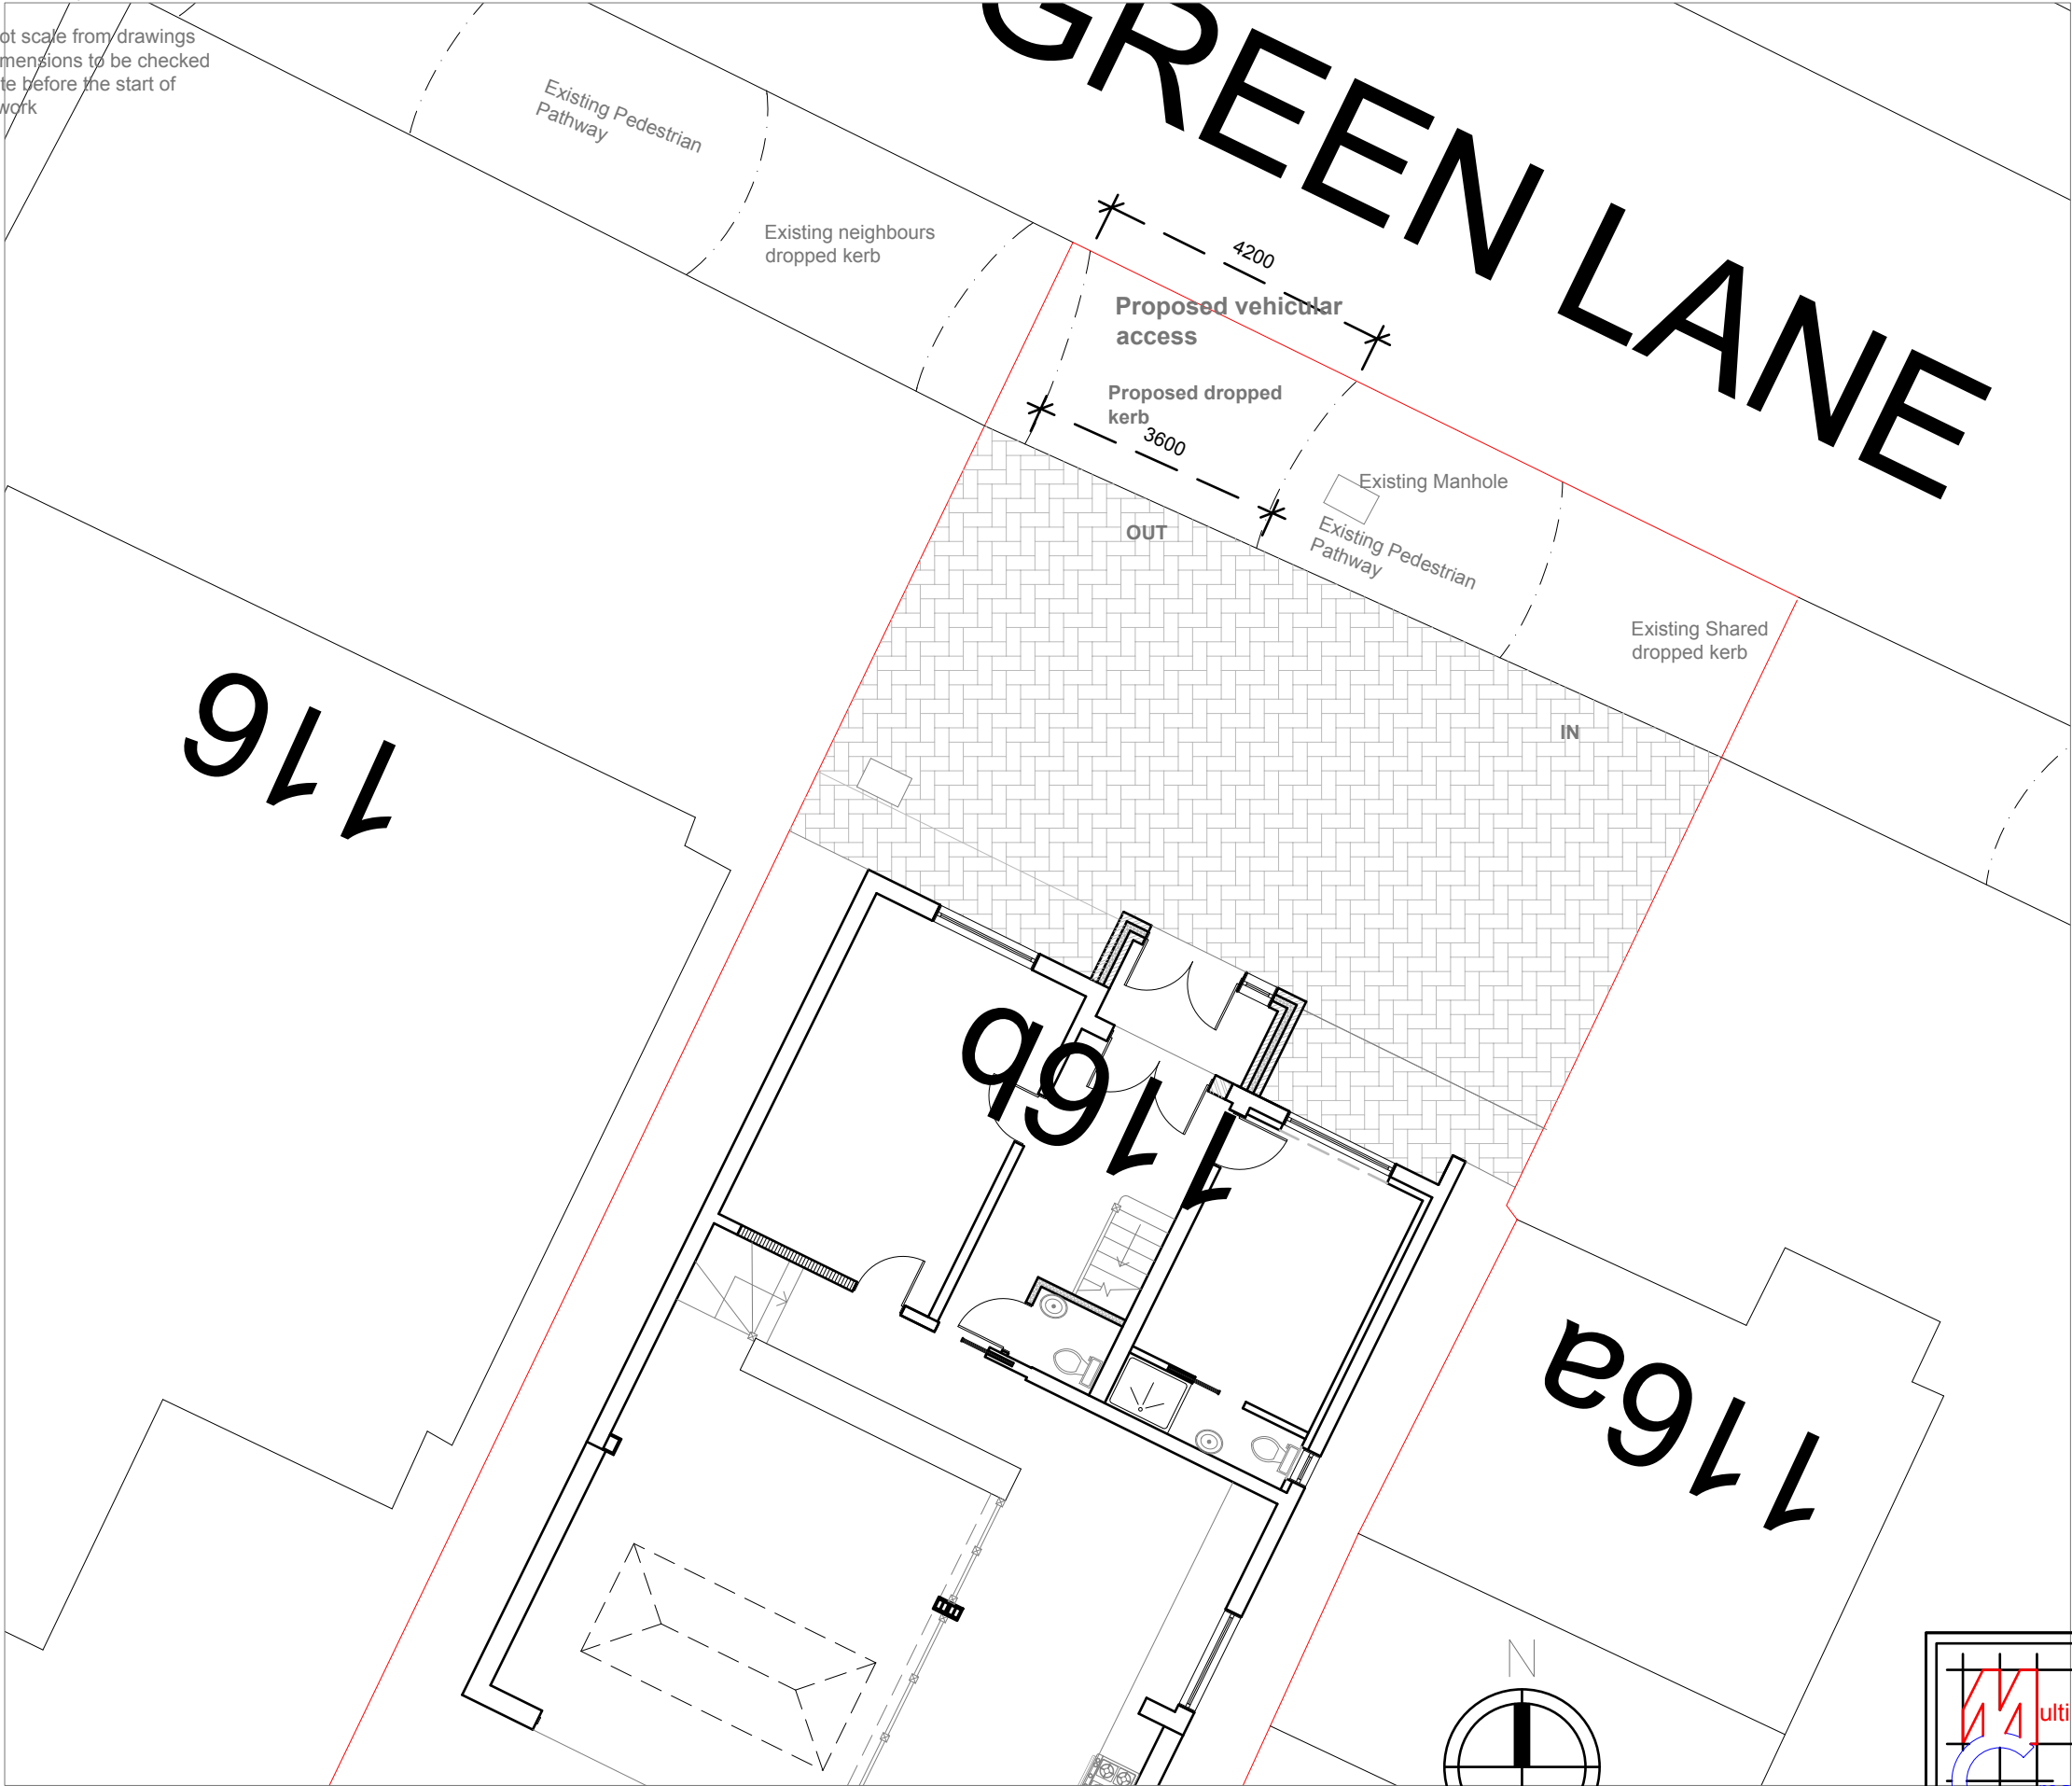

Block Plan Scale:1:100

 

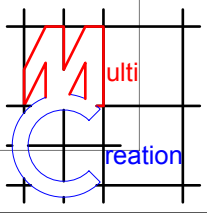	Project: 116b Green Lane Northwood HA6 1AW	Title: Block Plan (Driveway)	Scale: 1:100@A3
			Date: 05.2017
			Drawing No.: 3130 - 17/BK
			Revision
239 Western Road, Southall, Middx, UB2 5HS Tel: 020 8571 1369 info@multicreation.co.uk			