

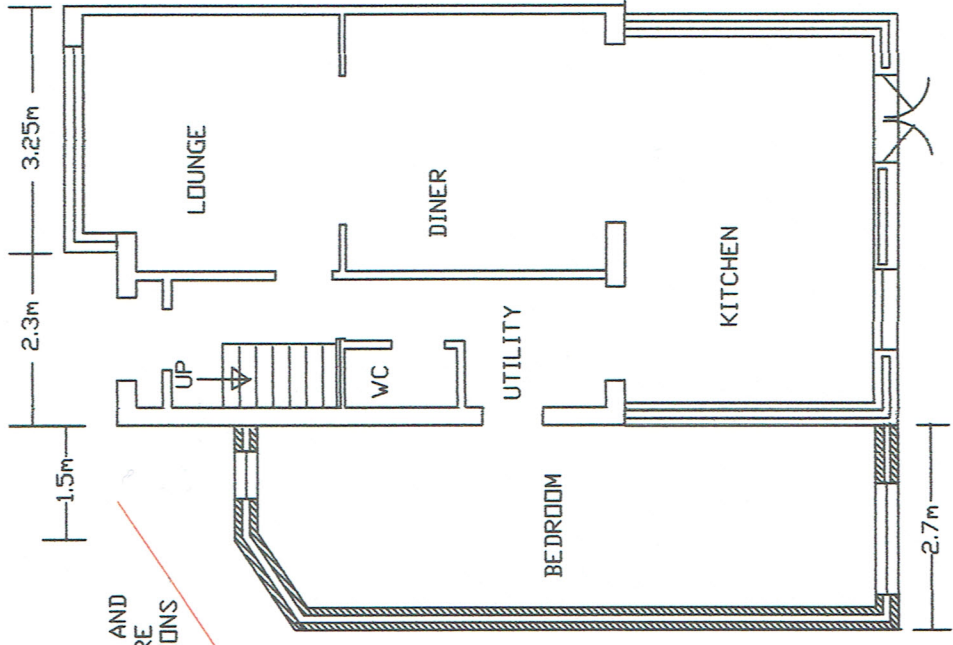
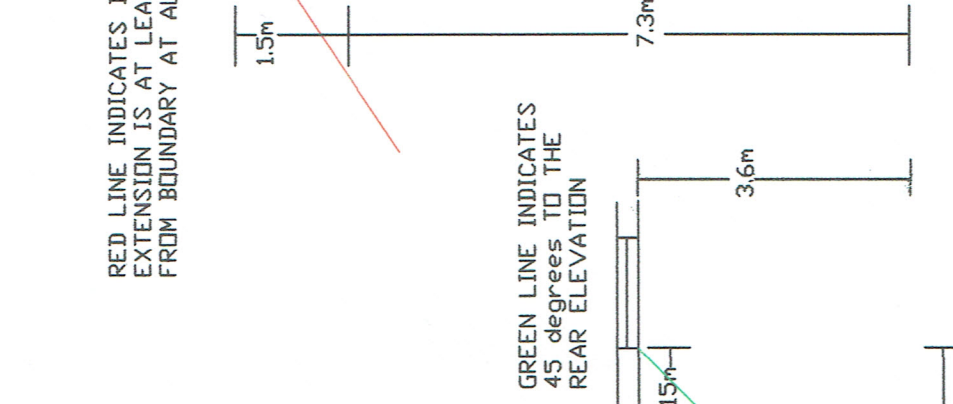
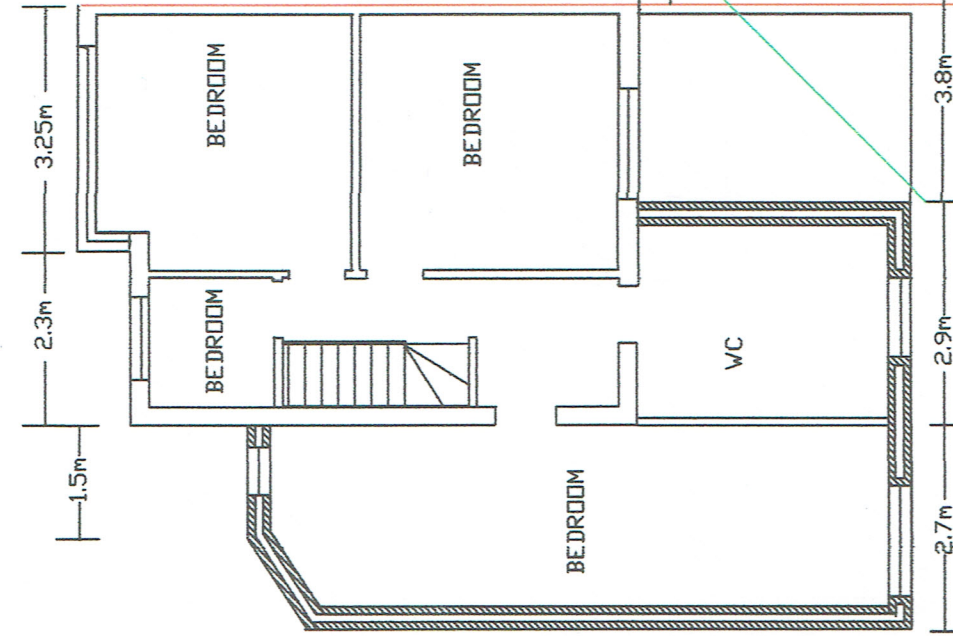
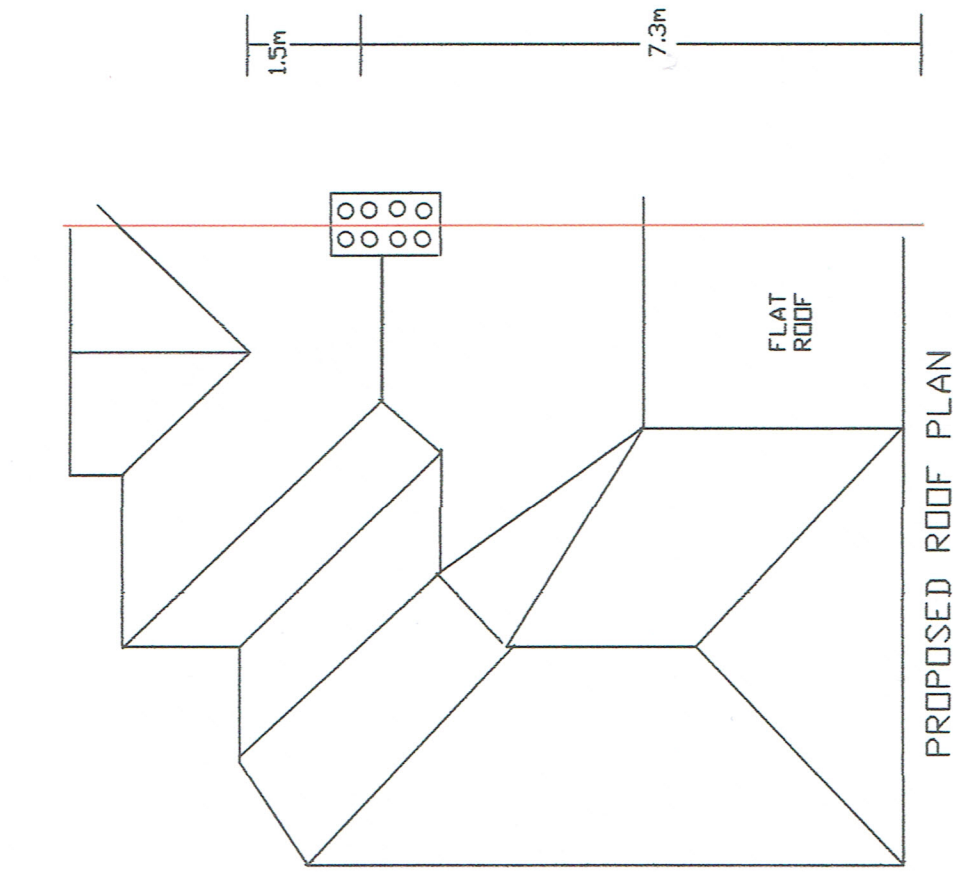
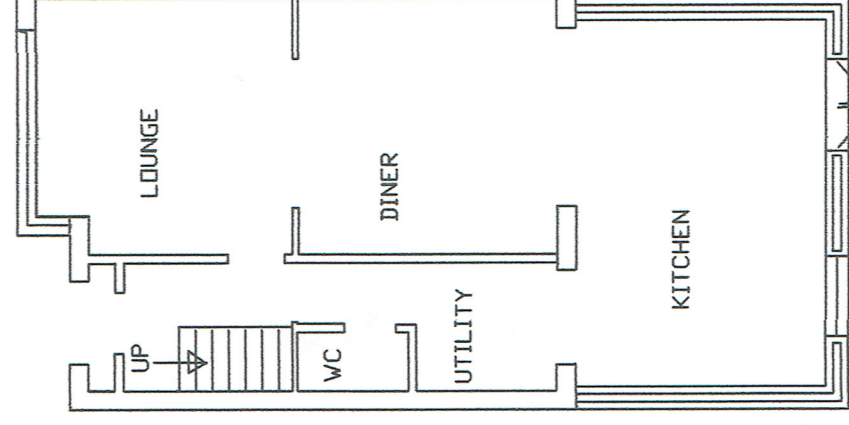
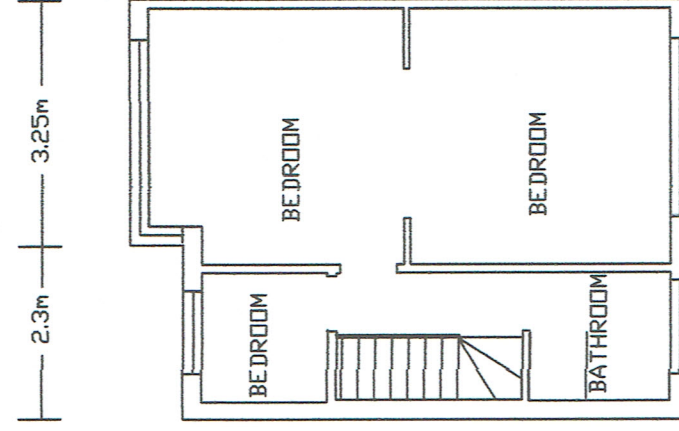


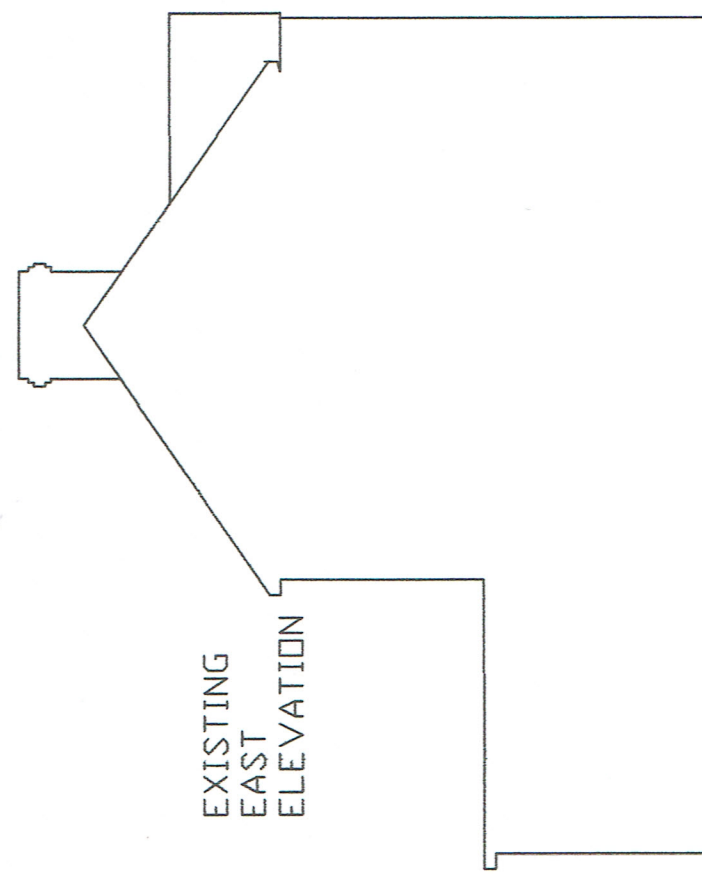

RED LINE INDICATES BOUNDARY AND EXTENSION IS AT LEAST 1 METRE FROM BOUNDARY AT ALL LOCATIONS

GREEN LINE INDICATES 45 DEGREES TO THE REAR ELEVATION

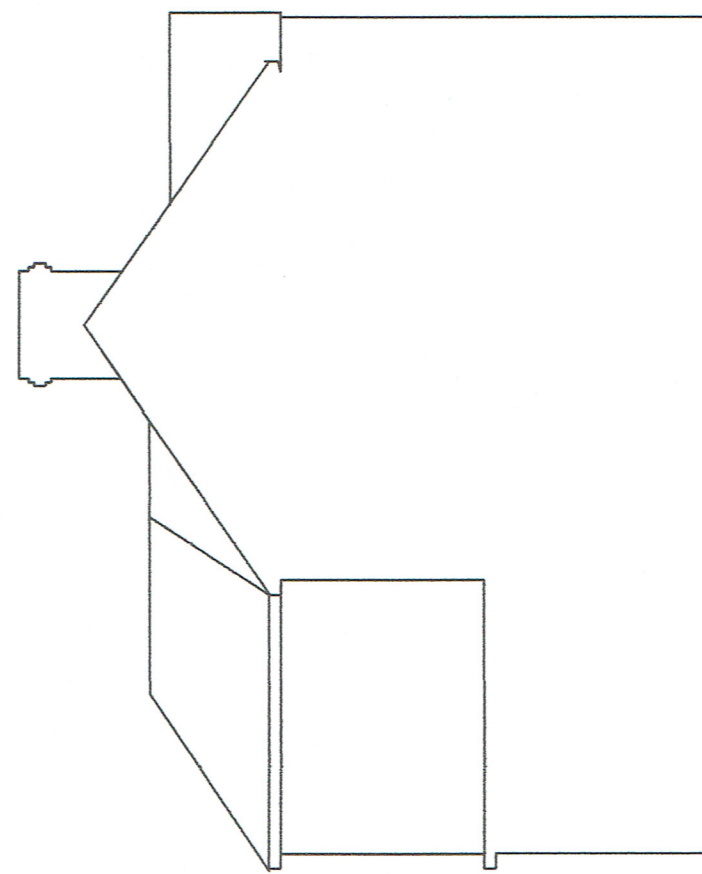


35 BEDFORD AVENUE HAYES UB4 ODP

PLANNING PERMISSION APPLICATION
SIDE AND REAR TWO STOREY EXTENSION
ELEVATIONS, INTERIOR AND ROOF PLAN
DRAWING: CH/SUNNY/4/1 SCALE 1 : 100 at A3
DATE 6th AUGUST 2020.

ALL NEW EXTERNAL WALLS RENDERED WHITE
NEW PITCHED ROOFS TILES WITH ROSEMARY
PLAIN TILES.



1.15m 1.15m

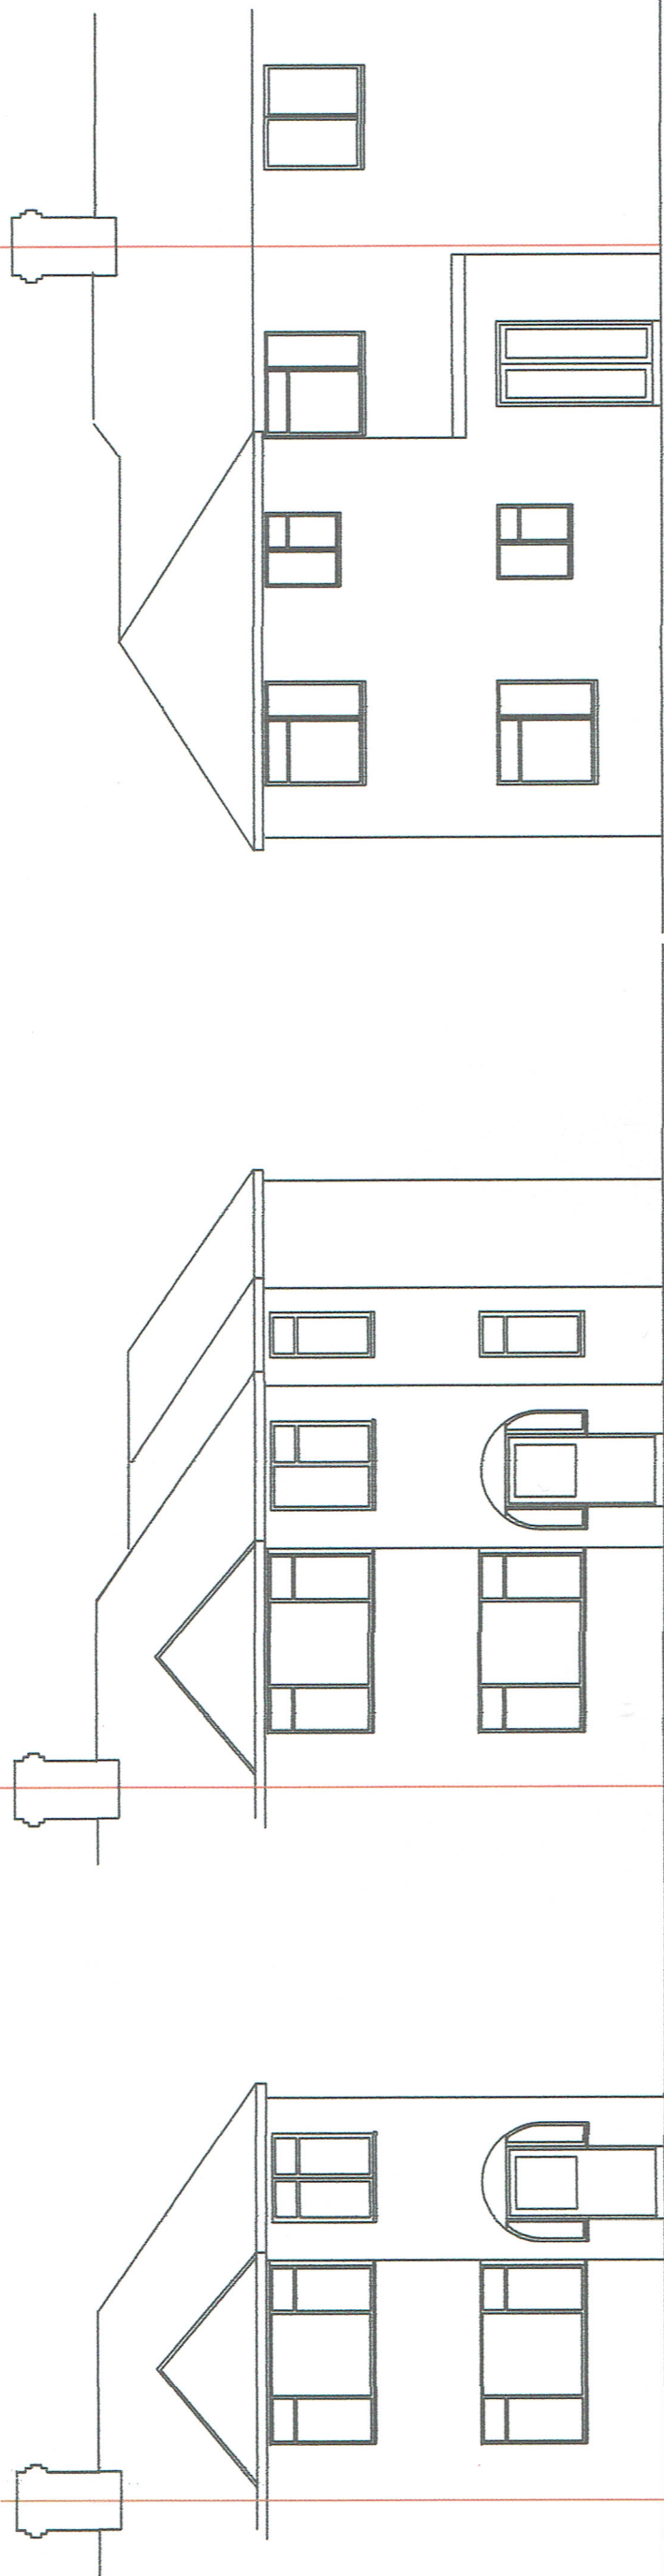


EXISTING FRONT ELEVATION


PROPOSED FRONT ELEVATION

PROPOSED REAR ELEVATION


1.15m 1.15m

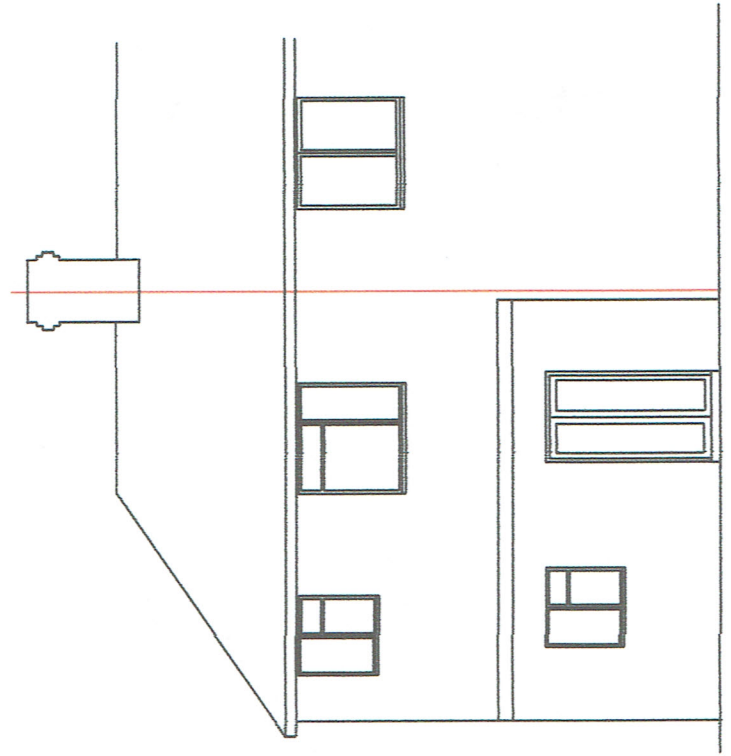


EXISTING REAR ELEVATION

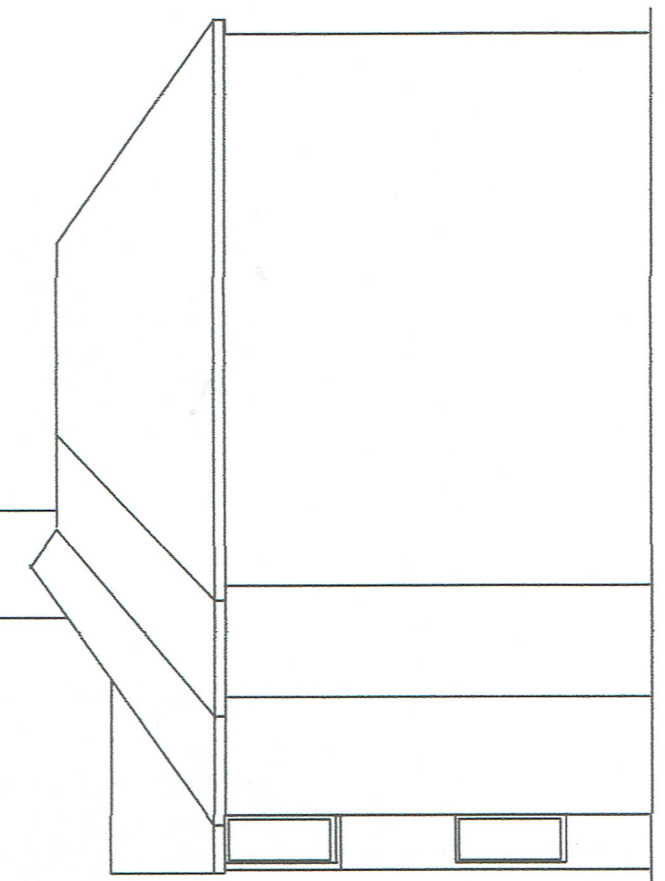

PROPOSED WEST SIDE ELEVATION

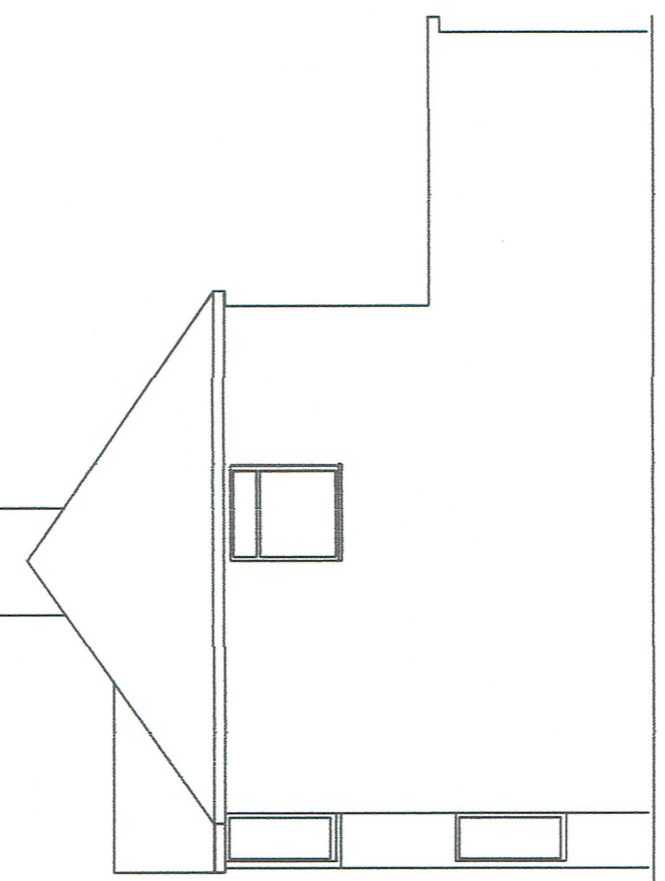


EXISTING WEST SIDE ELEVATION

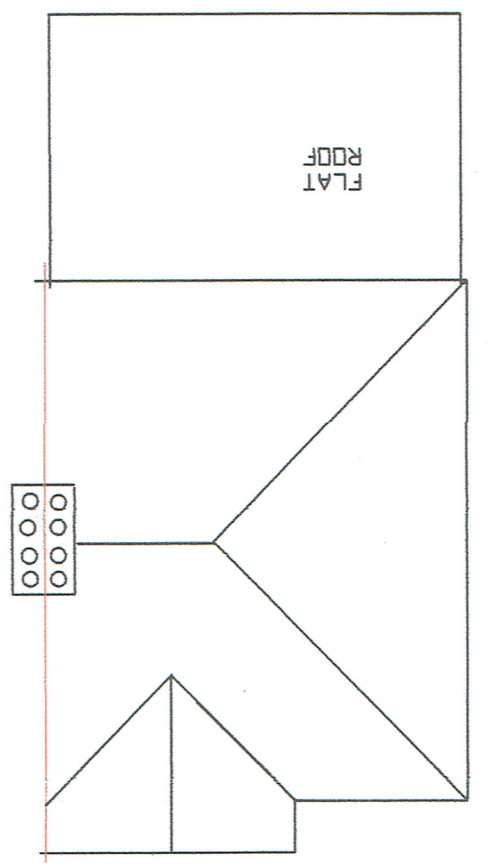

EXISTING ROOF PLAN

ALL NEW EXTERNAL WALLS RENDERED WHITE
NEW PITCHED ROOFS TILES WITH ROSEMARY
PLAIN TILES.

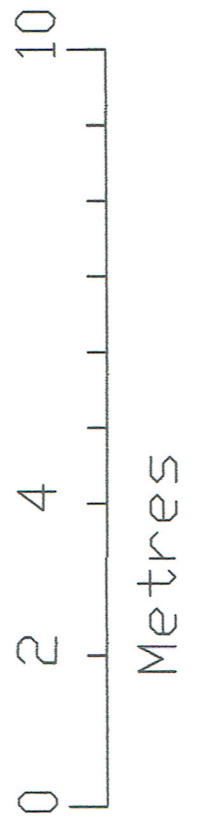

35 BEDFORD AVENUE HAYES UB4 0DP
PLANNING PERMISSION APPLICATION
SIDE AND REAR TWO STOREY EXTENSION
ELEVATIONS AND ROOF PLAN
DRAWING: CH/SUNNY/3/1 SCALE 1 : 100 at A3
DATE 6th AUGUST 2020.