



35 BEDFORD AVENUE


36 BEDFORD AVENUE

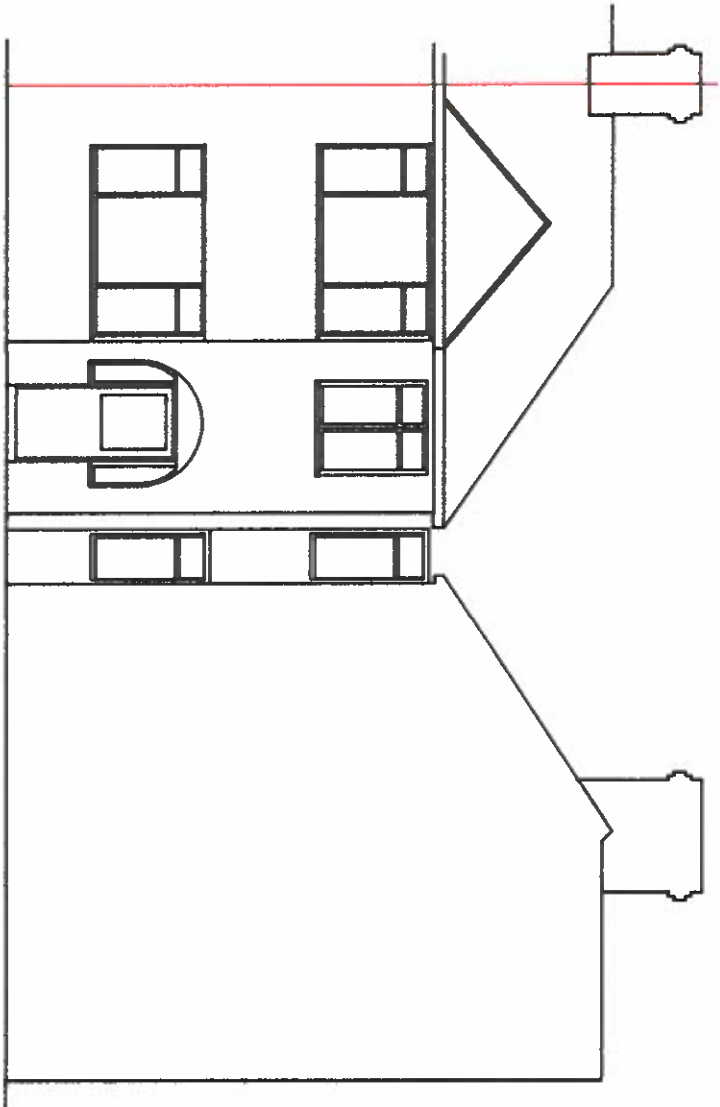


PROPOSED FRONT ELEVATION
SHOWN IN RELATION TO
36 BEDFORD AVENUE

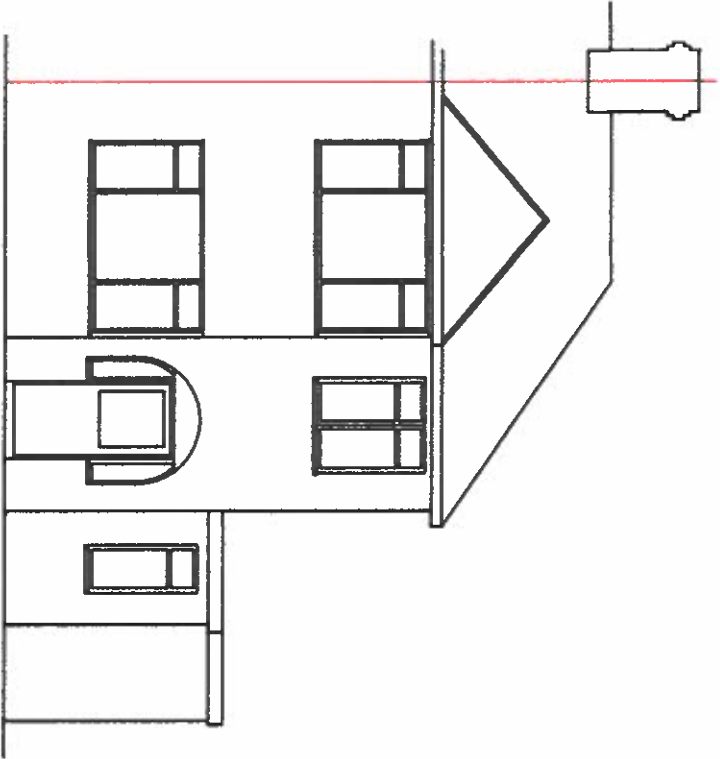


PROPOSED FRONT ELEVATION

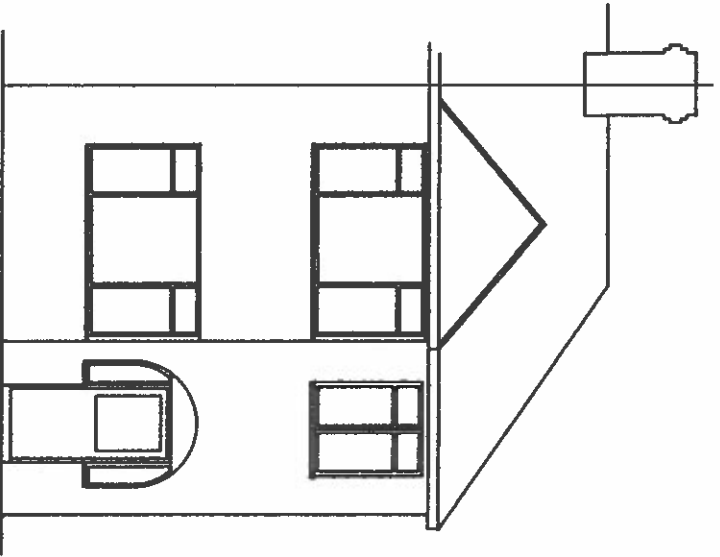

EXISTING FRONT ELEVATION

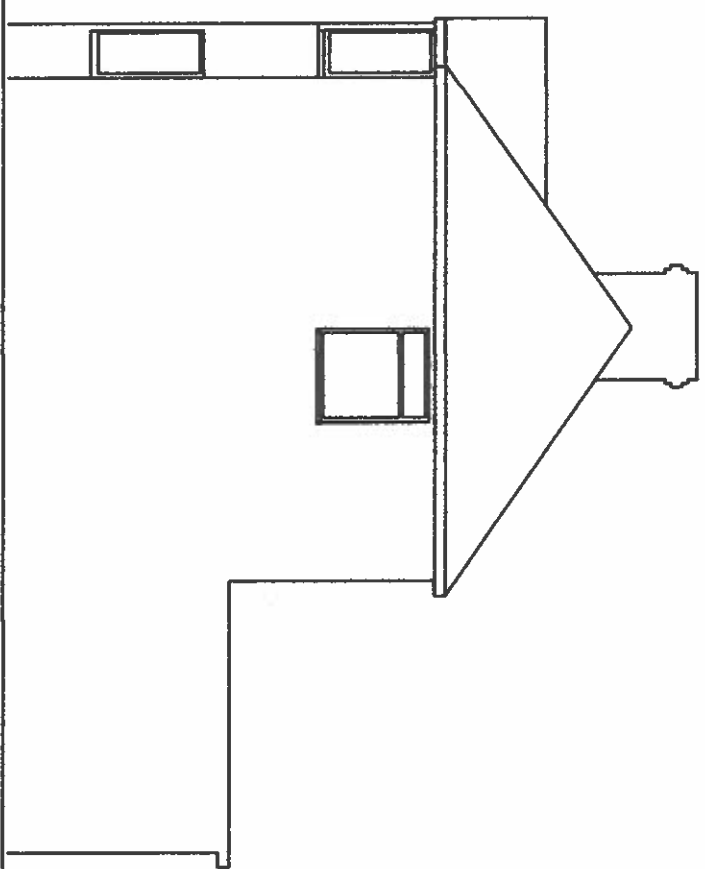

EXISTING WEST SIDE ELEVATION

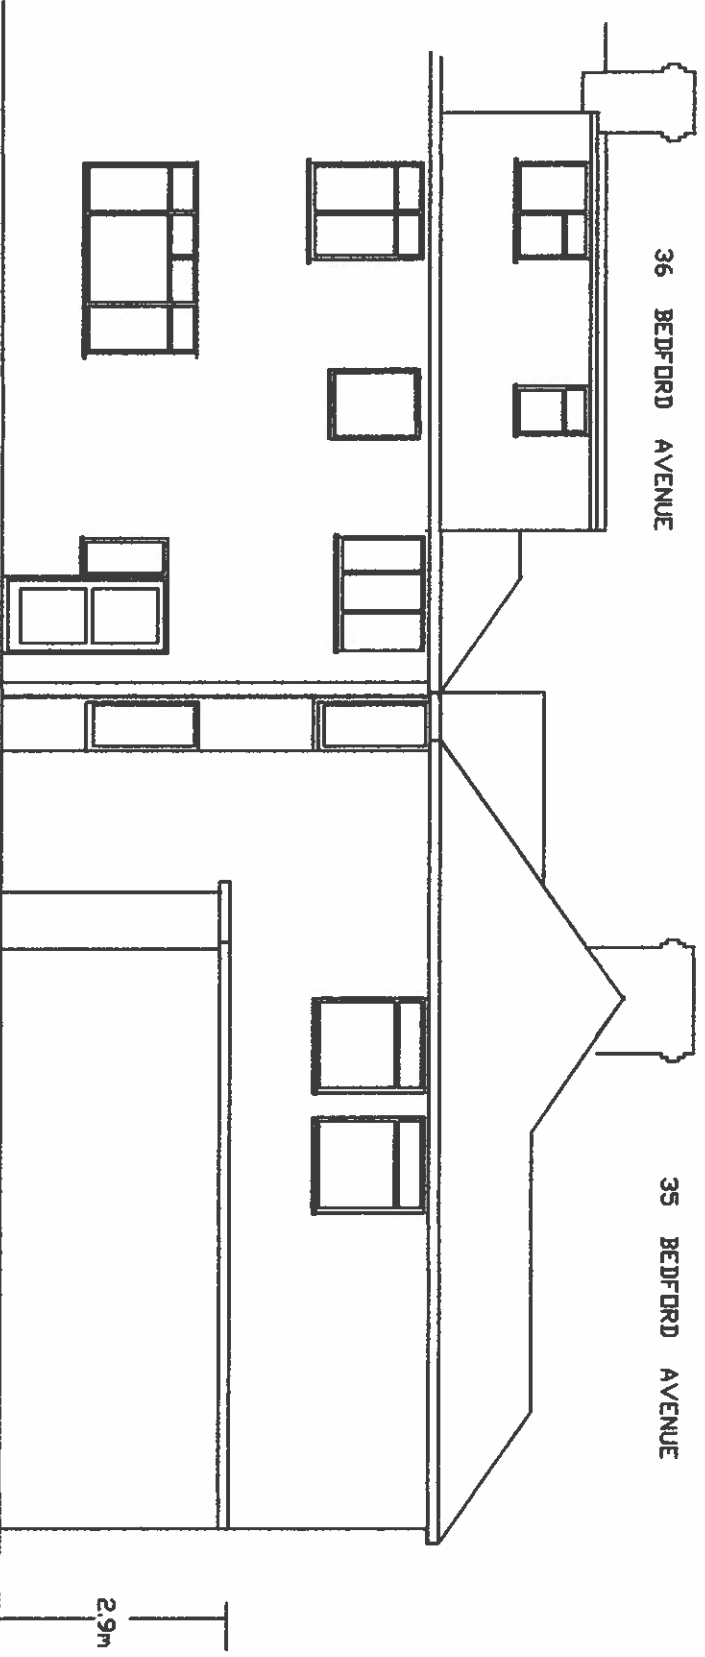

PROPOSED WEST SIDE ELEVATION
SHOWN IN RELATION TO
36 BEDFORD AVENUE

35 BEDFORD AVENUE HAYES UB4 ODP
PLANNING PERMISSION APPLICATION
SINGLE STOREY SIDE & REAR TWO STOREY EXTENSIONS
FRONT & WEST ELEVATIONS
DRAWING: CH/SUNNY/26 SCALE 1 : 100 at A3
DATE 9th March 2022.

ALL NEW EXTERNAL WALLS RENDERED WHITE
NEW PITCHED ROOFS TILES WITH ROSEMARY
PLAIN TILES.



Metres