



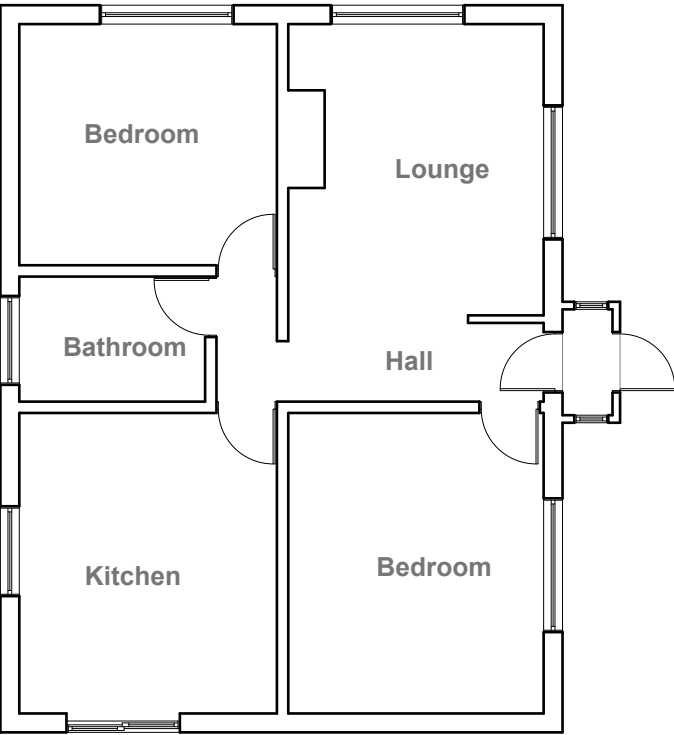


Existing Ground Floor Plan
Scale 1:100

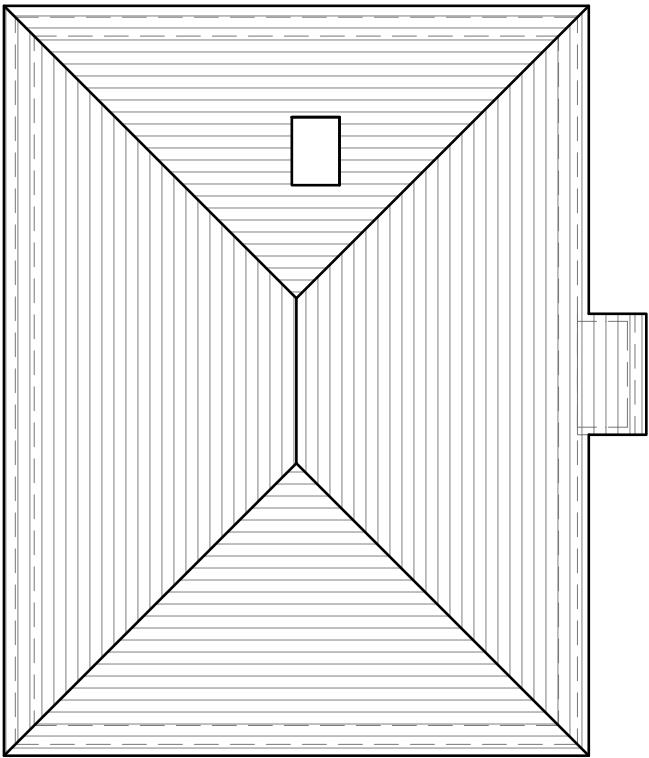


Existing Roof Plan
Scale 1:100



Existing Front Elevation
Scale 1:100

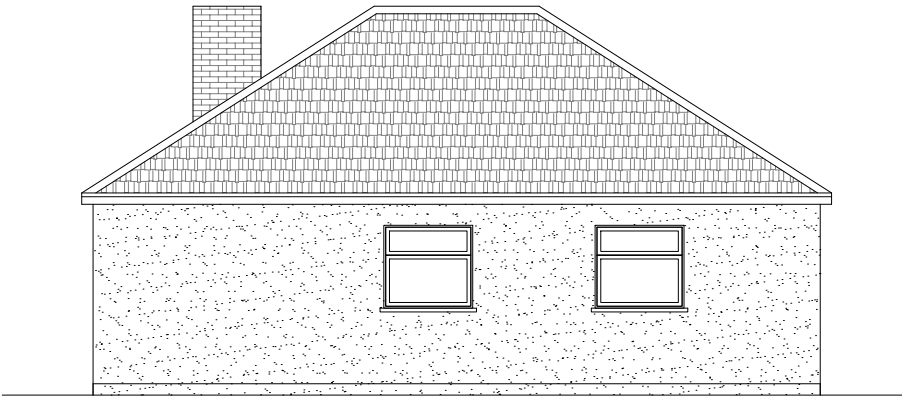

Existing Side Elevation
Scale 1:100

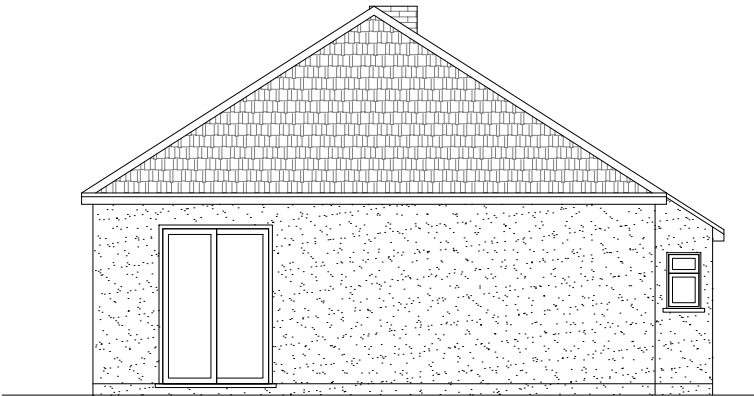

Existing Rear Elevation
Scale 1:100



Existing Side Elevation
Scale 1:100



GENERAL NOTES:
1. ALL DIMENSIONS ARE IN MILLIMETER.
2. VERIFY ALL DIMENSIONS AND CONDITIONS BEFORE BUILDING OR STARTING CONSTRUCTION. NOTIFY THE DESIGNER IMMEDIATELY OF ANY DISCREPANCY OR VARIATION.
3. ALL WORK TO COMPLY WITH CURRENT BUILDING REGULATIONS AND CODES OF PRACTICE

Title:

Existing Floor Plans & Elevations



Site Address
50 West Drayton
Road
Hillingdon
UB8 3LA

Scale: 1:100 @A3
Date: 01/03/2021
Drawing No.:
2021/27 -01
Drawn By:
FP

Revision Date:

e:mail -
faluckpatel@yahoo.com
(M) +44 (0) 7871 466 254



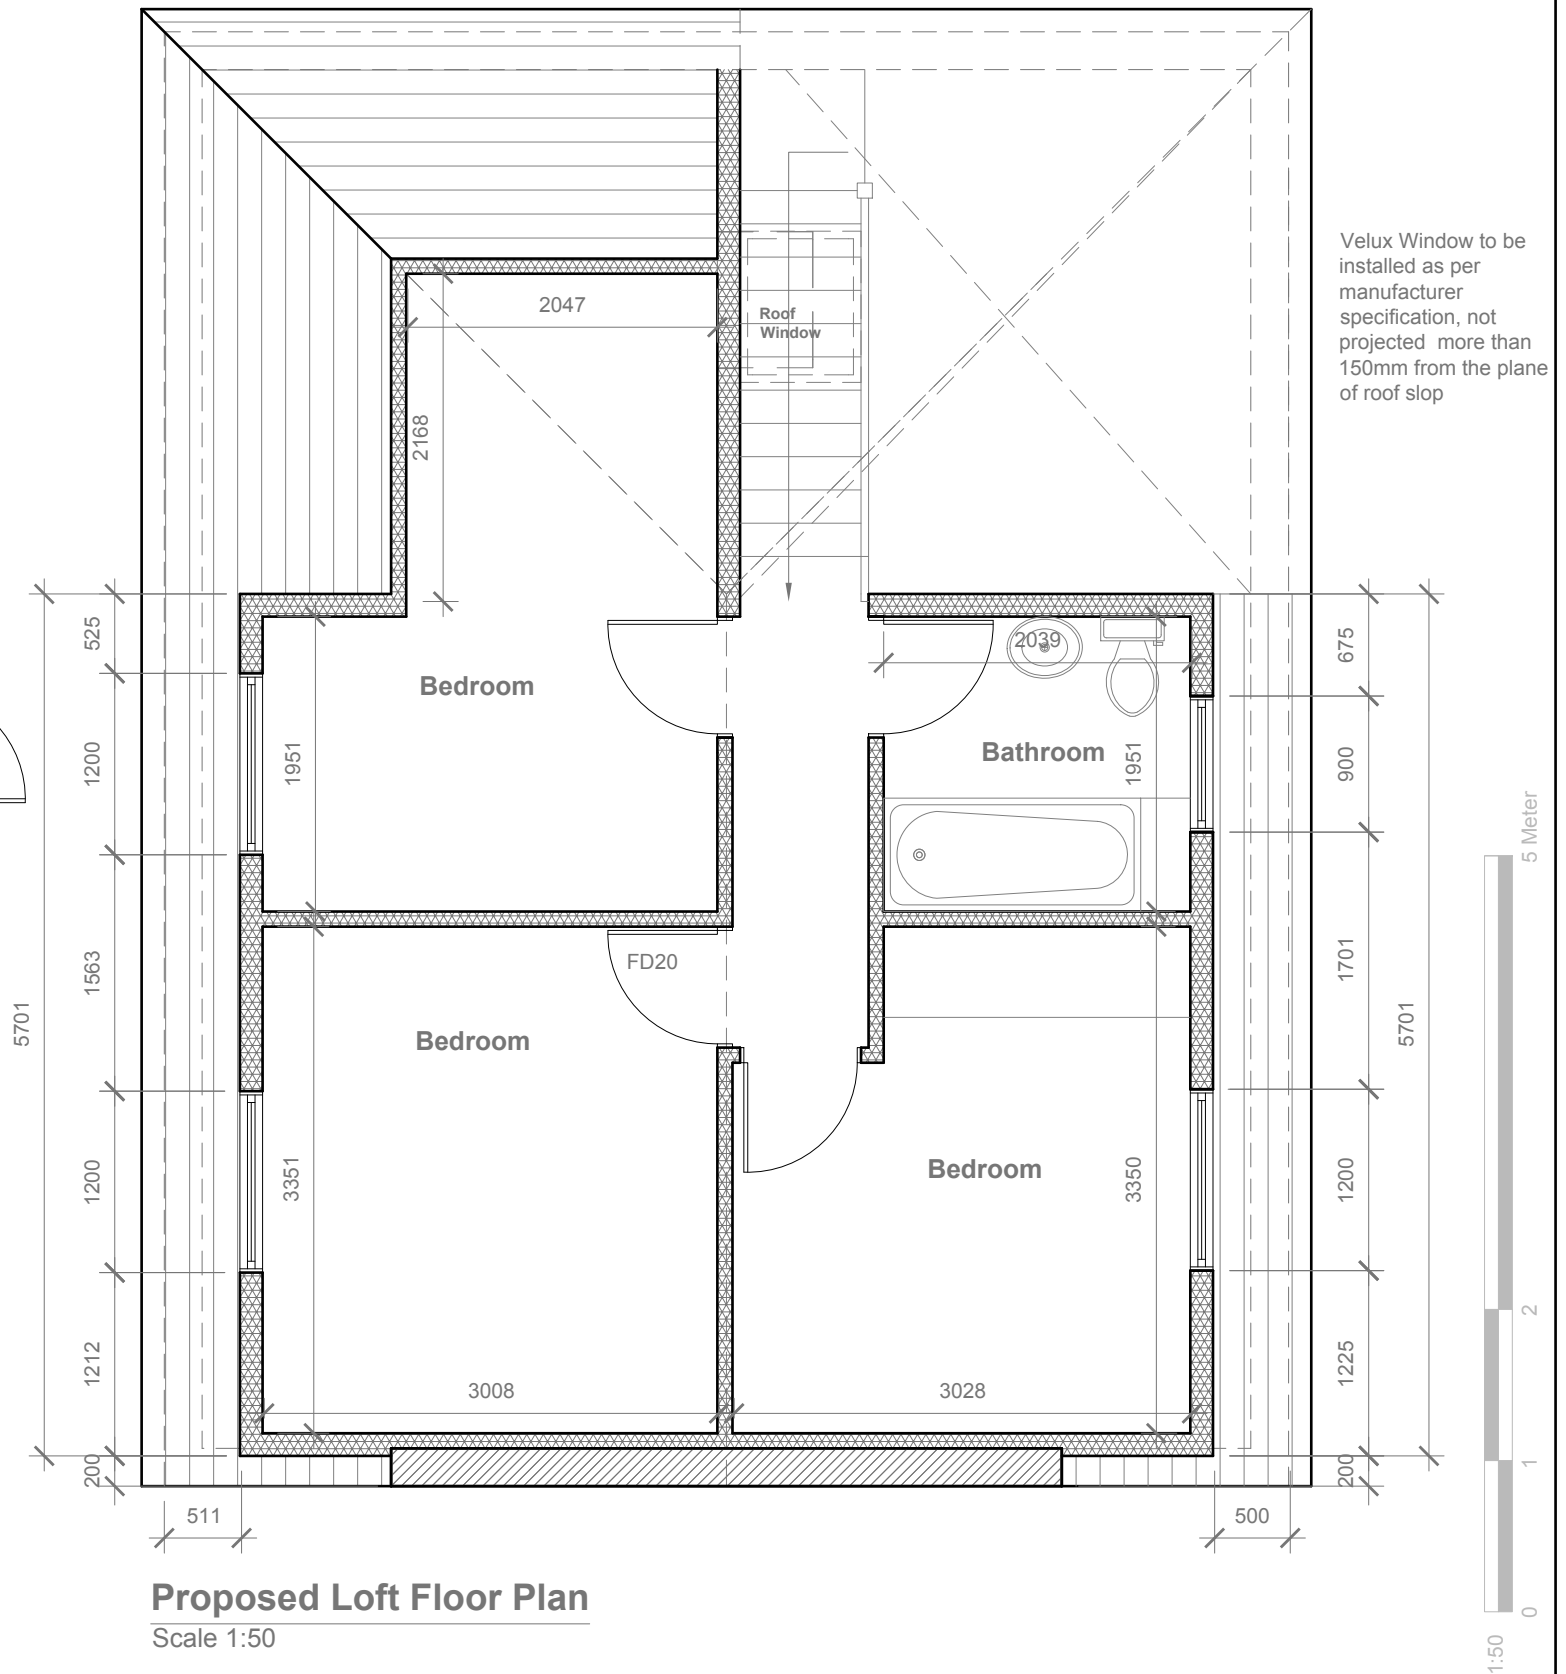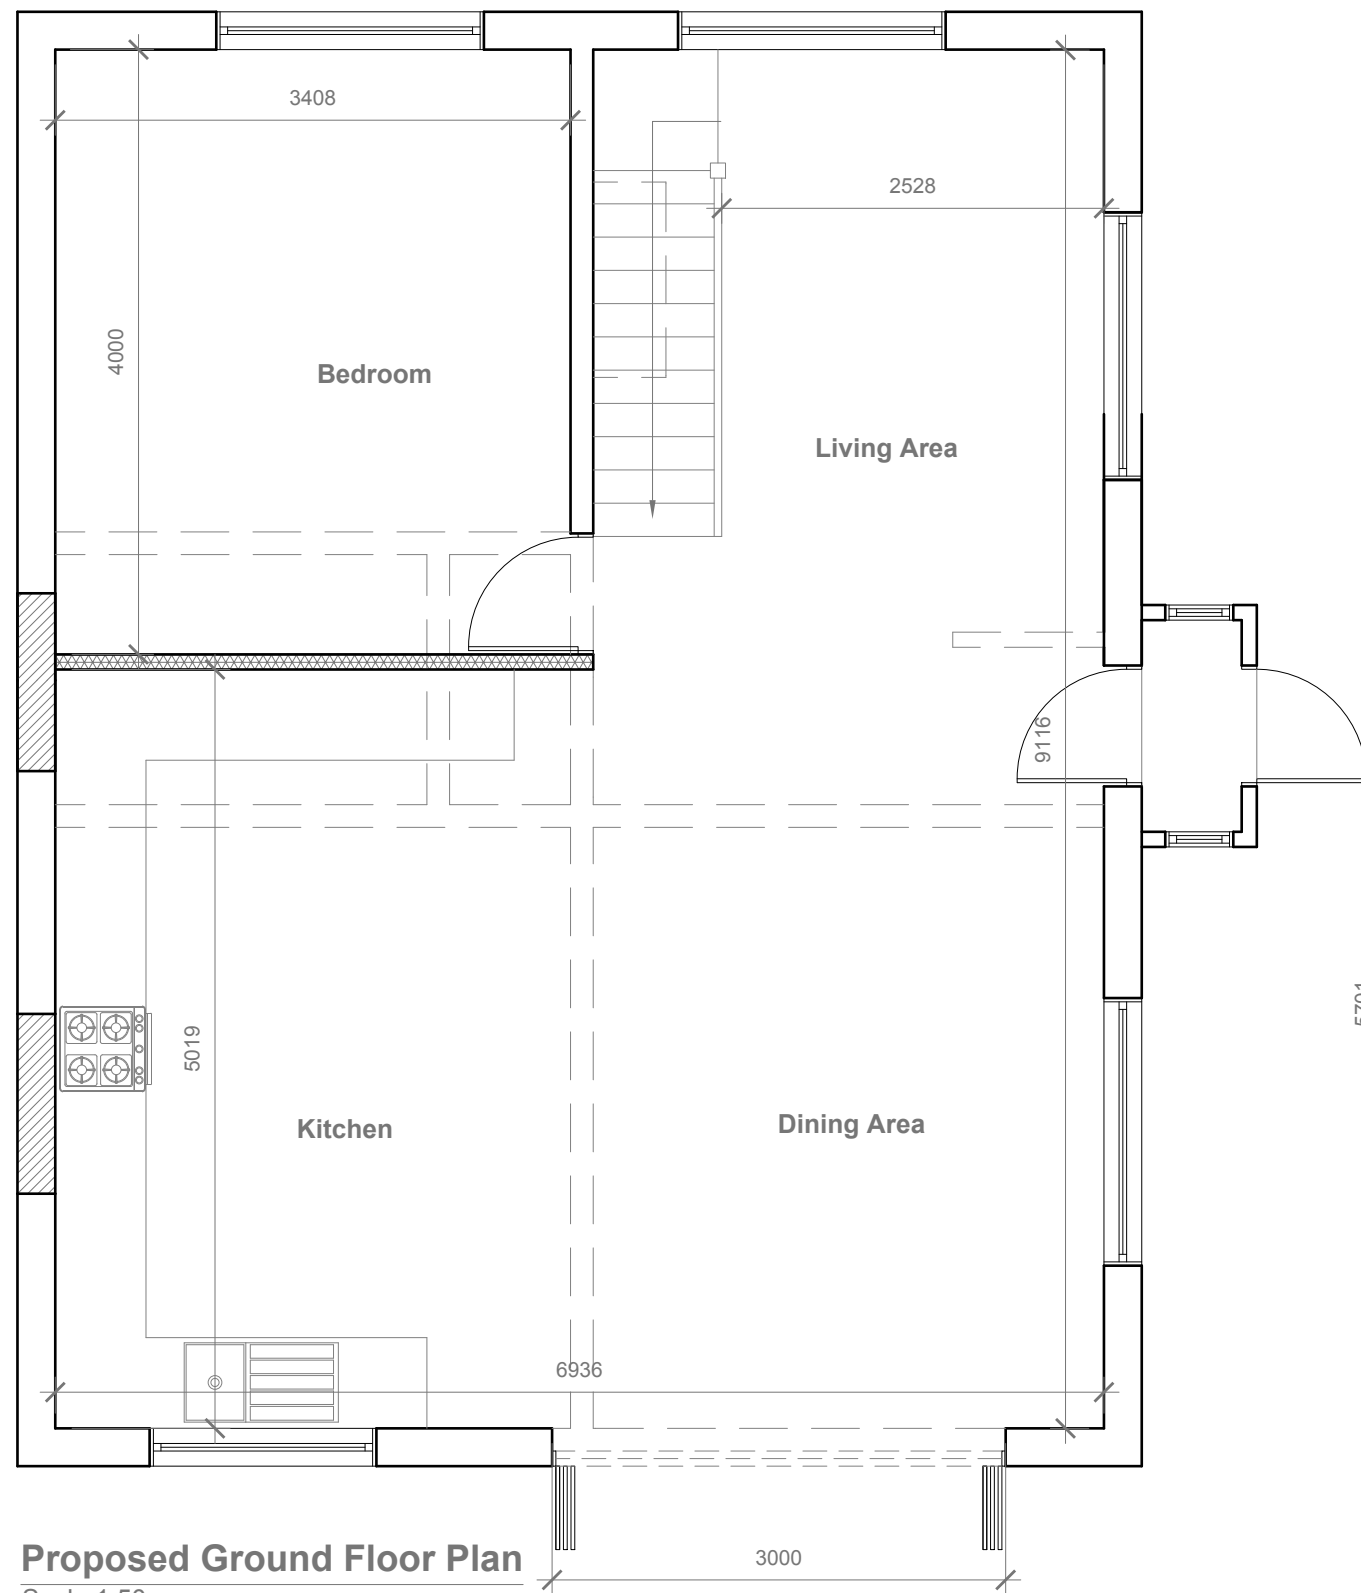

GENERAL NOTES:
1. ALL DIMENSIONS ARE IN MILLIMETER.
2. VERIFY ALL DIMENSIONS AND CONDITIONS BEFORE BUILDING OR STARTING CONSTRUCTION. NOTIFY THE DESIGNER IMMEDIATELY OF ANY DISCREPANCY OR VARIATION.
3. ALL WORK TO COMPLY WITH CURRENT BUILDING REGULATIONS AND CODES OF PRACTICE


Title:

Proposed Groudn Floor & Loft Plans


Site Address	Scale: 1:50 @A3	Revision Date:	Faluck Patel
50 West Drayton Road	Date: 01/03/2021		
Hillingdon	Drawing No.: 2021/27 -02		
UB8 3LA	Drawn By: FP	e:mail - faluckpatel@yahoo.com (M) +44 (0) 7871 466 254	

Proposed Flank Wall Window to be Obscure Glazed and Non Opening below 1.7m from FFL

Velux Window to be installed as per manufacturer specification, not projected more than 150mm from the plane of roof slop

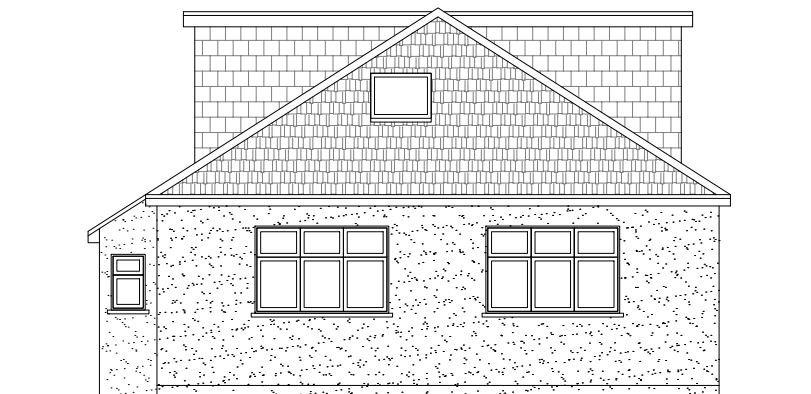

Proposed Front Elevation
Scale 1:100

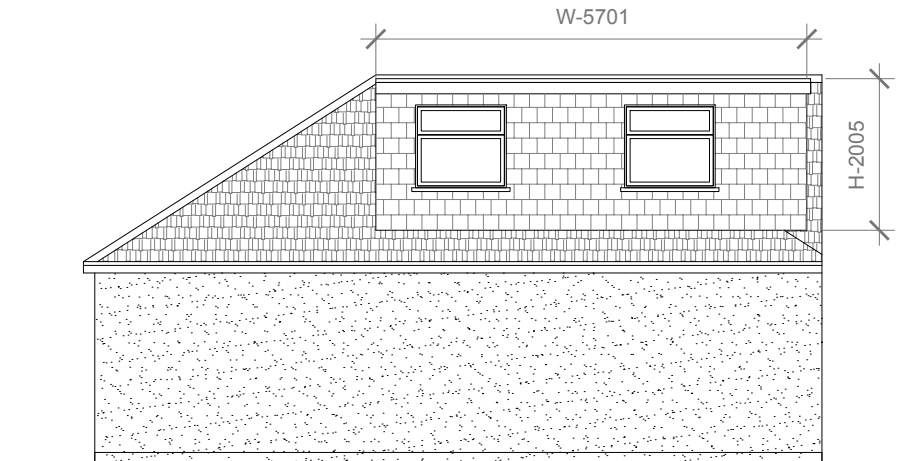

Proposed Side Elevation
Scale 1:100



Proposed Rear Elevation
Scale 1:100



Proposed Side Elevation
Scale 1:100

SIDE DORMERS VOLUME = $2(W \times H \times L / 2)$
 $2(5.701 \times 2.005 \times 3.140 / 2)$
 $2 (35.89 / 2)$
 $2(17.94)$
V1 = 35.89 CU.MT.

HIP TO GABLE REAR ROOF VOLUME = $W1 \times H1 \times L1 / 6$
 $7.736 \times 2.572 \times 3.718 / 6$
 $73.97 / 6$
V2 = 12.32 CU.MT.

TOTAL ROOF VOLUME = $V1 + V2$
 $35.89 + 12.32$
48.21 CU.MT.< 50.00 CU.MT



GENERAL NOTES:
1. ALL DIMENSIONS ARE IN MILLIMETER.
2. VERIFY ALL DIMENSIONS AND CONDITIONS BEFORE BUILDING OR STARTING CONSTRUCTION. NOTIFY THE DESIGNER IMMEDIATELY OF ANY DISCREPANCY OR VARIATION.
3. ALL WORK TO COMPLY WITH CURRENT BUILDING REGULATIONS AND CODES OF PRACTICE

Title:

Proposed Elevations

Site Address
50 West Drayton Road
Hillingdon
UB8 3LA

Scale: 1:100 @A3
Date: 01/03/2021
Drawing No.: 2021/27 -03
Drawn By: FP

Revision Date:

e:mail - faluckpatel@yahoo.com
(M) +44 (0) 7871 466 254

