


NOTES

1. DO NOT SCALE. WORK TO FIGURED DIMENSIONS ONLY. ANY DISCREPANCIES, ERRORS OR OMISSIONS TO BE REPORTED IMMEDIATELY TO AUSTIN TRUEMAN ASSOCIATES.
2. THE INFORMATION CONTAINED ON THIS DRAWING IS PROVIDED UNDER LICENCE TO THE CLIENT. ALL INTELLECTUAL PROPERTY RIGHTS ARE RESERVED BY AUSTIN TRUEMAN ASSOCIATES.
3. PLEASE NOTE THAT THE INFORMATION SHOWN IS COPYRIGHT, INFORMATION YOU RECEIVE FOR OUR OWN PURPOSES. YOU ARE NOT TO REPRODUCE OR TRANSMIT IN ANY FORM OR BY ANY MEANS, ELECTRONIC OR MECHANICAL, INCLUDING PHOTOCOPYING, RECORDING, OR BY ANY INFORMATION WITHOUT WRITTEN PERMISSION.
4. THIS DRAWING SHOULD BE READ IN CONJUNCTION WITH ALL OTHER RELEVANT DOCUMENTS INCLUDING AIA, REPORTS AND SPECIFICATIONS WHEREVER APPROPRIATE.

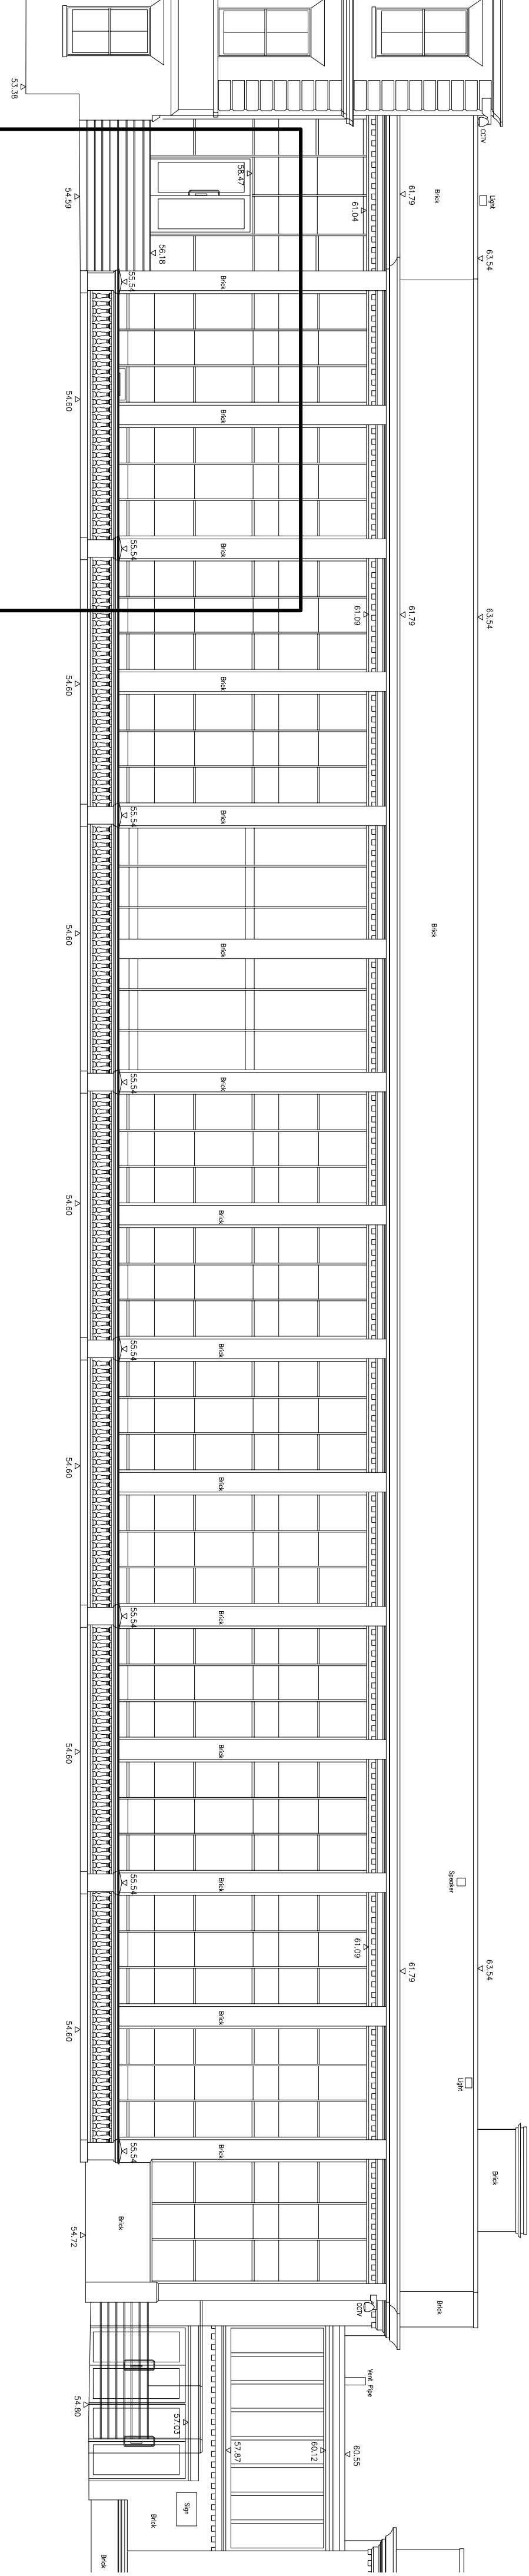

LOCATION OF GENERATOR.



LOCATION OF GENERATOR.

FRONT—NORTH ELEVATION,
EXISTING AND PROPOSED.

FOR PLANNING PURPOSES

This Drawing should not be used for Construction and or
Tender Purposes unless specifically stated otherwise.

Filing Code 31543_10_P2_A1

Scale 1:100, @ A1

Drawn	rogeTS	Job No	Dwg No	Ref
Date	apr/2019	31543	10	P2
Checked				
Passed				

THIS DRAWING HAS BEEN PREPARED FROM
SURVEY INFORMATION PROVIDED BY
CADMAP SURVEYS.

Austin Trueman Associates

FOR GUIDANCE ONLY

