
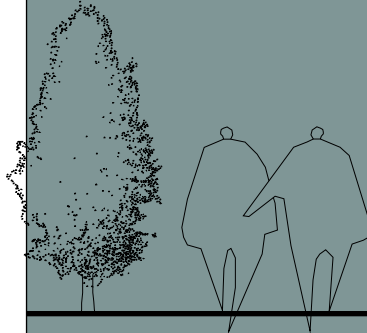


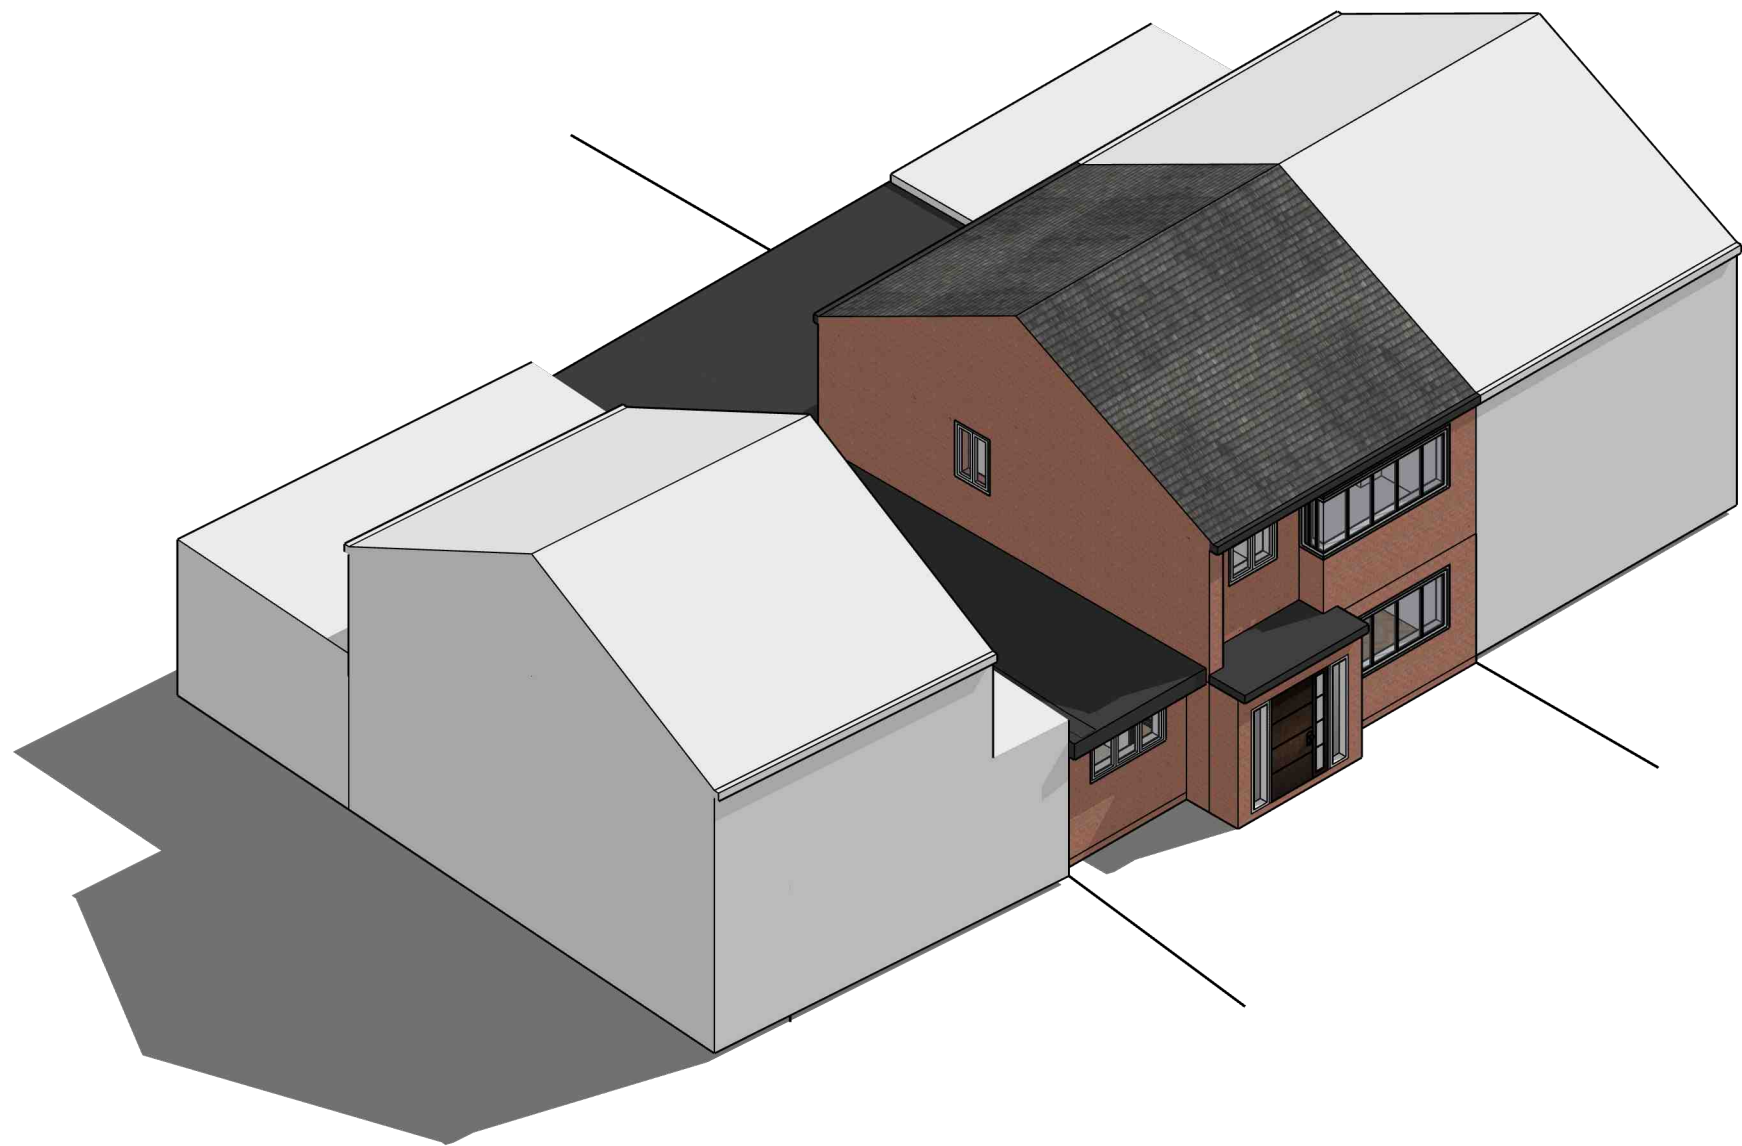

Author

Mr. Masih, Taher.

Made by Masih
Harrington House
UB10 8PU
info@madebymasih.com
madebymasih.com
Phone 07383458926

Client Details


Mr Shakir
Date : September 21, 2026

PROJECT
17 Ferndale Cres,
Uxbridge UB8 2AX

Erection of a ground floor wrap-around extension, incorporating the conversion of the existing garage and the replacement of the existing conservatory with a rear extension.

Scale 1:100
A2

Scaled Plans

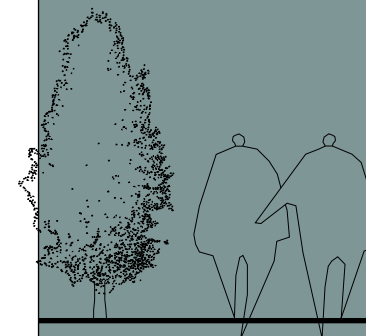

Author

Mr. Masih, Taher.

Made by Masih
Harrington House
UB10 8PU
info@madebymasih.com
madebymasih.com
Phone 07383458926

Client Details

Mr Shakir

Date : September 21, 2026

PROJECT

17 Ferndale Cres,
Uxbridge UB8 2AX

Erection of a ground floor wrap-around extension, incorporating the conversion of the existing garage and the replacement of the existing conservatory with a rear extension.

Scale 1:100
A2

Scaled Plans


1:100@A3




A3 3D2A



"Proposed Front facing Isometric "

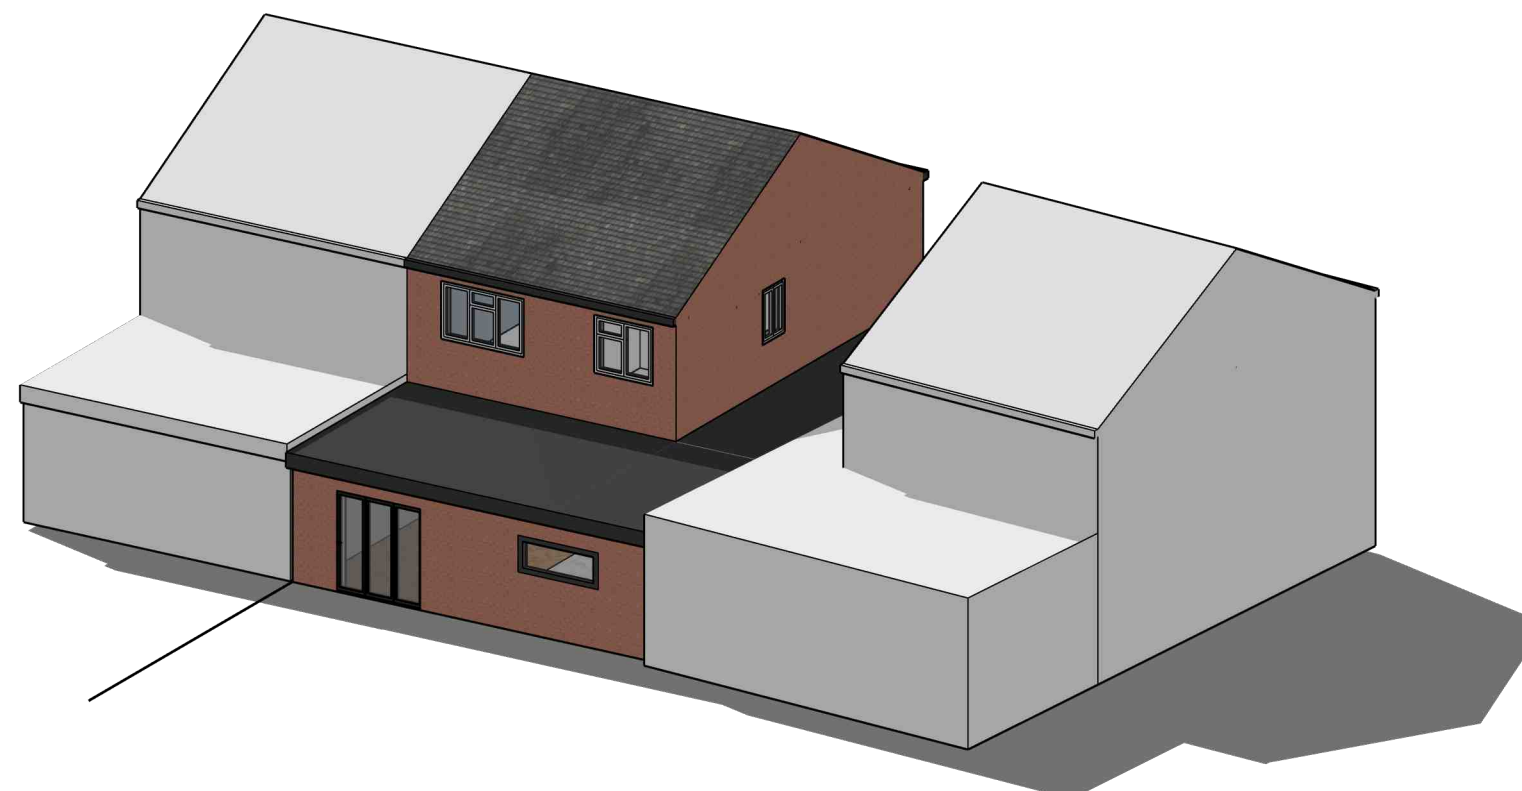

"Proposed Rear facing Isometric "

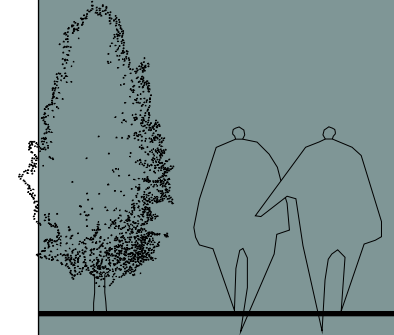

Author

Mr. Masih, Taher.

Made by Masih
Harrington House
UB10 8PU
info@madebymasih.com
madebymasih.com
Phone 07383458926

Client Details

Mr Shakir

Date : September 21, 2026

PROJECT
17 Ferndale Cres,
Uxbridge UB8 2AX

Erection of a ground floor wrap-around extension, incorporating the conversion of the existing garage and the replacement of the existing conservatory with a rear extension.

Scale 1:100
A3

Scaled Plans


1;100@A3



A3 EL1


Existing West facing elevation scaled 1:100"

1;100@A3

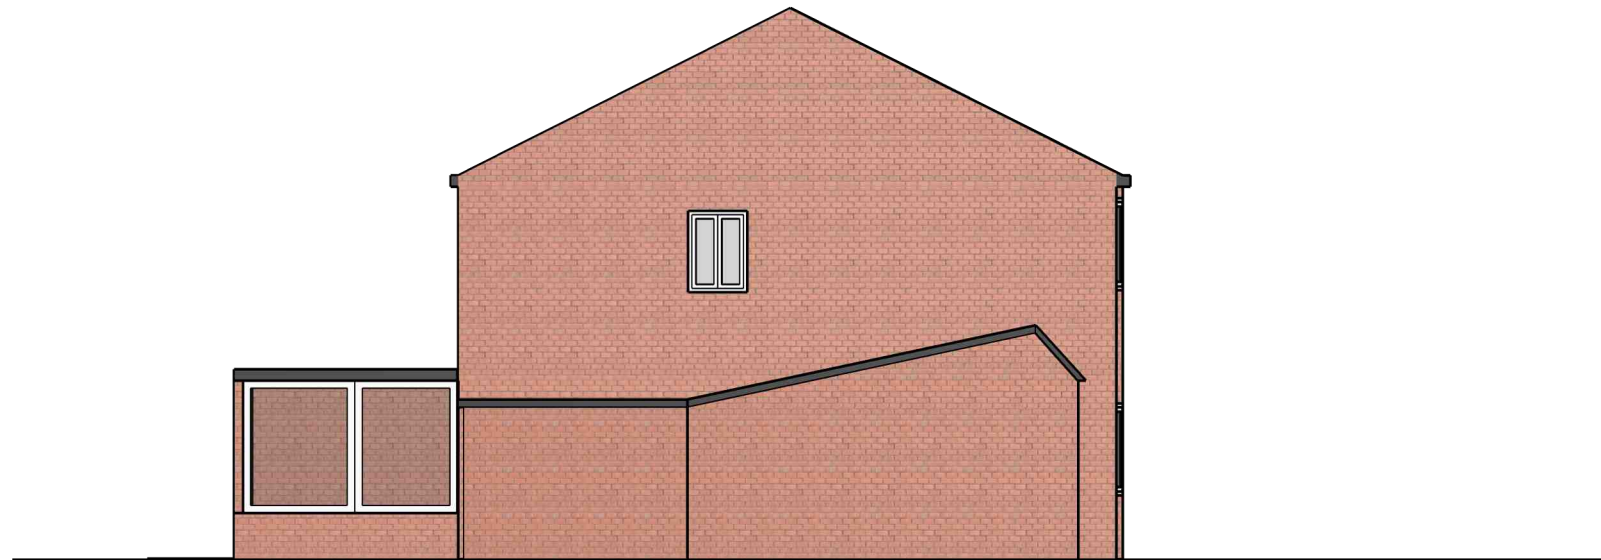

Proposed West facing elevation scaled 1:100"


1;100@A3

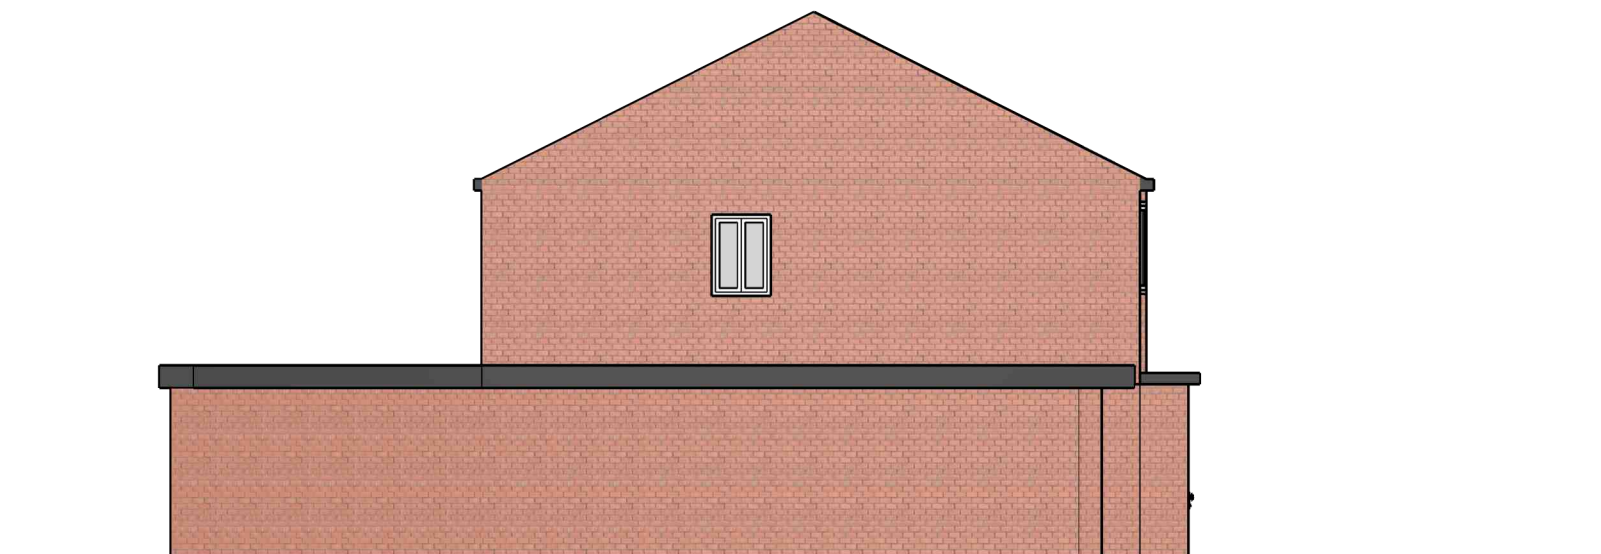

“Existing Front elevation scaled 1:100”




“Proposed Front elevation scaled 1:100”

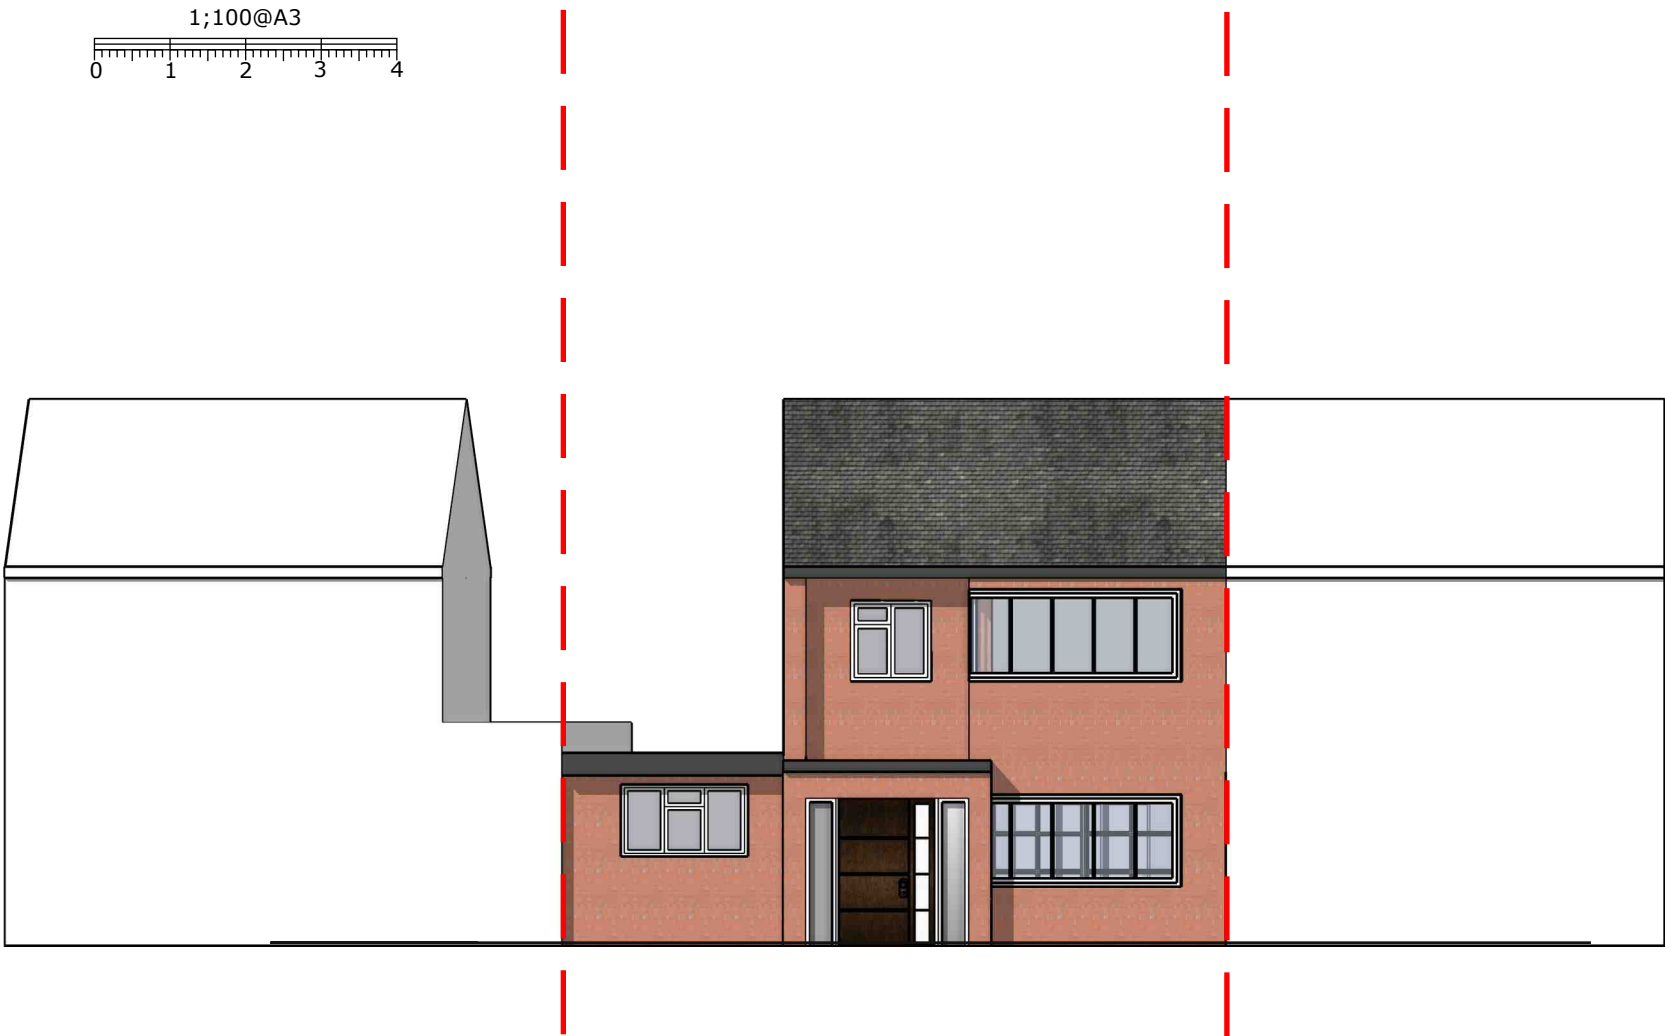

MBM

MADEBYMASIH

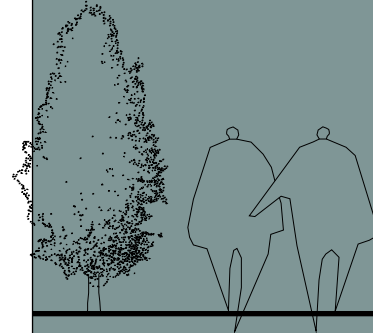

Author

Mr. Masih, Taher.

Made by Masih
Harrington House
UB10 8PU
info@madebymasih.com
madebymasih.com
Phone 07383458926

Client Details

Mr Shakir
Date : September 21, 2026

PROJECT

17 Ferndale Cres,
Uxbridge UB8 2AX

Erection of a ground floor wrap-around extension, incorporating the conversion of the existing garage and the replacement of the existing conservatory with a rear extension.

Scale 1:100
A3


Scaled Plans

1;100@A3





A3 EL2

Existing Rear elevation scaled 1:100

 

Proposed Rear elevation scaled 1:100

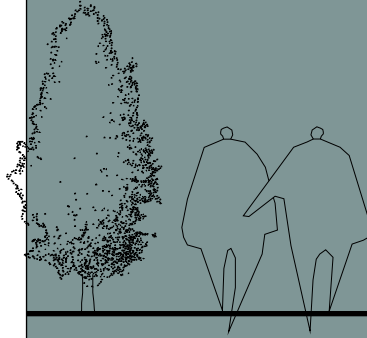 

Author

Mr. Masih, Taher.

Made by Masih
Harrington House
UB10 8PU
info@madebymasih.com
madebymasih.com
Phone 07383458926

Client Details

Mr Shakir
Date : September 21, 2026

PROJECT
17 Ferndale Cres,
Uxbridge UB8 2AX



Erection of a ground floor wrap-around extension, incorporating the conversion of the existing garage and the replacement of the existing conservatory with a rear extension.

Scale 1:100
A3




Scaled Plans



Existing East facing elevation scaled 1:100

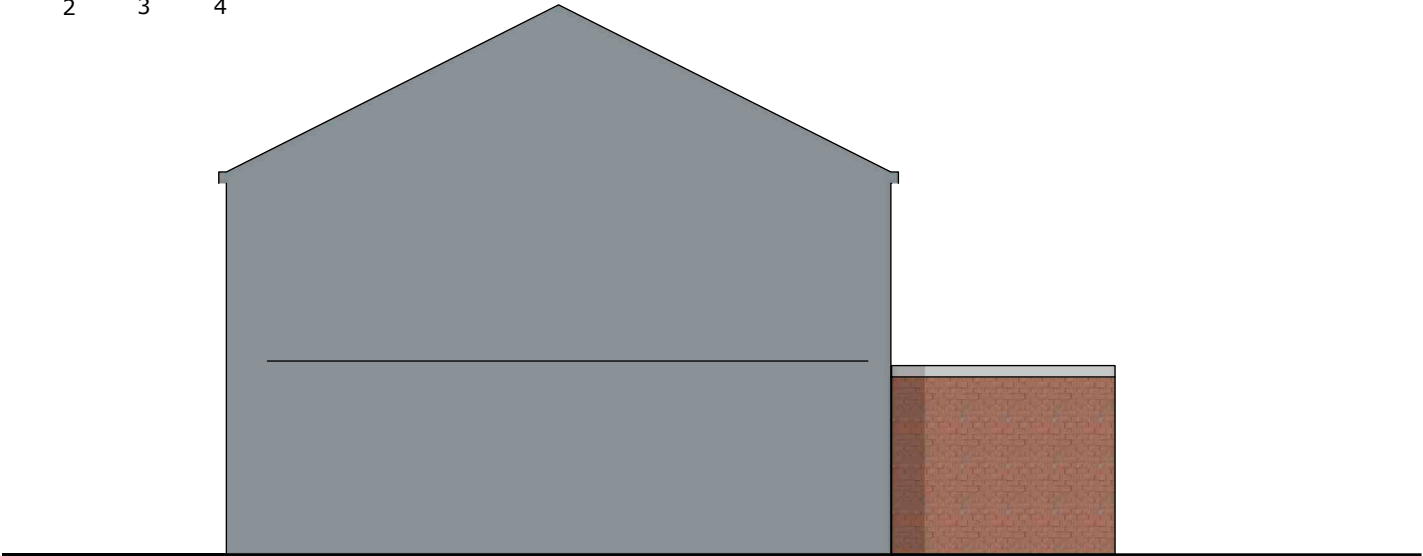 

Proposed East facing elevation scaled 1:100

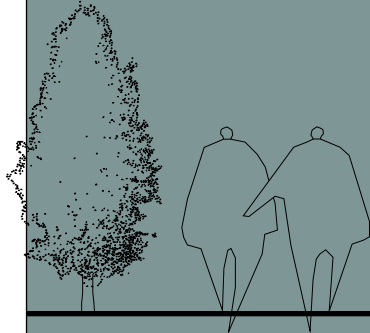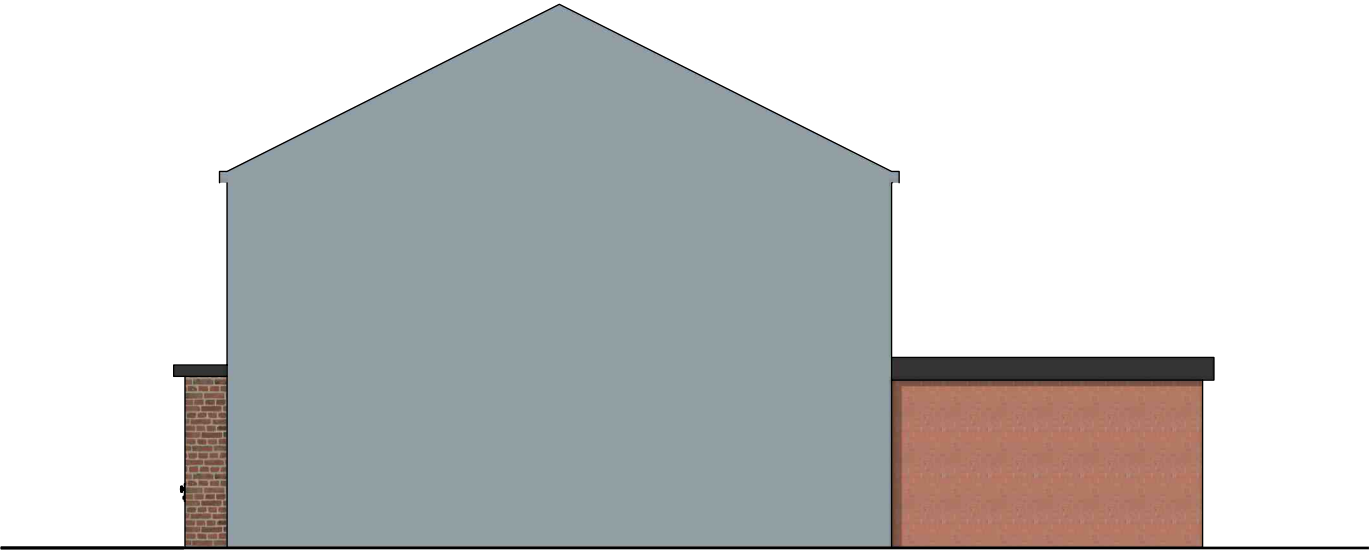 

Author

Mr. Masih, Taher.

Made by Masih
Harrington House
UB10 8PU
info@madebymasih.com
madebymasih.com
Phone 07383458926

Client Details

Mr Shakir
Date : September 21, 2026

PROJECT
17 Ferndale Cres,
Uxbridge UB8 2AX

Erection of a ground floor wrap-around extension, incorporating the conversion of the existing garage and the replacement of the existing conservatory with a rear extension.

Scale 1:100
A3

Scaled Plans



“Existing Ground floor plan scaled 1:100”

Assumed boundary line

17 Ferndale Cr.



Assumed boundary line

“Proposed Ground floor plan scaled 1:100”

Assumed boundary line


17 Ferndale Cr.



Assumed boundary line

Extension inline with neighbouring extensions

MBM
MADEBYMASIH

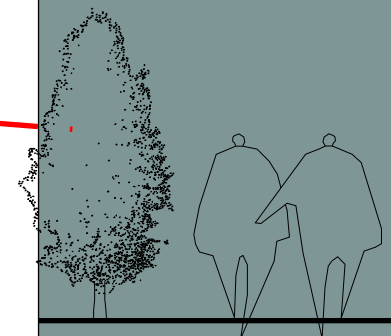

Author

Mr. Masih, Taher.

Made by Masih
Harrington House
UB10 8PU
info@madebymasih.com
madebymasih.com
Phone 07383458926

Client Details

Mr Shakir
Date : September 21, 2026

PROJECT
17 Ferndale Cres,
Uxbridge UB8 2AX

Erection of a ground floor wrap-around extension, incorporating the conversion of the existing garage and the replacement of the existing conservatory with a rear extension.


Scale 1:100
A2

Scaled Plans

1:100@A3



A3 FP1

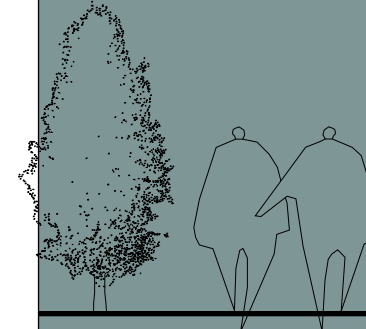

Author

Mr. Masih, Taher.

Made by Masih
Harrington House
UB10 8PU
info@madebymasih.com
madebymasih.com
Phone 07383458926

Client Details

Mr Shakir
Date : September 21, 2026


PROJECT
17 Ferndale Cres,
Uxbridge UB8 2AX

Erection of a ground floor wrap-around extension, incorporating the conversion of the existing garage and the replacement of the existing conservatory with a rear extension.


Scale 1:100
A3


Scaled Plans

1;100@A3

 

A3 RFSC

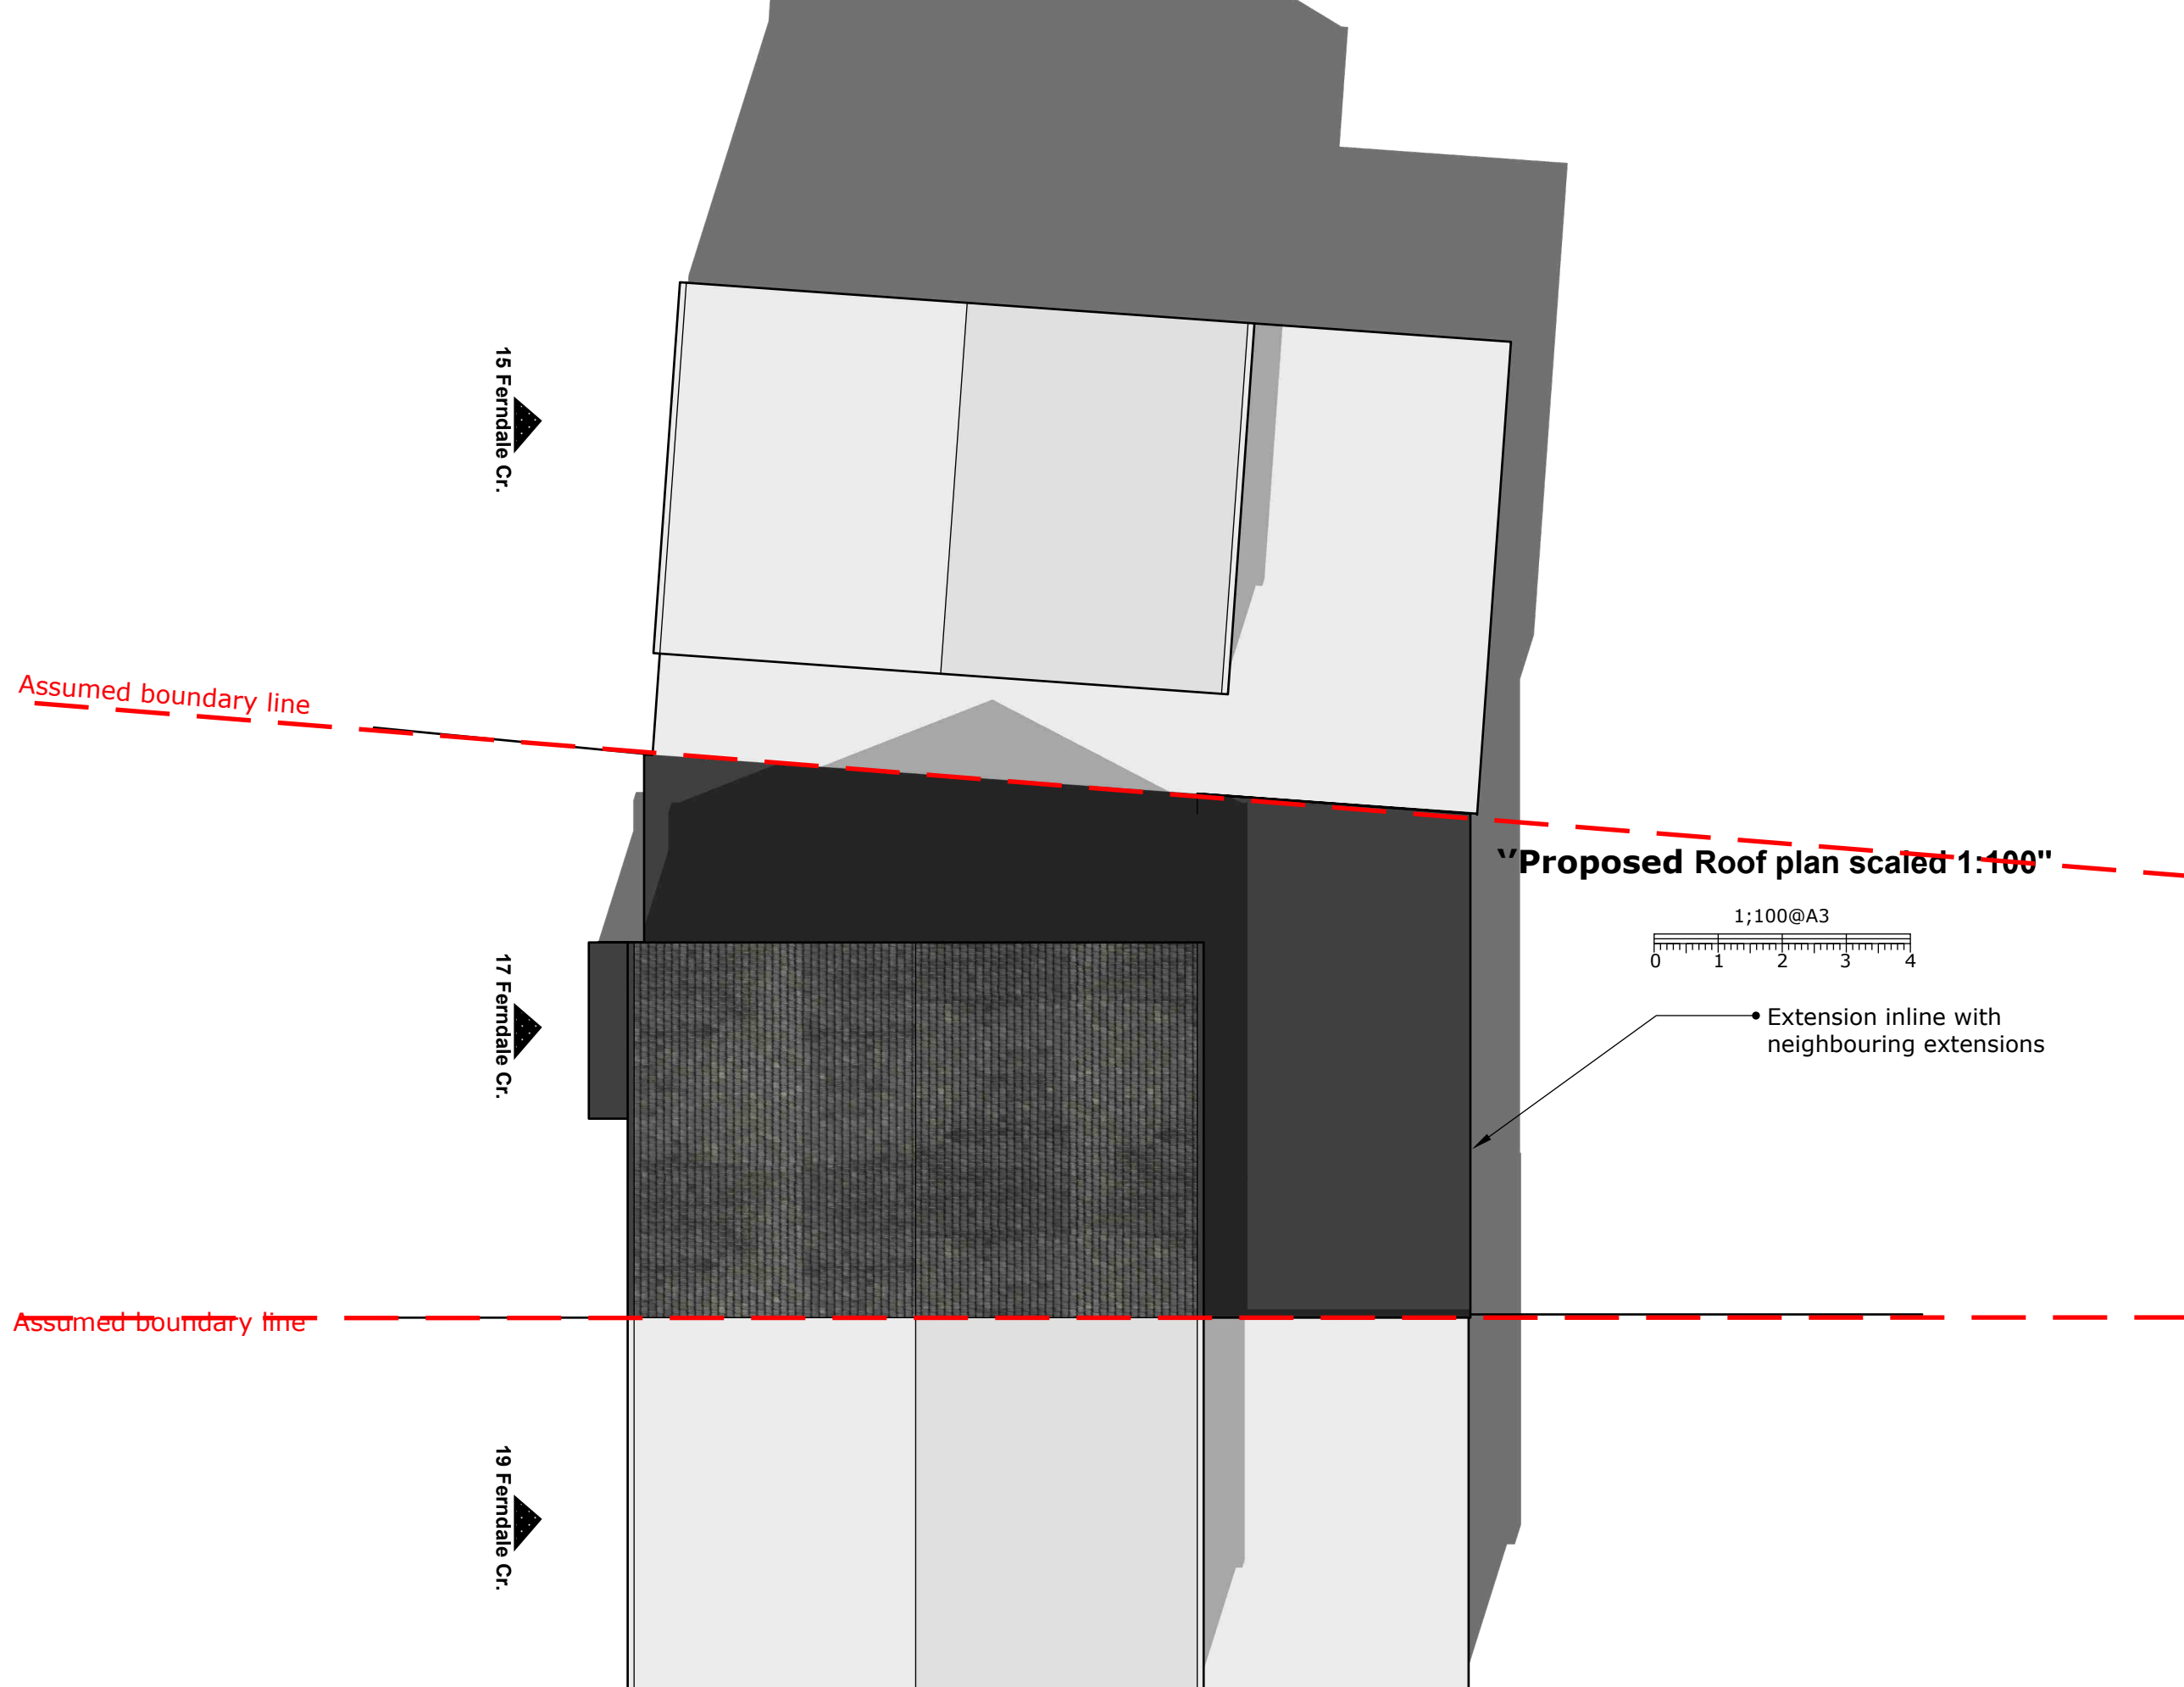

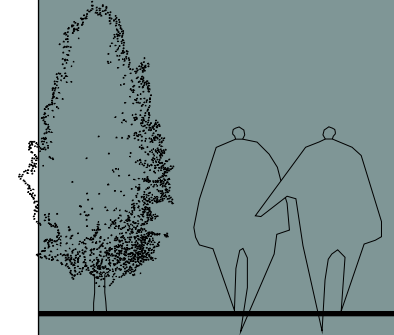

Author

Mr. Masih, Taher.

Made by Masih
Harrington House
UB10 8PU
info@madebymasih.com
madebymasih.com
Phone 07383458926

Client Details

Mr Shakir

Date : September 21, 2026

PROJECT
17 Ferndale Cres,
Uxbridge UB8 2AX

Erection of a ground floor wrap-around extension, incorporating the conversion of the existing garage and the replacement of the existing conservatory with a rear extension.

Scale 1:100
A2

Scaled Plans

1;100@A3



A3 RFSC2

