


THIS DRAWING IS ISSUED FOR THE PROJECT AND IS NOT TO BE REPRODUCED OR TRANSMITTED IN ANY FORM OR BY ANY MEANS, ELECTRONIC OR MECHANICAL, INCLUDING PHOTOCOPYING, RECORDING, OR BY ANY INFORMATION STORAGE AND RETRIEVAL SYSTEM, WITHOUT THE WRITTEN PERMISSION OF THE ARCHITECT. ANY REUSE OR MODIFICATION OF THIS DRAWING WITHOUT THE ARCHITECT'S CONSENT IS PROHIBITED.

LEGEND:


CONSTRUCTION NOTES:

rev.	description	date
-	-	-
1	1	21
2	2	21
3	3	21
100	100	21

PROPOSED ROOF PLAN
1:50

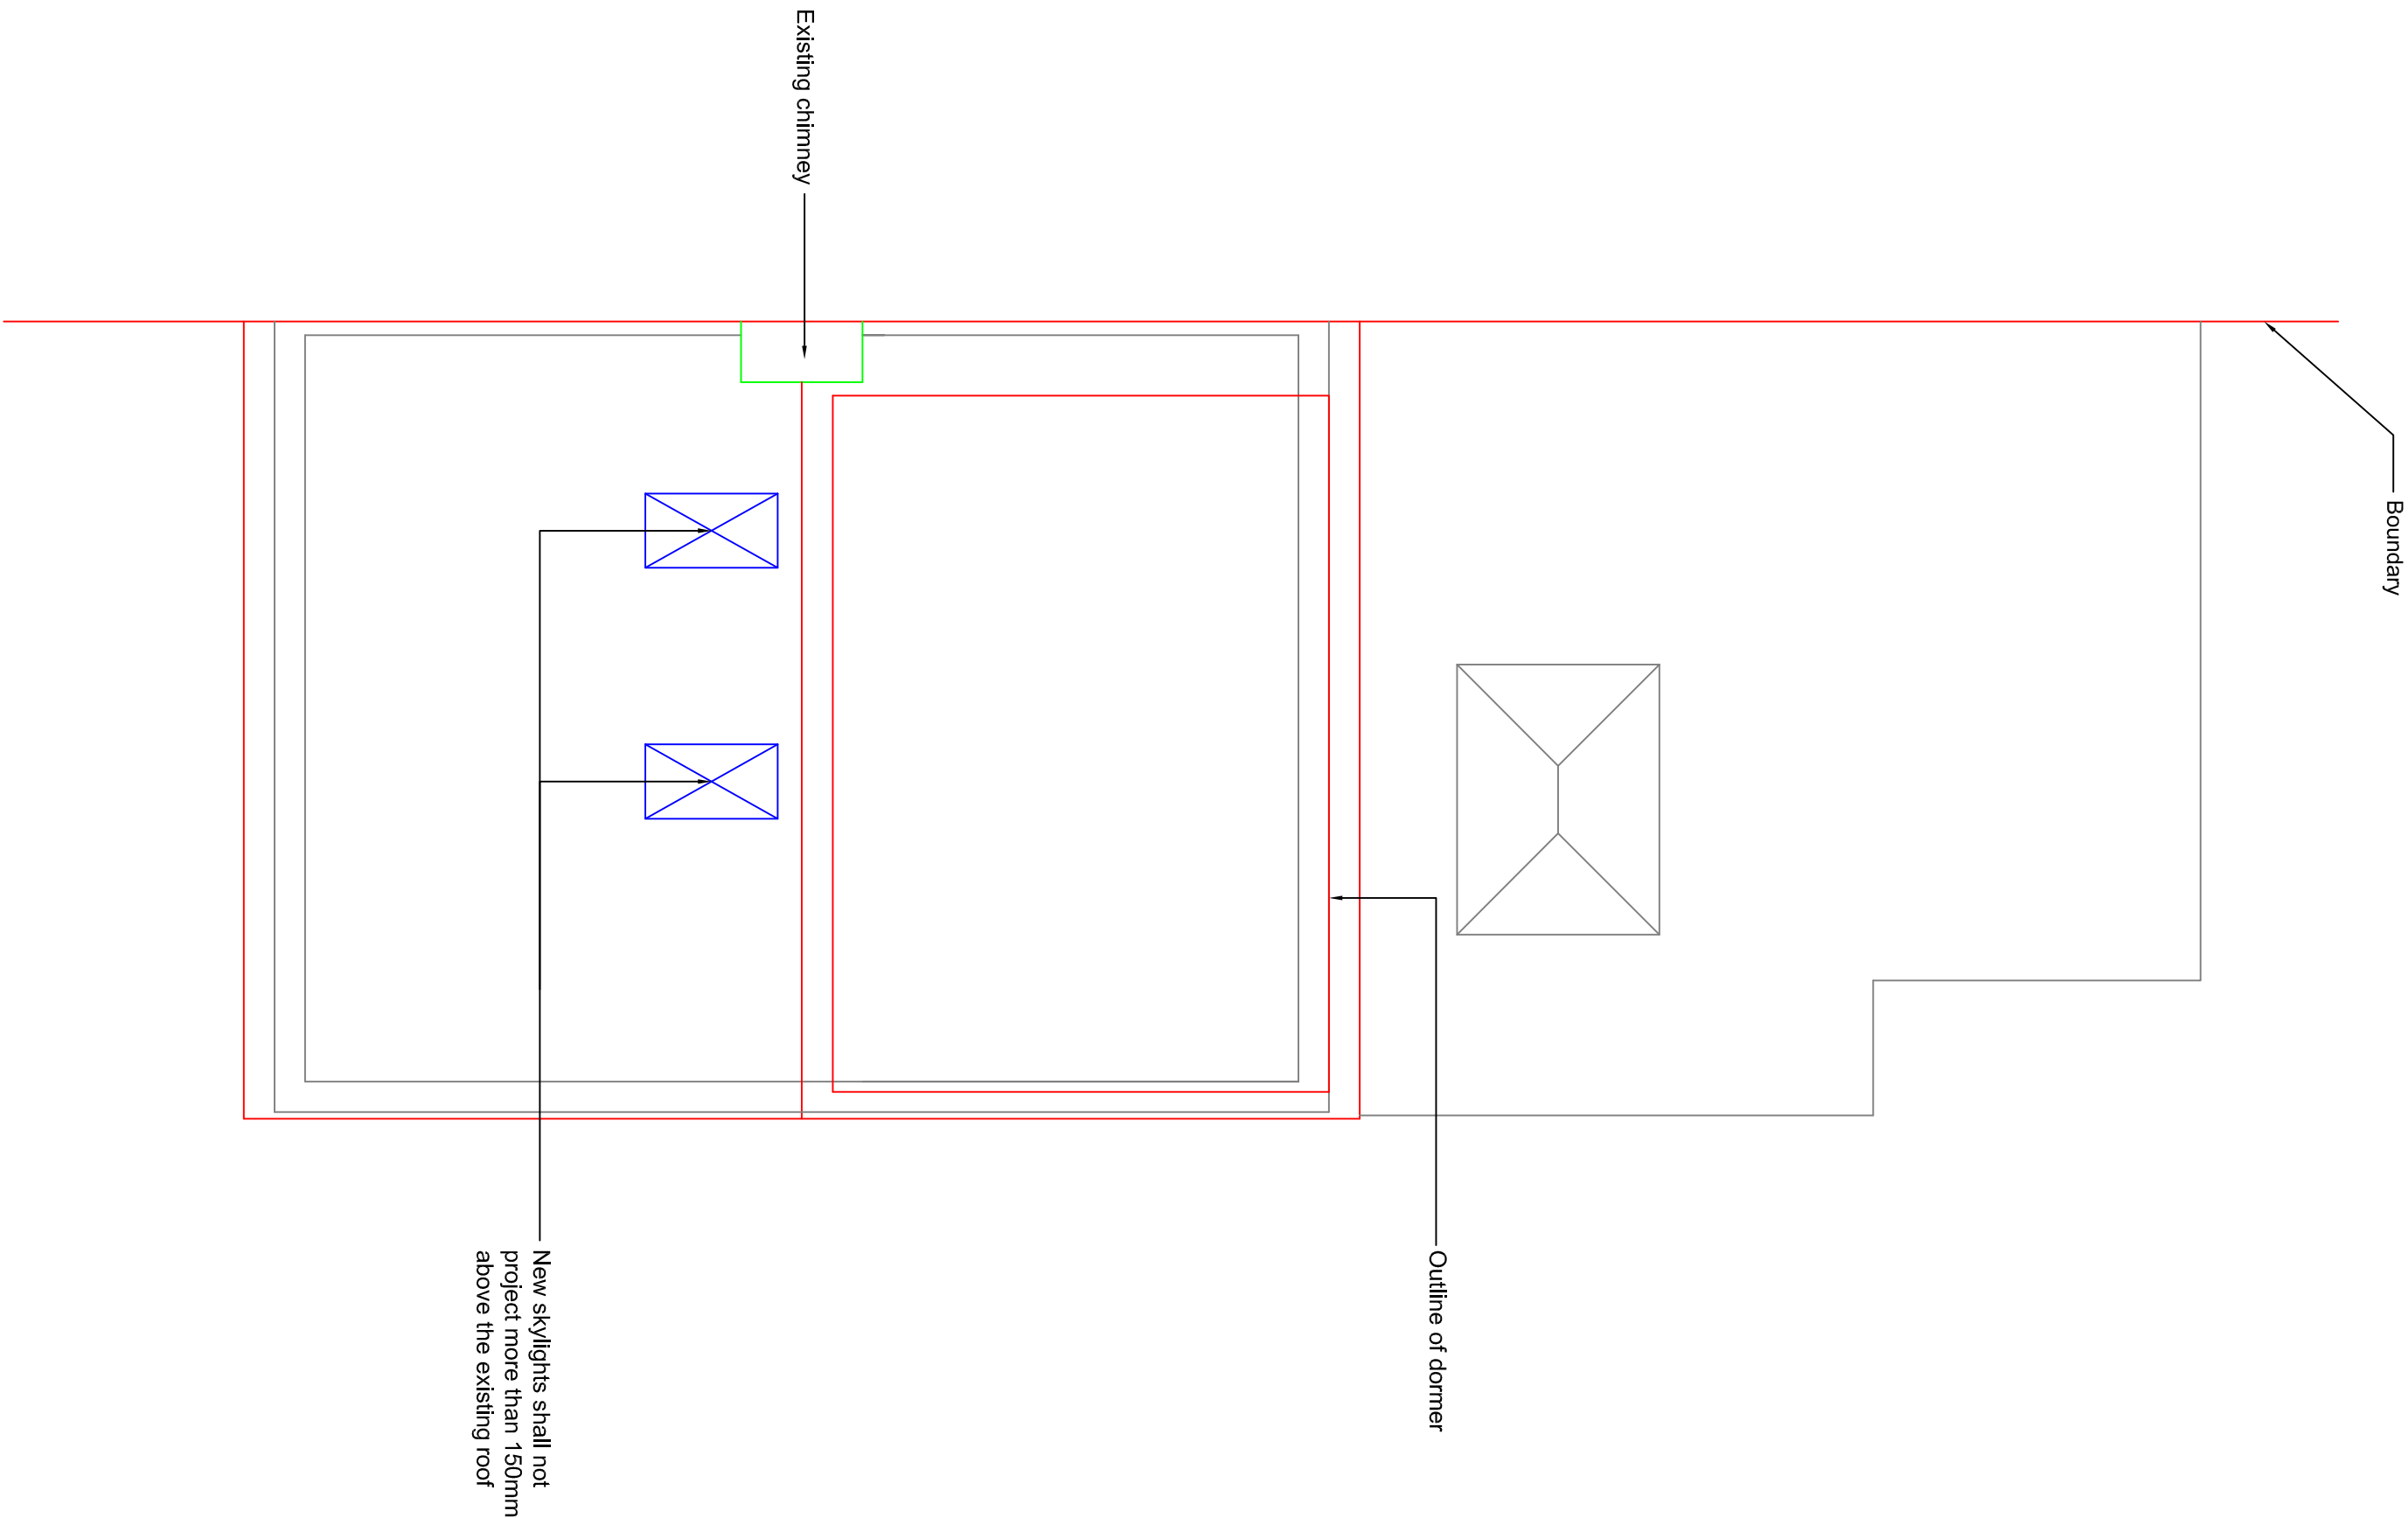

PROPOSED SECOND FLOOR PLAN
1:50

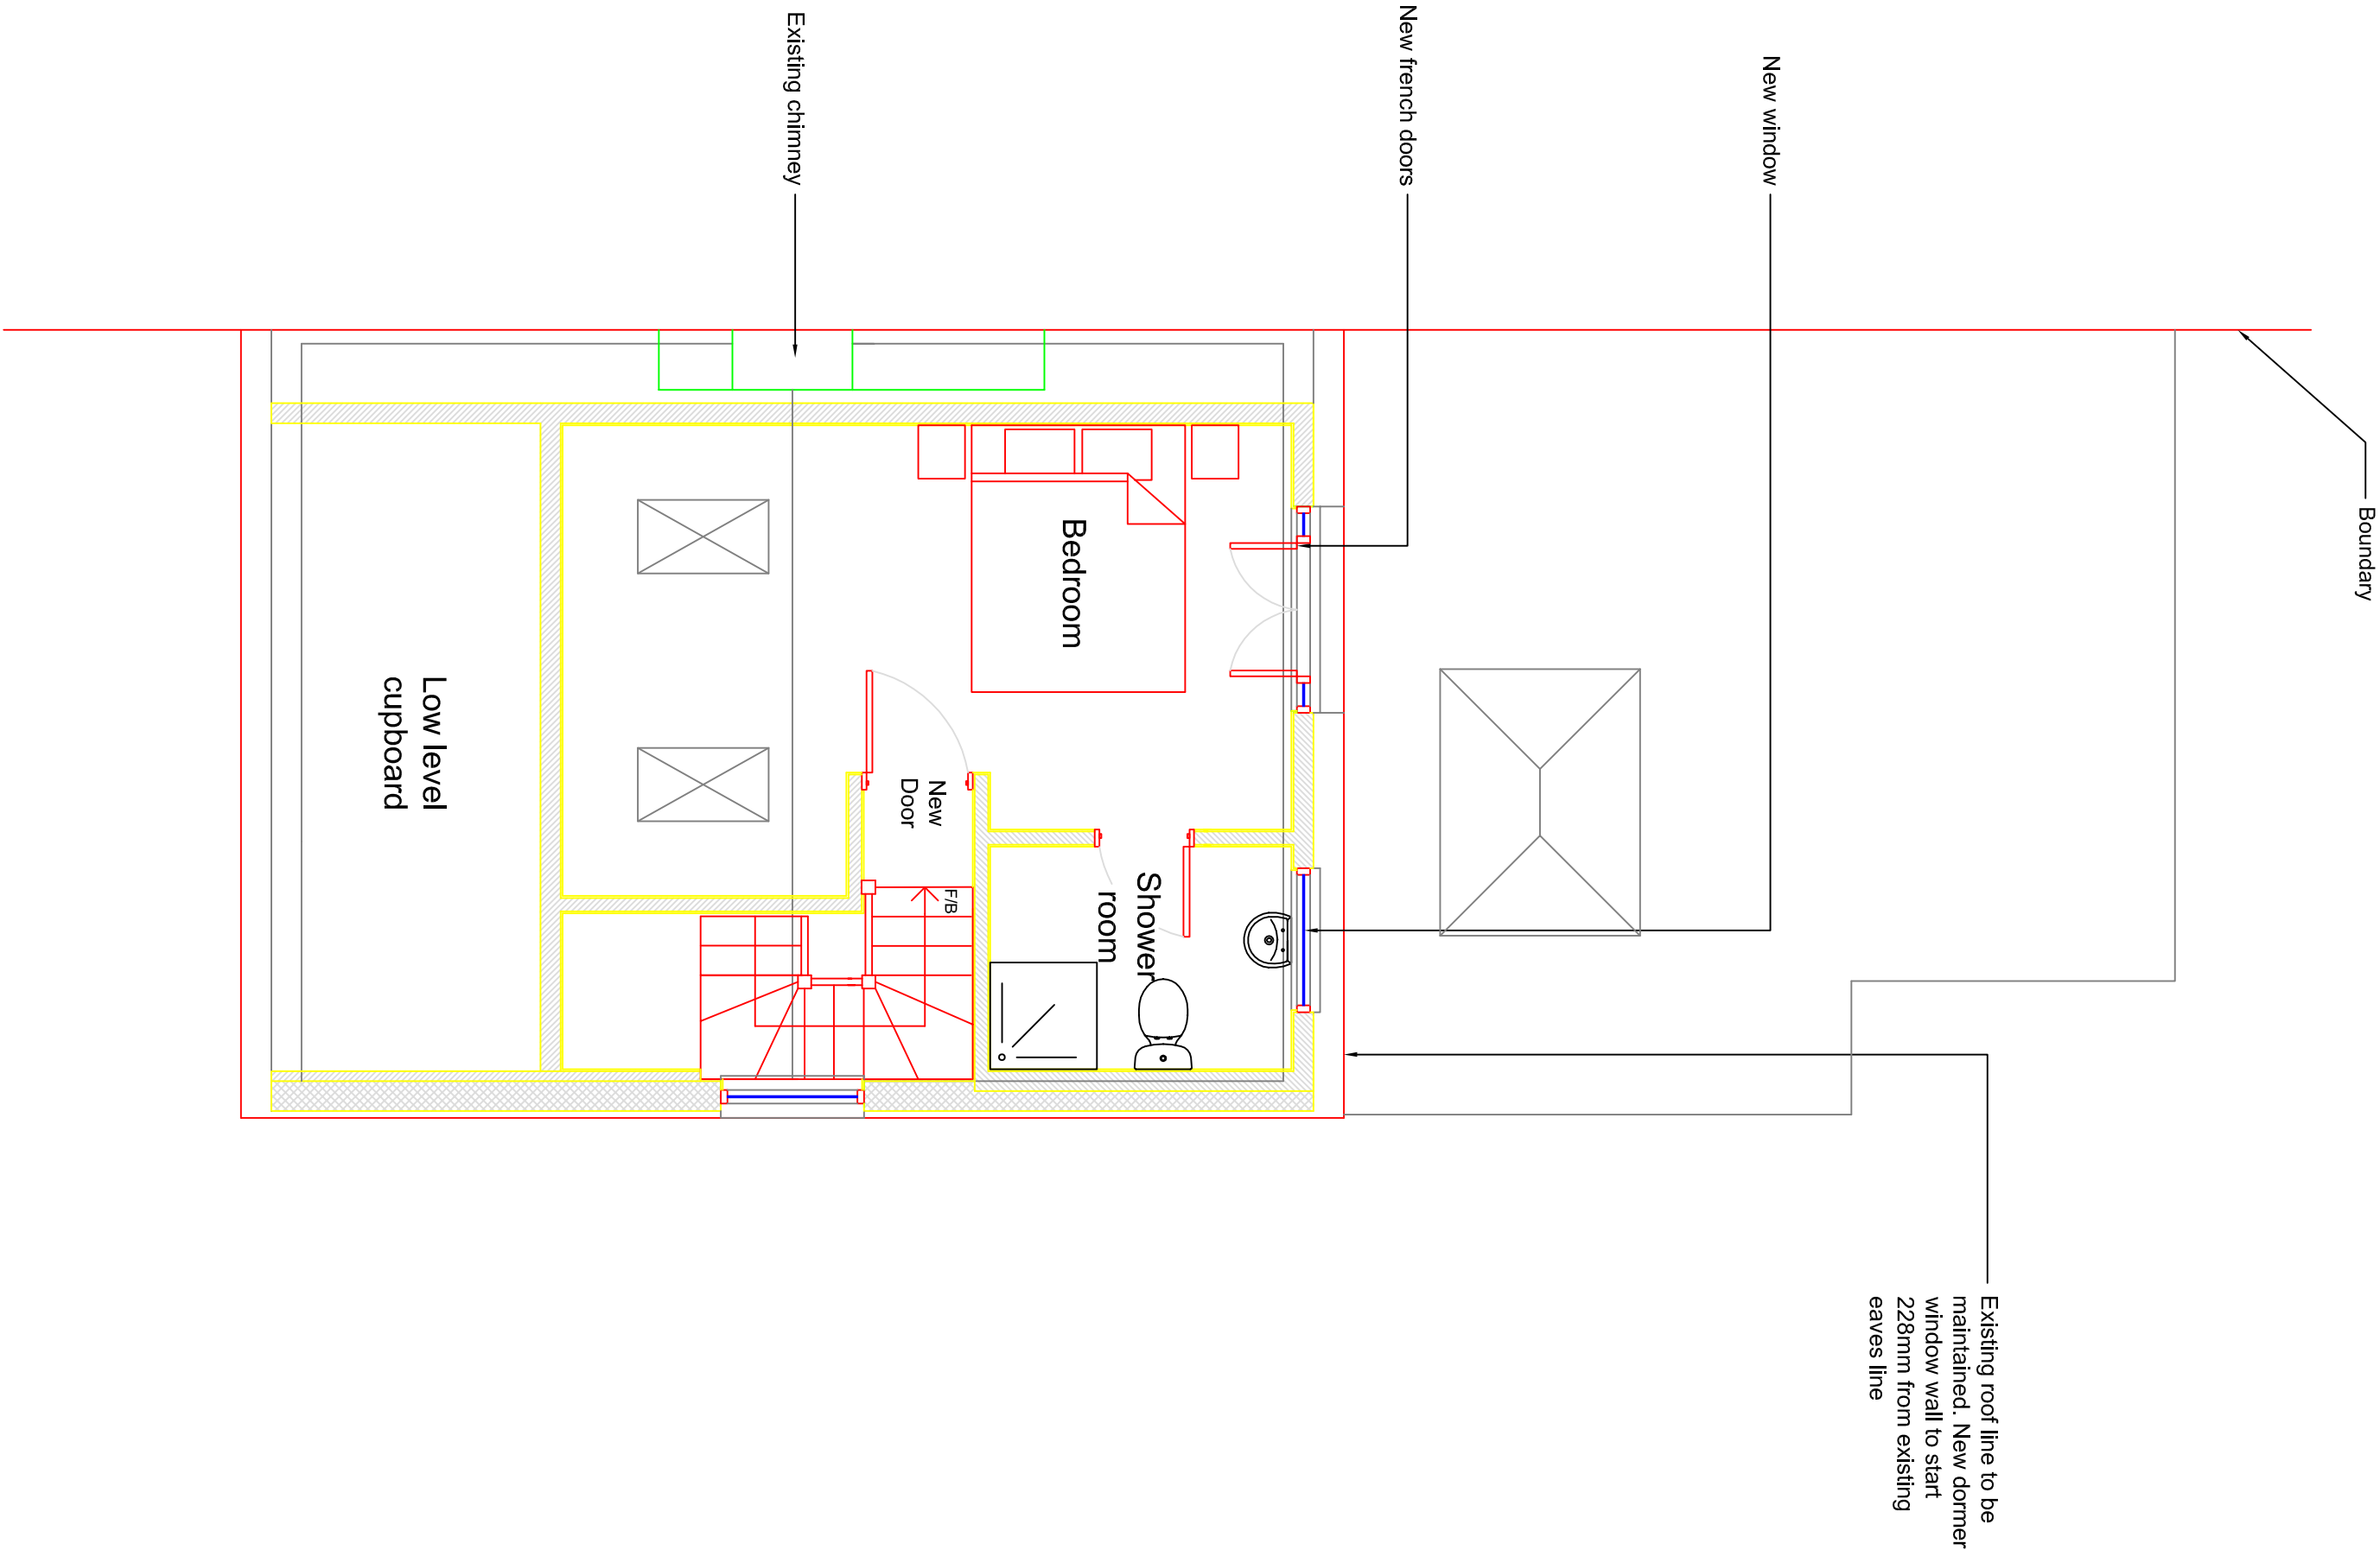

Ms. E. Edwards

scale	date
1	50
2	28
3	09
4	21

dwg no.	revision
1260	A1
	P02
	-

REN 8 HAWKINS ROAD, 1. 01856 461 888
COMLEY T. 01856 464 471
DESIGN & PROJECT URBAN
ARCHITECT E. edwards@ren.com