


- Tile hanging to the walls of the dormer window shall be of similar style and colour to those of the main roof

New window fitted with  
obscure glass. Window  
shall be non-opening  
below 1.7 metres above  
floor level

- New skylights shall not project more than 150mm above the existing roof

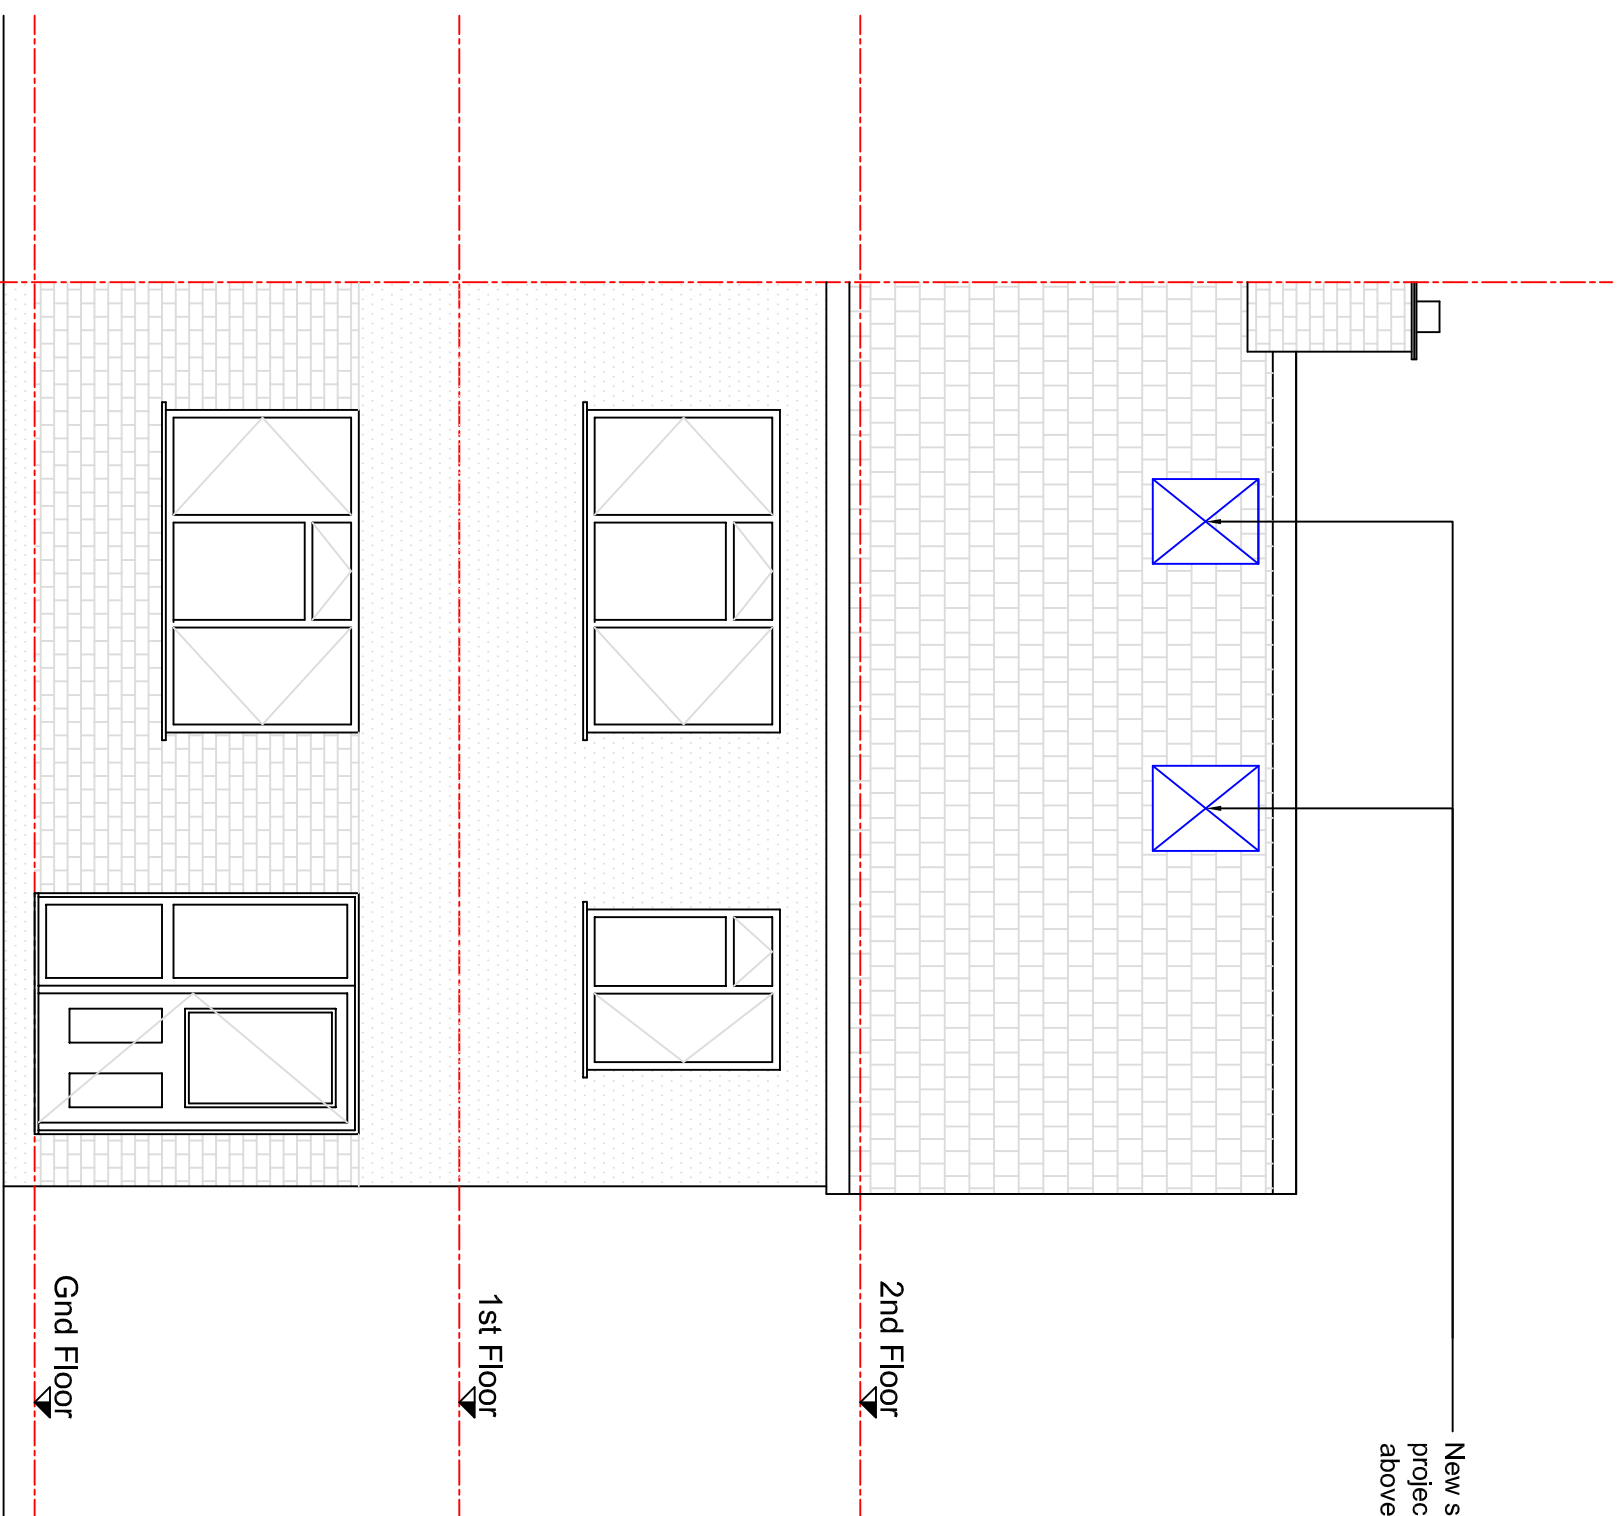


PROPOSED FRONT ELEVATION  
1:50

Diagram showing a horizontal dimension of 3945 units between two vertical lines.

2653

- Tile hanging to the walls of the dormer window shall be of similar style and colour to those of the main roof

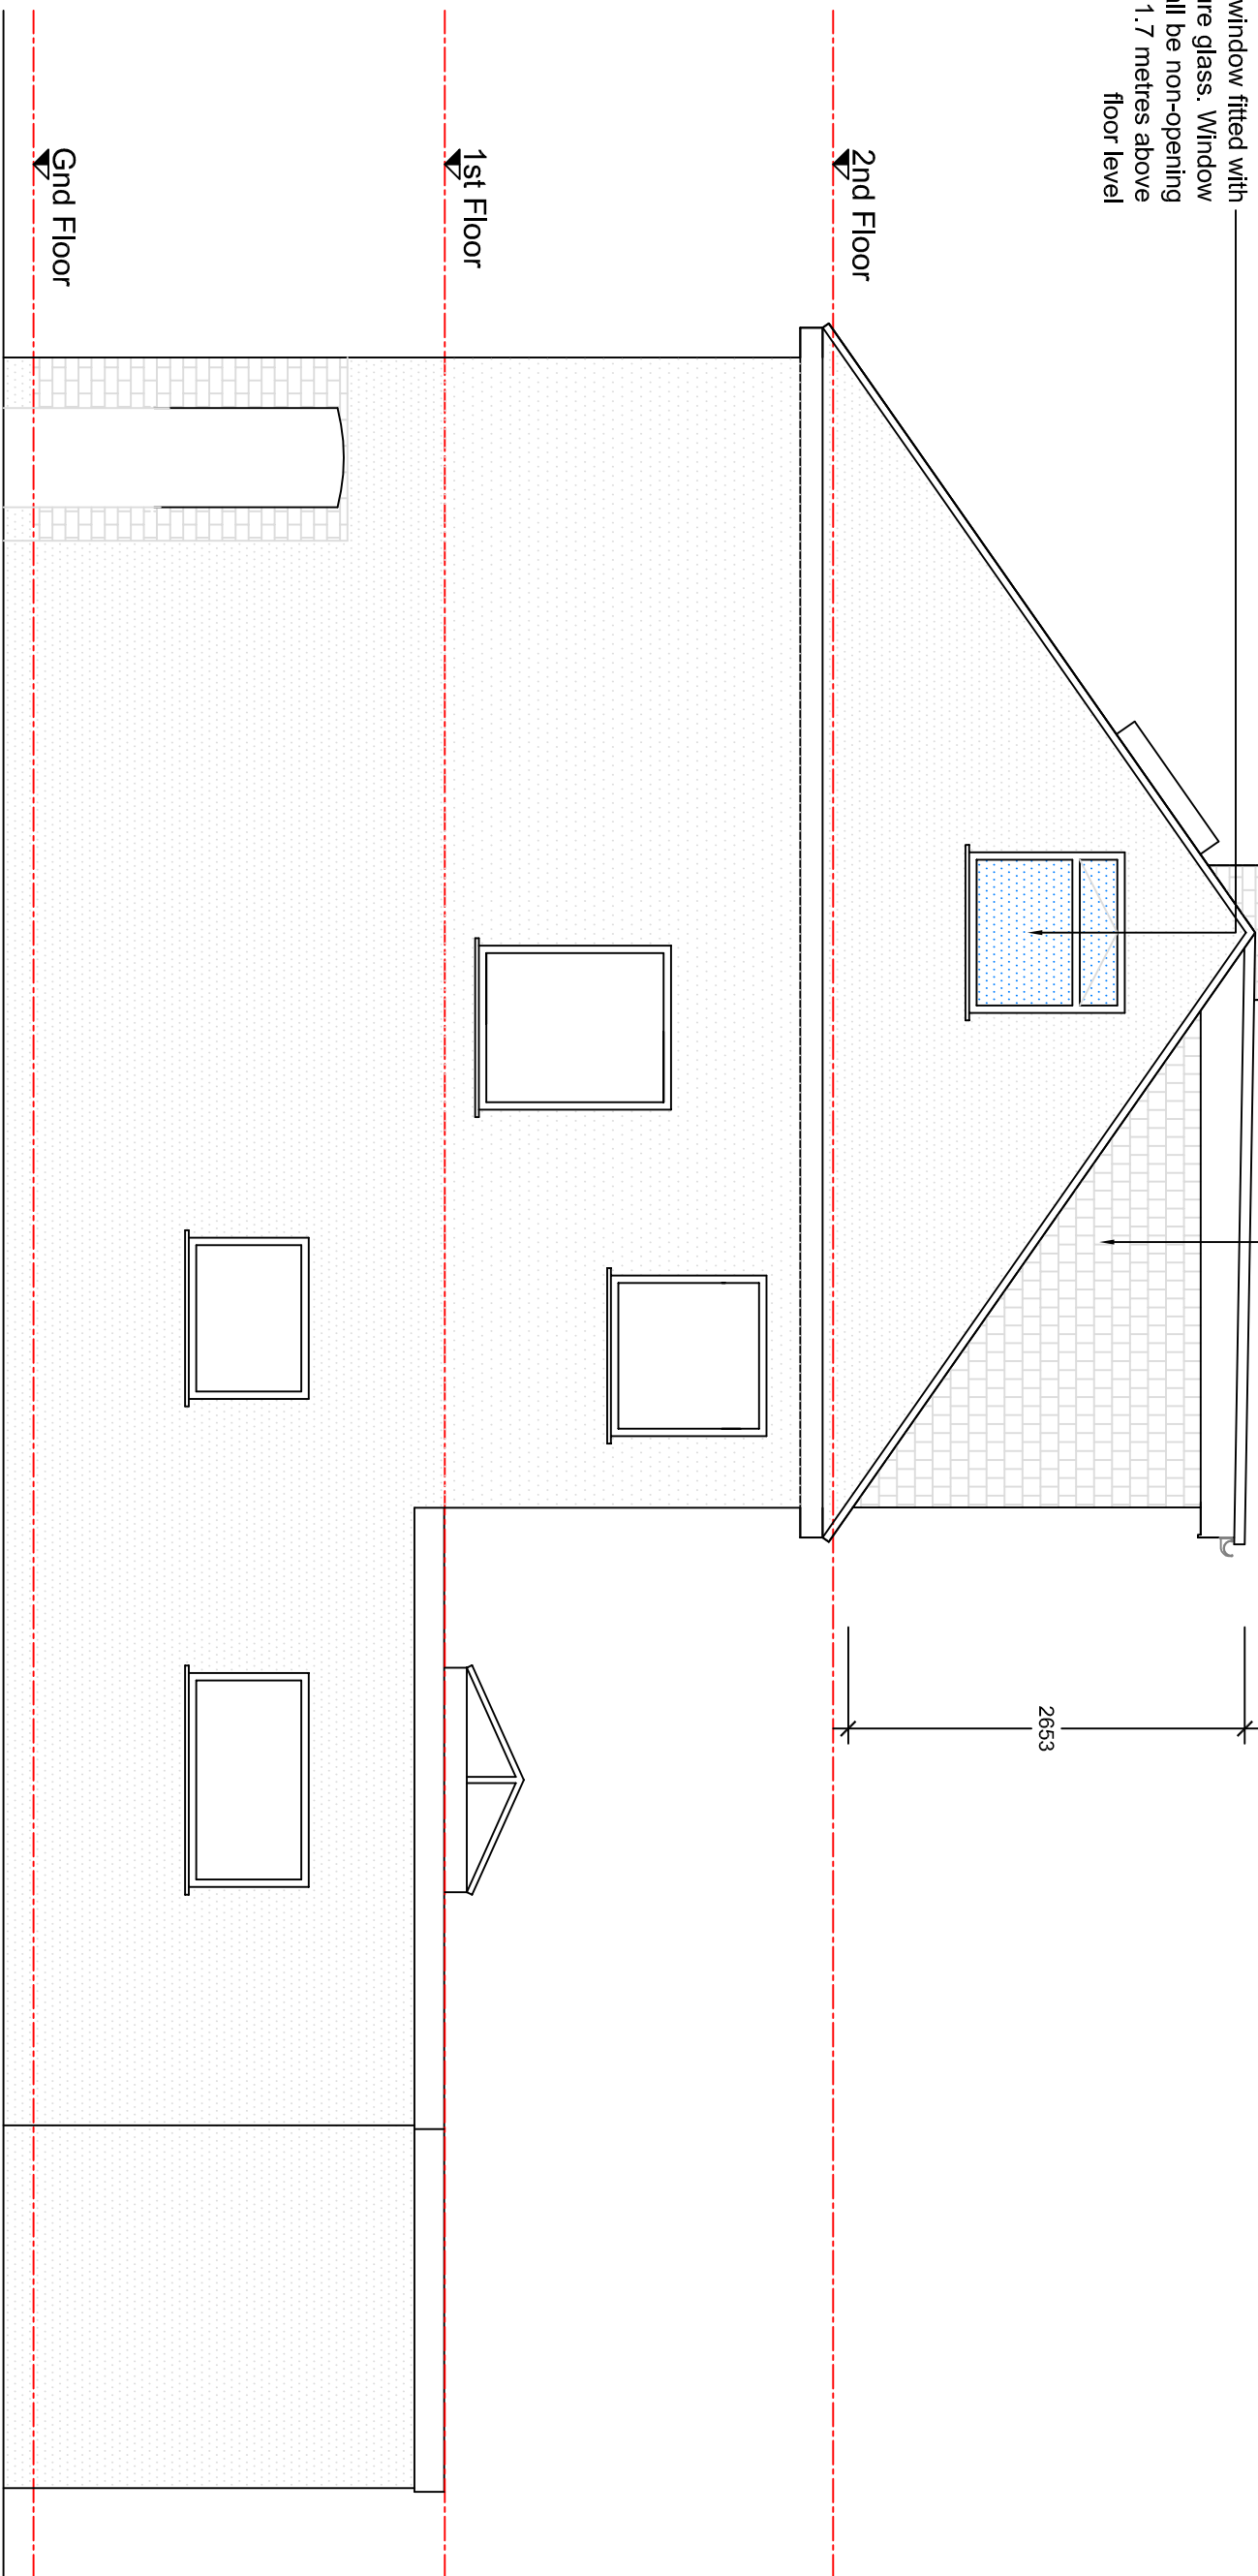


PROPOSED SIDE ELEVATION  
1:50

200  
—/—

New bathroom window to be fitted with obscure glass

— Tile hanging to the walls of the dormer window shall be of similar style and colour to those of the main roof

— New bedroom french doors

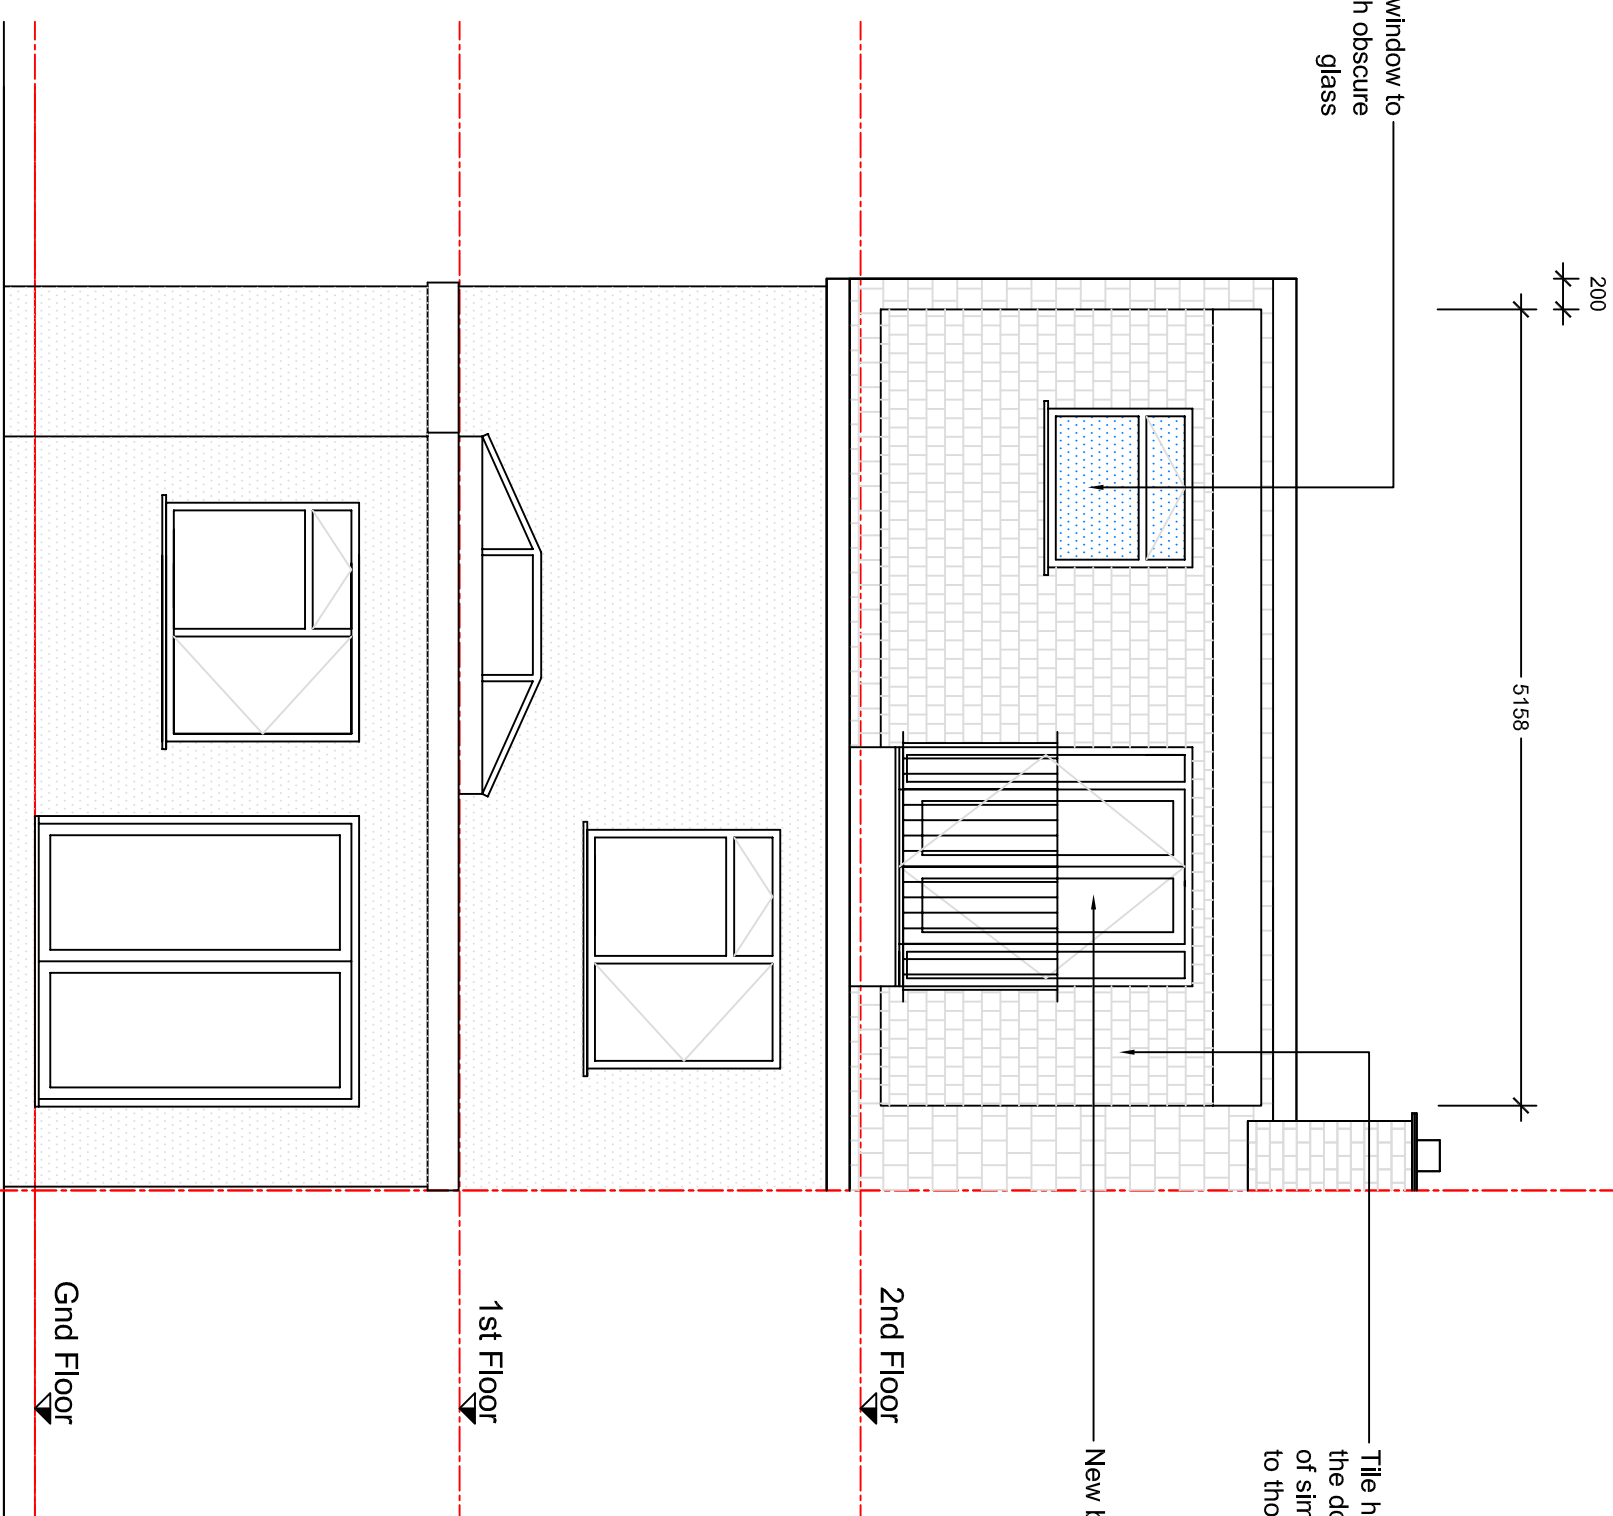


## PROPOSED REAR ELEVATION

3845

2653

- Tile hanging to the walls of the dormer window shall be of similar style and colour to those of the main roof

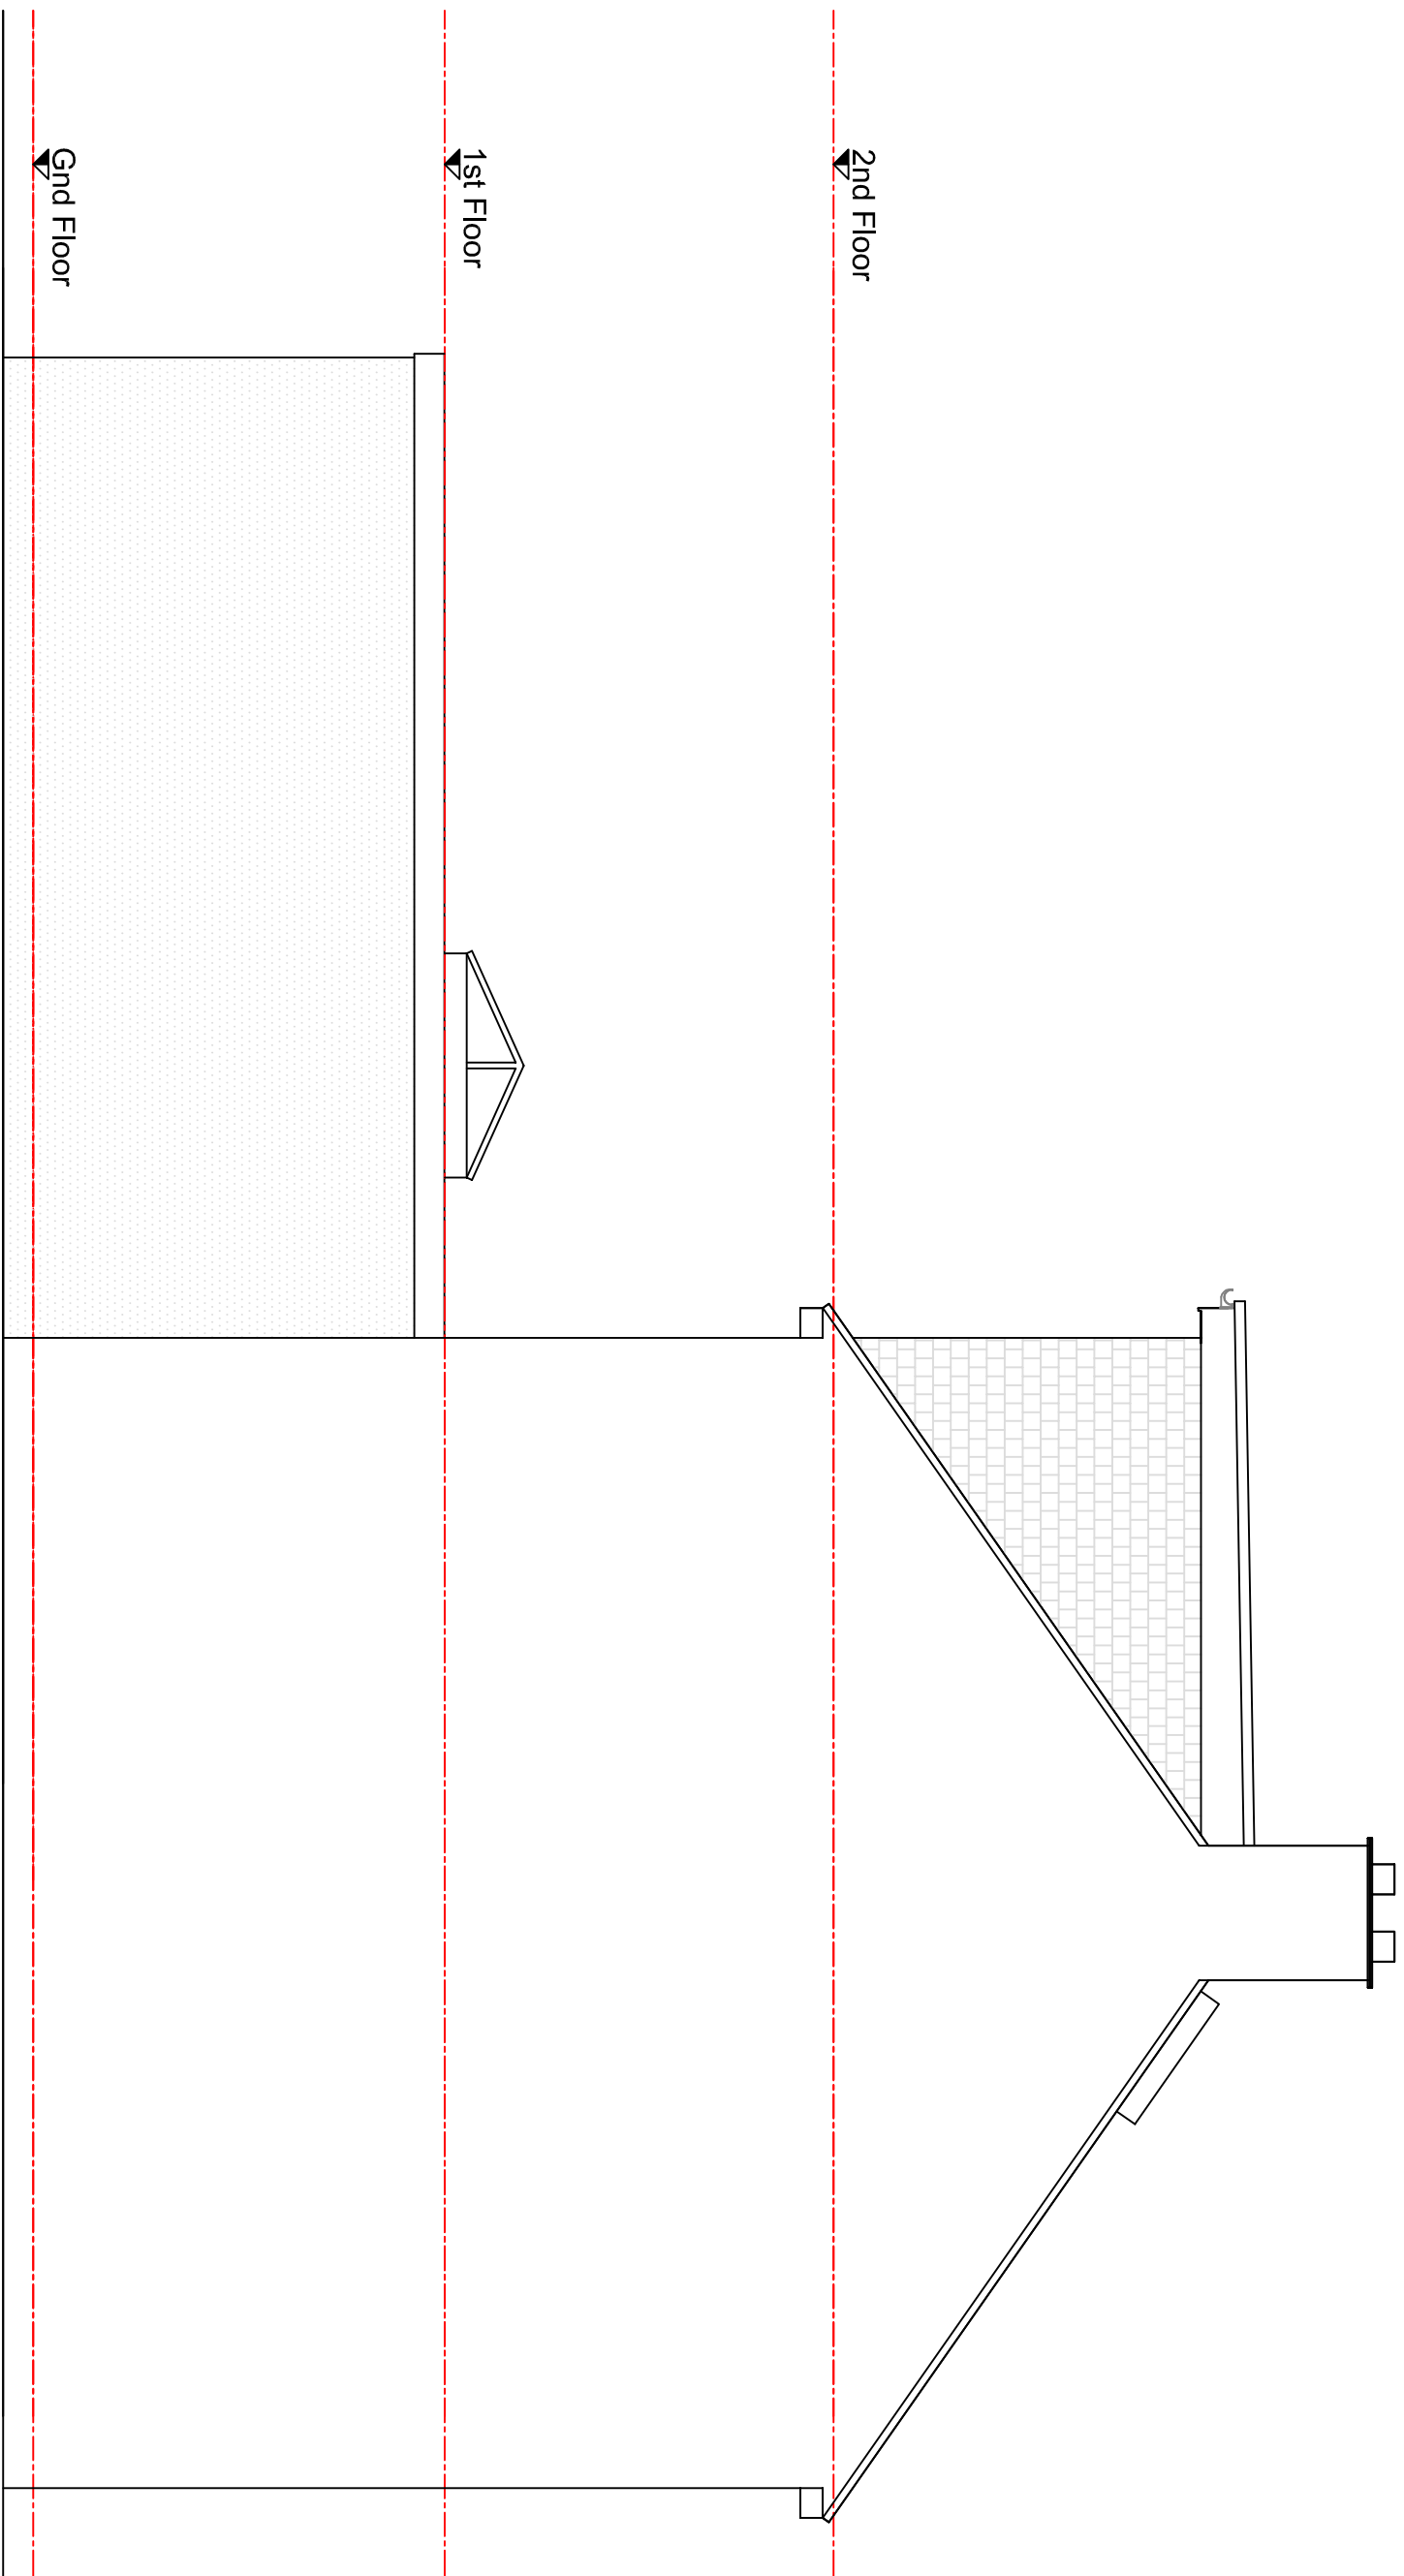

PROPOSED SIDE ELEVATION  
1:50

---

10 r

| rev | description | date |
|-----|-------------|------|
| 1   |             |      |
|     |             |      |
|     |             |      |
|     |             |      |
|     |             |      |
|     |             |      |

project

26 LAWRENCE DRIVE,  
ICKENHAM MIDDY.. UB10 8RW

|       |                     |
|-------|---------------------|
| title | PROPOSED ELEVATIONS |
|-------|---------------------|

|        |                |
|--------|----------------|
| Client | Ms. E. Edwards |
|--------|----------------|

| scale | date |    |       |
|-------|------|----|-------|
| 1     | 50   | 28 | 09 21 |

|          |    |     |          |
|----------|----|-----|----------|
| dwg. no. |    |     | revision |
| 1260     | A1 | P03 | -        |

**REN**  
DESIGN & PROJECT  
MANAGEMENT

8 HAMMILTON ROAD  
COWLEY  
UXBRIDGE  
UB8 3AJ

t: 01895 461 866  
f: 01895 464 471  
m: 07941 506 341  
e: druckrey@aol.com