

DISCLAIMER: This drawing is issued for the project named and for the purposes stated. Any other use of this drawing without the written consent of the architect is prohibited. The architect is not responsible for any errors or omissions in this drawing. The client is responsible for the accuracy of the information provided. The architect is not responsible for any errors or omissions in this drawing. The client is responsible for the accuracy of the information provided.

LEGEND:

CONSTRUCTION NOTES:


rev.	description	date
-	-	-
-	-	-
-	-	-
-	-	-
-	-	-

project	26 LAWRENCE DRIVE, ICKENHAM MIDDX., UB10 8RW
title	EXISTING FLOOR PLANS


client	Ms. E. Edwards
scale	1 50 27 09 21

dwg. no.	1260	A1	SU01	-
revision	-	-	-	-


REN
814 WILKINSON ROAD, 1, 01956-461 888
COMETRY, 1, 01956-464 471
DESIGN & PROJECT, 1088 344
e: edwards@ren.com

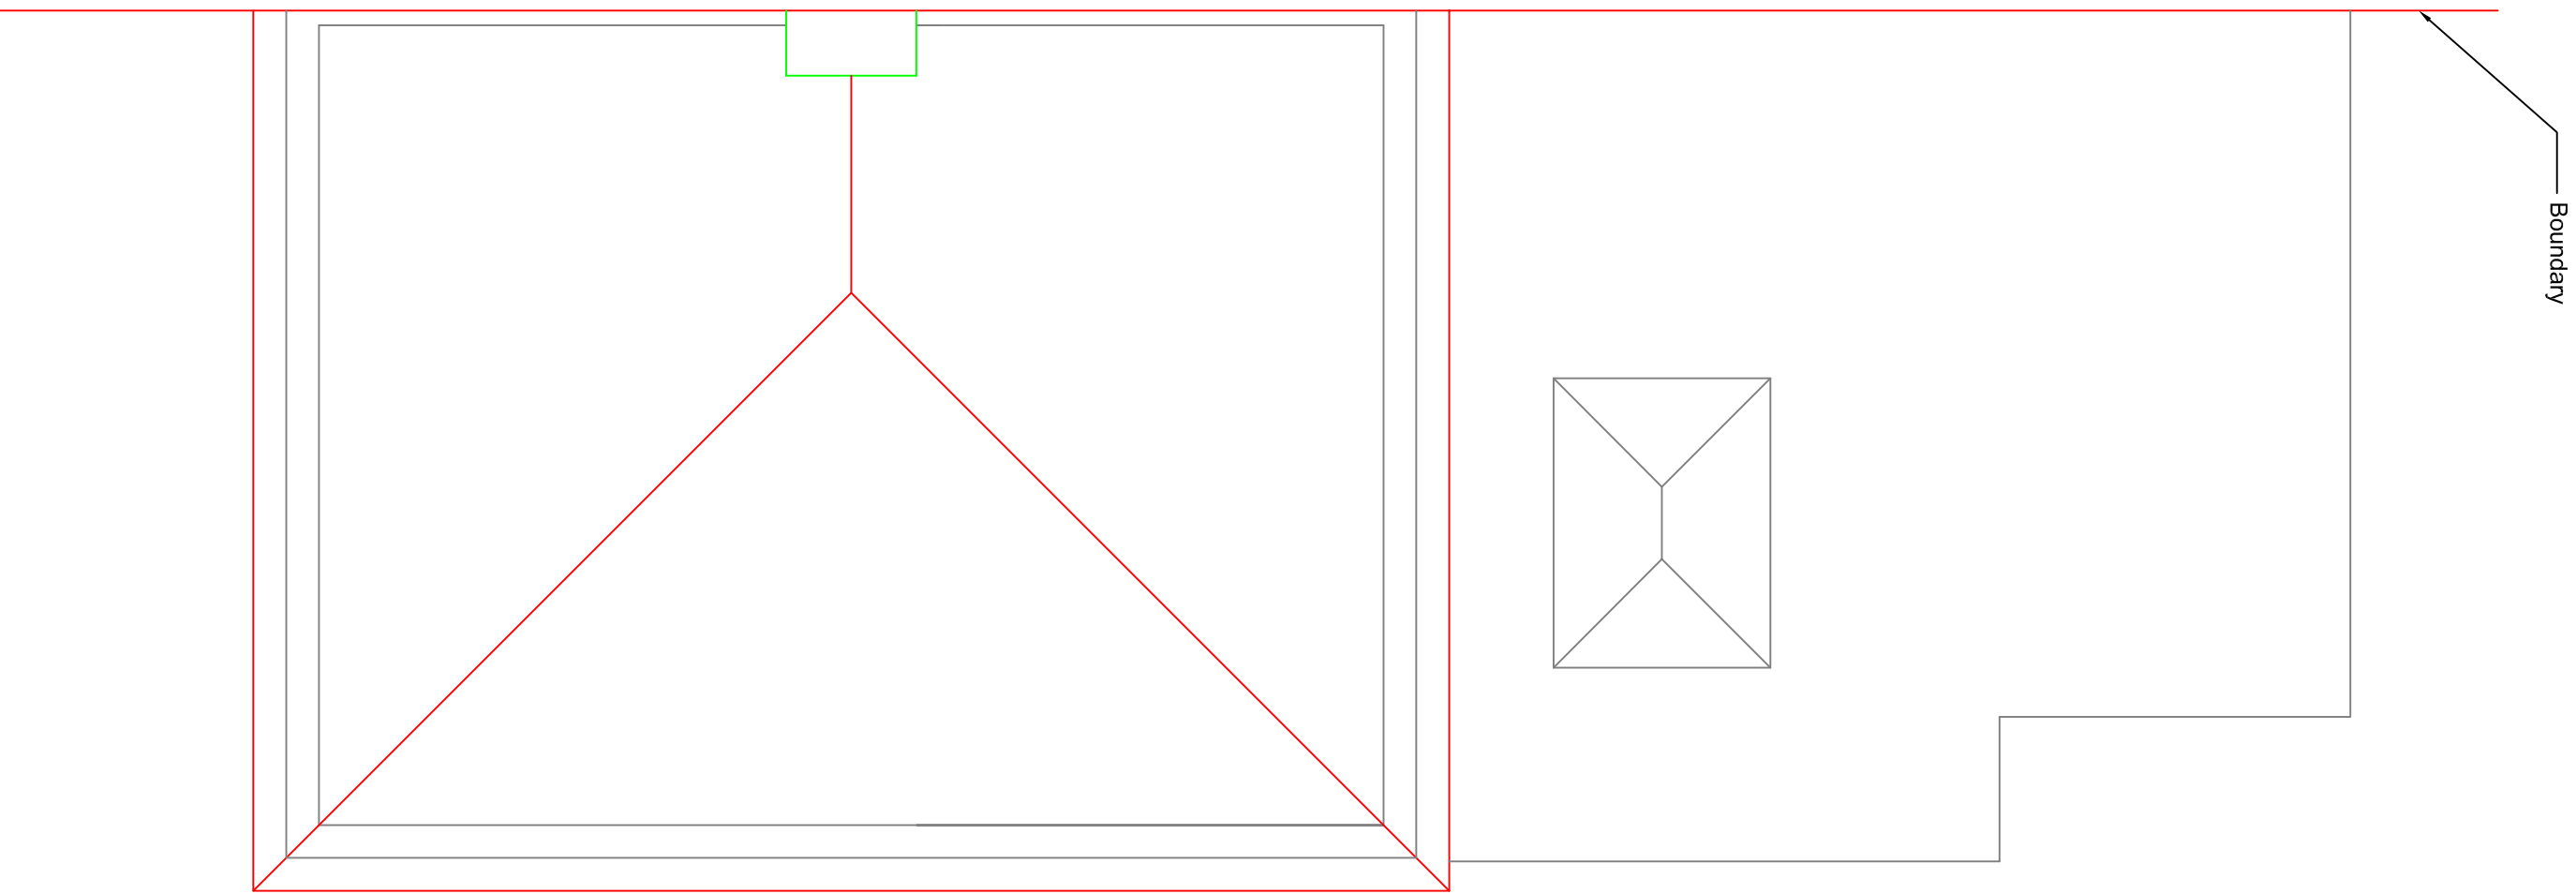

EXISTING ROOF PLAN
1:50

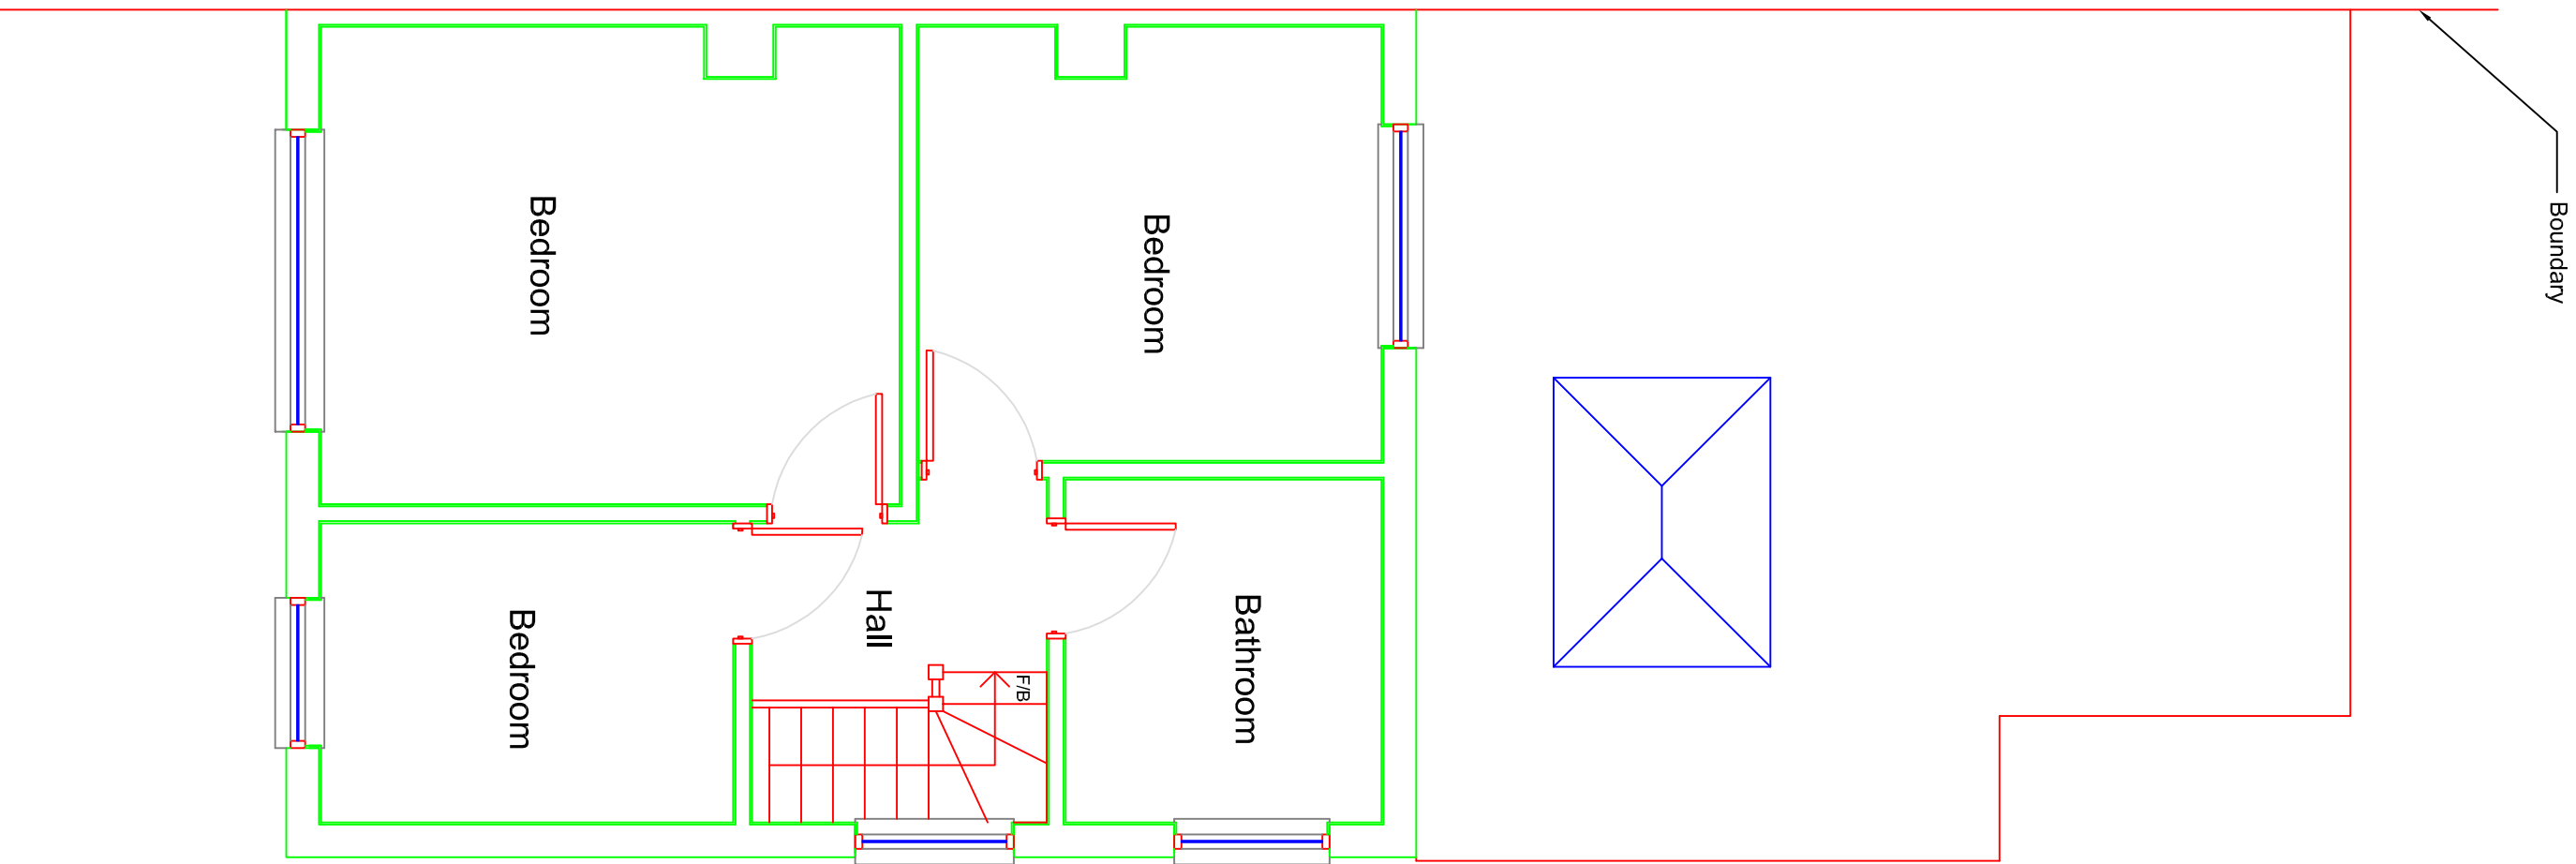

EXISTING FIRST FLOOR PLAN
1:50

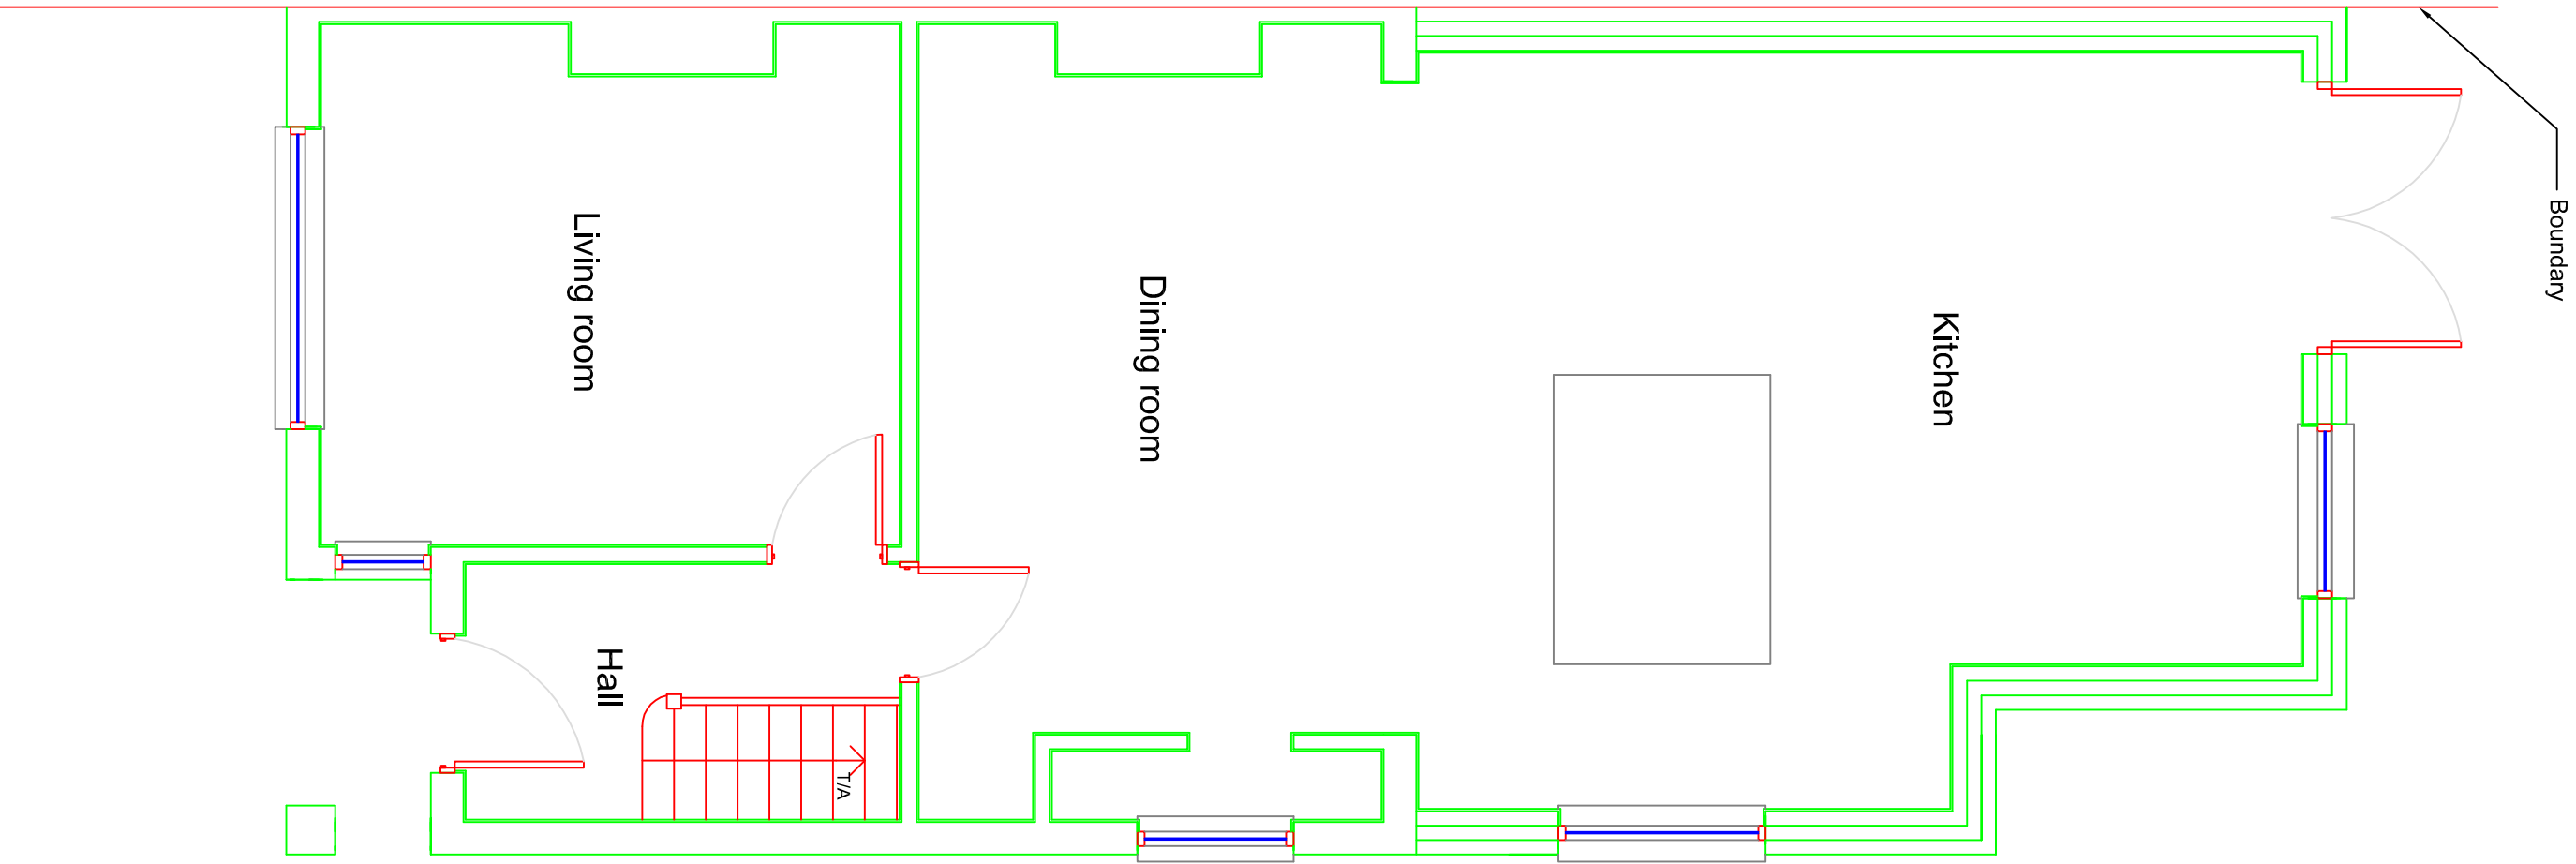

EXISTING GROUND FLOOR PLAN
1:50

