



THIS DRAWING IS ISSUED FOR THE PROJECT AND IS NOT TO BE USED FOR ANY OTHER PROJECT. ANY REUSE OF THIS DRAWING WITHOUT THE WRITTEN PERMISSION OF THE ARCHITECT IS PROHIBITED. THE ARCHITECT ACCEPTS NO LIABILITY FOR ANY DAMAGE OR LOSS OF ANY KIND, INCLUDING BUT NOT LIMITED TO, ECONOMIC LOSS OR LOSS OF PROFITS, DATA, OR INFORMATION, ARISING FROM THE USE OF THIS DRAWING, EVEN IF ADVISED OF THE POSSIBILITY THEREOF. THE ARCHITECT'S LIABILITY IS LIMITED TO THE DESIGN OF THE BUILDING AND ITS STRUCTURAL INTEGRITY.

LEGEND:


CONSTRUCTION NOTES:

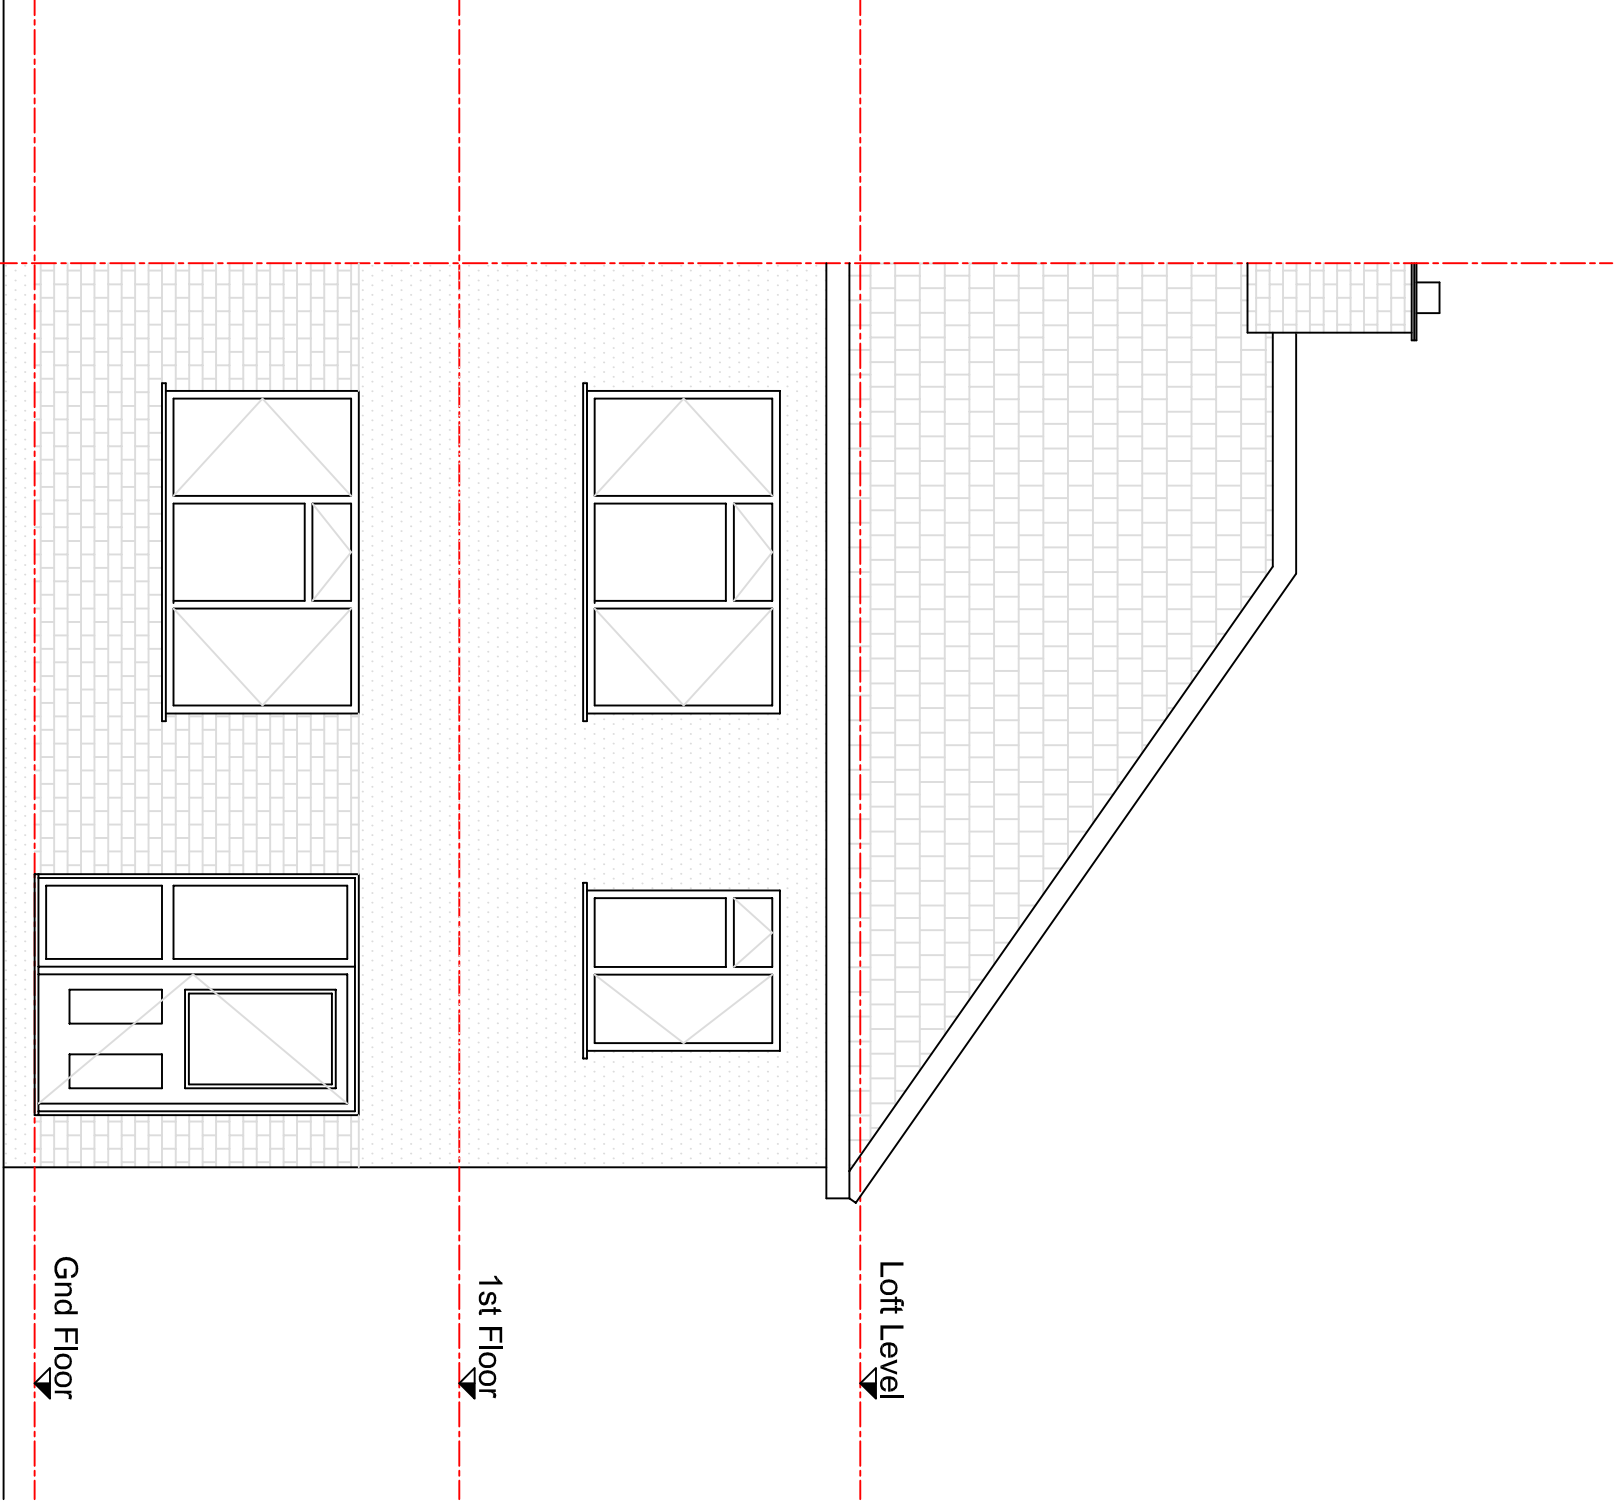


EXISTING FRONT ELEVATION
1:50

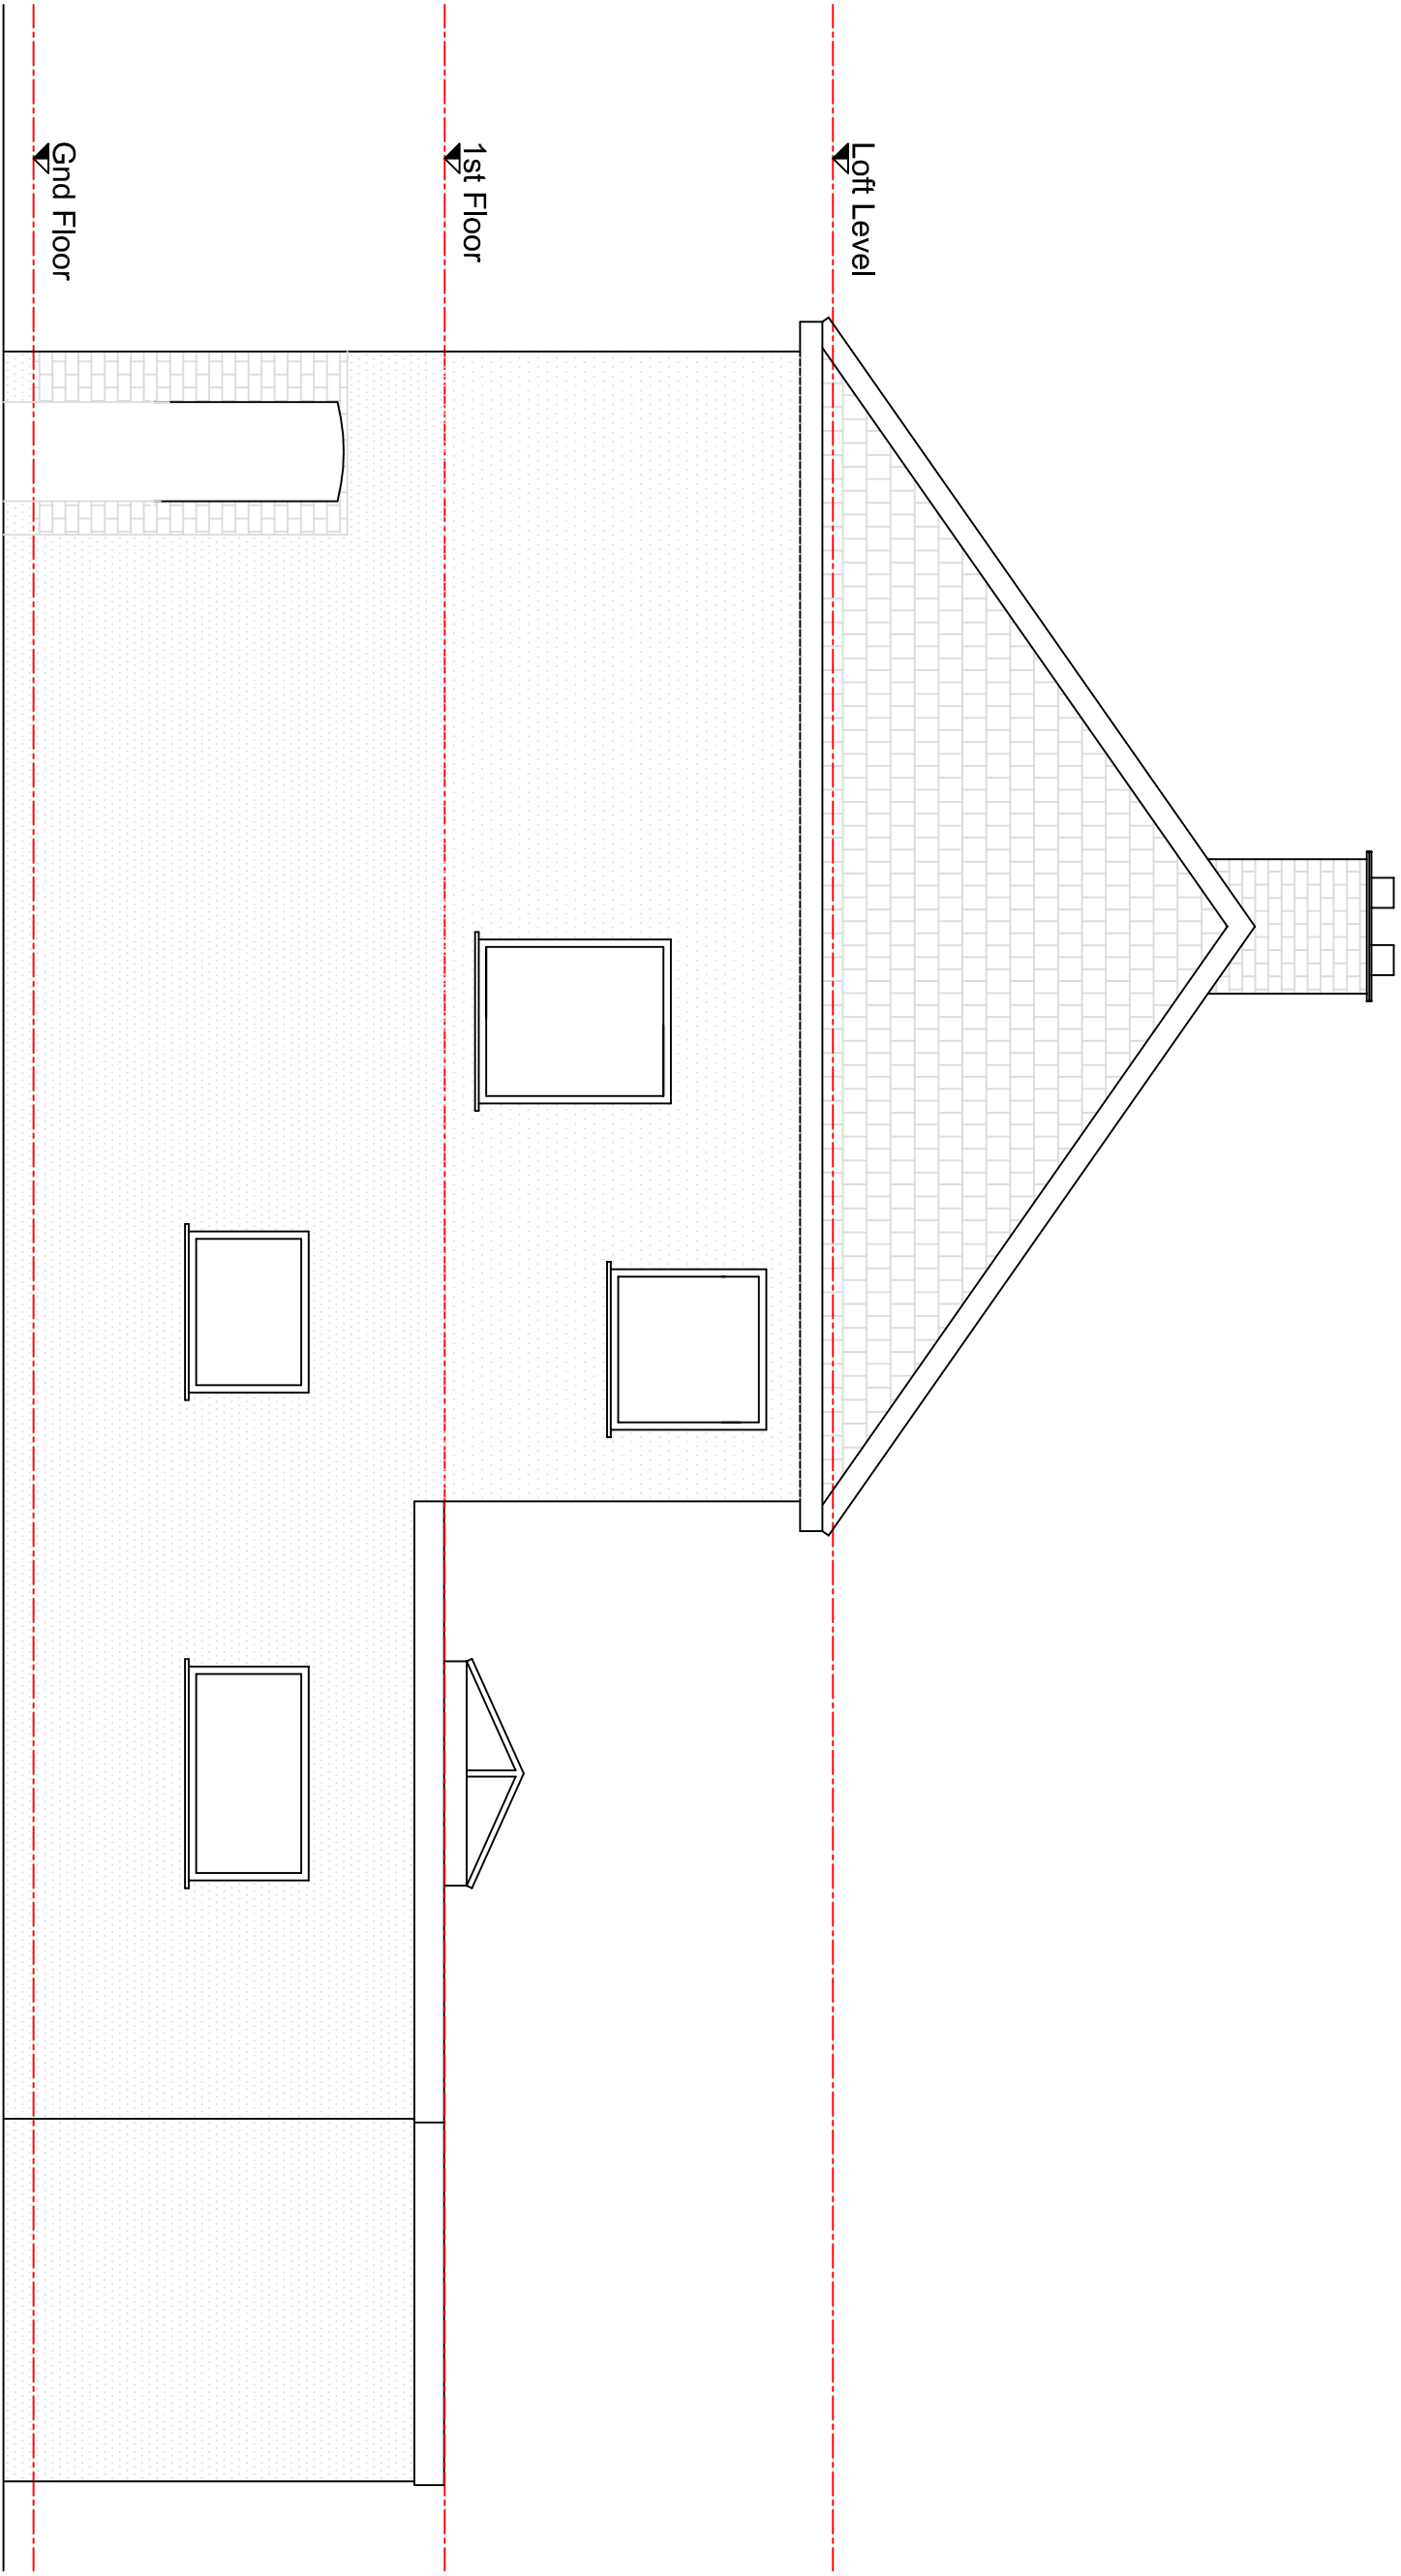

EXISTING SIDE ELEVATION
1:50

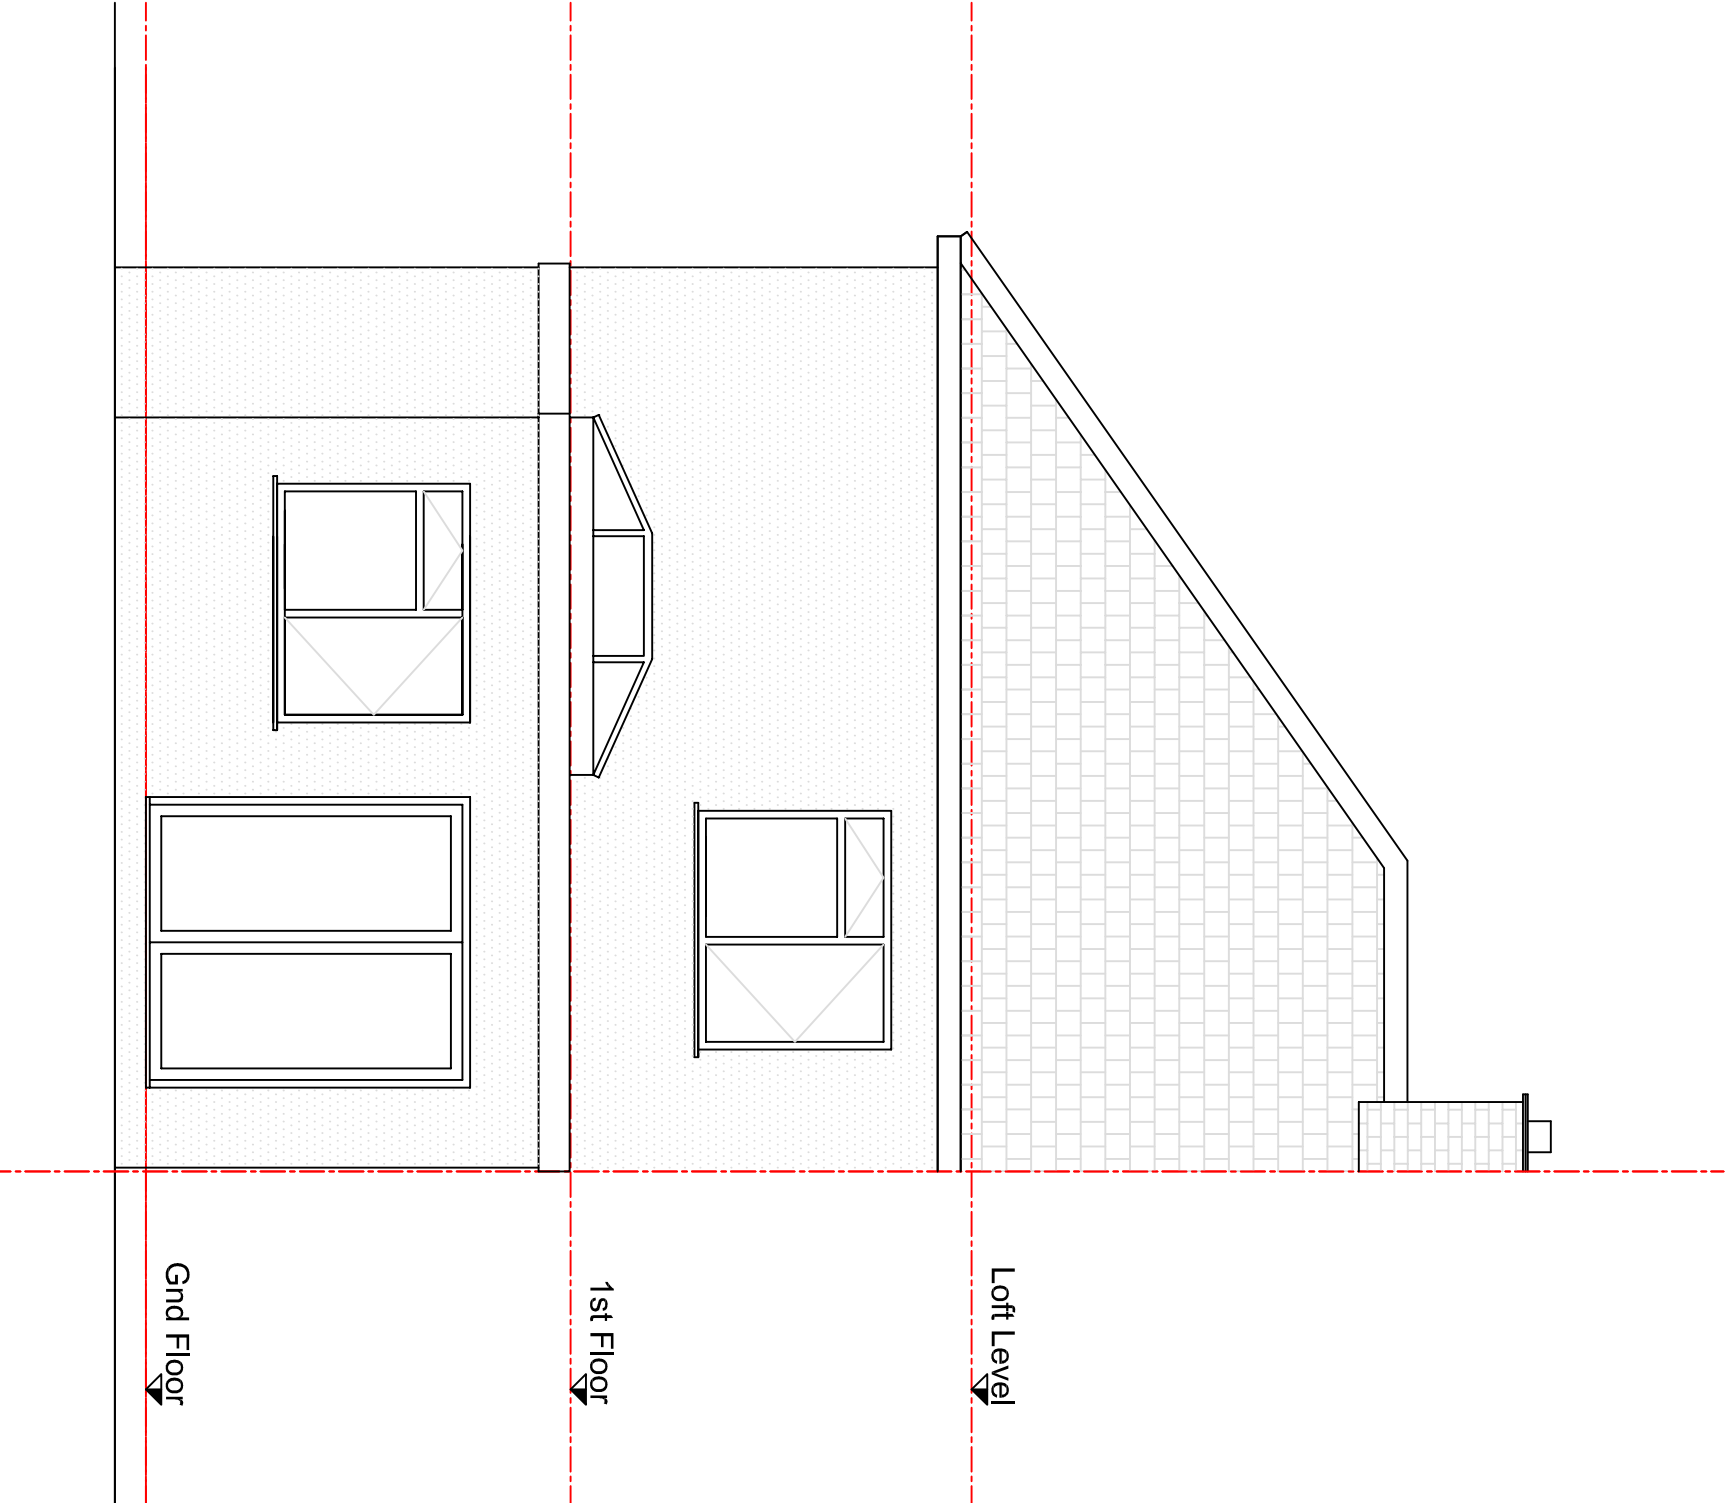

EXISTING REAR ELEVATION
1:50

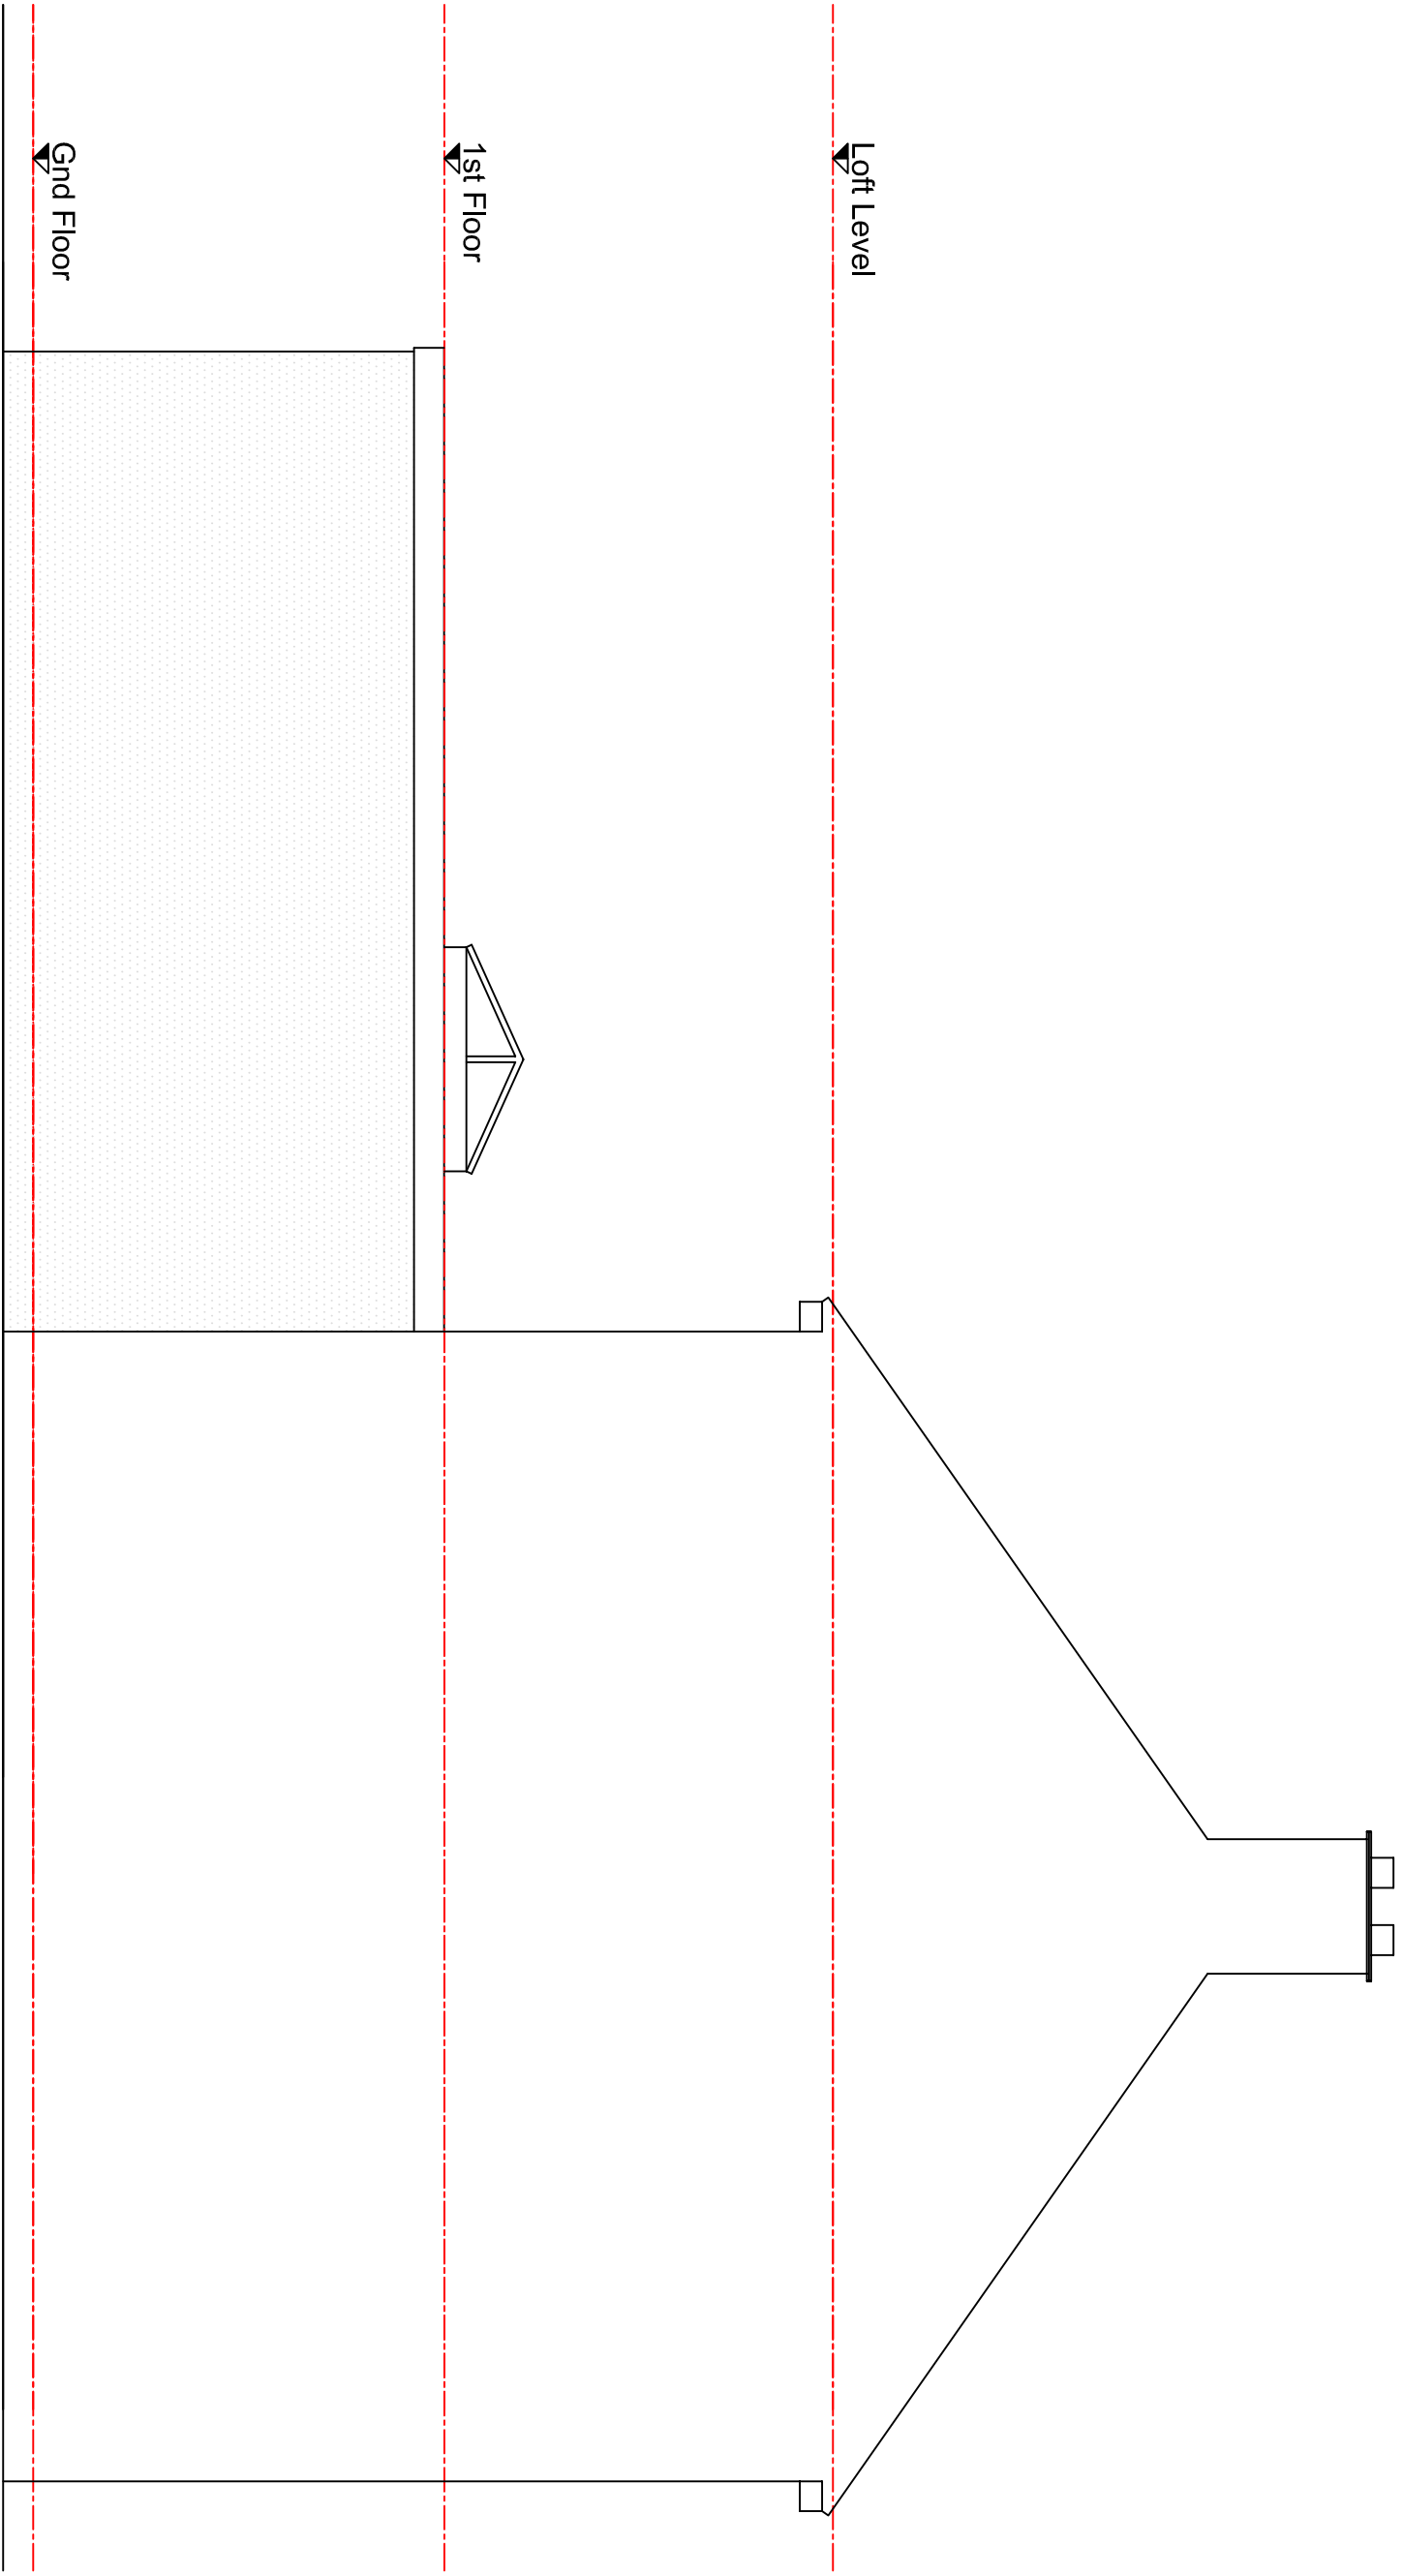

EXISTING SIDE ELEVATION
1:50



rev.	description	date
------	-------------	------

-	-	-
1		

project	26 LAWRENCE DRIVE, ICKENHAM MDDX.: UB10 8RW
---------	--

title

EXISTING ELEVATIONS

client

Ms. E. Edwards

scale

1	50	27	09	21
---	----	----	----	----

dwg no.	1	27	09	21
1260	A1	SU03	-	

REN 8 HAWKINS ROAD, 1, 01856 461 888
COMLEY T. 01856 464 471
DESIGN & PROJECT URBAN
ARCHITECT e. edwards@ren.com