

Contact:
Email: info@bluearchdesign.co.uk,
Cell: 044 + 078 3293 8374
Web site: www.bluearchdesign.co.uk

Notes:
© 2021 Blue Architecture Limited.
All rights reserved.
All drawings are for the purpose of gaining
Planning Permission approval only.
All written dimensions to be taken in
preferences to scaled dimensions.
Side /Rear extension :
Carpet : 30.88 Sq.M

Rev.	Description	By	Ckd	Date

Client:
Dr. Muhammad Gul
Mrs. Asma Sabir



Project:
Proposed single storey Side and rear
Extension Wrap around.

Location:
45 Triander Way, Hayes,
Middlesex, UB4 9PB.


Status:
PLANNING

Title:
Existing and Proposed Elevations-1.


Drawn by:	Str. Fr.	Checked by:
L.p	---	R.k
Project no:	Sheet Size	Sheet no.
BAL-45 T	A3	
Date:	Scale:	
27/01/2021	1:100	

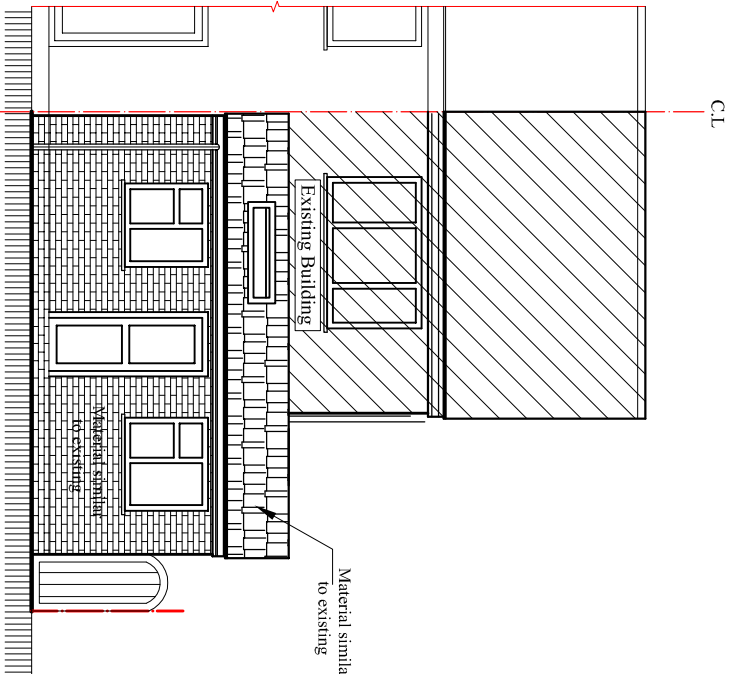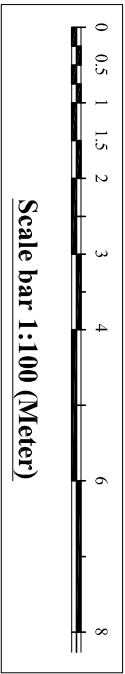


Proposed South Elevation
Scale:1:100

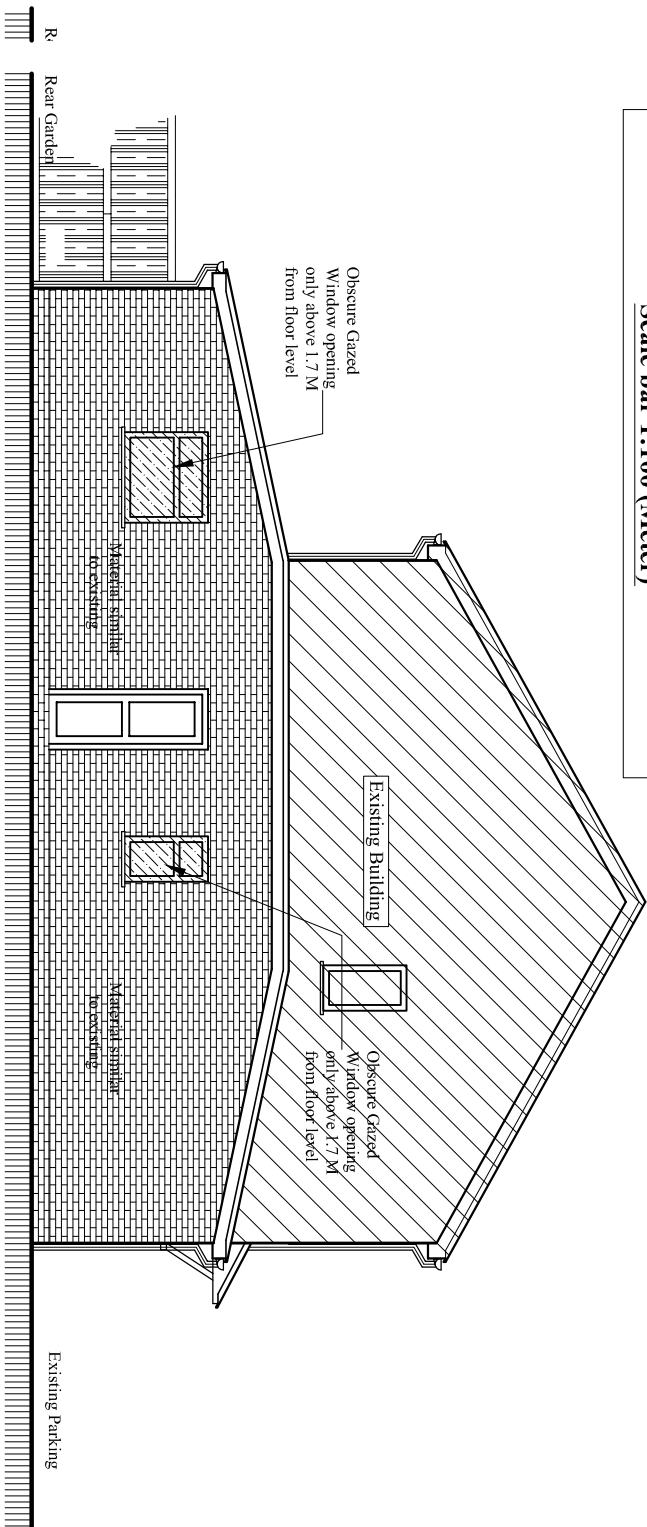

Proposed East Elevation
Scale:1:100

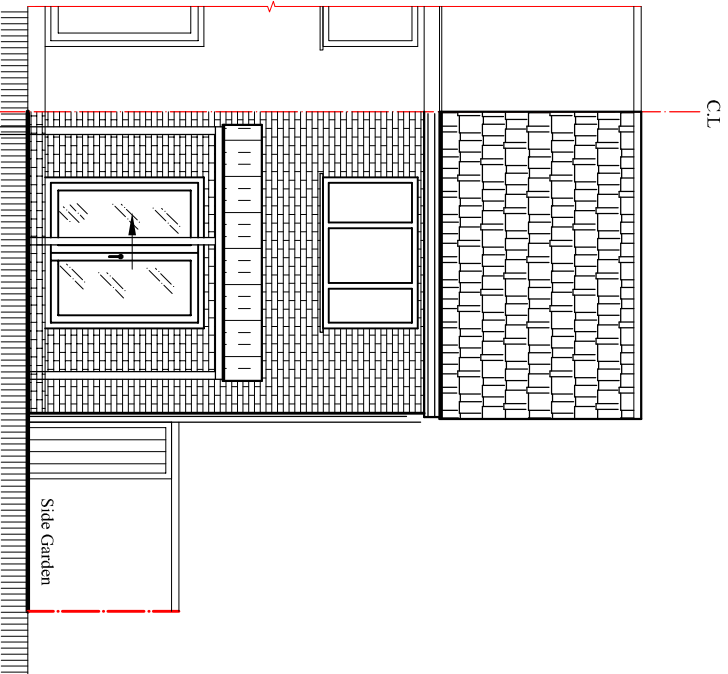

Existing South Elevation
Scale:1:100

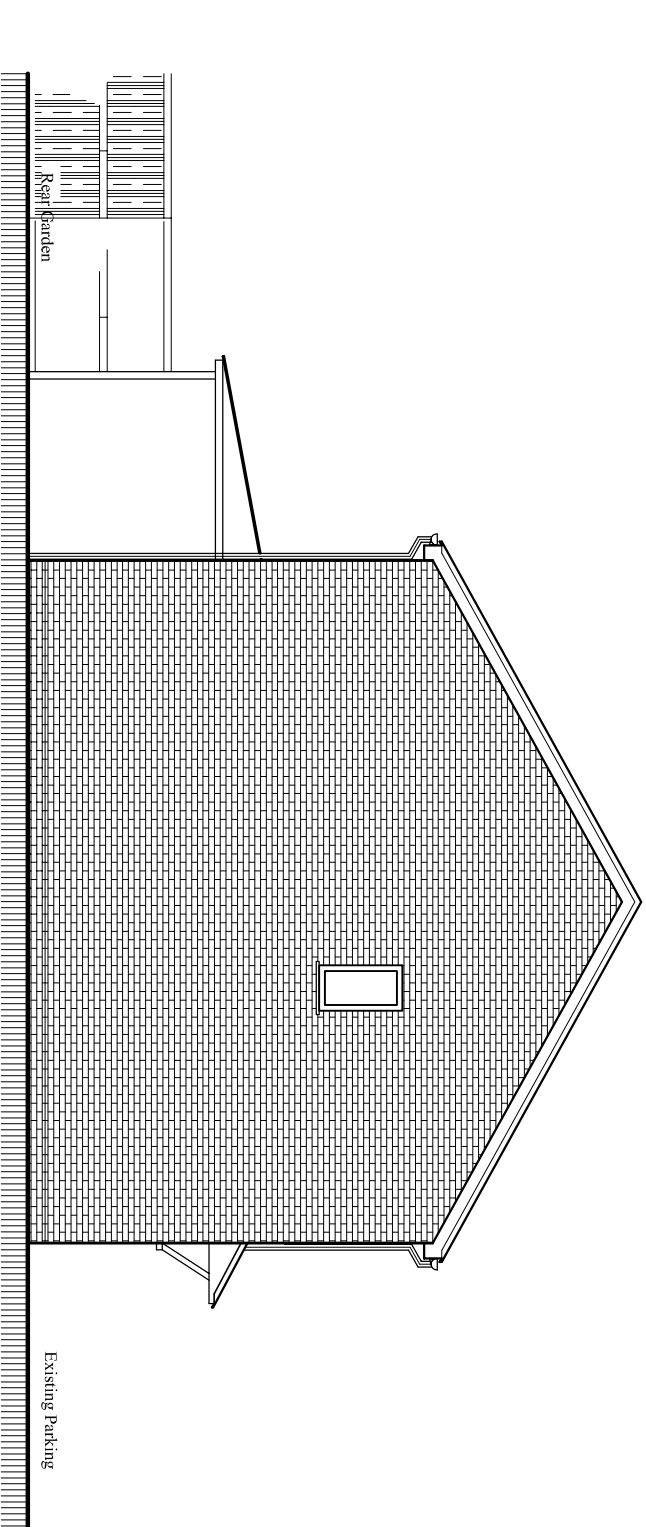

Existing East Elevation
Scale:1:100