

Contact:
Email: info@bluearchdesign.co.uk,
Cell: 044 + 078 3293 8374
Web site: www.bluearchdesign.co.uk

Notes:
© 2021 Blue Architecture Limited.
All rights reserved.
All drawings are for the purpose of gaining
Planning Permission approval only.
All written dimensions to be taken in
preferences to scaled dimensions.

Side /Rear extension :
Carpet : 30.88 Sq.M

Rev.	Description	By	Ckd	Date

Client:
Dr. Muhammad Gul
Mrs. Asma Sabir

Project:
Proposed single storey Side and rear
Extension Wrap around.

Location:
45 Triander Way, Hayes,
Middlesex, UB4 9PB.



Status:
PLANNING

Title:
Existing and Proposed Elevations-2.


Drawn by: L.p Str. Fr. --- Checked by: R.k

Project no: BAL-45 T Sheet Size A3 Sheet no. 04


Date: 27/01/2021 Scale: 1:100

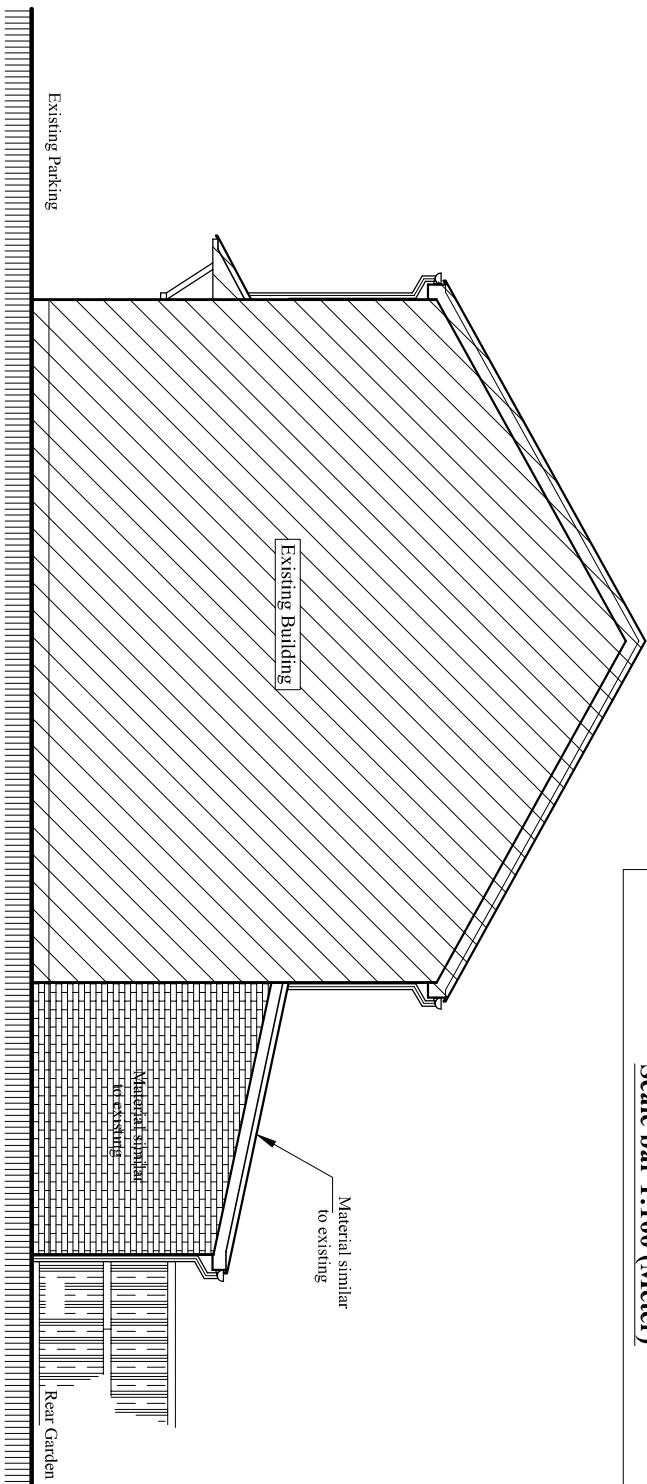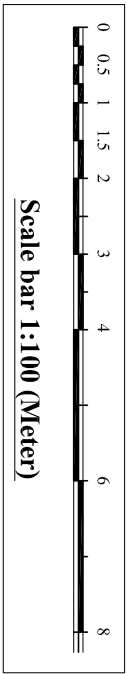


Proposed West Elevation
Scale:1:100

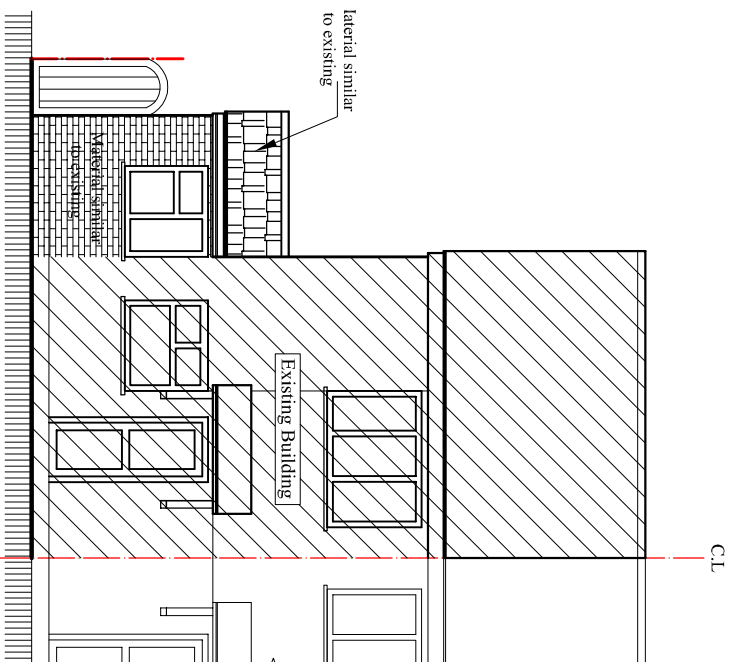

Proposed North Elevation
Scale:1:100

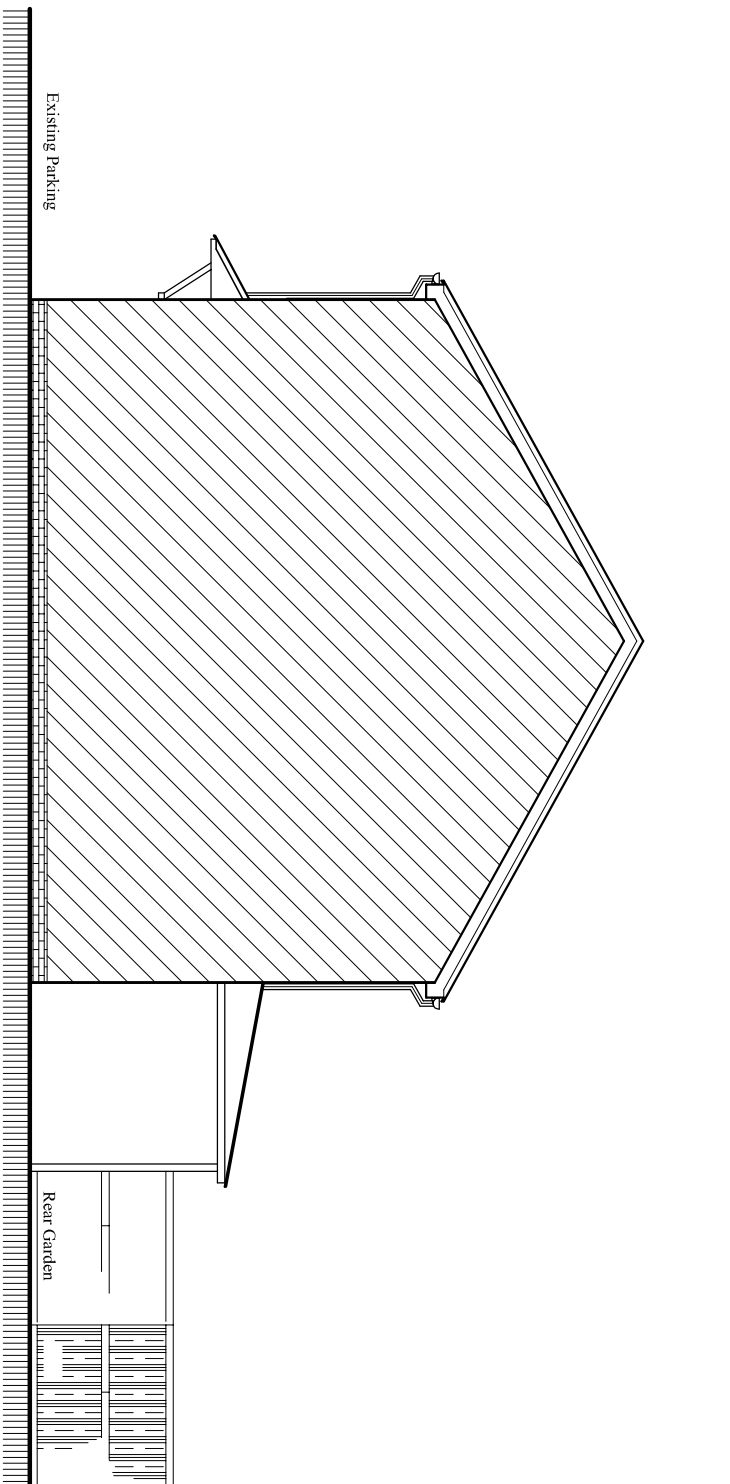

Existing West Elevation
Scale:1:100

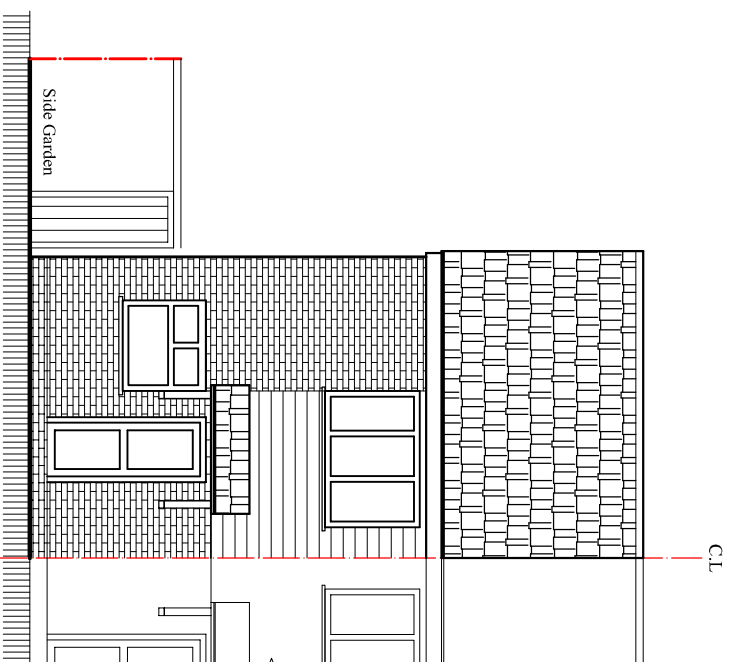

Existing North Elevation
Scale:1:100