


ADJOINING LAND
(MAY TREES)

BOUNDARY

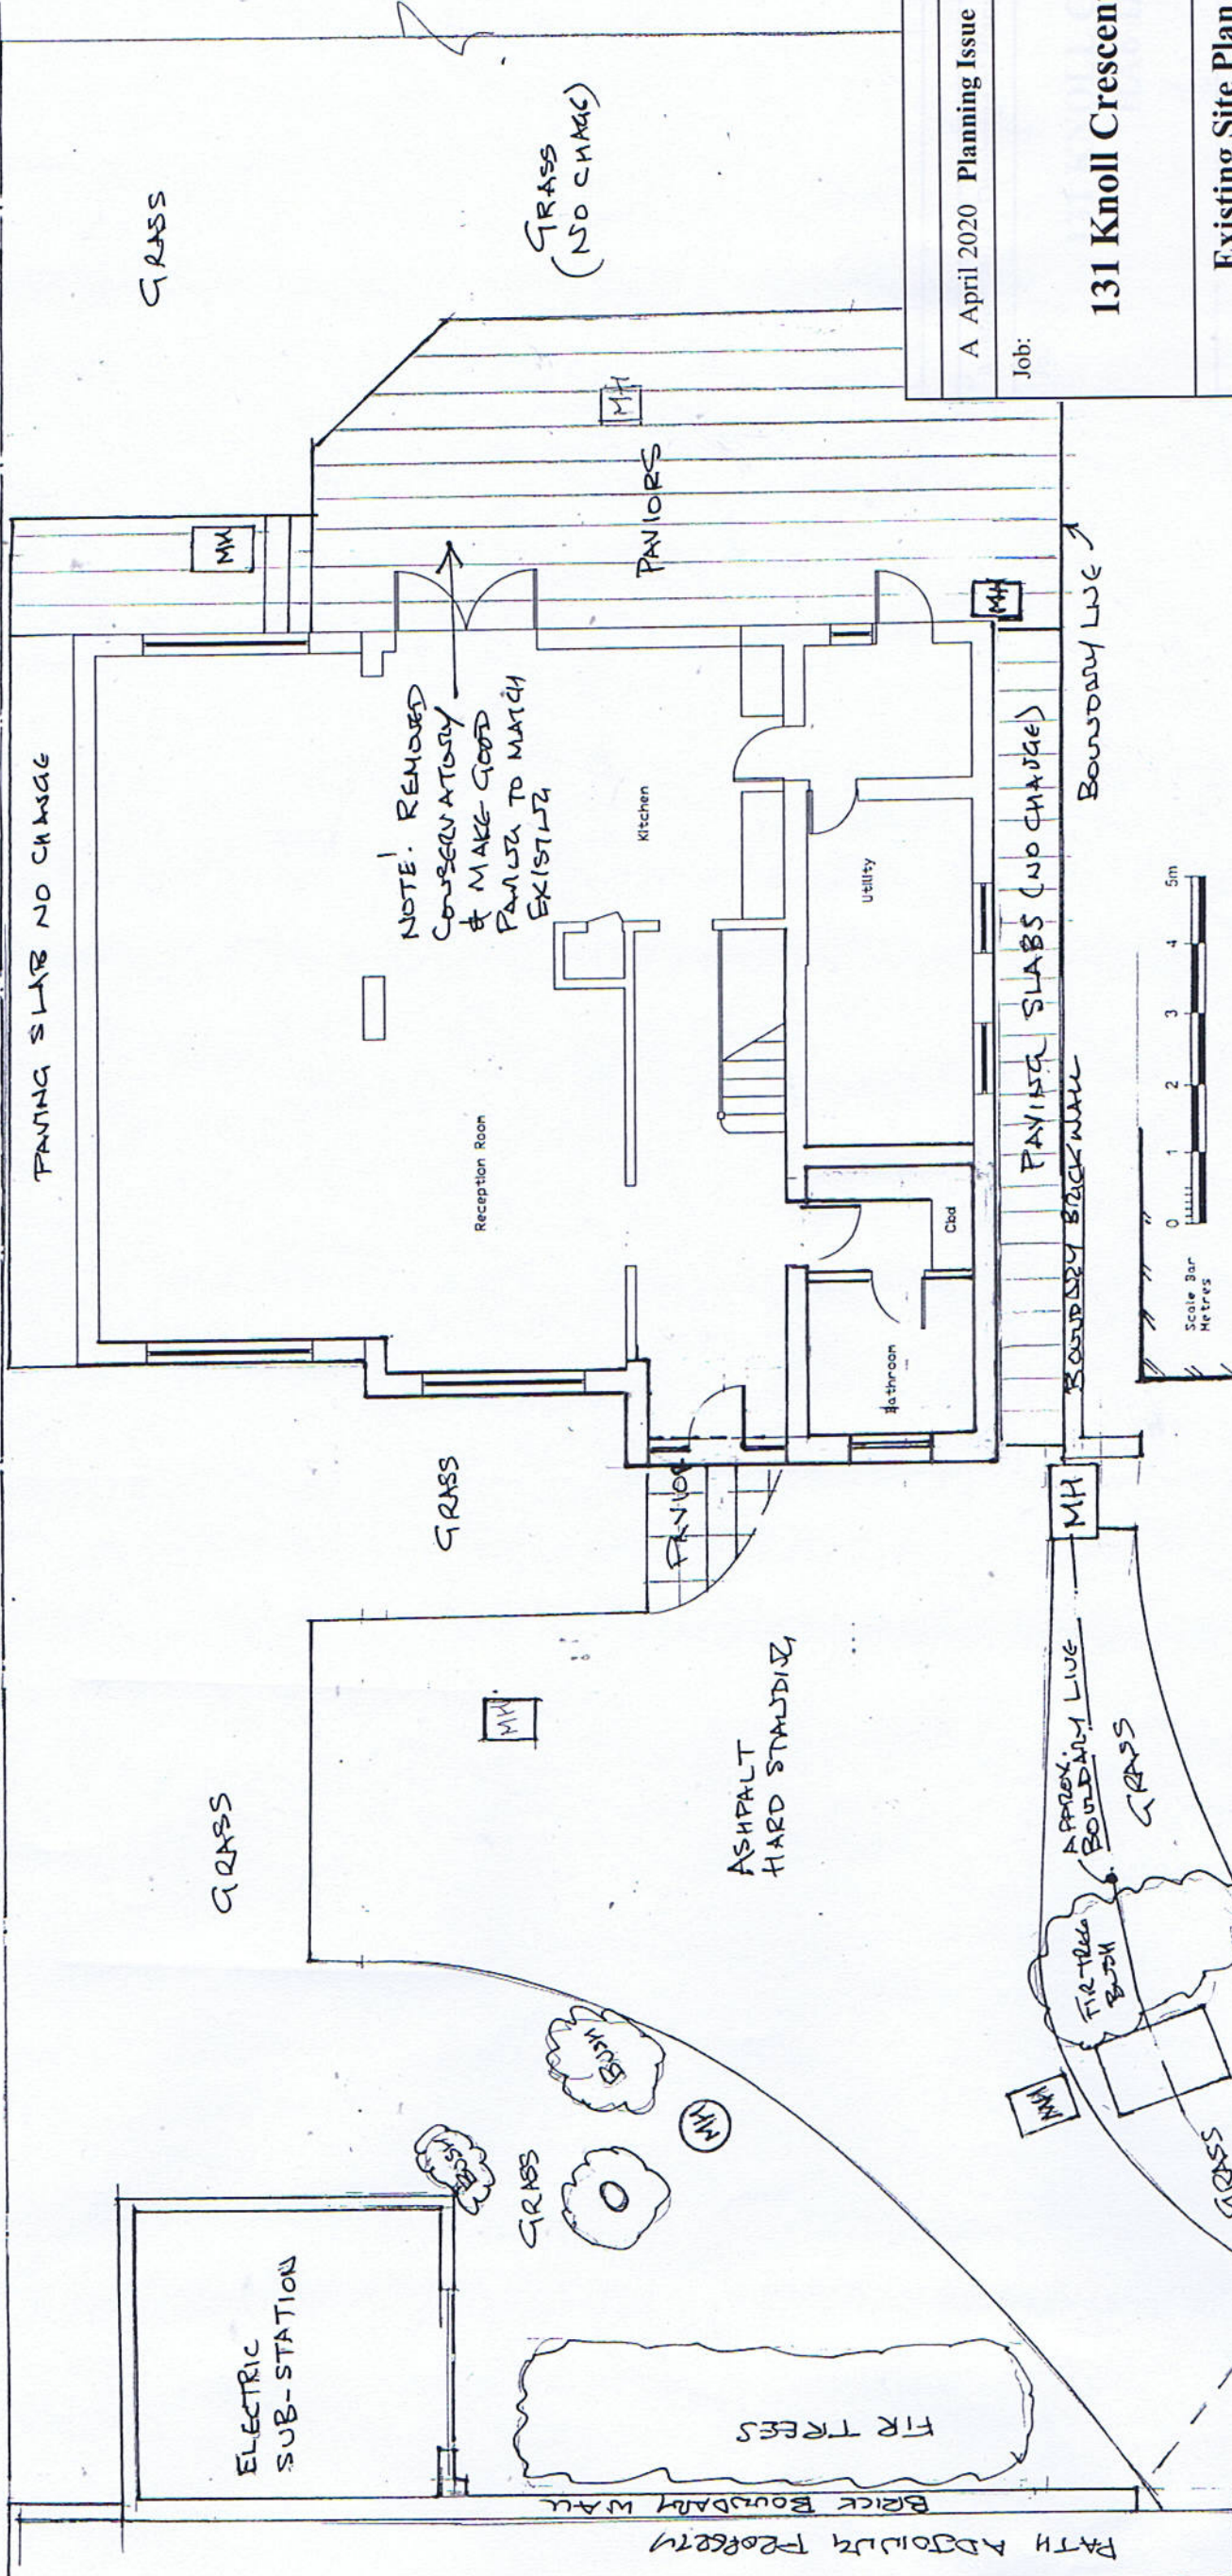

ADJOINING
PROPERTY

SHD
SHARED
DRIVE
MATURE FIR
TREE

A April 2020 Planning Issue

Job:

131 Knoll Crescent, Northwood

Existing Site Plan
(Front Garden & House)

220064
E01

Scale: 1:100

Drawn By: FAL

Fidler Associates Ltd

Structural Engineers, Surveyors & Project Managers
Tel No 01923.840.482 & 07956.895384