


MICHAEL OAKES ARCHITECTS LTD.


Michael Oakes (Director) B.A. Hons Arch, Dipl. Arch, Registered Architect

REGISTERED ARCHITECTS, DESIGNERS + ILLUSTRATORS


Telephone: 01895 235089 - E-mail: michaeloakesarchitect@googlemail.com

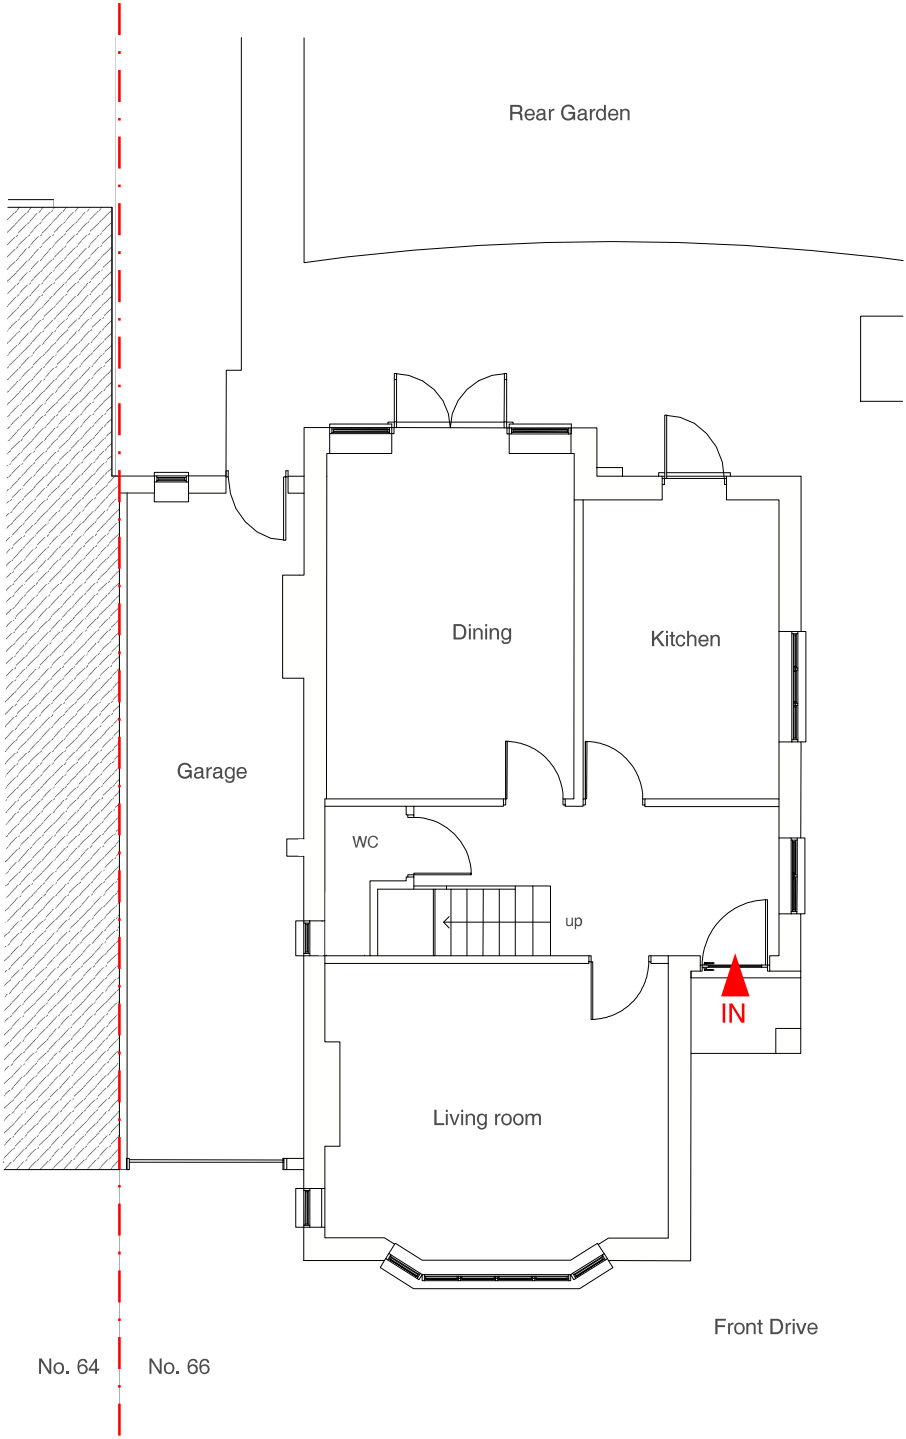

Ground Floor Plan

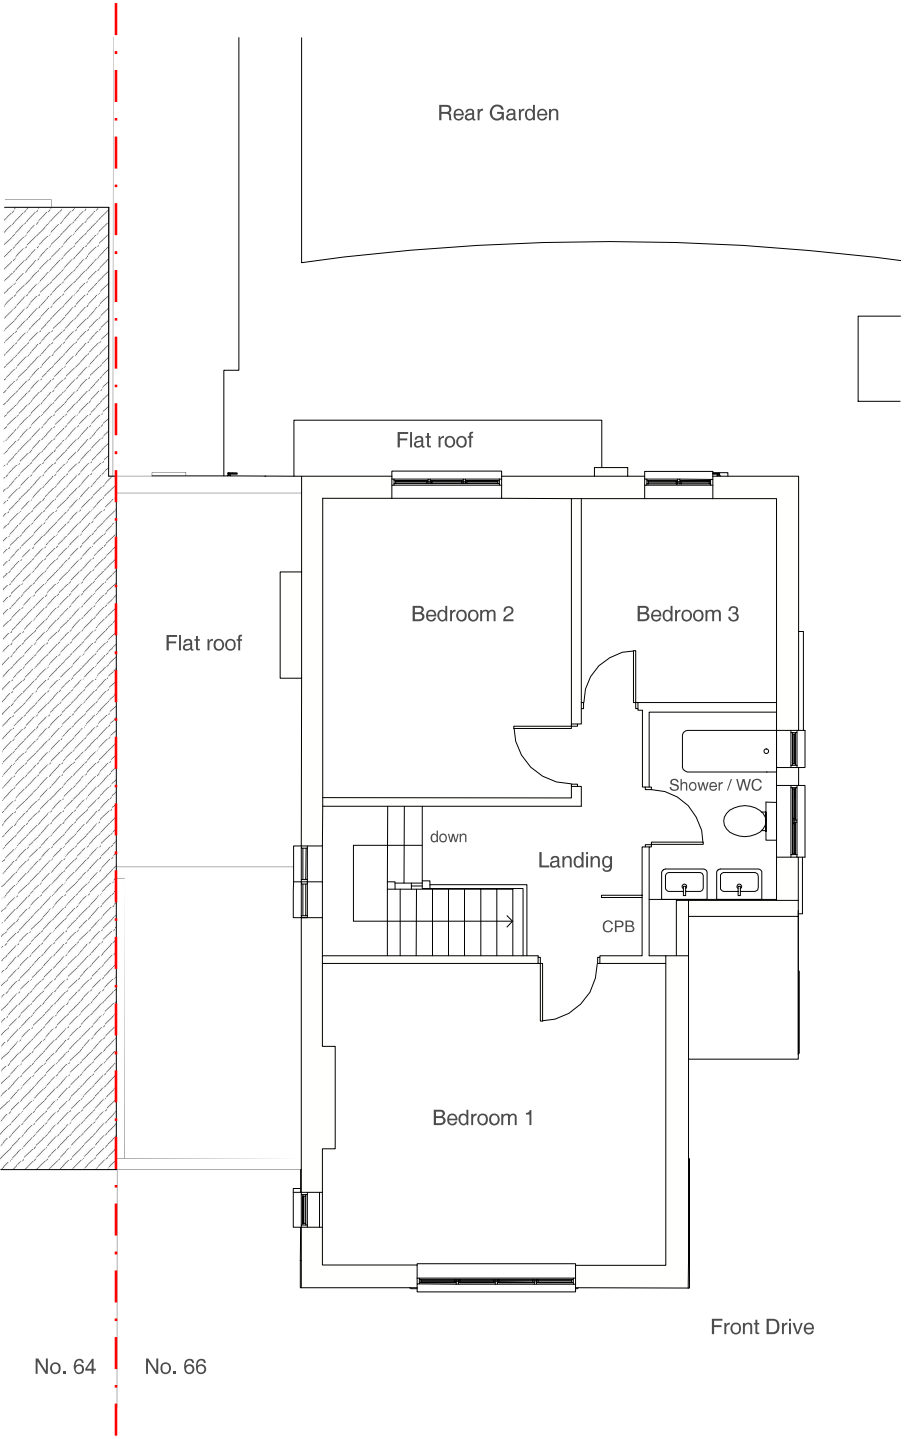


First Floor Plan

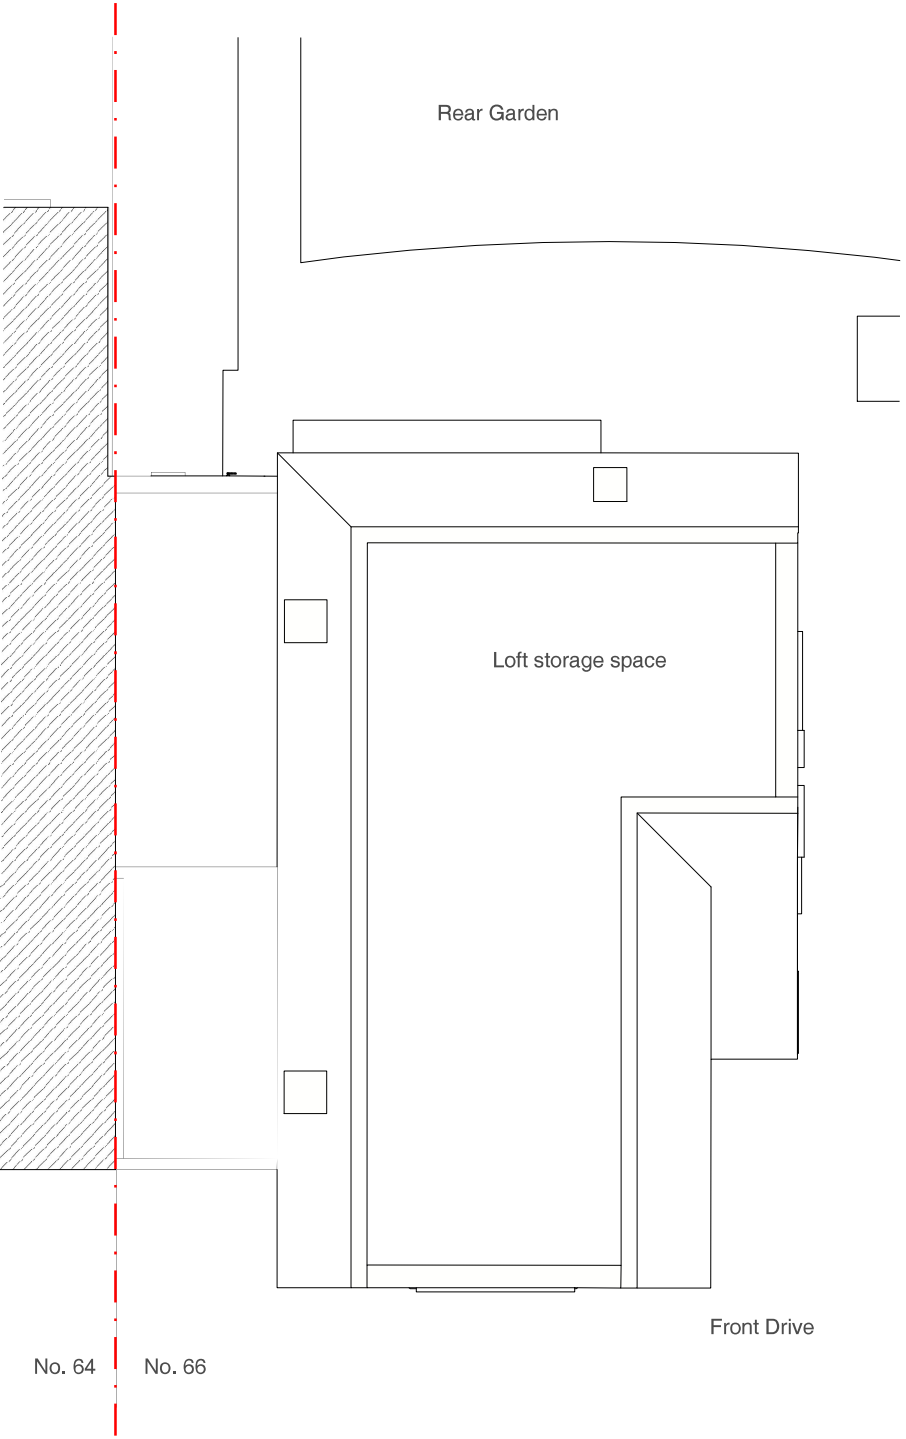

Loft Plan

Address	Client	Date
66 Broadwood Avenue, Ruislip, HA4 7XR	Mr + Mrs Dontchev	May 2021

 

Drawing Title
As Existing Floor Plans

Project no. / Stage /	Drawing no. / Revision
0332- PLA-	03_B
Revision notes:	Drawn by: IR
A - First Issue	
B - Updated 25.08.21	