

MICHAEL OAKES ARCHITECTS LTD.

Michael Oakes (Director) B.A. Hons Arch, Dipl. Arch, Registered Architect


REGISTERED ARCHITECTS, DESIGNERS + ILLUSTRATORS

Telephone: 01895 235089 - E-mail: michaeloakesarchitect@googlemail.com


KEY

[Yellow box] = Obscured glazing to windows

[Pink box] = Proposed structure

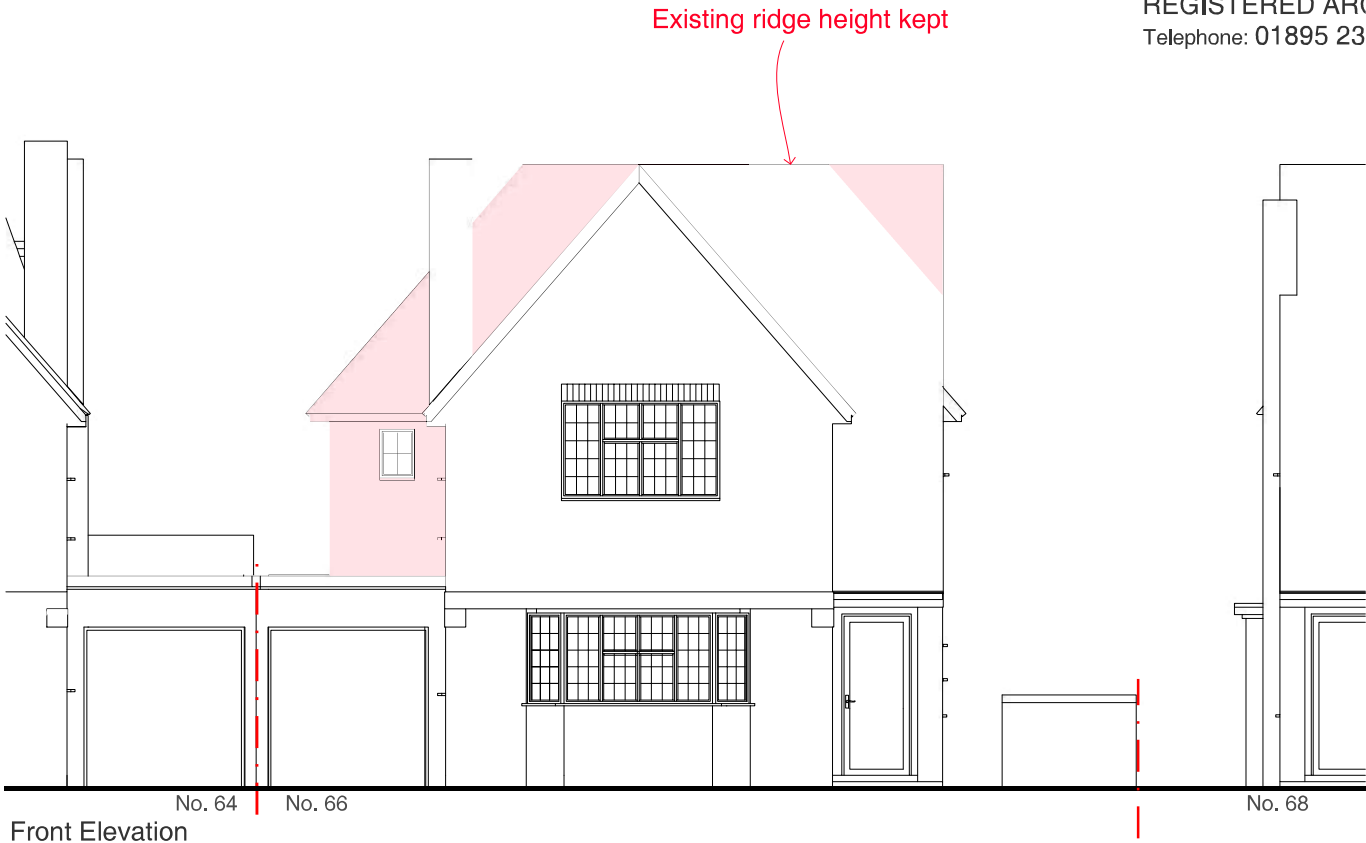

Front Elevation

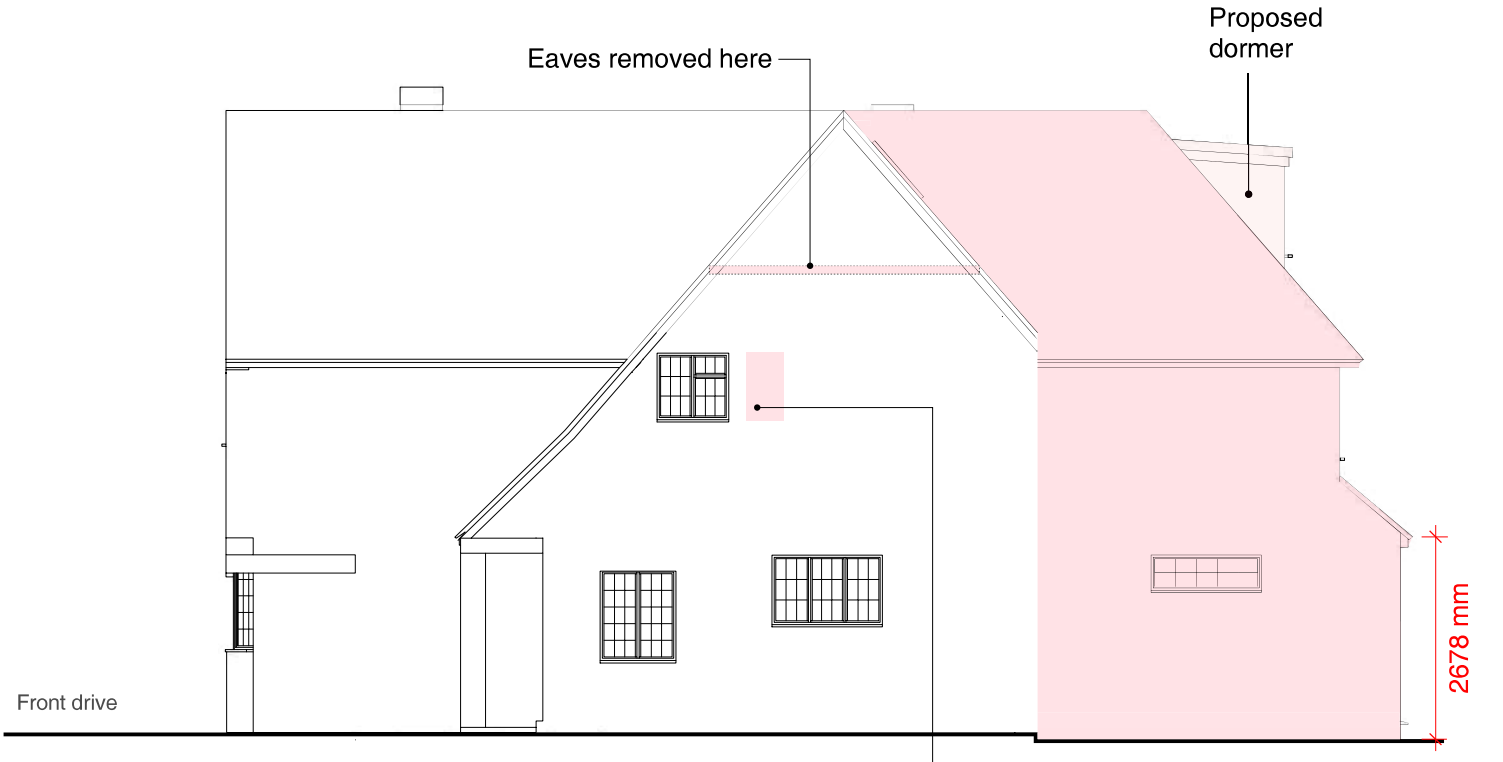


Side Elevation



Rear Elevation


Note: Some boundaries are not shown for clarity;
Ground levels vary, to be re-checked on site

- MATERIALS NOTES:
- ① Tiles to match existing in material, colour and texture
 - ② Soffit and fascia to match existing
 - ③ Windows to match existing in colour and material
 - ④ Facing brickwork to be red and to match existing
 - ⑤ Dpc - Brickwork below dpc to be frost resisting engineering brick

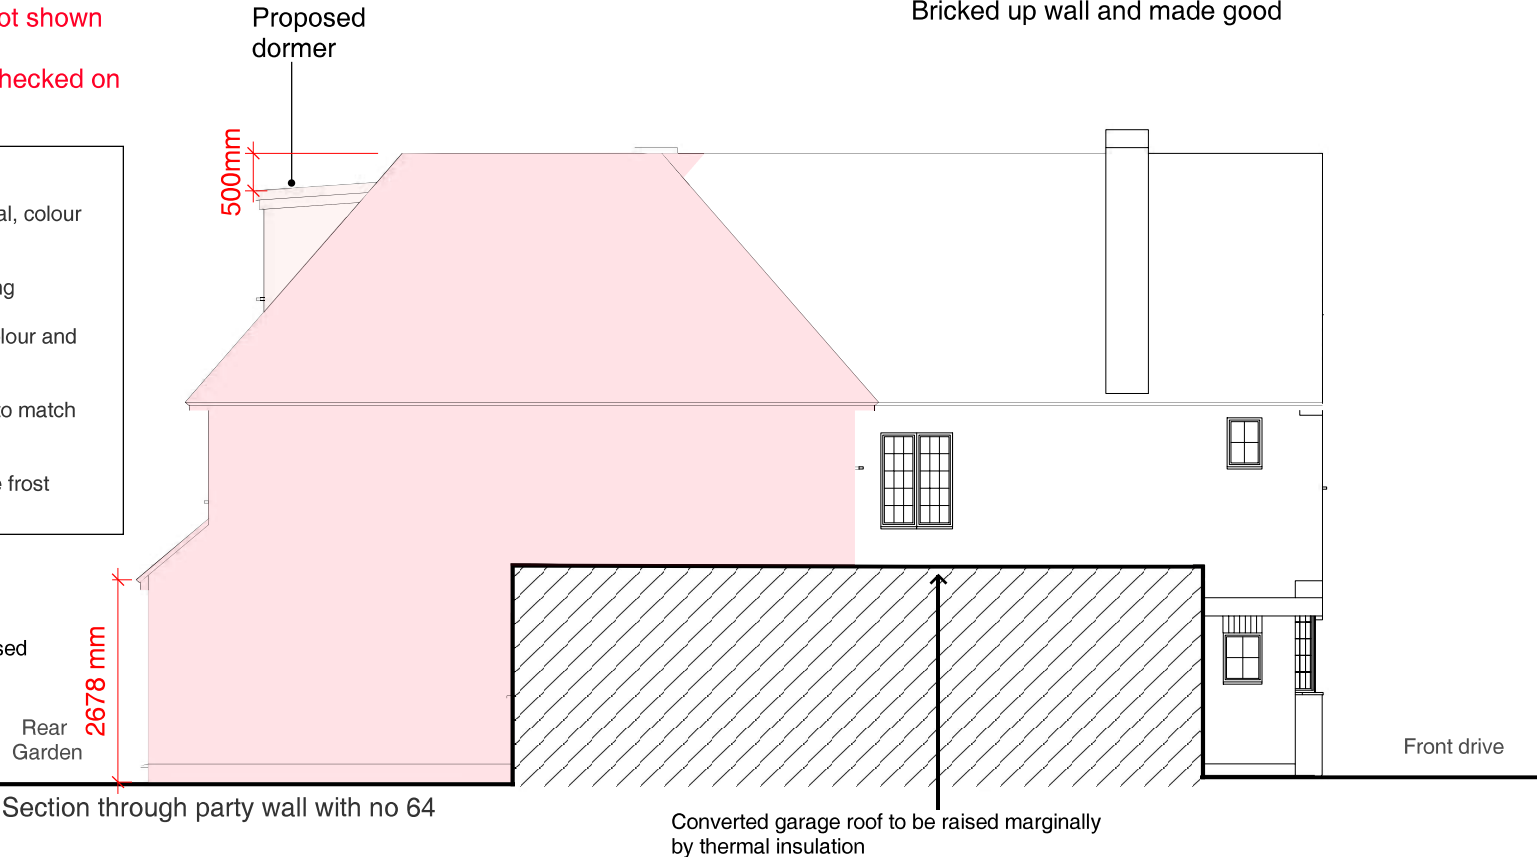

Section through party wall with no 64

Address: 66 Broadwood Avenue, Ruislip, HA4 7XR
Client: Mr + Mrs Dontchev
Date: May 2021

 

Drawing Title: As Proposed Elevations

Project no. / Stage / Drawing no. / Revision: 0343- PLA- 53_D
Revision notes: A - First Issue, B - Updates 12.08.21, C - Updates 25.08.21, D - Updated roof 14.09.21
Drawn by: IR