

MICHAEL OAKES ARCHITECTS LTD.


Michael Oakes (Director) B.A. Hons Arch, Dipl. Arch, Registered Architect

REGISTERED ARCHITECTS, DESIGNERS + ILLUSTRATORS


Telephone: 01895 235089 - E-mail: michaeloakesarchitect@googlemail.com

KEY

- = Proposed structure
- = Structure to be removed

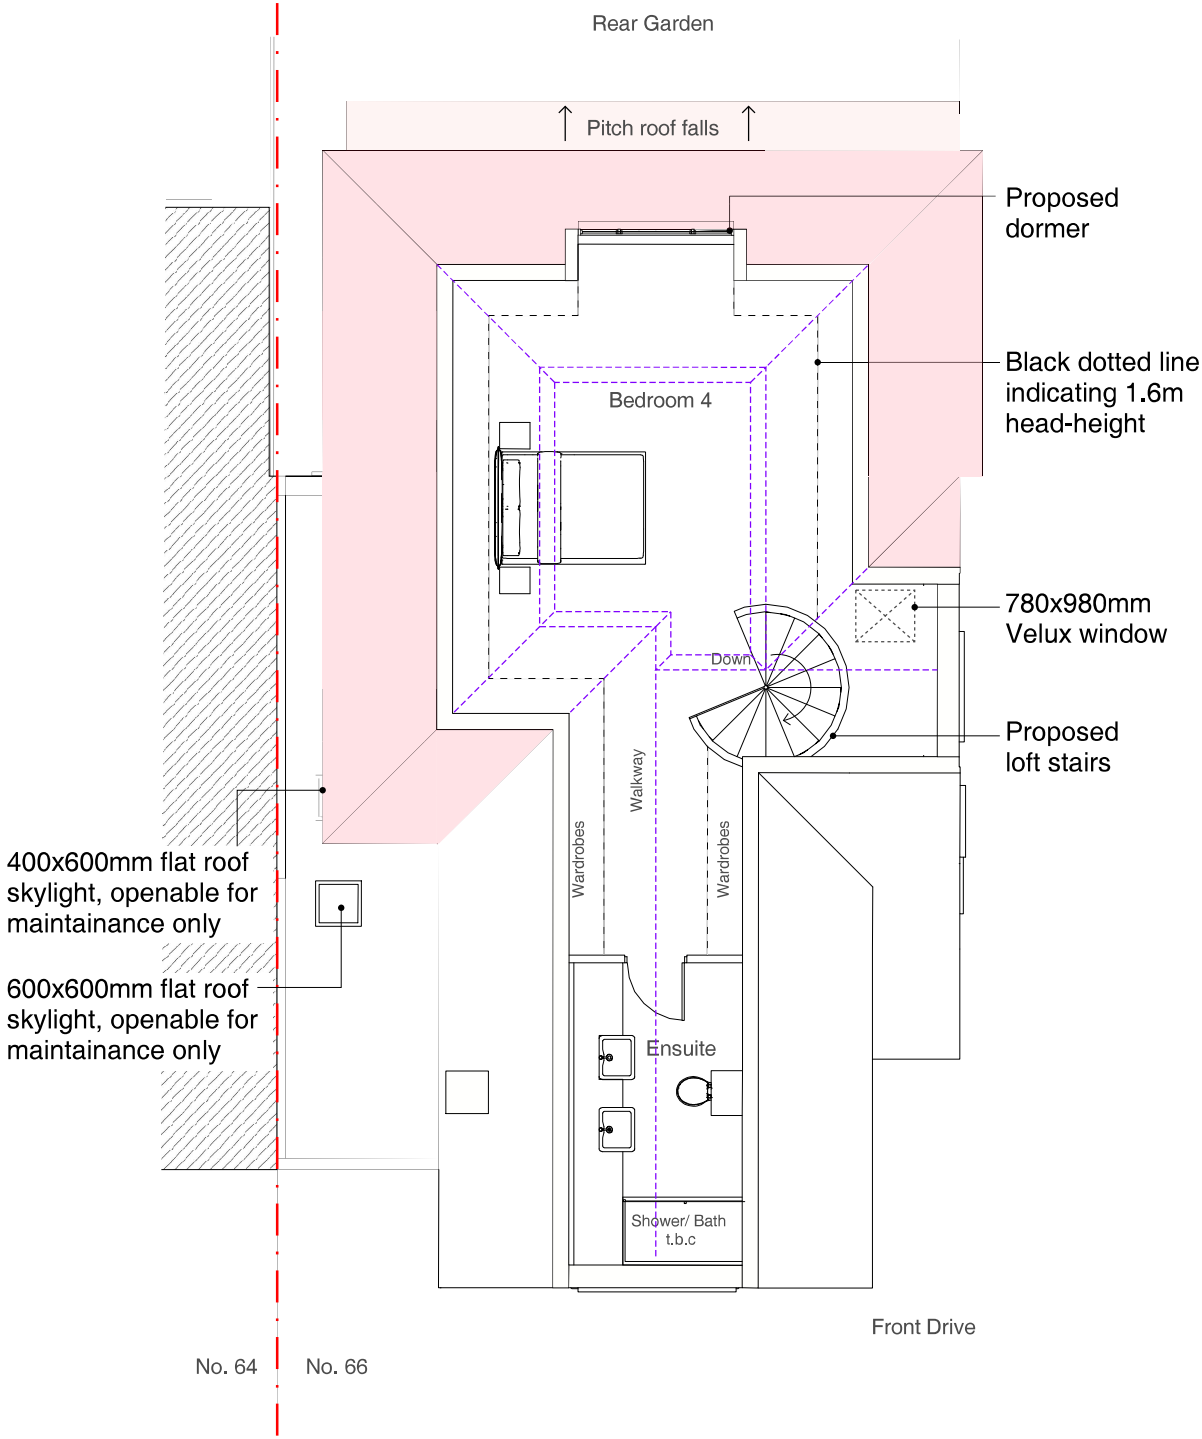


Loft Plan

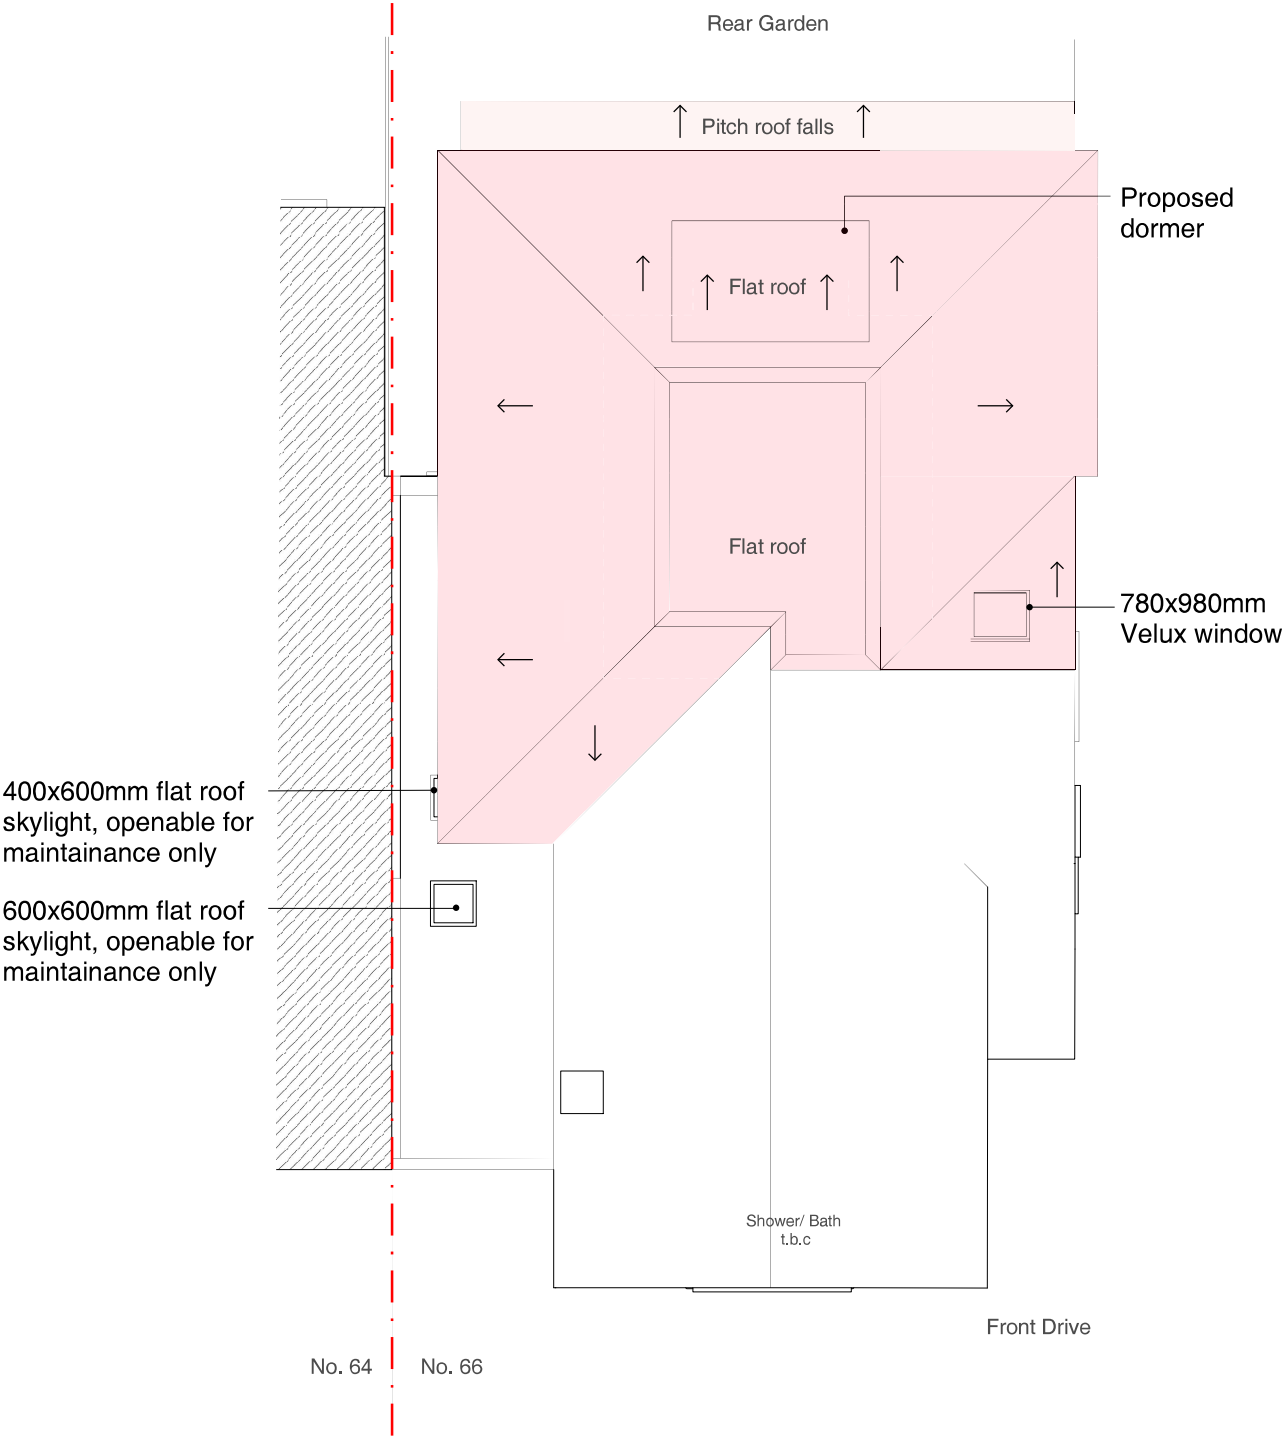

Roof Plan

Address: 66 Broadwood Avenue, Ruislip, HA4 7XR
Client: Mr + Mrs Dontchev
Date: May 2021

 

Drawing Title: As Proposed Floor Plans

Project no. / Stage / Drawing no. / Revision: 0343- PLA- 52_D
Revision notes: Drawn by: IR